


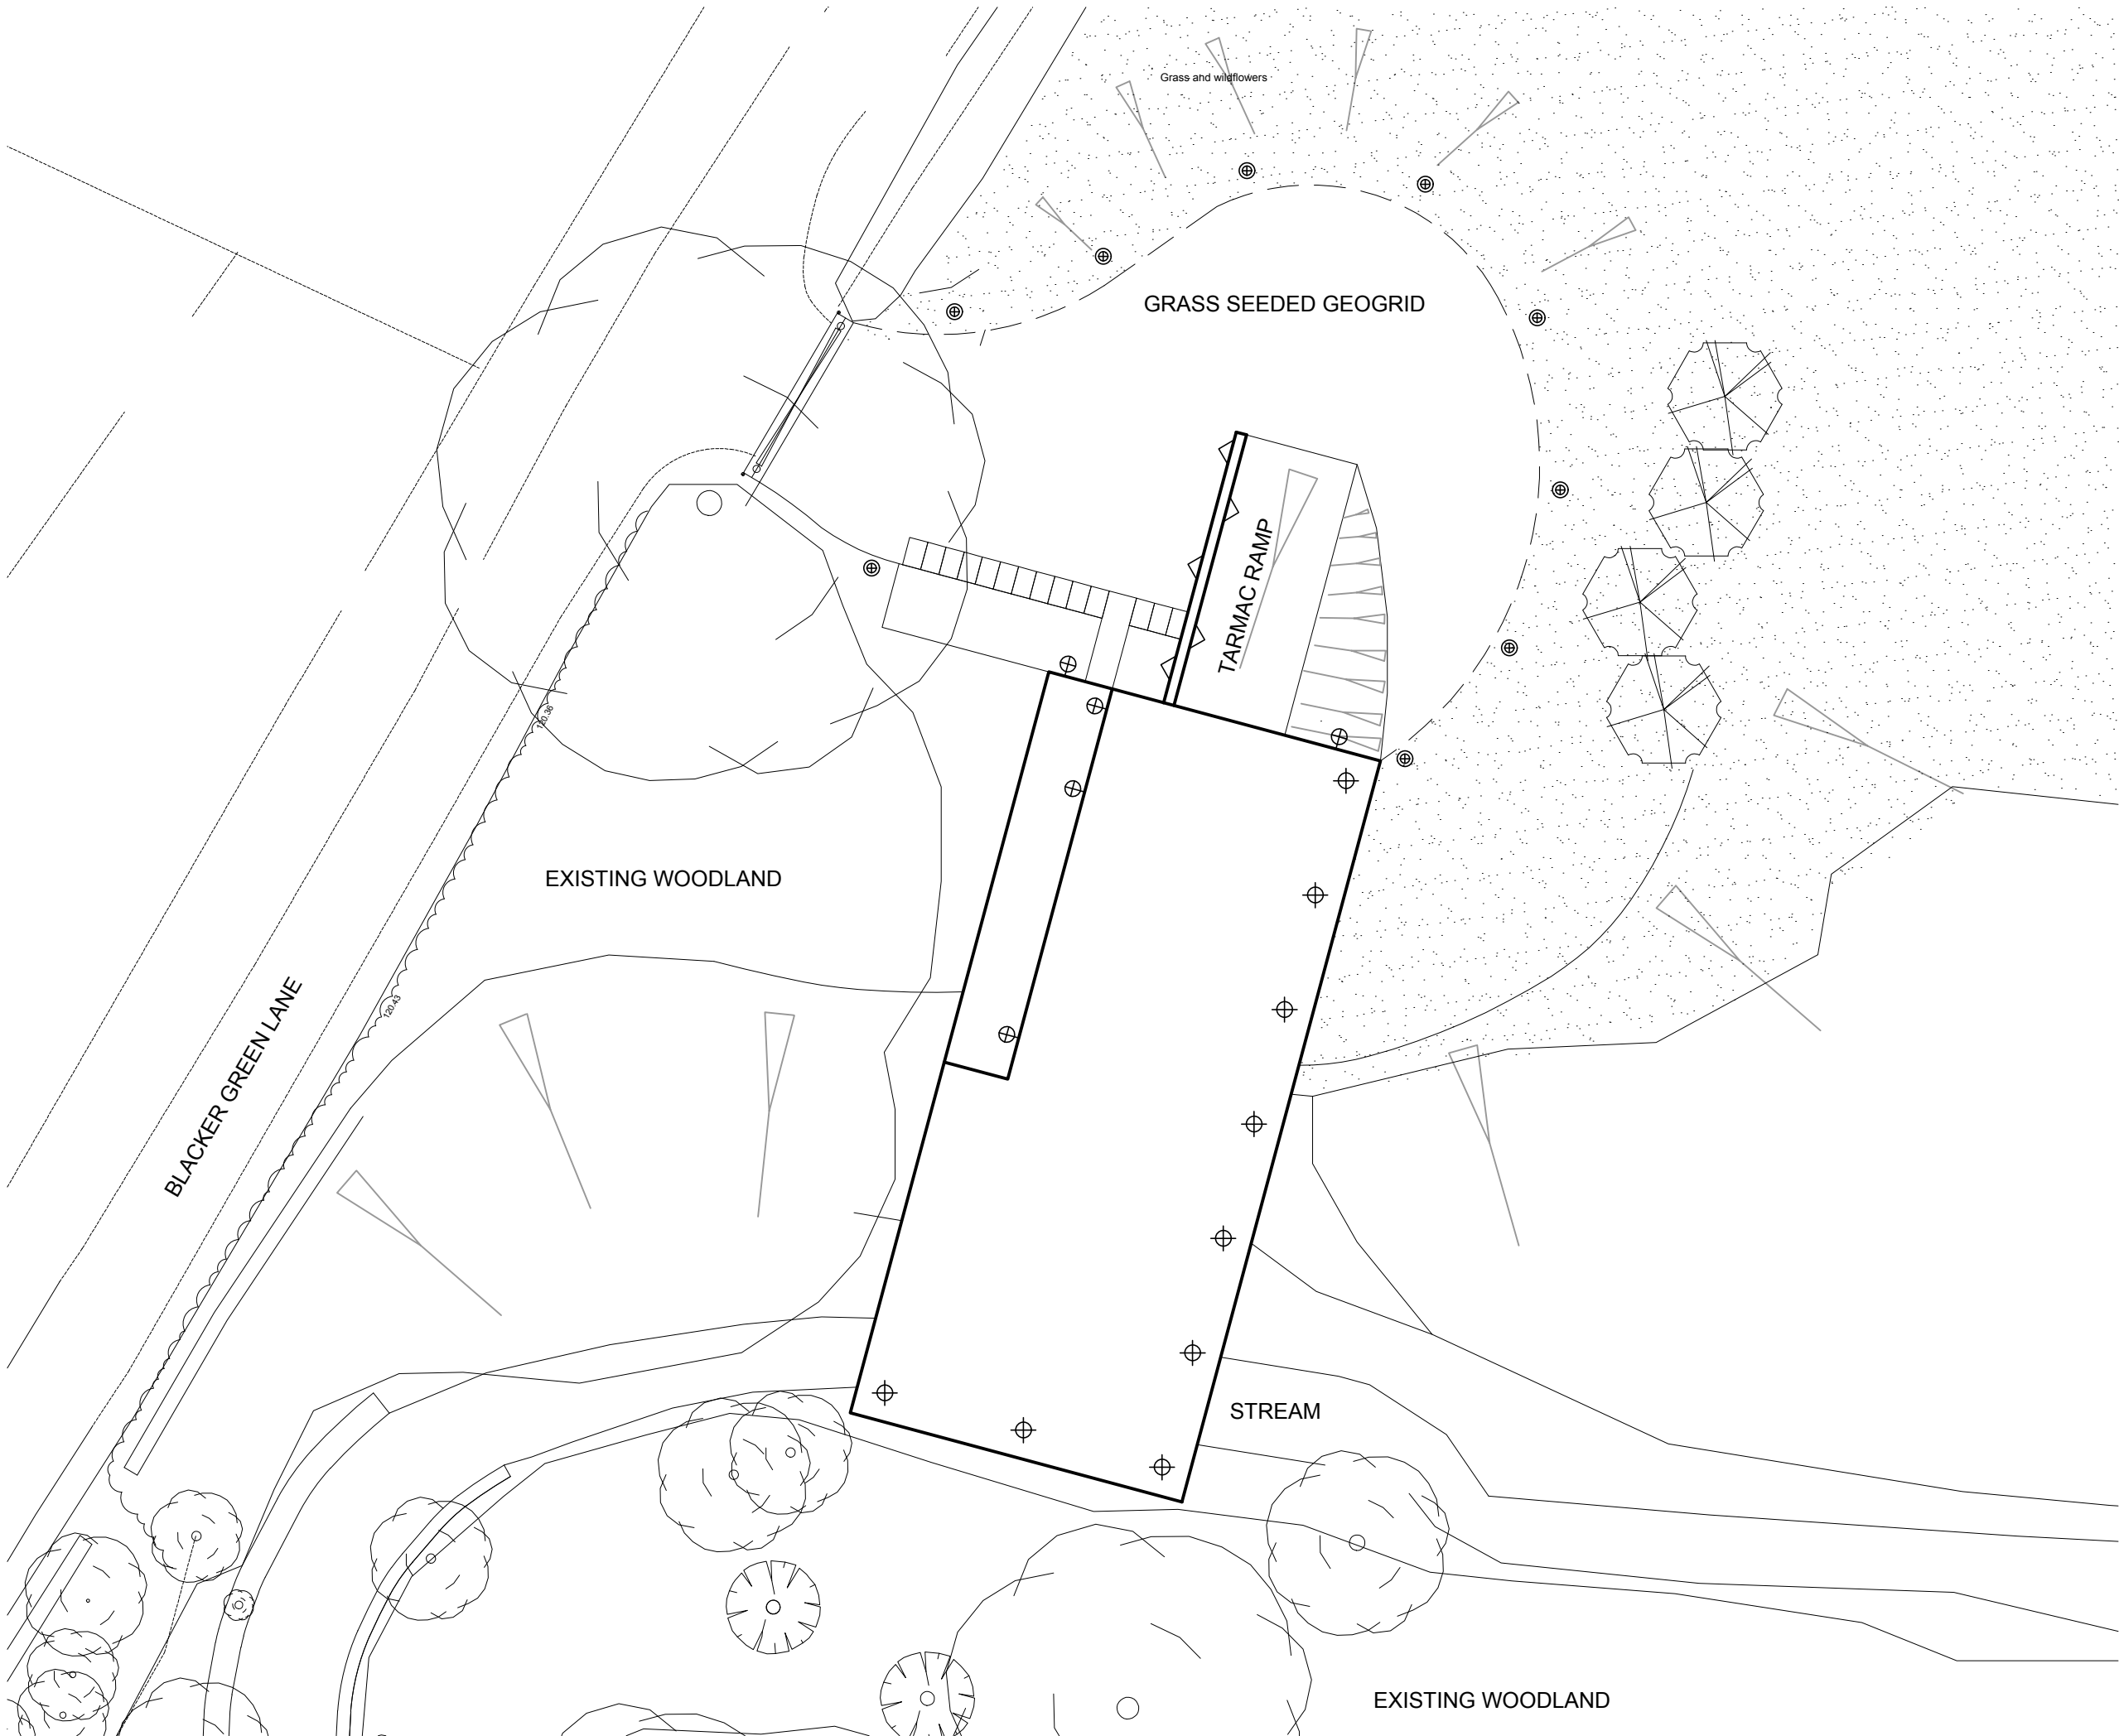

- LEGEND
- ⊗ LOW LEVEL DOME HEADED BOLLARD LAMPS
 - △ LOW LEVEL WALL MOUNTED DOWNLIGHTERS
 - ⊕ HIGH LEVEL WALL MOUNTED DOWNLIGHTERS
 - ⊗ CEILING MOUNTED DOWNLIGHTERS TO LIGHT EXTERNAL DECKING
- ALL LIGHT FITTINGS TO BE FILLED WITH LOW PRESSURE OR HIGH PRESSURE SODIUM LAMPS

Revisions:		Date	By
No.	Comment		

Drawing Status:

☐ Preliminary ☒ Planning Permission ☐ Building Regulation ☐ Tender ☐ Construction

Architecture & Design

MWR Martin Walsh Residential

Firth Buildings, 99-103 Leeds Road, Dewsbury, WF12 7BU t 01924 464342 f 01924 450662
e resl@martinwalsh.co.uk w www.martinwalsh.co.uk

Job Title

Proposed New Dwelling at
Blacker Green Lane, Silkstone
Barnsley, S75 4NF

Drawing Title

Proposed External Lighting Plan

Client

Mr & Mrs P England

Drawn	Checked	Date	Scale	Sheet Size	Drawing No.	Rev.
AK/SG JP		12/17	1:200	A3	0224_PC_01	

Copyright © 2018 Martin Walsh Residential. All Rights Reserved.
Martin Walsh Residential is the trading name of Martin Walsh Residential Limited. Registered in England Number 08815241