




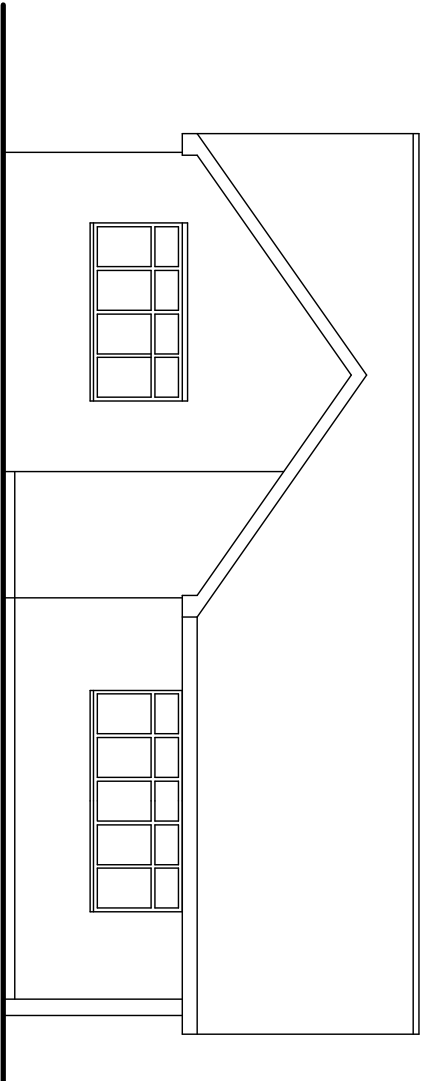


FRONT ELEVATION
AS EXISTING

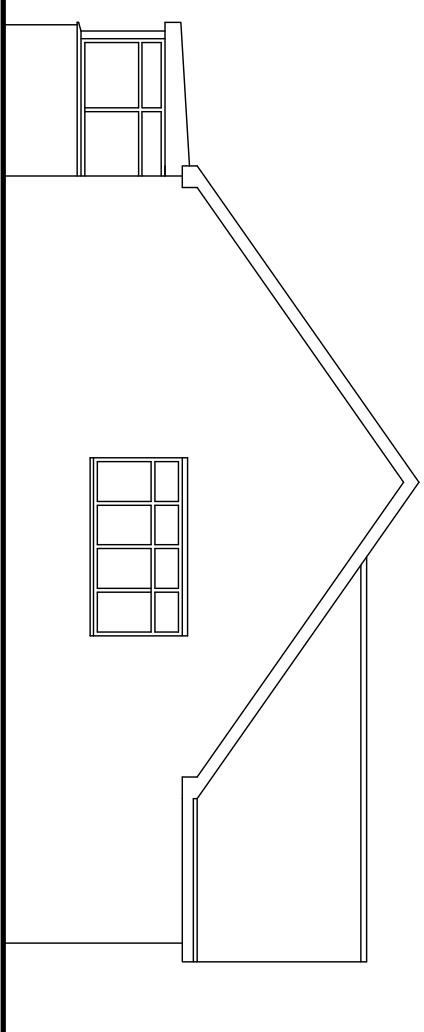


SIDE ELEVATION
AS EXISTING

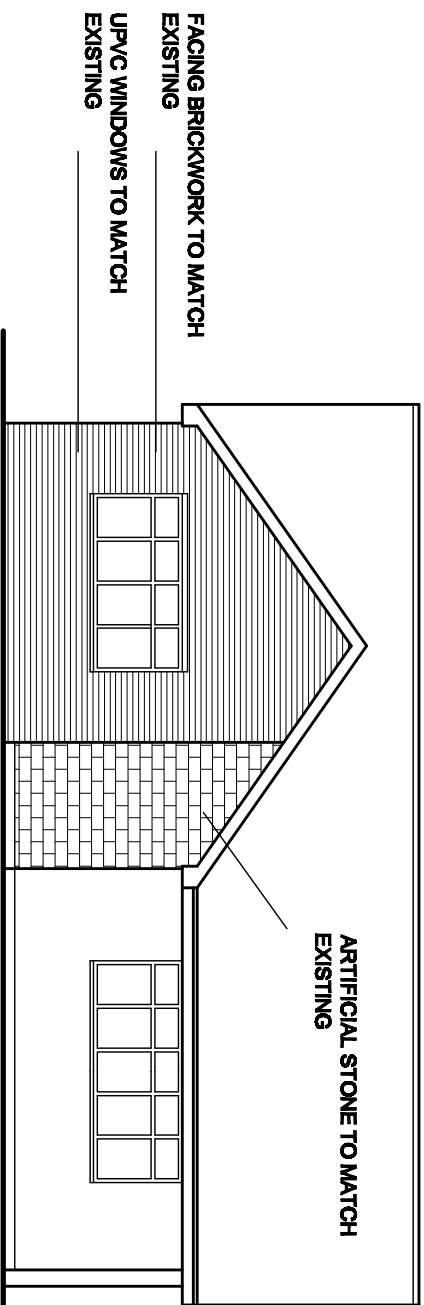


FRONT ELEVATION
AS PROPOSED

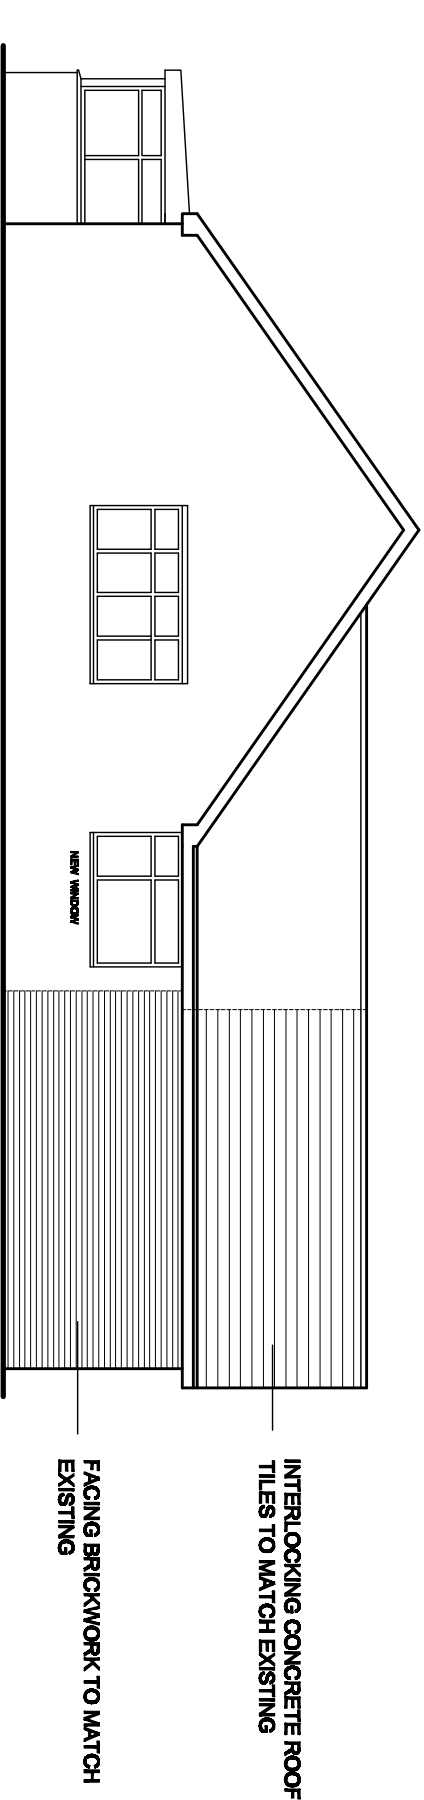


SIDE ELEVATION
AS PROPOSED

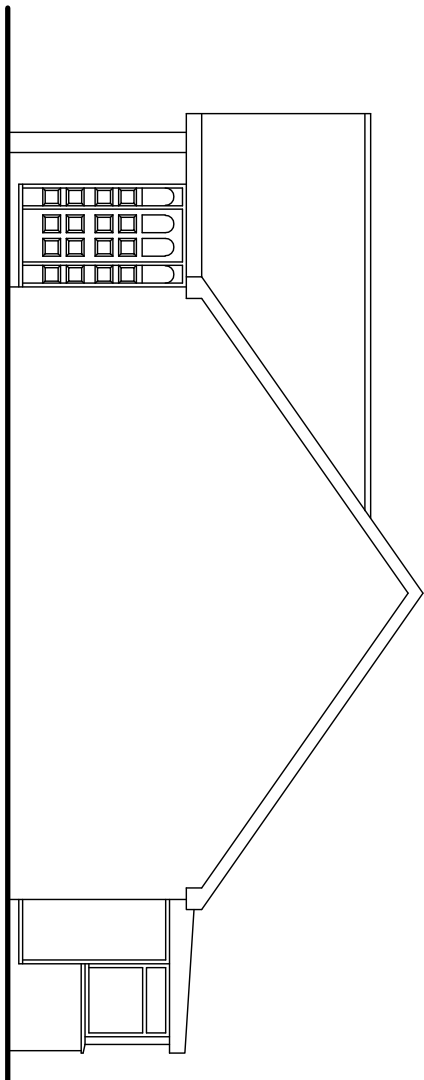


SIDE ELEVATION
AS EXISTING

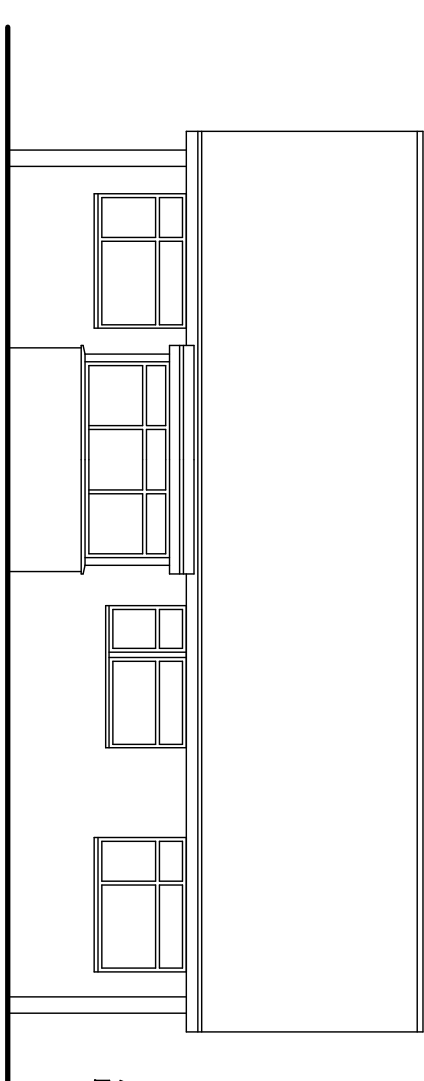


REAR ELEVATION
AS EXISTING

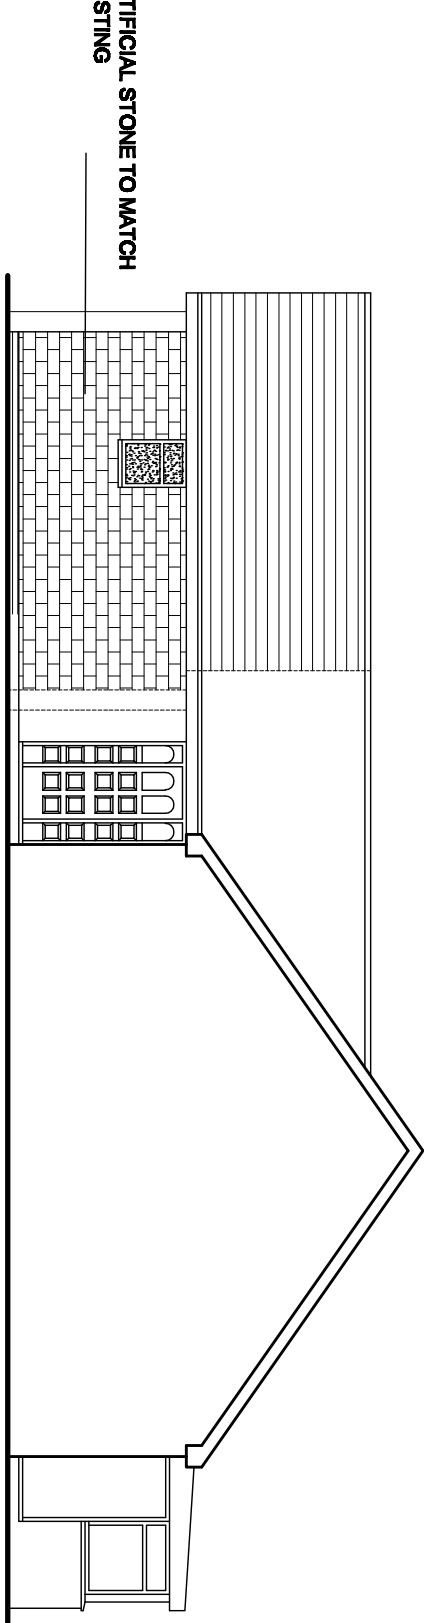


SIDE ELEVATION
AS PROPOSED

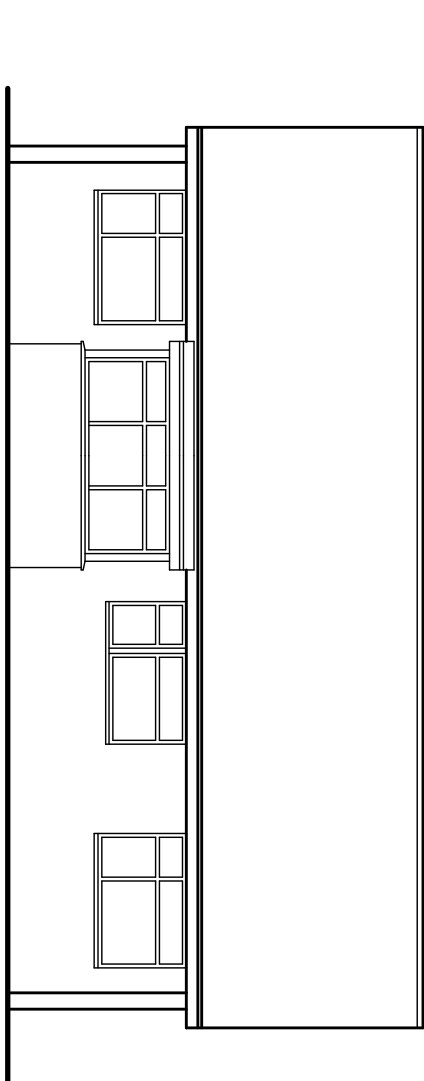


REAR ELEVATION
AS PROPOSED

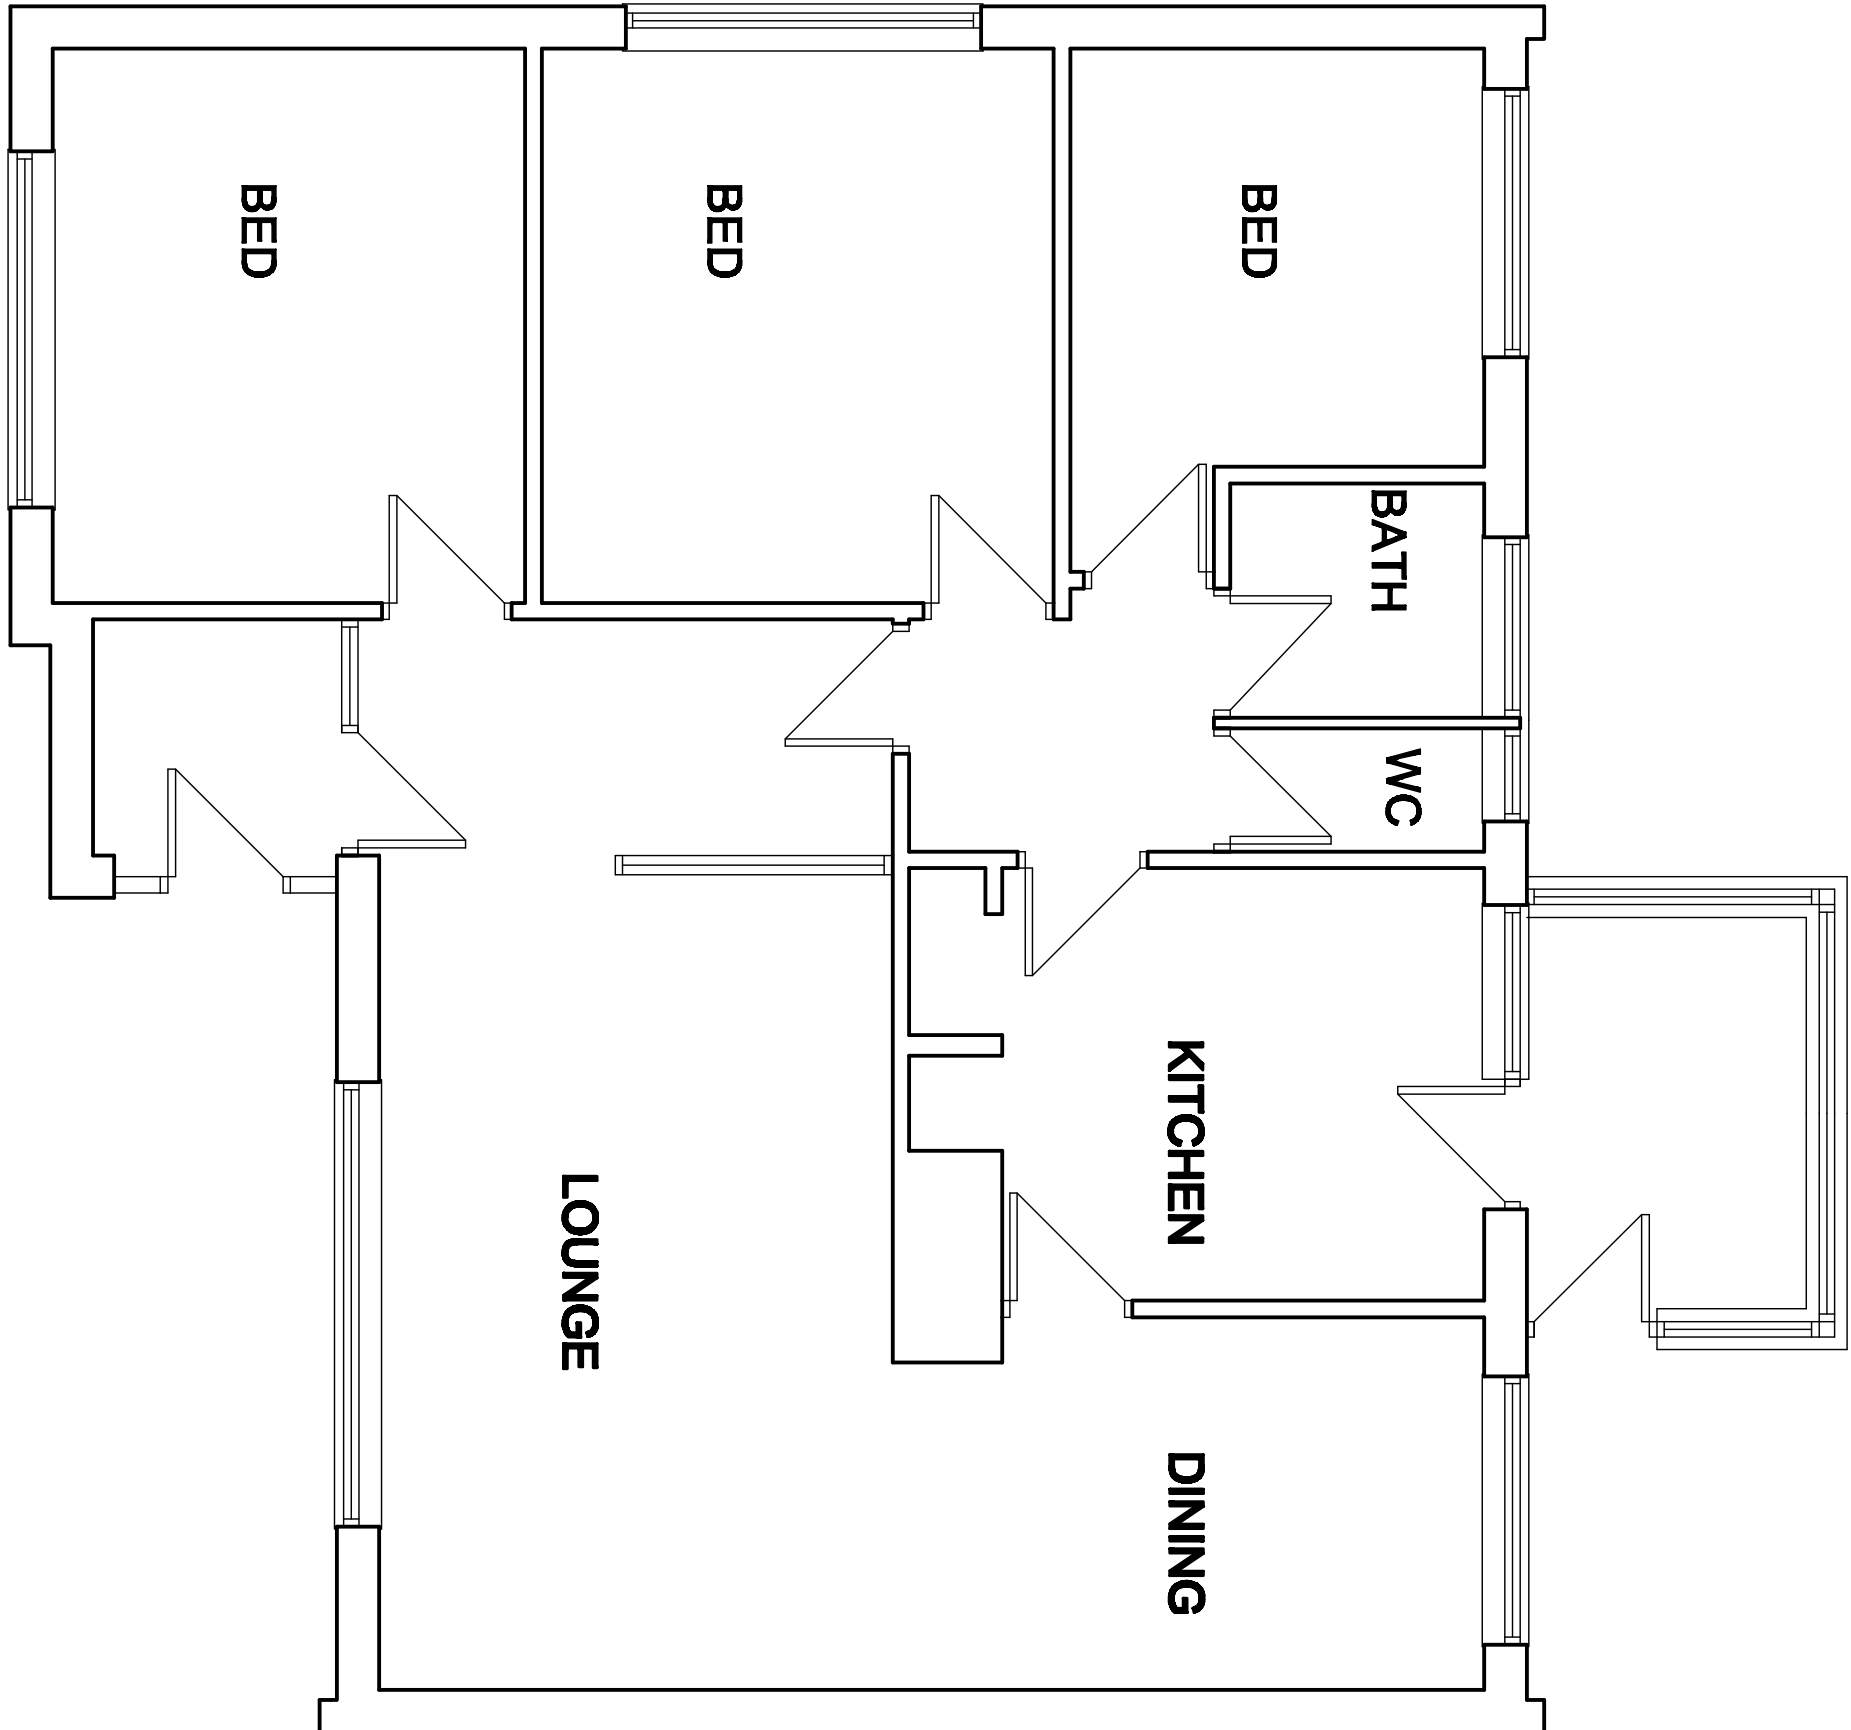

PLAN
AS EXISTING

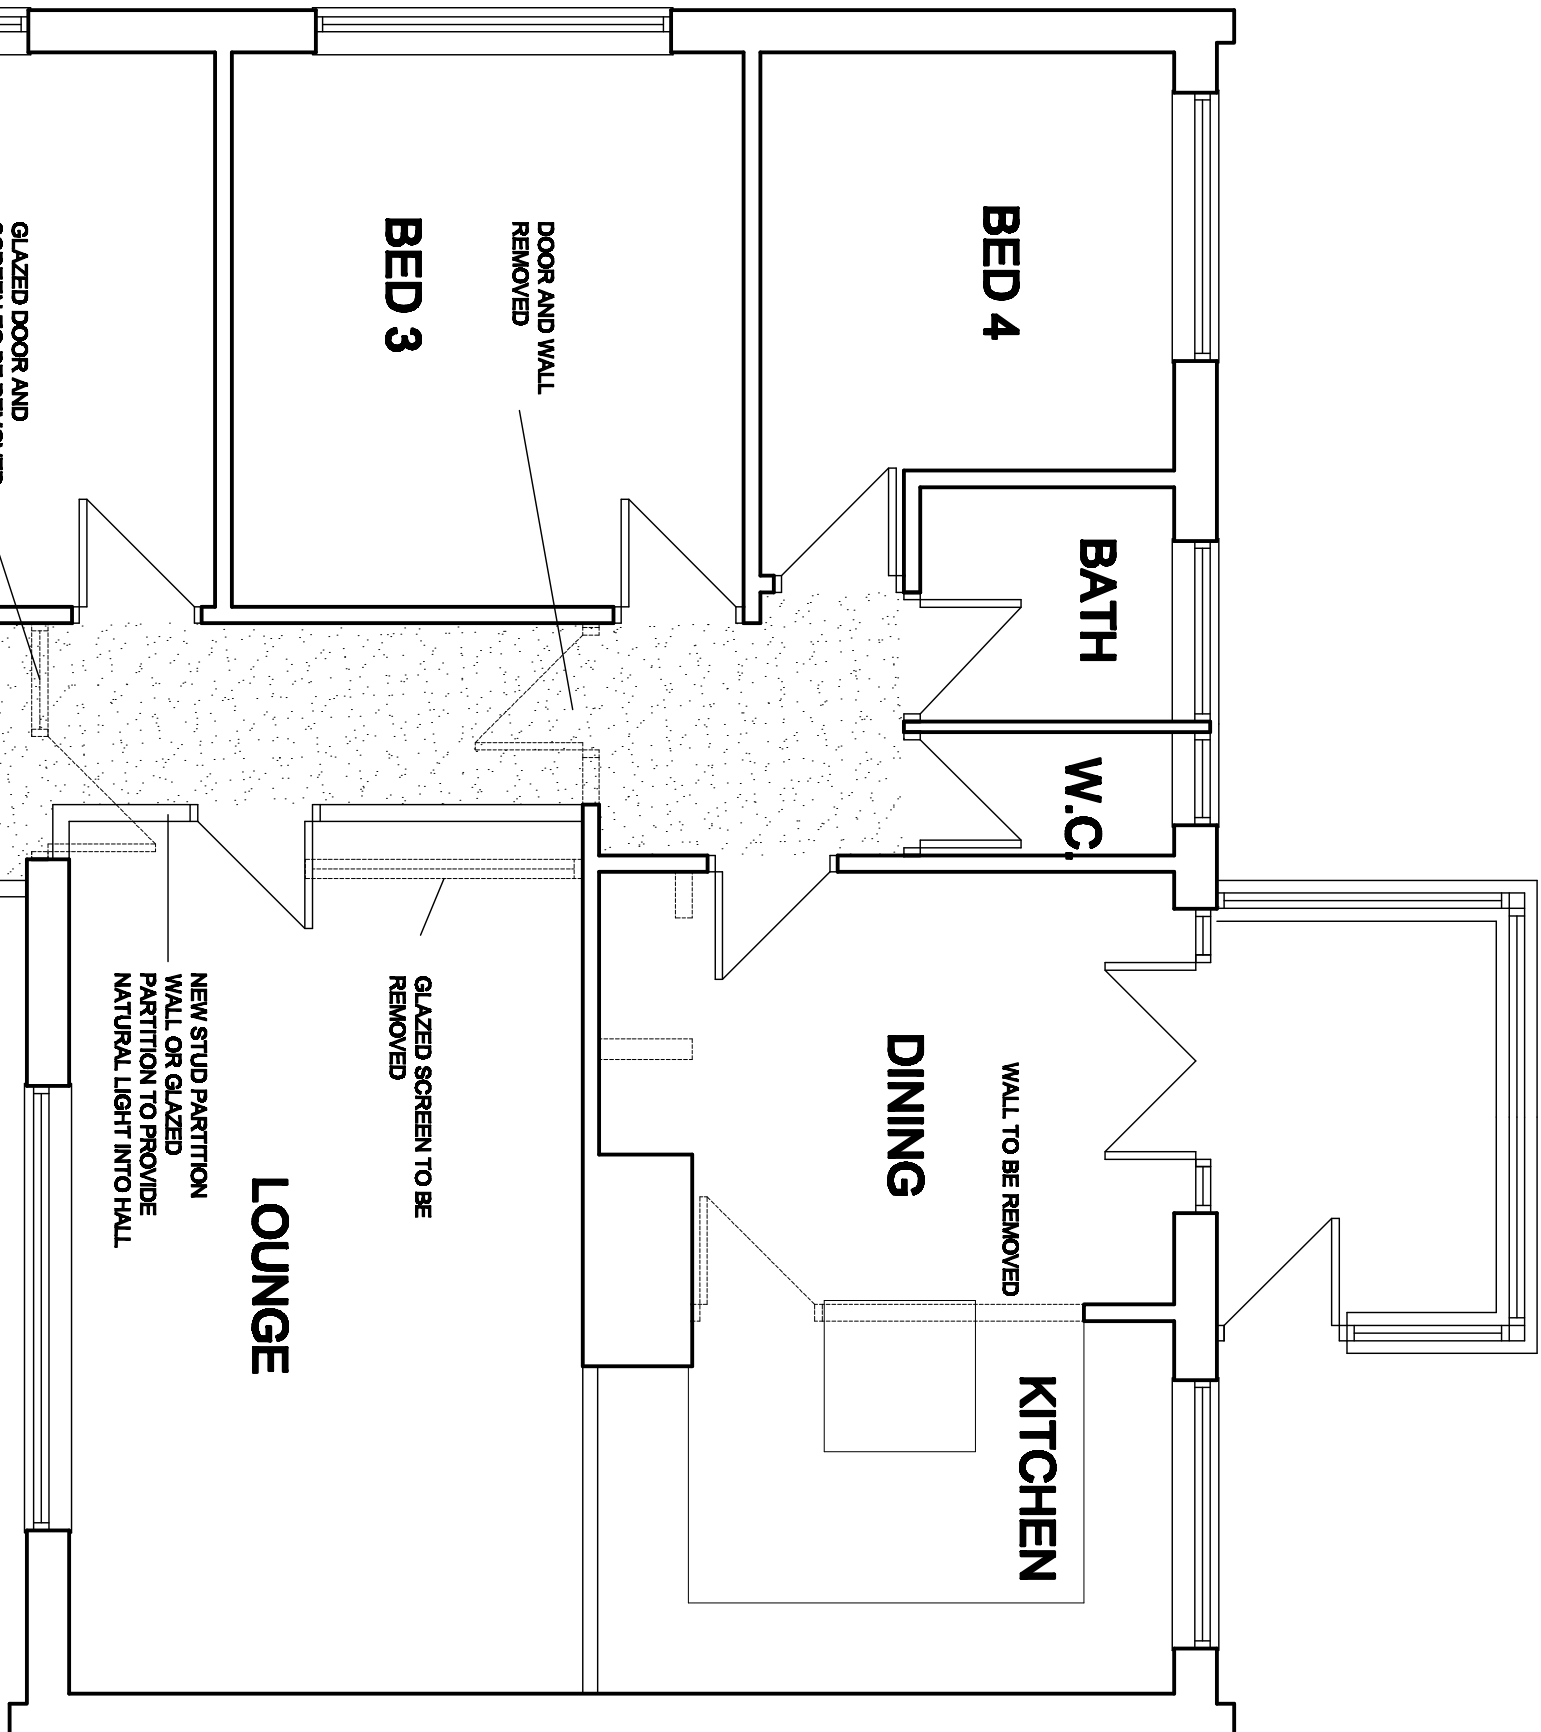

PLAN
AS PROPOSED

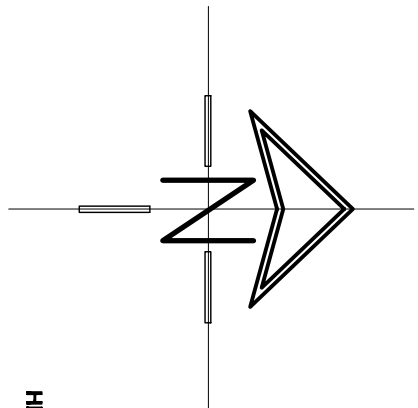

LOCATION PLAN
SCALE 1:1250

**White Agus
Partnership**

Project:
EXTENSIONS AND ALTERATIONS AT
28 MELROSE WAY, MONK BRETTON
BARNSELEY S71 2LX

PROVIDENCE VILLA,
42 SACKVILLE STREET,
BARNSELEY,
S70 2DB
SURVEYORS AND BUILDING DESIGN CONSULTANTS

Phone: 01228 206442
Fax: 01228 263030
Email: info@whiteaguspартnership.co.uk
Web: www.whiteaguspартnership.co.uk

Client:
MR & MRS M. STAINSBY

Drawing
Title:

PLANS AND ELEVATIONS

Date:
APRIL 2012
Scale:
1:50 & 1:100 @ A1

Ref: 12-002
Dwg. No. 02
Rev. B

Date:
10/4/12

Scale:
1:50 & 1:100 @ A1

Ref: 12-002
Dwg. No. 02
Rev. B

Scale:
1:50 & 1:100 @ A1

Ref: 12-002
Dwg. No. 02
Rev. B