



Drawing No.	Rev No.
MCS001 -005	

DO NOT SCALE: Contractor to check all dimensions and report any omissions or errors


NOTES

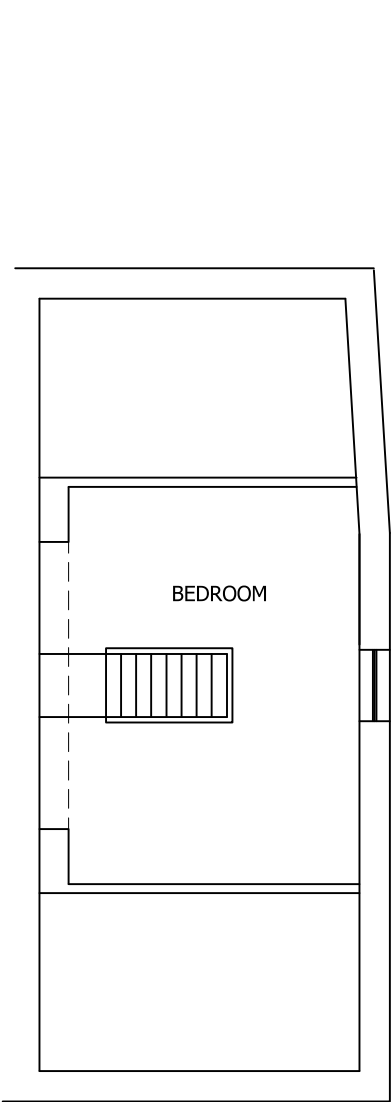

EXISTING SECOND FLOOR PLAN
SCALE 1:100 AT A3

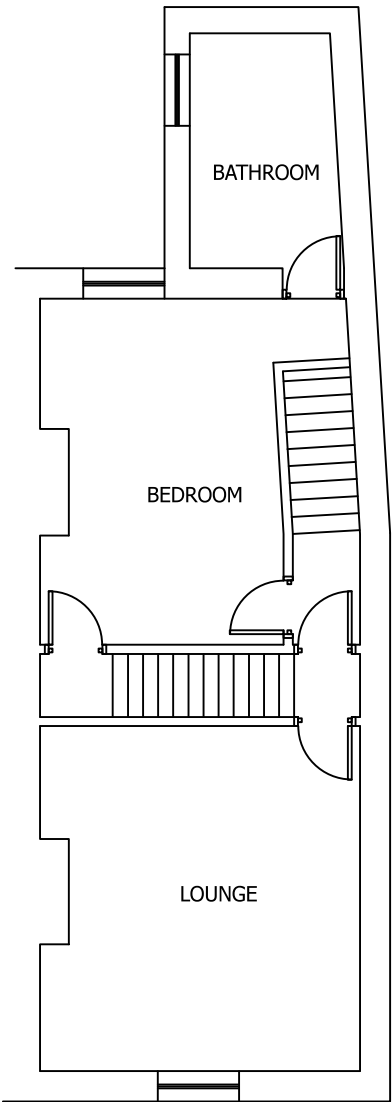

EXISTING FIRST FLOOR PLAN
SCALE 1:100 AT A3

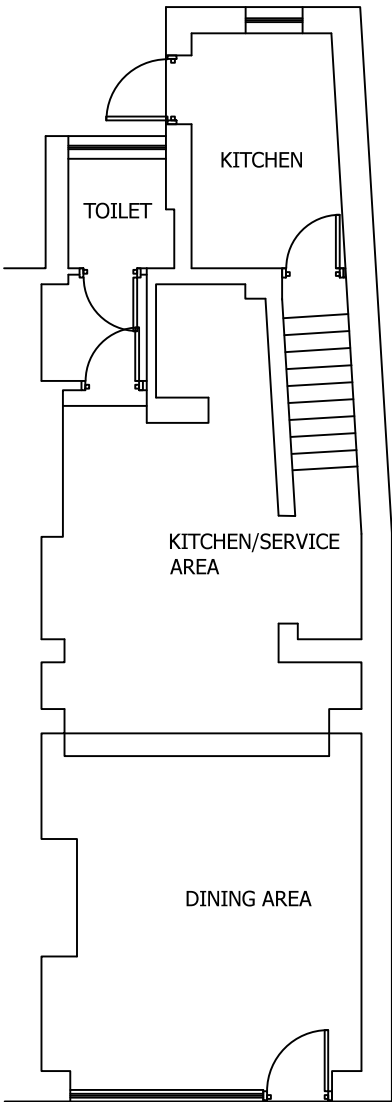

EXISTING GROUND FLOOR PLAN
SCALE 1:100 AT A3

Rev	Description	By	Chk	App	Date
JRB DESIGNS Ltd 1 Saville Road Cudworth Barnsley S72 8LT Tel: 01226 383542 Fax: 01226 380078 Mob: 07970 541192 Email: john@jrbdesigns.co.uk This drawing is copyright. © jrbdesigns Ltd.					
Client		MR. C STEPHENS			
Drawing Title		EXISTING PLANS			
Address		72 HIGH STREET DODWORTH BARNSELY S75			
Project Title:		PROPOSED MODIFICATIONS TO CAFE TO CREATE BISTRO			
Purpose of Issue:		PLANNING			
Drawing Status		FIRST ISSUE			
Scale at A3 AS SHOWN	Drawn By JRB	Date 17/09/2018			
Checked By	Date 17/09/2018	Approved By	Date 17/09/2018	Revision	
Project No. MCS001		Drawing No. 005		Revision -	
APPROVAL ☐ INFORMATION ☐ TENDER ☐ CONTRACT ☐ CONSTRUCTION ☐					