
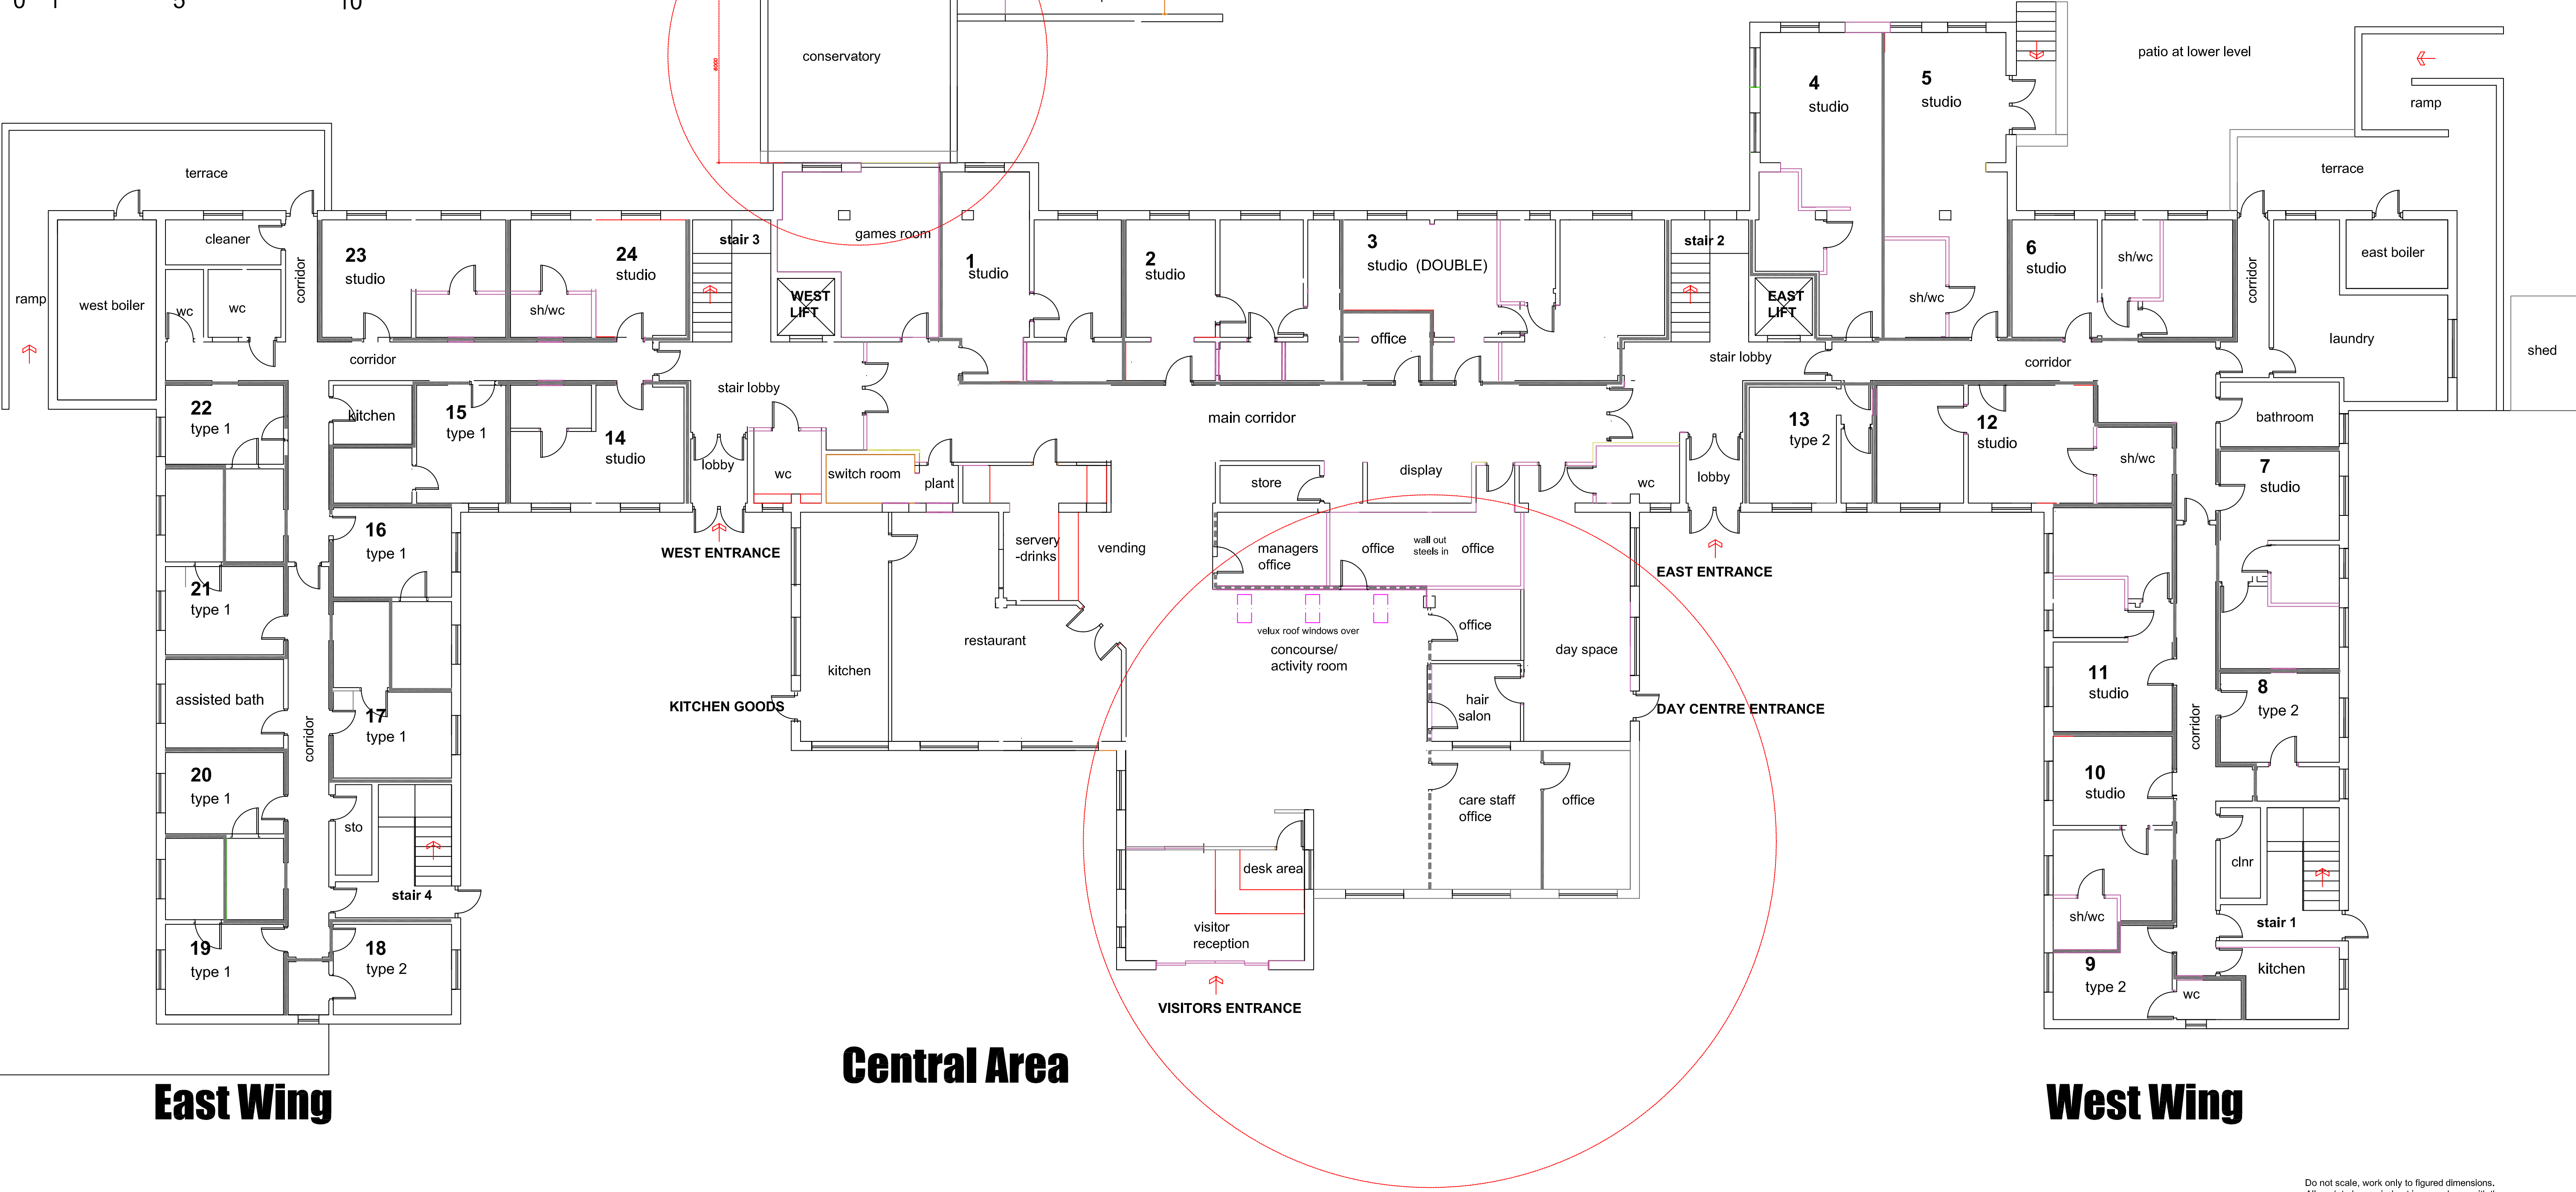


ground floor plan

Extension 1-conservatory/ramp

Plans as proposed-Senior Living

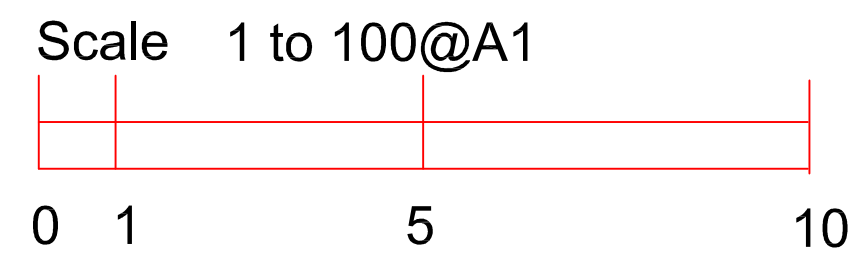

Do not scale, work only to figured dimensions.
All work to be carried out in accordance with the Building Regulations and to the satisfaction of the District Building Surveyor. This drawing prepared for Local Authority Building/ Planning Approvals only. Contractor MUST cost fully from a full site survey.

J MURRAY
4 BROOKSIDE CLOSE, HACKENTHORPE
SHEFFIELD S12 4LE 0114 247 0602

TITLE
ground floor plan proposed
Bolton Hall Care Home
S63 8DA

CLIENT
keystone
asset management ltd

plans as proposed

DATE 15/4/2014 SCALE 1:100

DRAWING No.
bh/pp/01

REVISION | a | | | | |
STATUTORY APPROVALS