


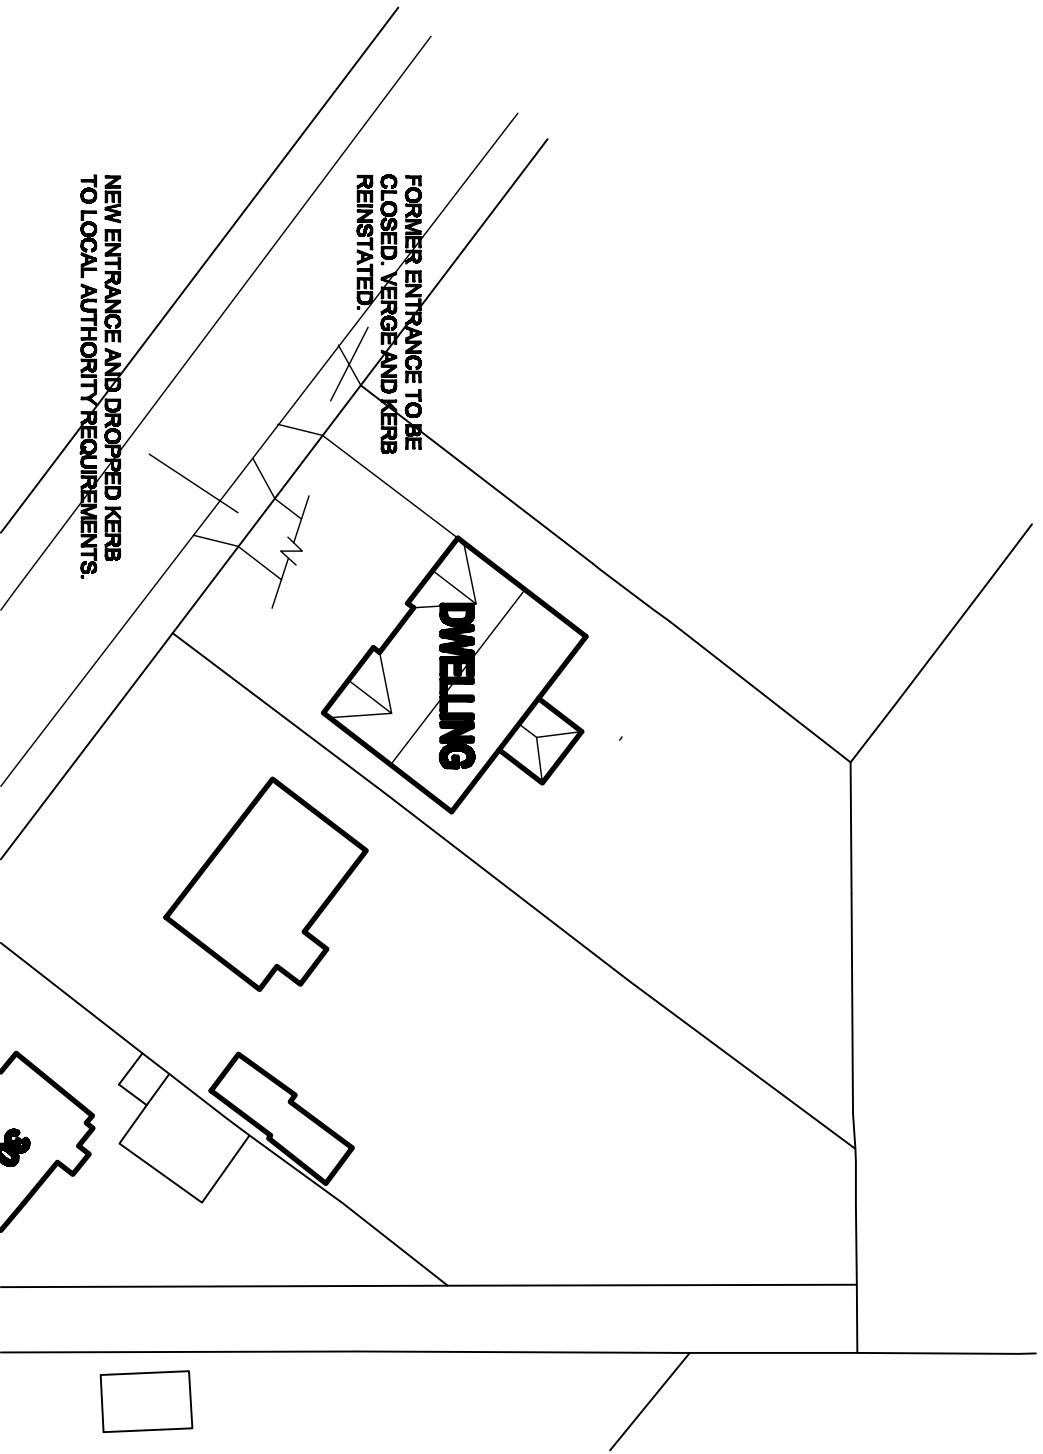

SITE PLAN

SCALE 1:500