

Roof/SITE PLAN: 500


North

PROPOSED FRONT ELEVATION:


NEW DWELLING:





PROPOSED BLOCK PLAN:

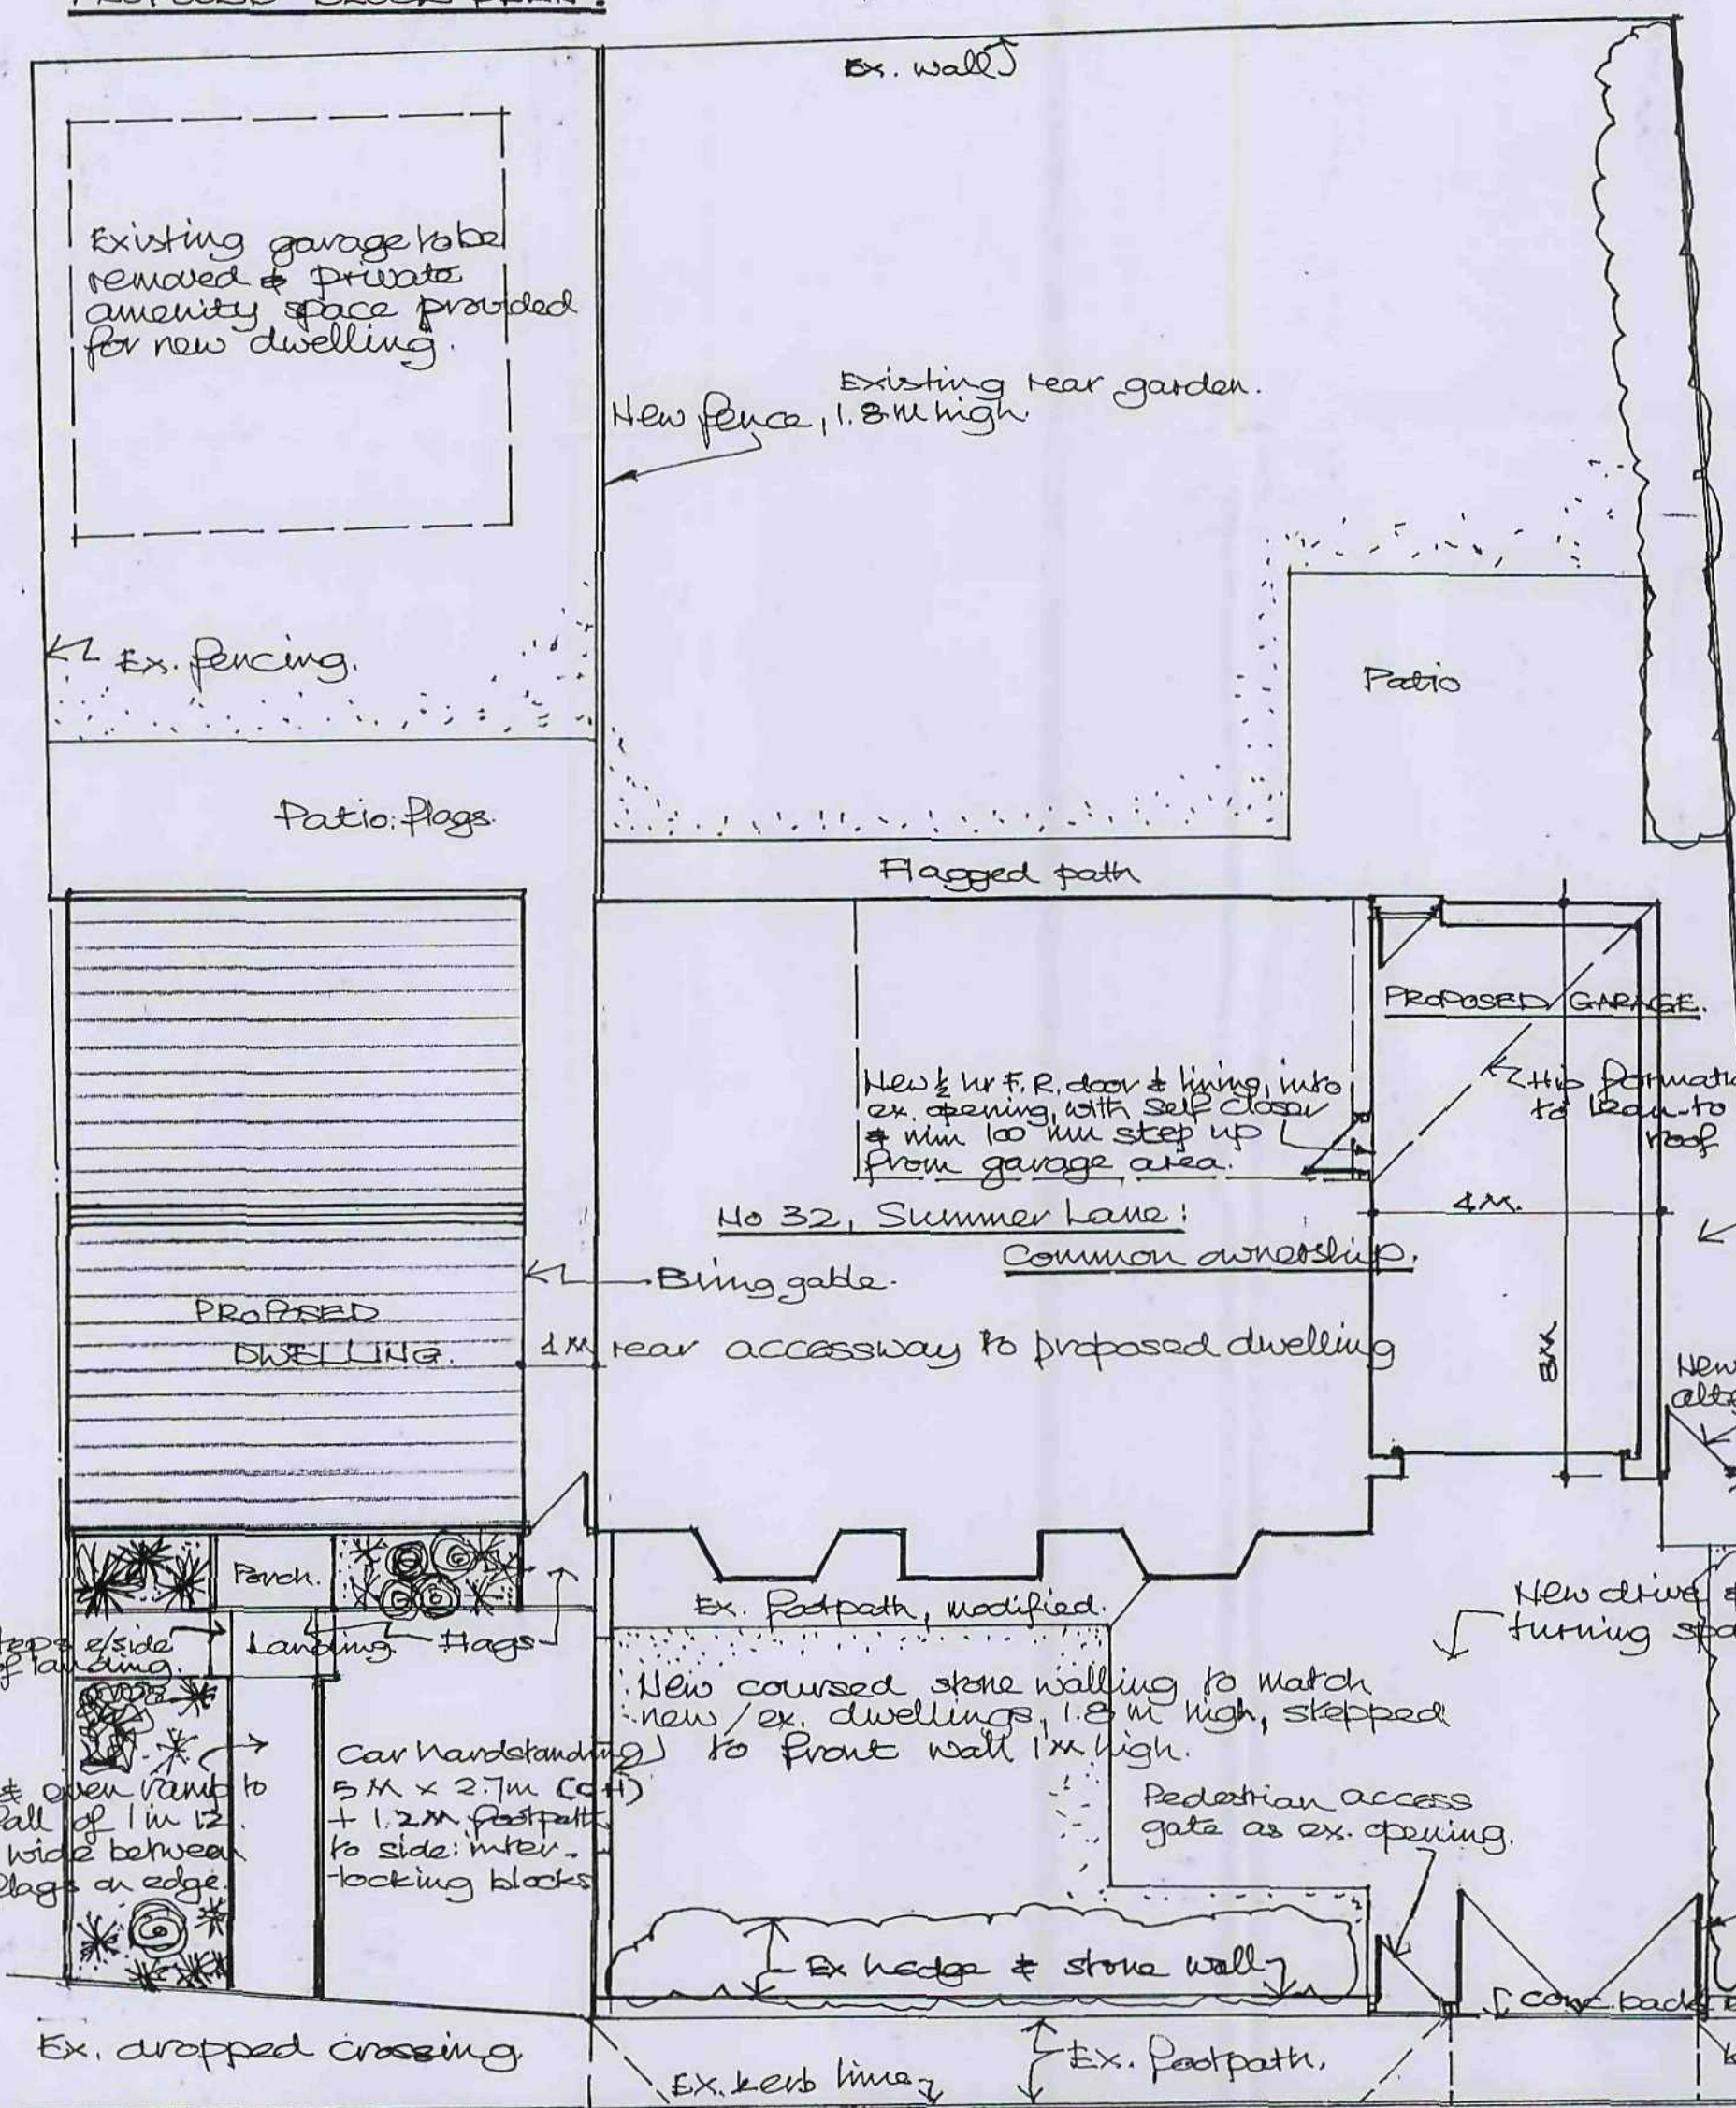



PROPOSED SIDE ELEVATION OF GARAGE:

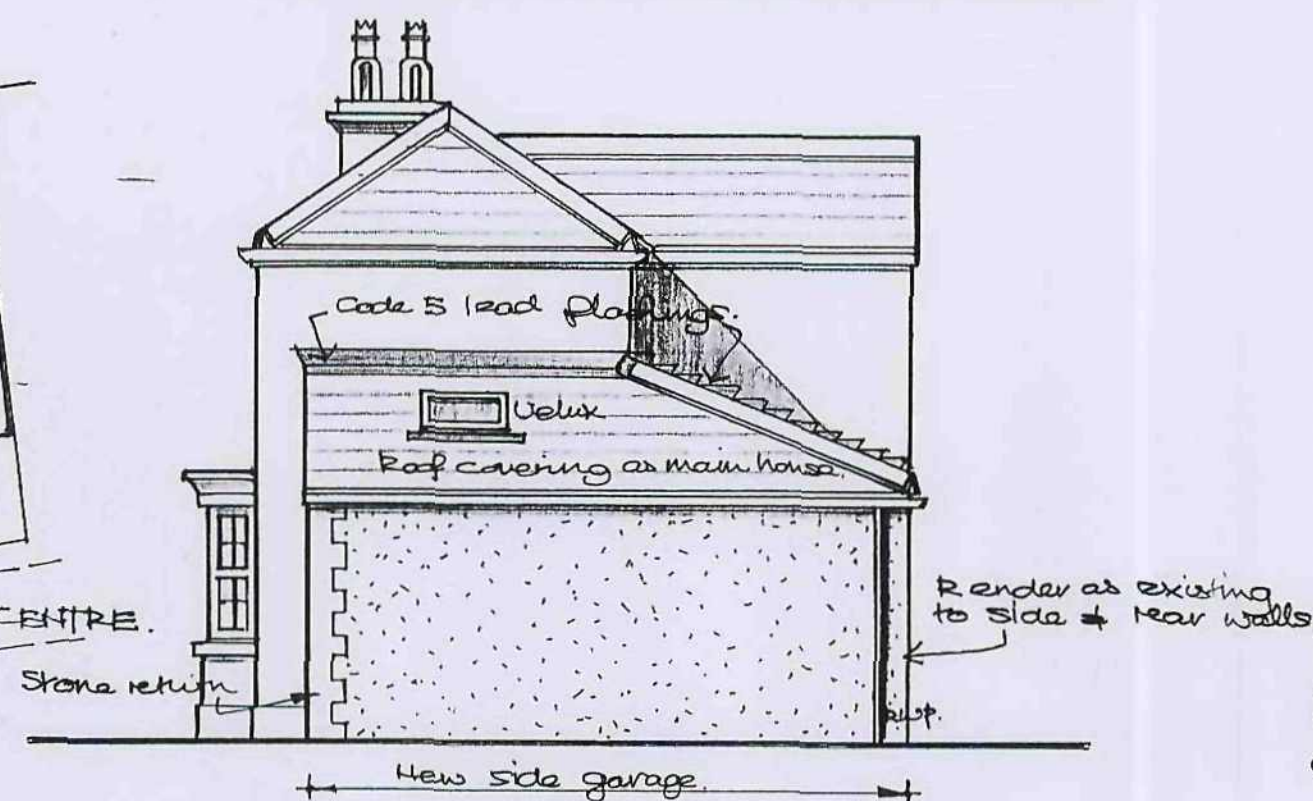


PROPOSED REAR EXTENSION:

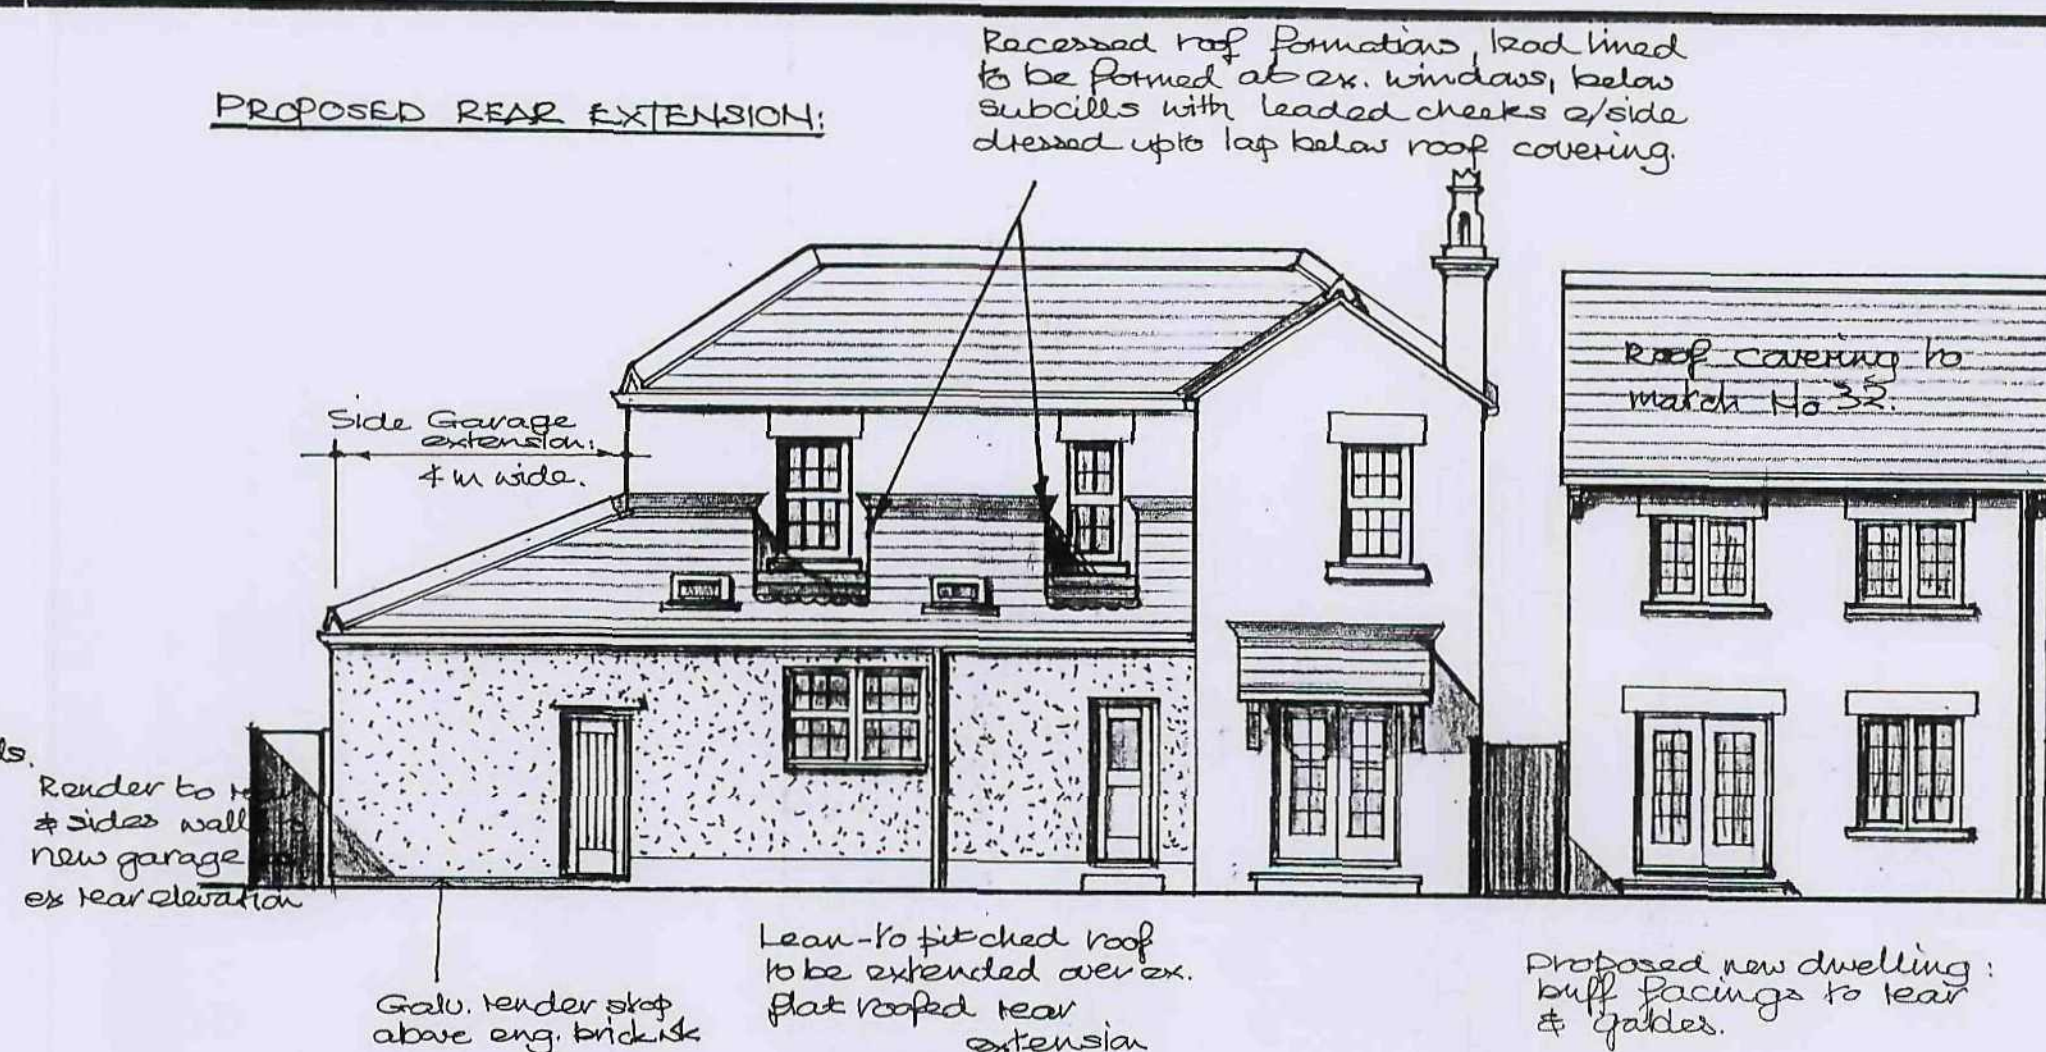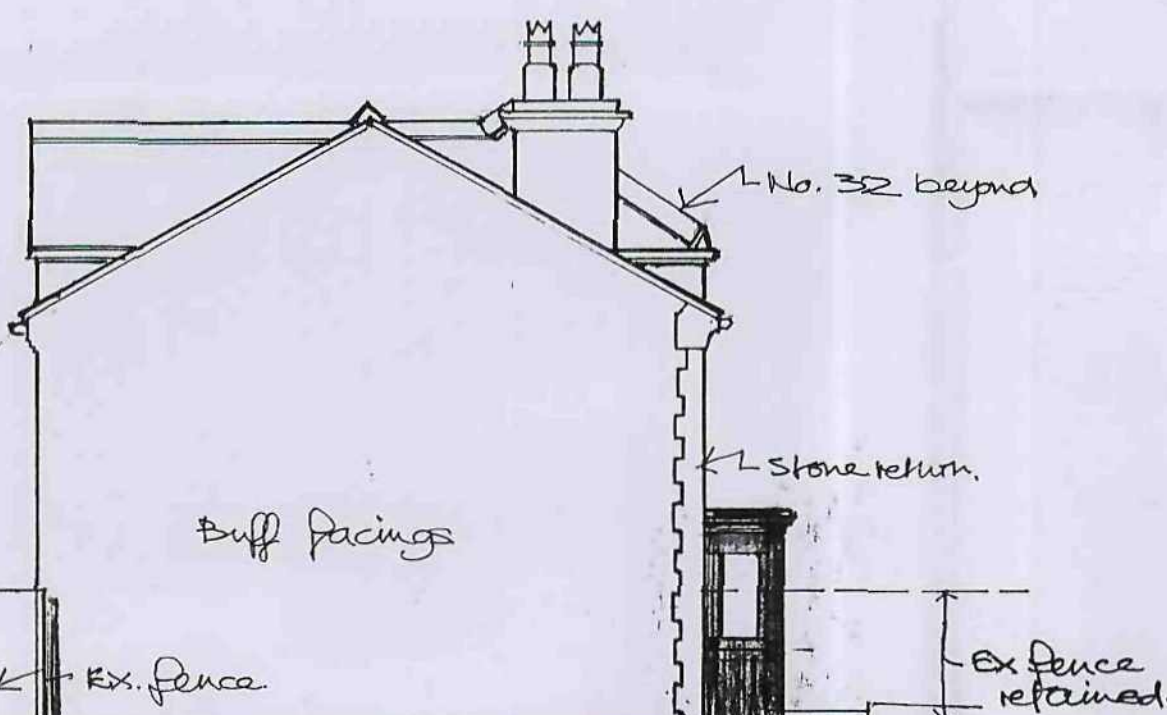New dwelling + Garage extension
in coursed stone work / roof covering
to match No. 32SIDE ELEVATION (Facing No 40)
Opposite side similar but handed.


EXISTING BLOCK PLAN:

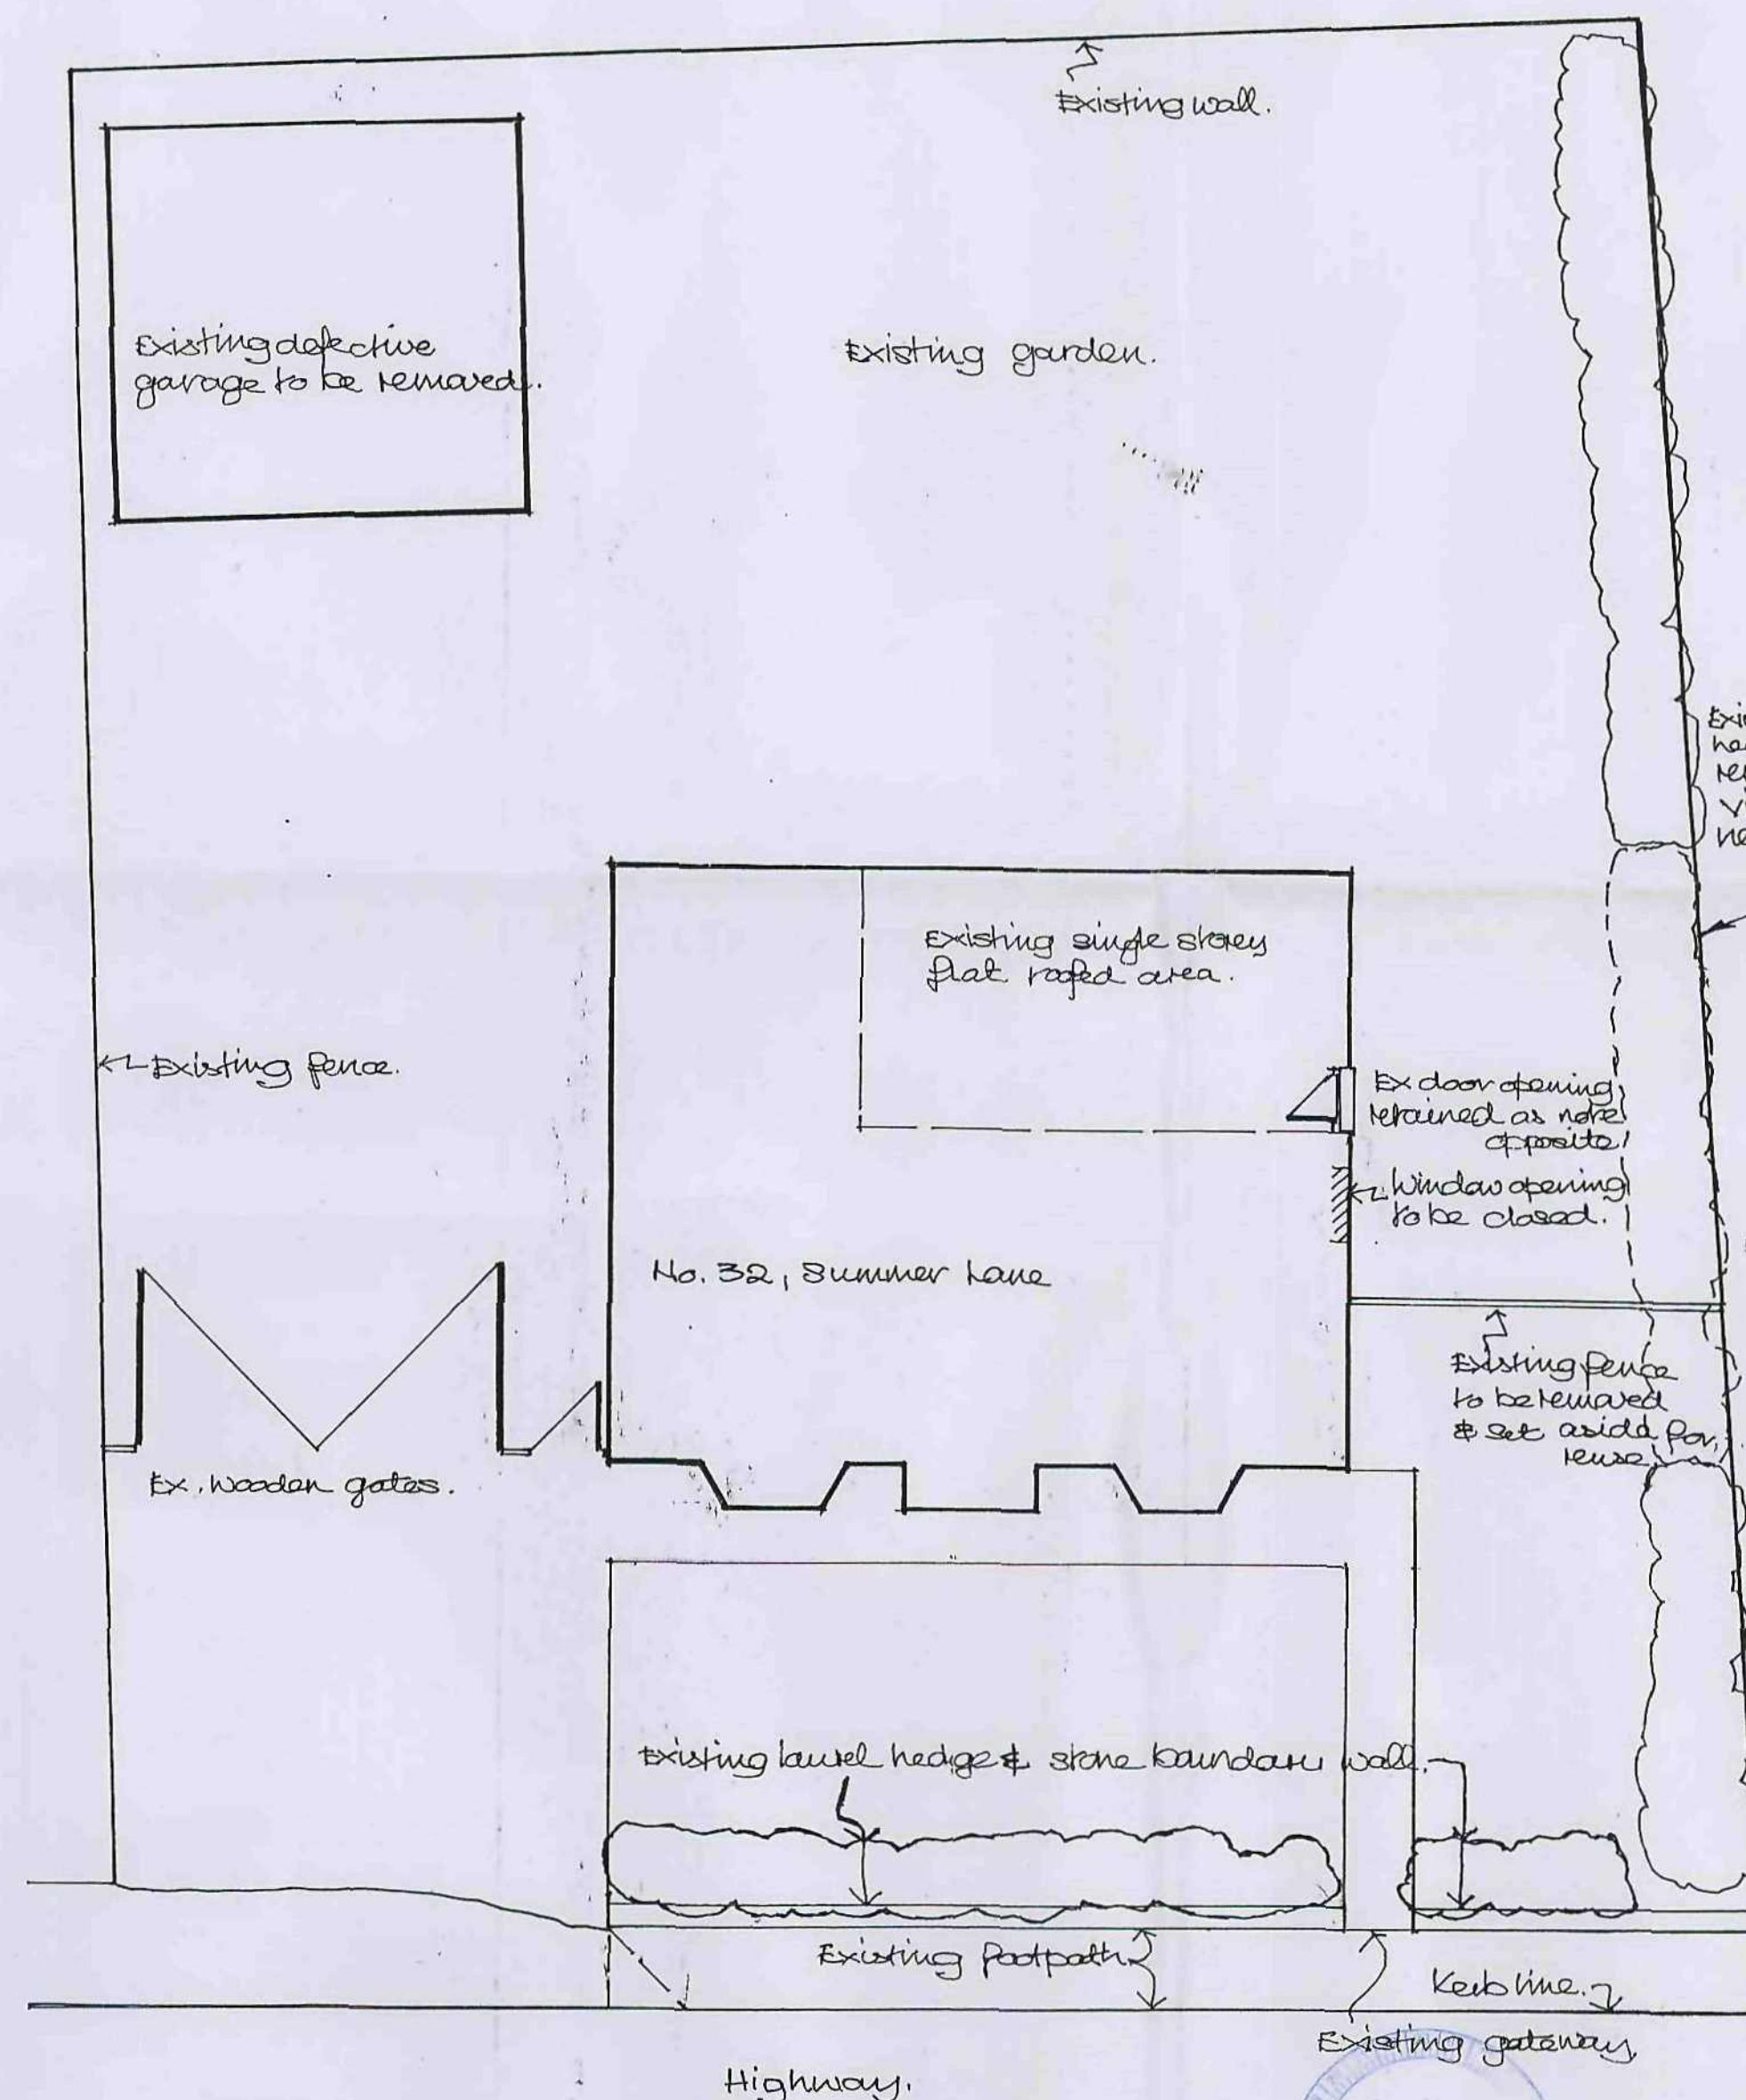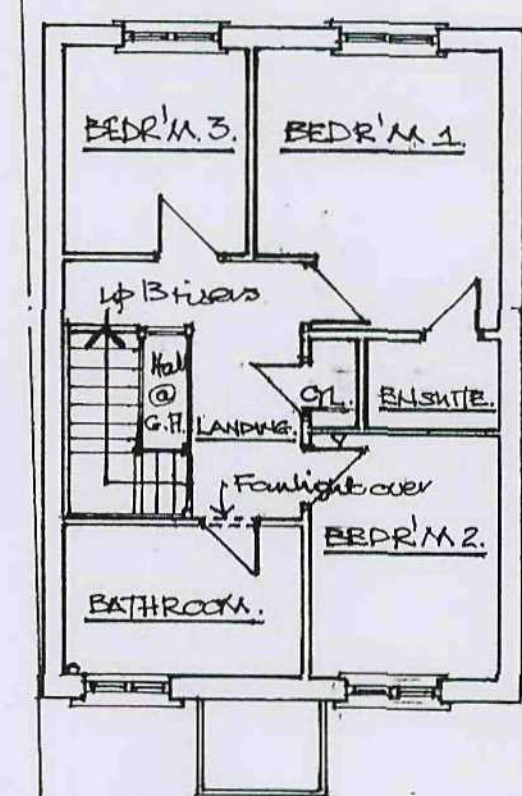NEW DWELLING:
1ST FLOOR PLAN:

GROUND FL. PLAN:

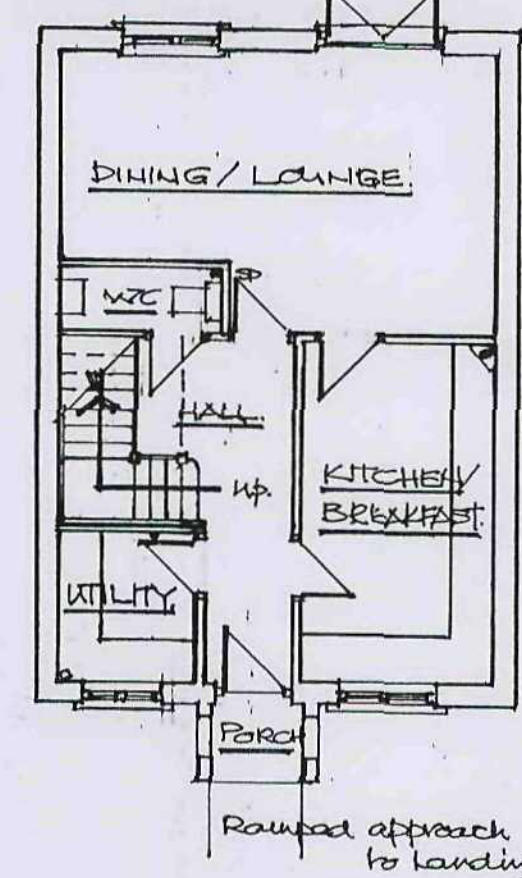

SECTION:

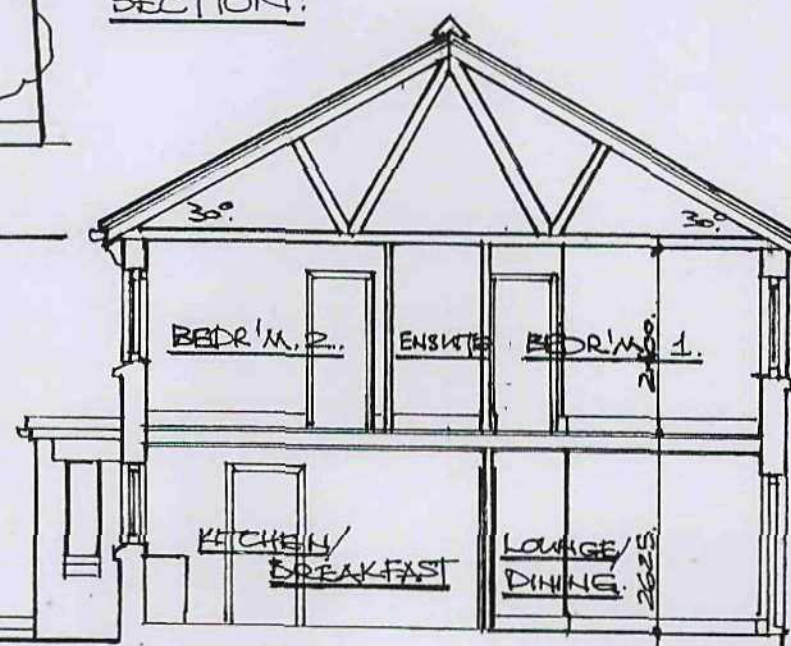

hylo Design: architect / designer

50, Church Street, Brierley, Nr. Barnsley, South Yorkshire. S72 9HT
Fax / Telephone No: 01226 713427

REVISIONS

Ref.	Description	Date	Ref.	Description	Date
A	Minor revisions to side elevations	4.10.10			
B	Ht of infill have reduced / 2nd floor omitted / width of house increased. Design to garage extension to No. 32 revised.	3.2.11			

Client
MR. P. J. ANDERSONProject
NEW GARAGE TO SIDE OF NO 32, SUMMER
LANE, ROYSTON, + NEW INFILL
DWELLING ADJACENTTitle
BLOCK/SITE PLANS, LAYOUT PLANS &
ELEVATIONS / SECTIONDrawn
JSTChecked
Scale
1:100 / 1:1250Project Ref.
PJA/R.Drawing No.
1/B