




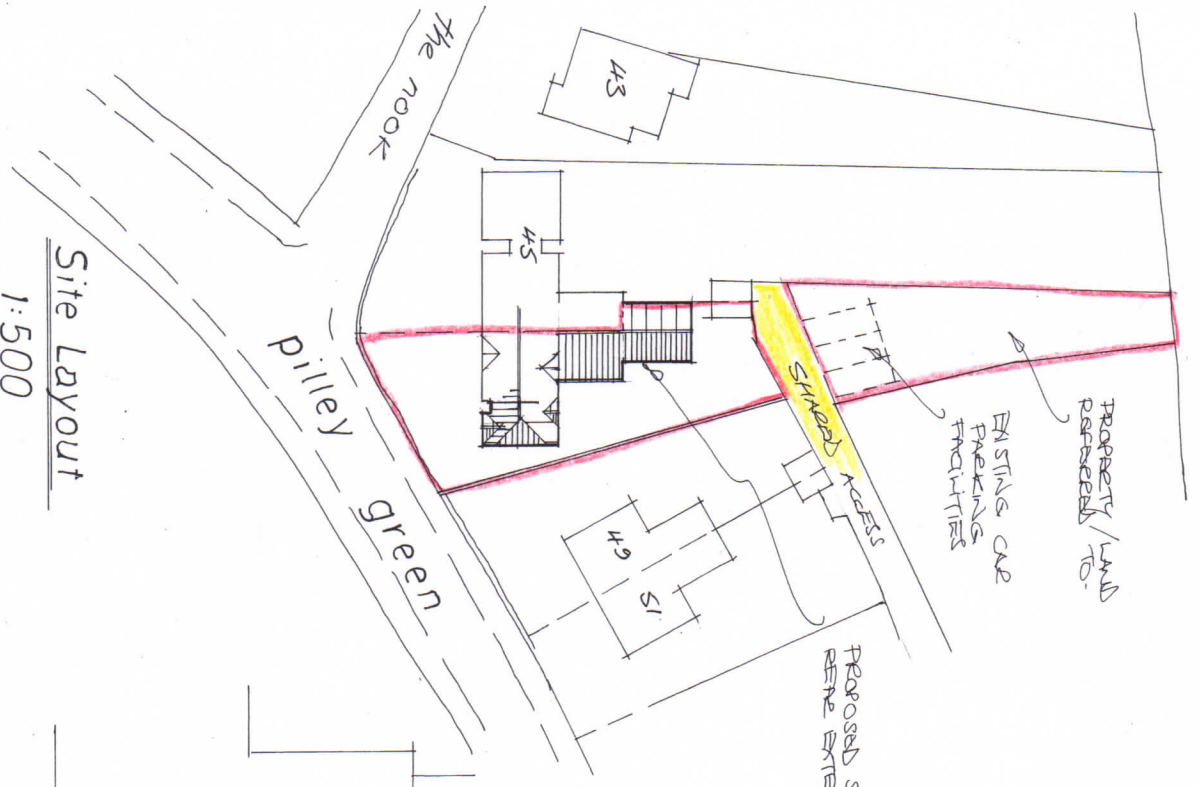

Site Layout
1:500

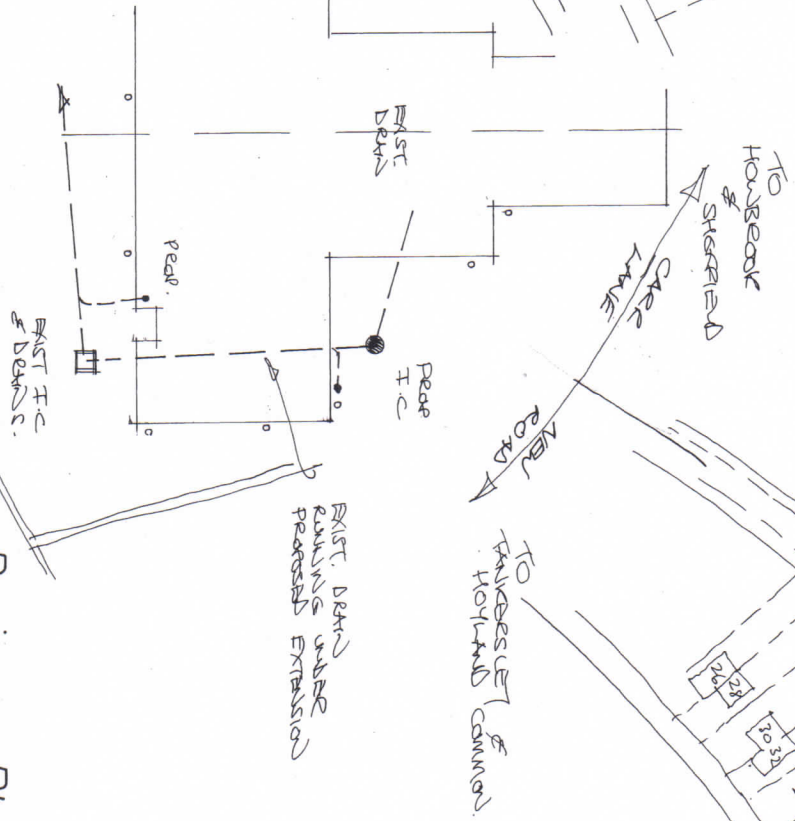

Drainage Plan
1:200

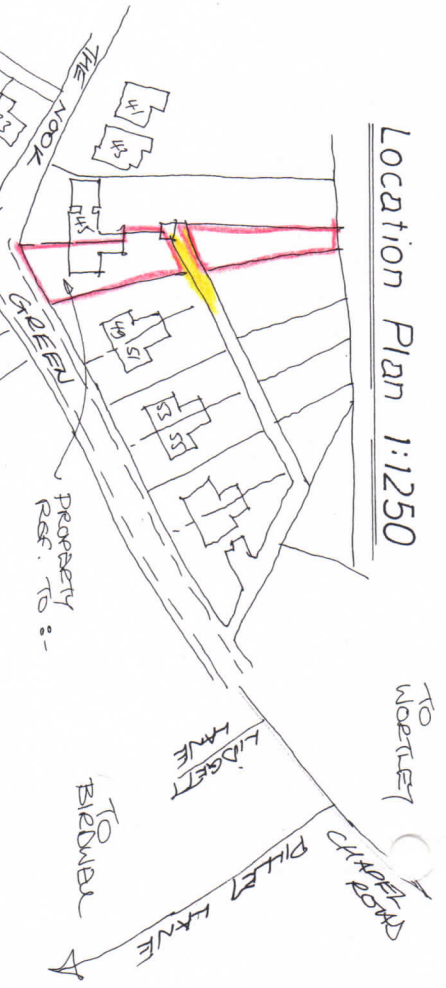

Location Plan 1:1250

Rev	Notes	Date

Garry Greetham Associates
Residential Design Consultant
Westwood House
18 Carr Lane
Tankersley
Barnsley S75 3BE
Tel(01226)746573





Project Extensions & Alterations
Client Mr. & Mrs. J. Shingleton
Title Site & Location Layouts
Address 47 Pilley Green, Tankersley, Barnsley, S75 3AB


Drawn by 999
Scale QS Shown **Date** Aug 20
Drawing No 934-01 **Rev**
Member of the Chartered Institute of Architectural Technologists

Rev	Notes	Date

Garry Greeham Associates
 Residential Design Consultant
 Westwood House
 18 Carr Lane
 Tankersley
 Barnsley S75 3BE
 Tel(01226)746573


PROJECT Extensions & Alterations
CLIENT Mr. & Mrs. J. Shingleton
TITLE Elevations as Existing
ADDRESS 47 Pilley Green, Tankersley, Barnsley, S75 3AB
DRAWN BY 999
SCALE 1:100
DATE Aug 20
DRAWING No 934-02
 Member of the Chartered Institute of Architectural Technologists

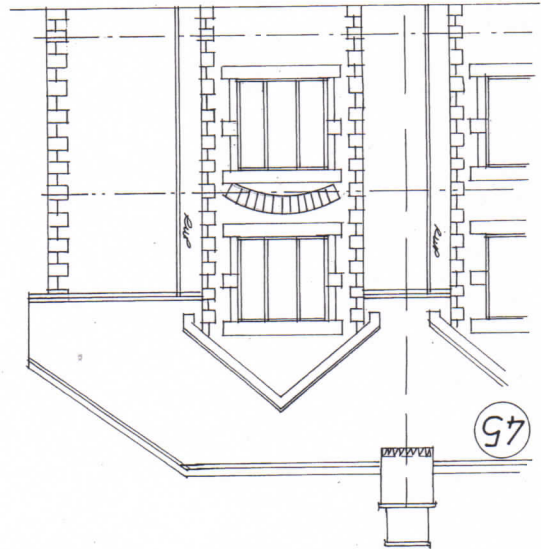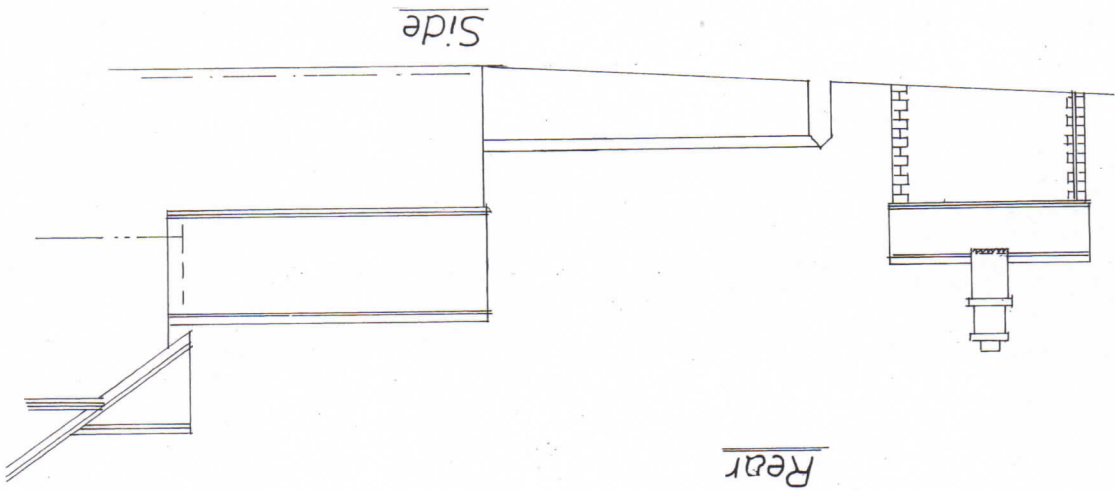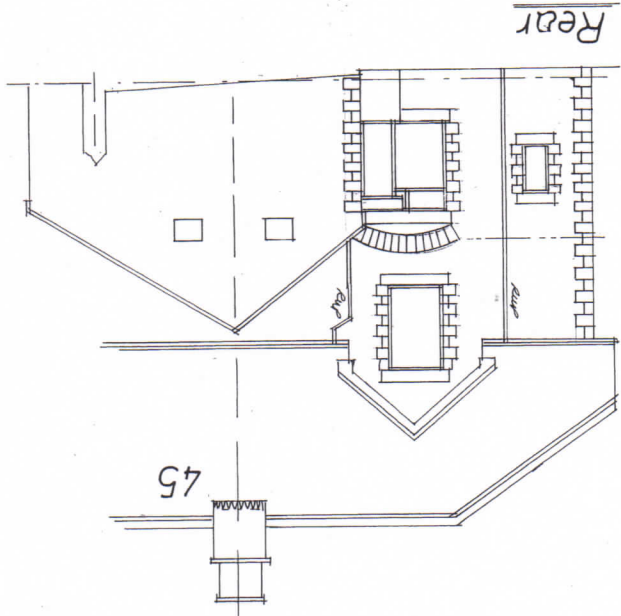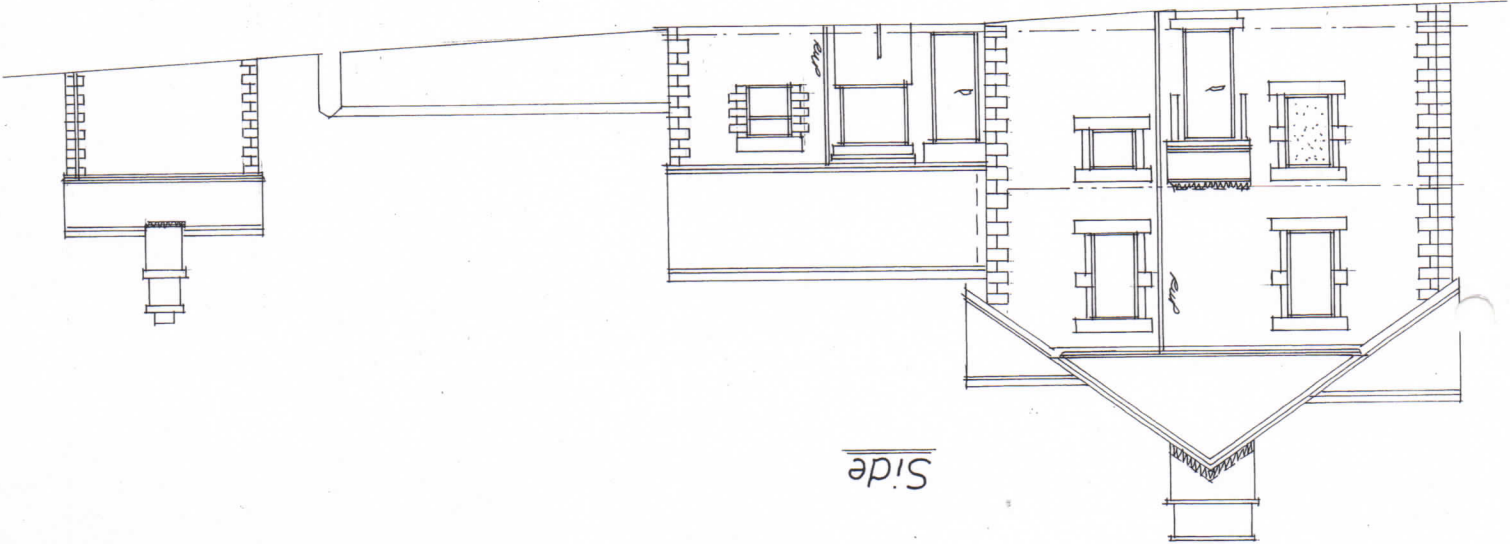

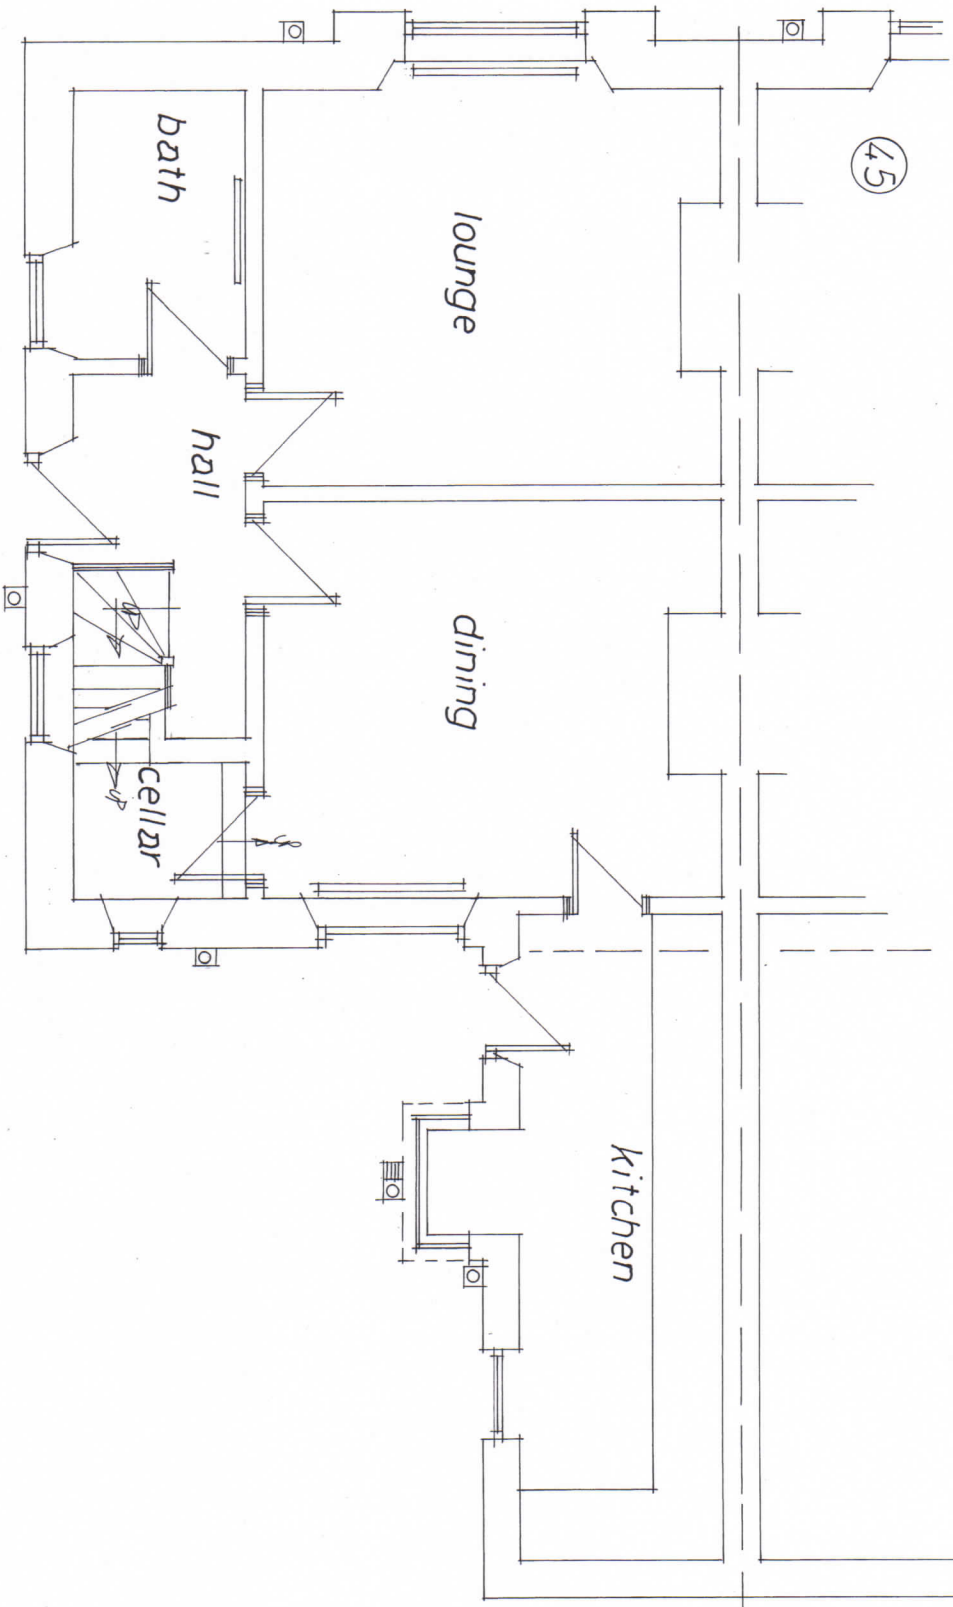

Rev	Notes	Date

Garry Greetham Associates Residential Design Consultant Westwood House 18 Carr Lane Tankersley Barnsley S75 3BE Tel(01226)746573	
Project Extensions & Alterations	
Client Mr. & Mrs. J. Shingleton	
Title G.F. Layout as Existing	
Address 47 Pilley Green, Tankersley, Barnsley. S75 3AB	
Drawn by 999	
Scale 1:50	Date Aug 20
Drawing No 934-03	Rev
Member of the Chartered Institute of Architectural Technologists	

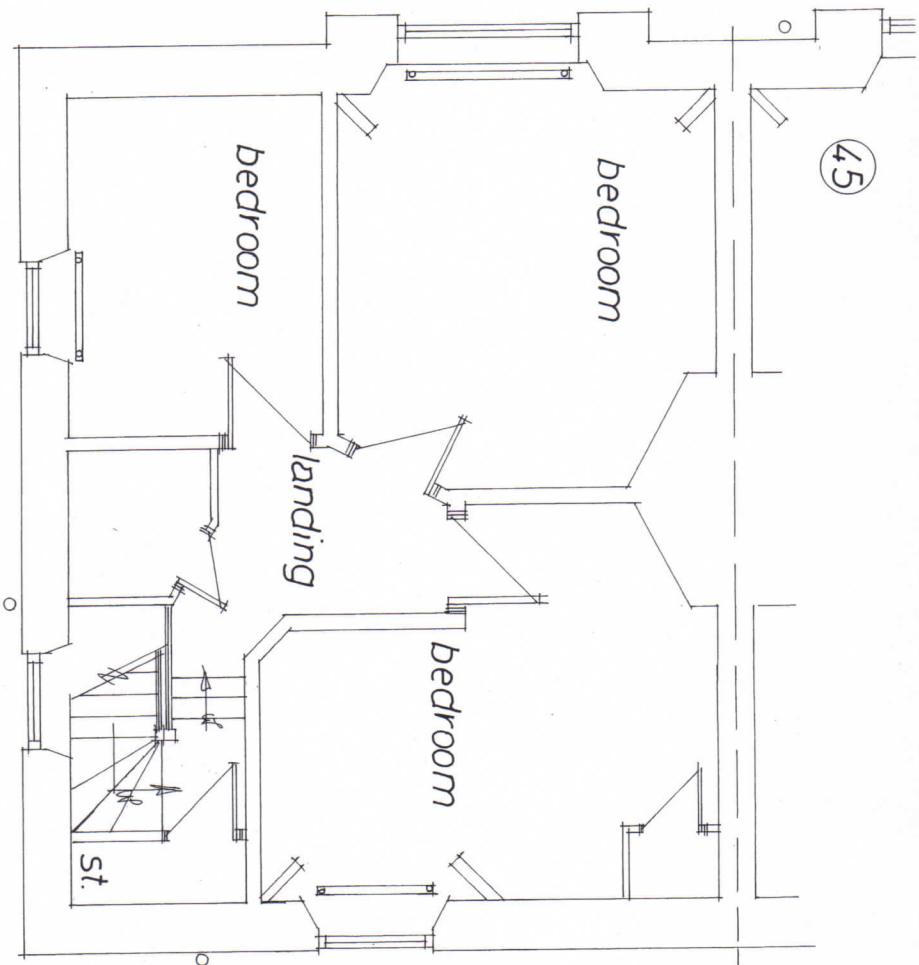

Rev	Notes	Date

Garry Greetham Associates Residential Design Consultant Westwood House 18 Carr Lane Tankersley Barnsley S75 3BE Tel(01226)746573	
PROJECT Extensions & Alterations	
CLIENT Mr. & Mrs. J. Shingleton	
TITLE F.F. Layout as Existing	
ADDRESS 47 Pilley Green, Tankersley, Barnsley. S75 3AB	
DRAWN BY ggg	
SCALE 1:50	DATE Aug 20
DRAWING No 934-04	REV
Member of the Chartered Institute of Architectural Technologists	

Garry Greeham Associates Residential Design Consultant 18 Carr Lane Tankersley Barnsley S75 3BE Tel (01226) 746573	
PROJECT	Extensions & Alterations
CLIENT	Mr. & Mrs. J. Shingleton
TITLE	Elevations as Proposed
ADDRESS	47 Pilley Green, Tankersley, Barnsley, S75 3AB
DRAWN BY	999
SCALE	1:100
DATE	Aug 20
REV	934-05
Member of the Chartered Institute of Architectural Technologists	


Rev	Notes	Date

MATCHING
 STONE
 HEADS, GULLS &
 JAMBS TO
 CORNICES AS
 SHOWN


MATCHING
 NATURAL RANDOM
 COVERED STONE
 AS IMPL.

MATCHING STONE
 QUANTS TO CORNICES
 AS SHOWN


MATCHING MASONRY
 OF SIMILAR CONCRETE
 INTERLOCKING TILES

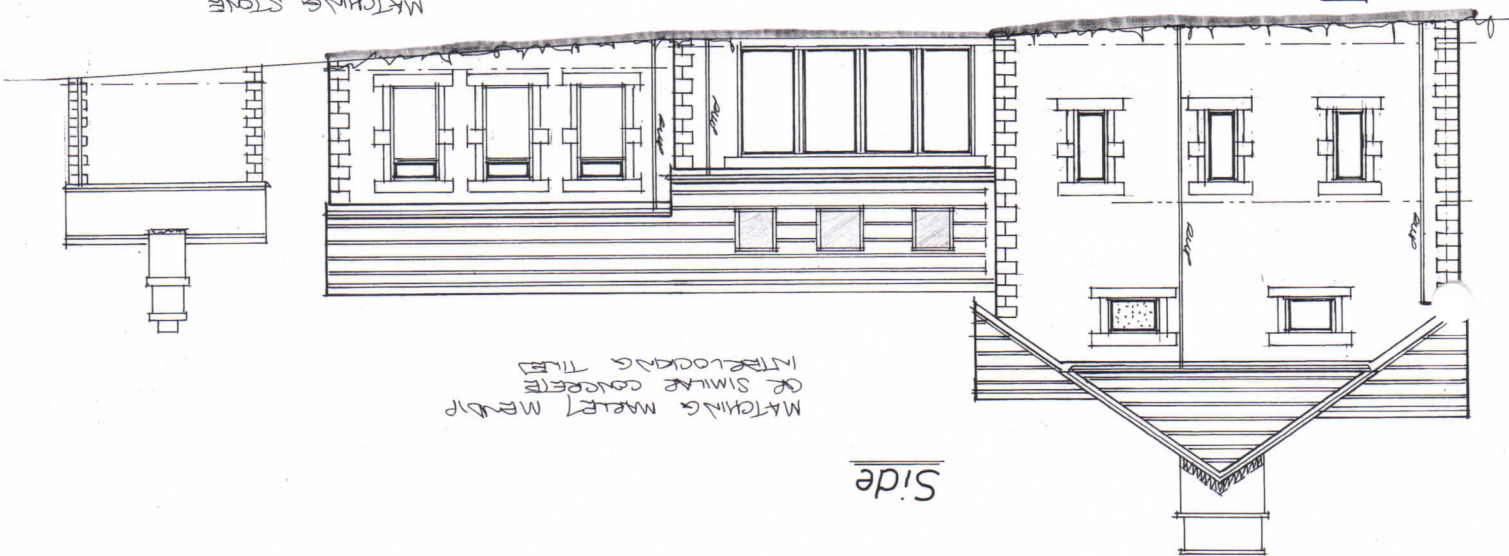


Side

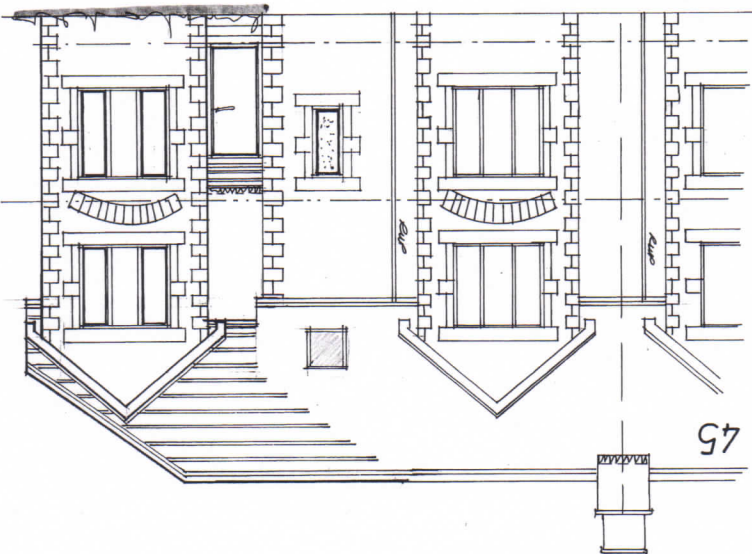

Front

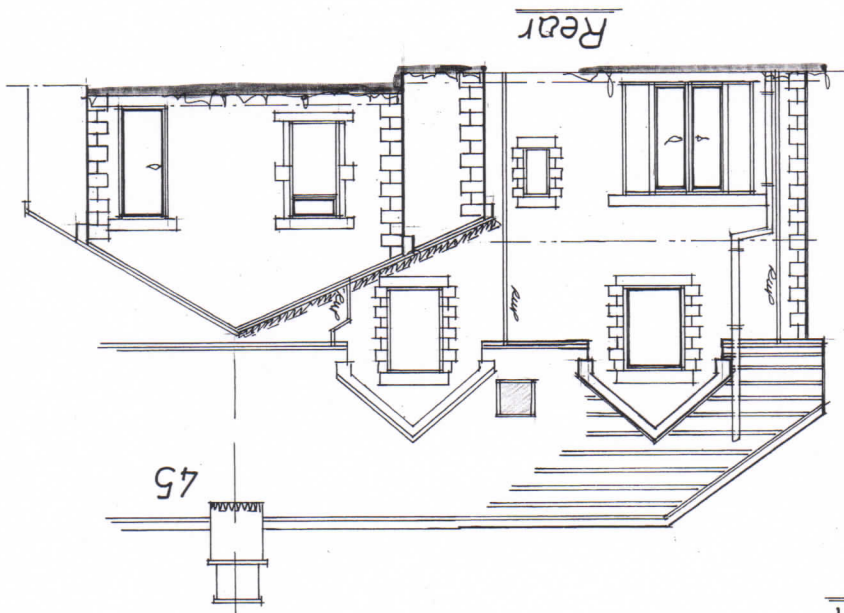

Rear

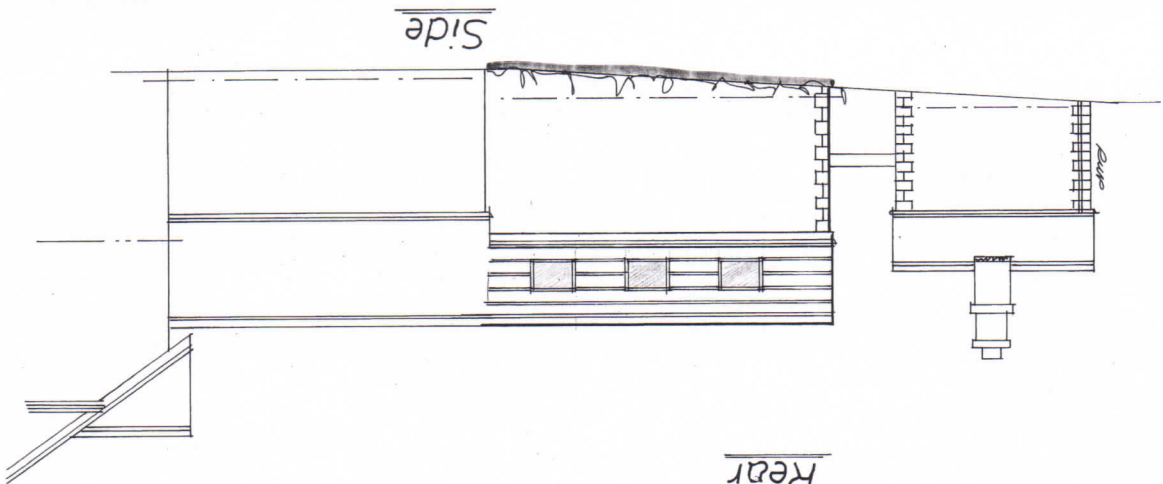



Side


Garry Greetham Associates Residential Design Consultant Westwood House 18 Carr Lane Tankersley Barnsley S75 3BE Tel(01226)746573	
PROJECT Extensions & Alterations	
CLIENT Mr. & Mrs. J. Shingleton	
TITLE G.F. Layout as Proposed	
ADDRESS 47 Pilley Green, Tankersley, Barnsley, S75 3AB	
DRAWN BY 999	SCALE 1:50
DATE Aug 20	REV 934-06
Member of the Chartered Institute of Architectural Technologists	


Planning:

B/Regs:

Rev	Notes	Date

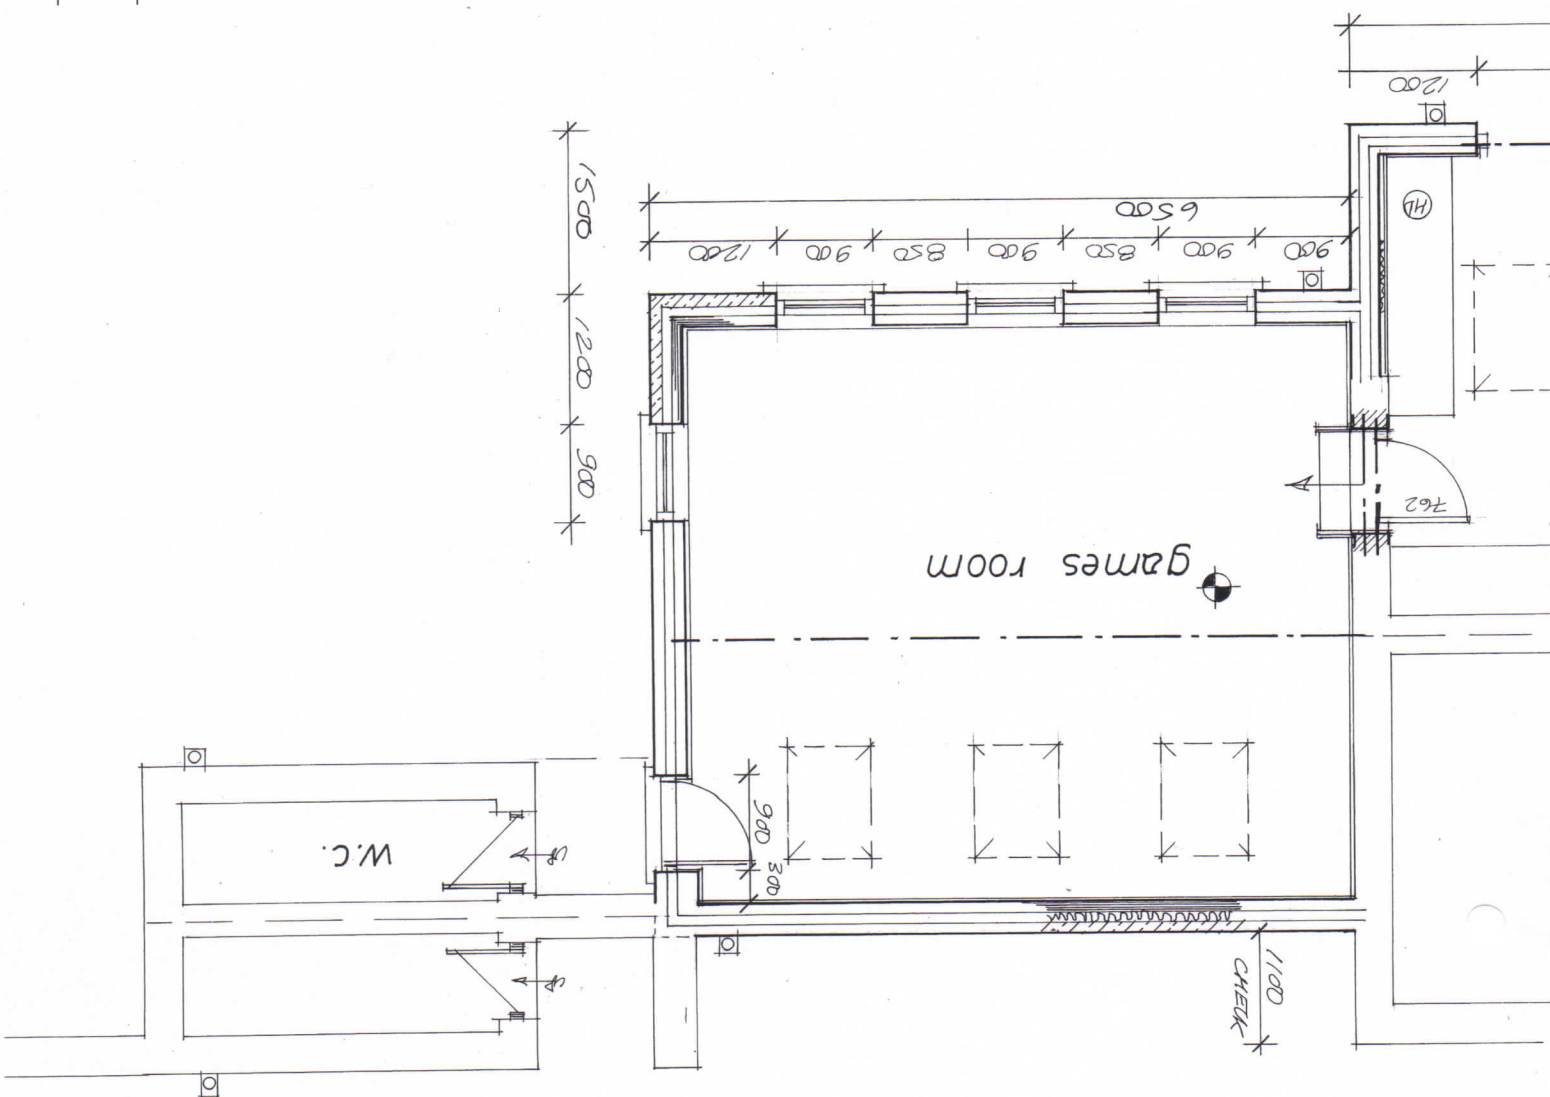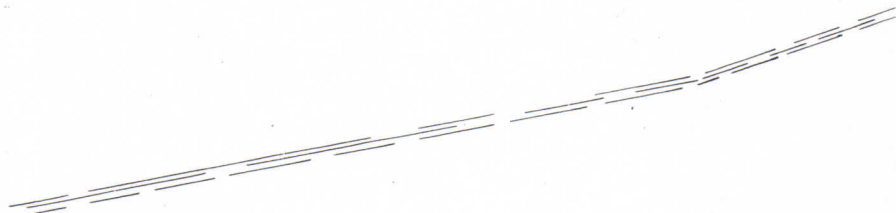

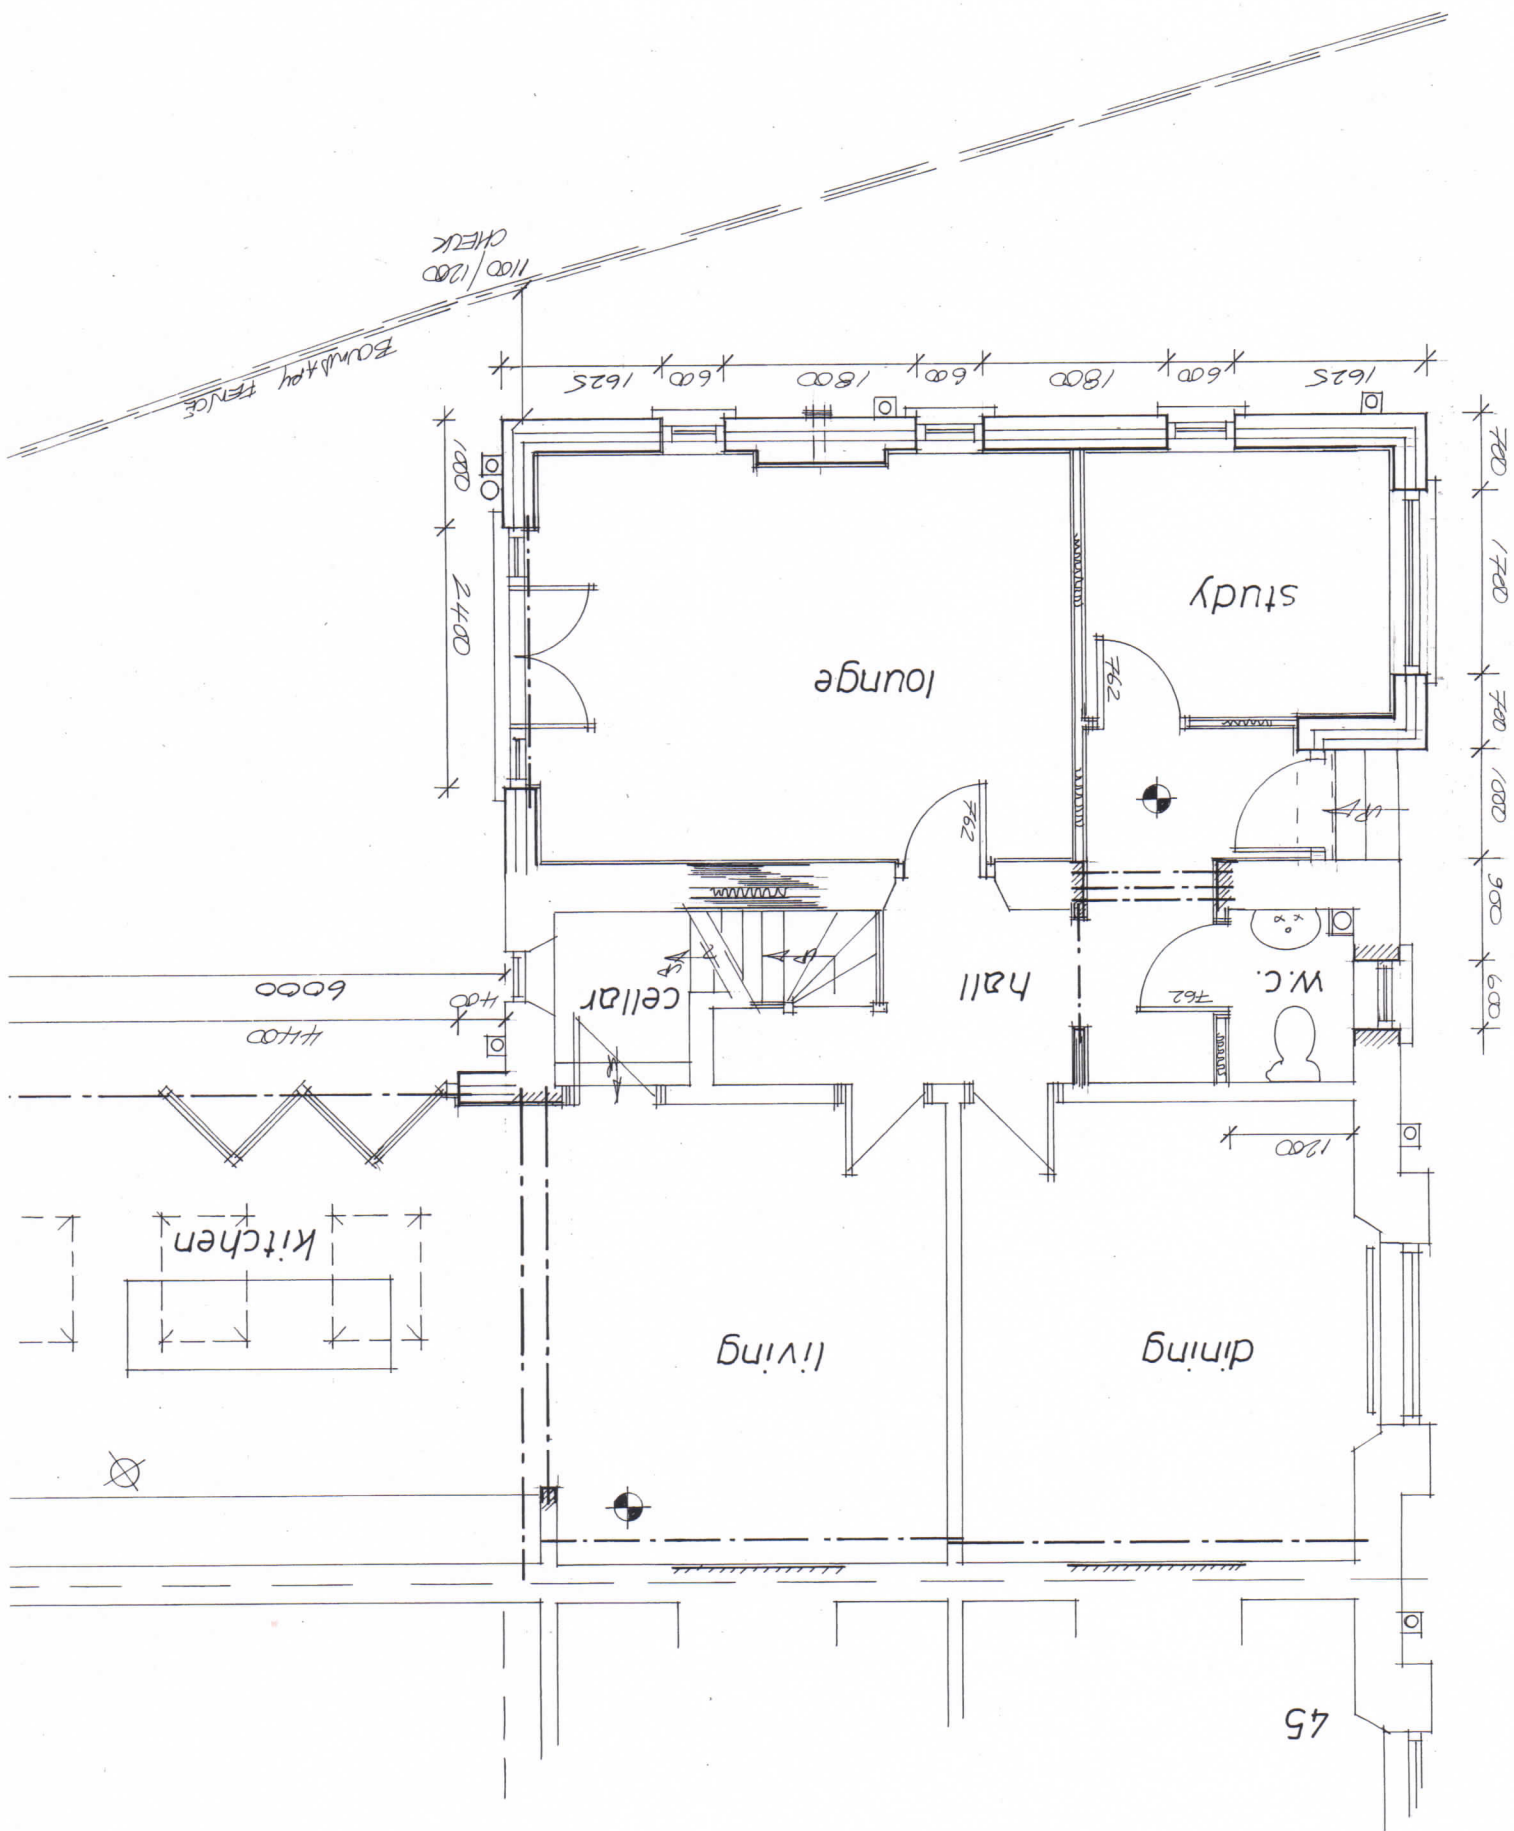

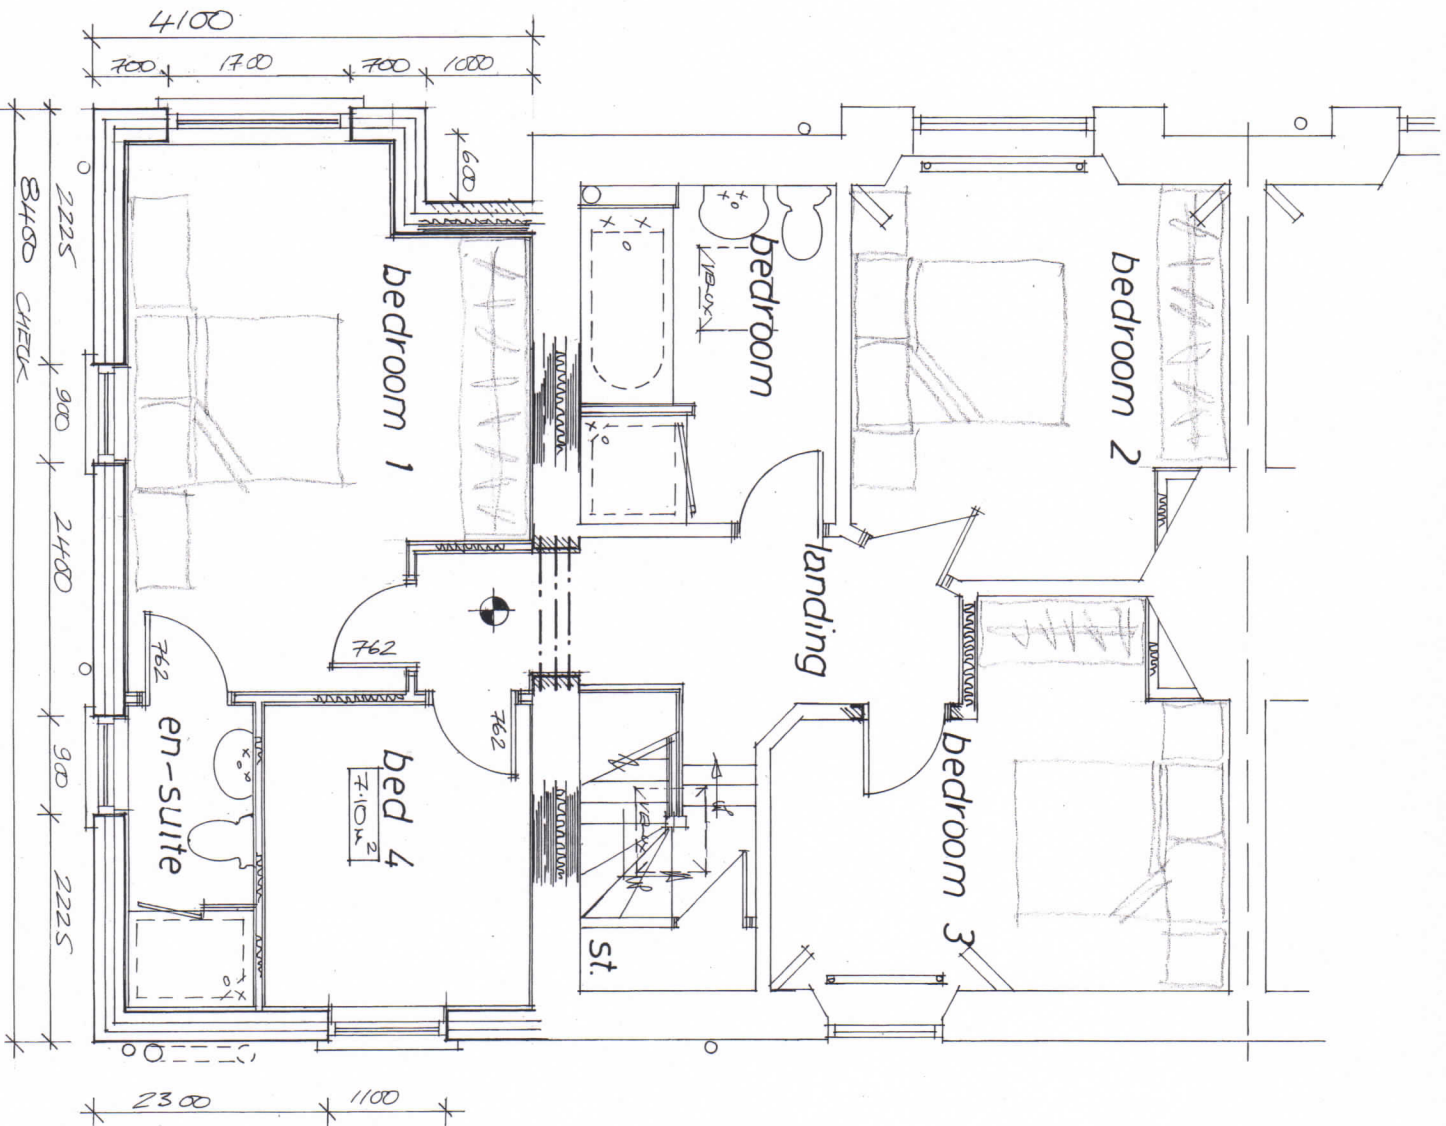

Rev	Notes	Date

Garry Greetham Associates
 Residential Design Consultant
 Westwood House
 18 Carr Lane
 Tankersley
 Barnsley S75 3BE
 Tel(01226)746573

PROJECT Extensions & Alterations
CLIENT Mr. & Mrs. J. Shingleton
TITLE F.F. Layout as Proposed
ADDRESS 47 Pilley Green, Tankersley, Barnsley. S75 3AB
DRAWN BY 999
SCALE 1:50 **DATE** Aug 20
DRAWING NO 934-07 **REV**

Member of the Chartered Institute of Architectural Technologists