



Plots 1 & 2

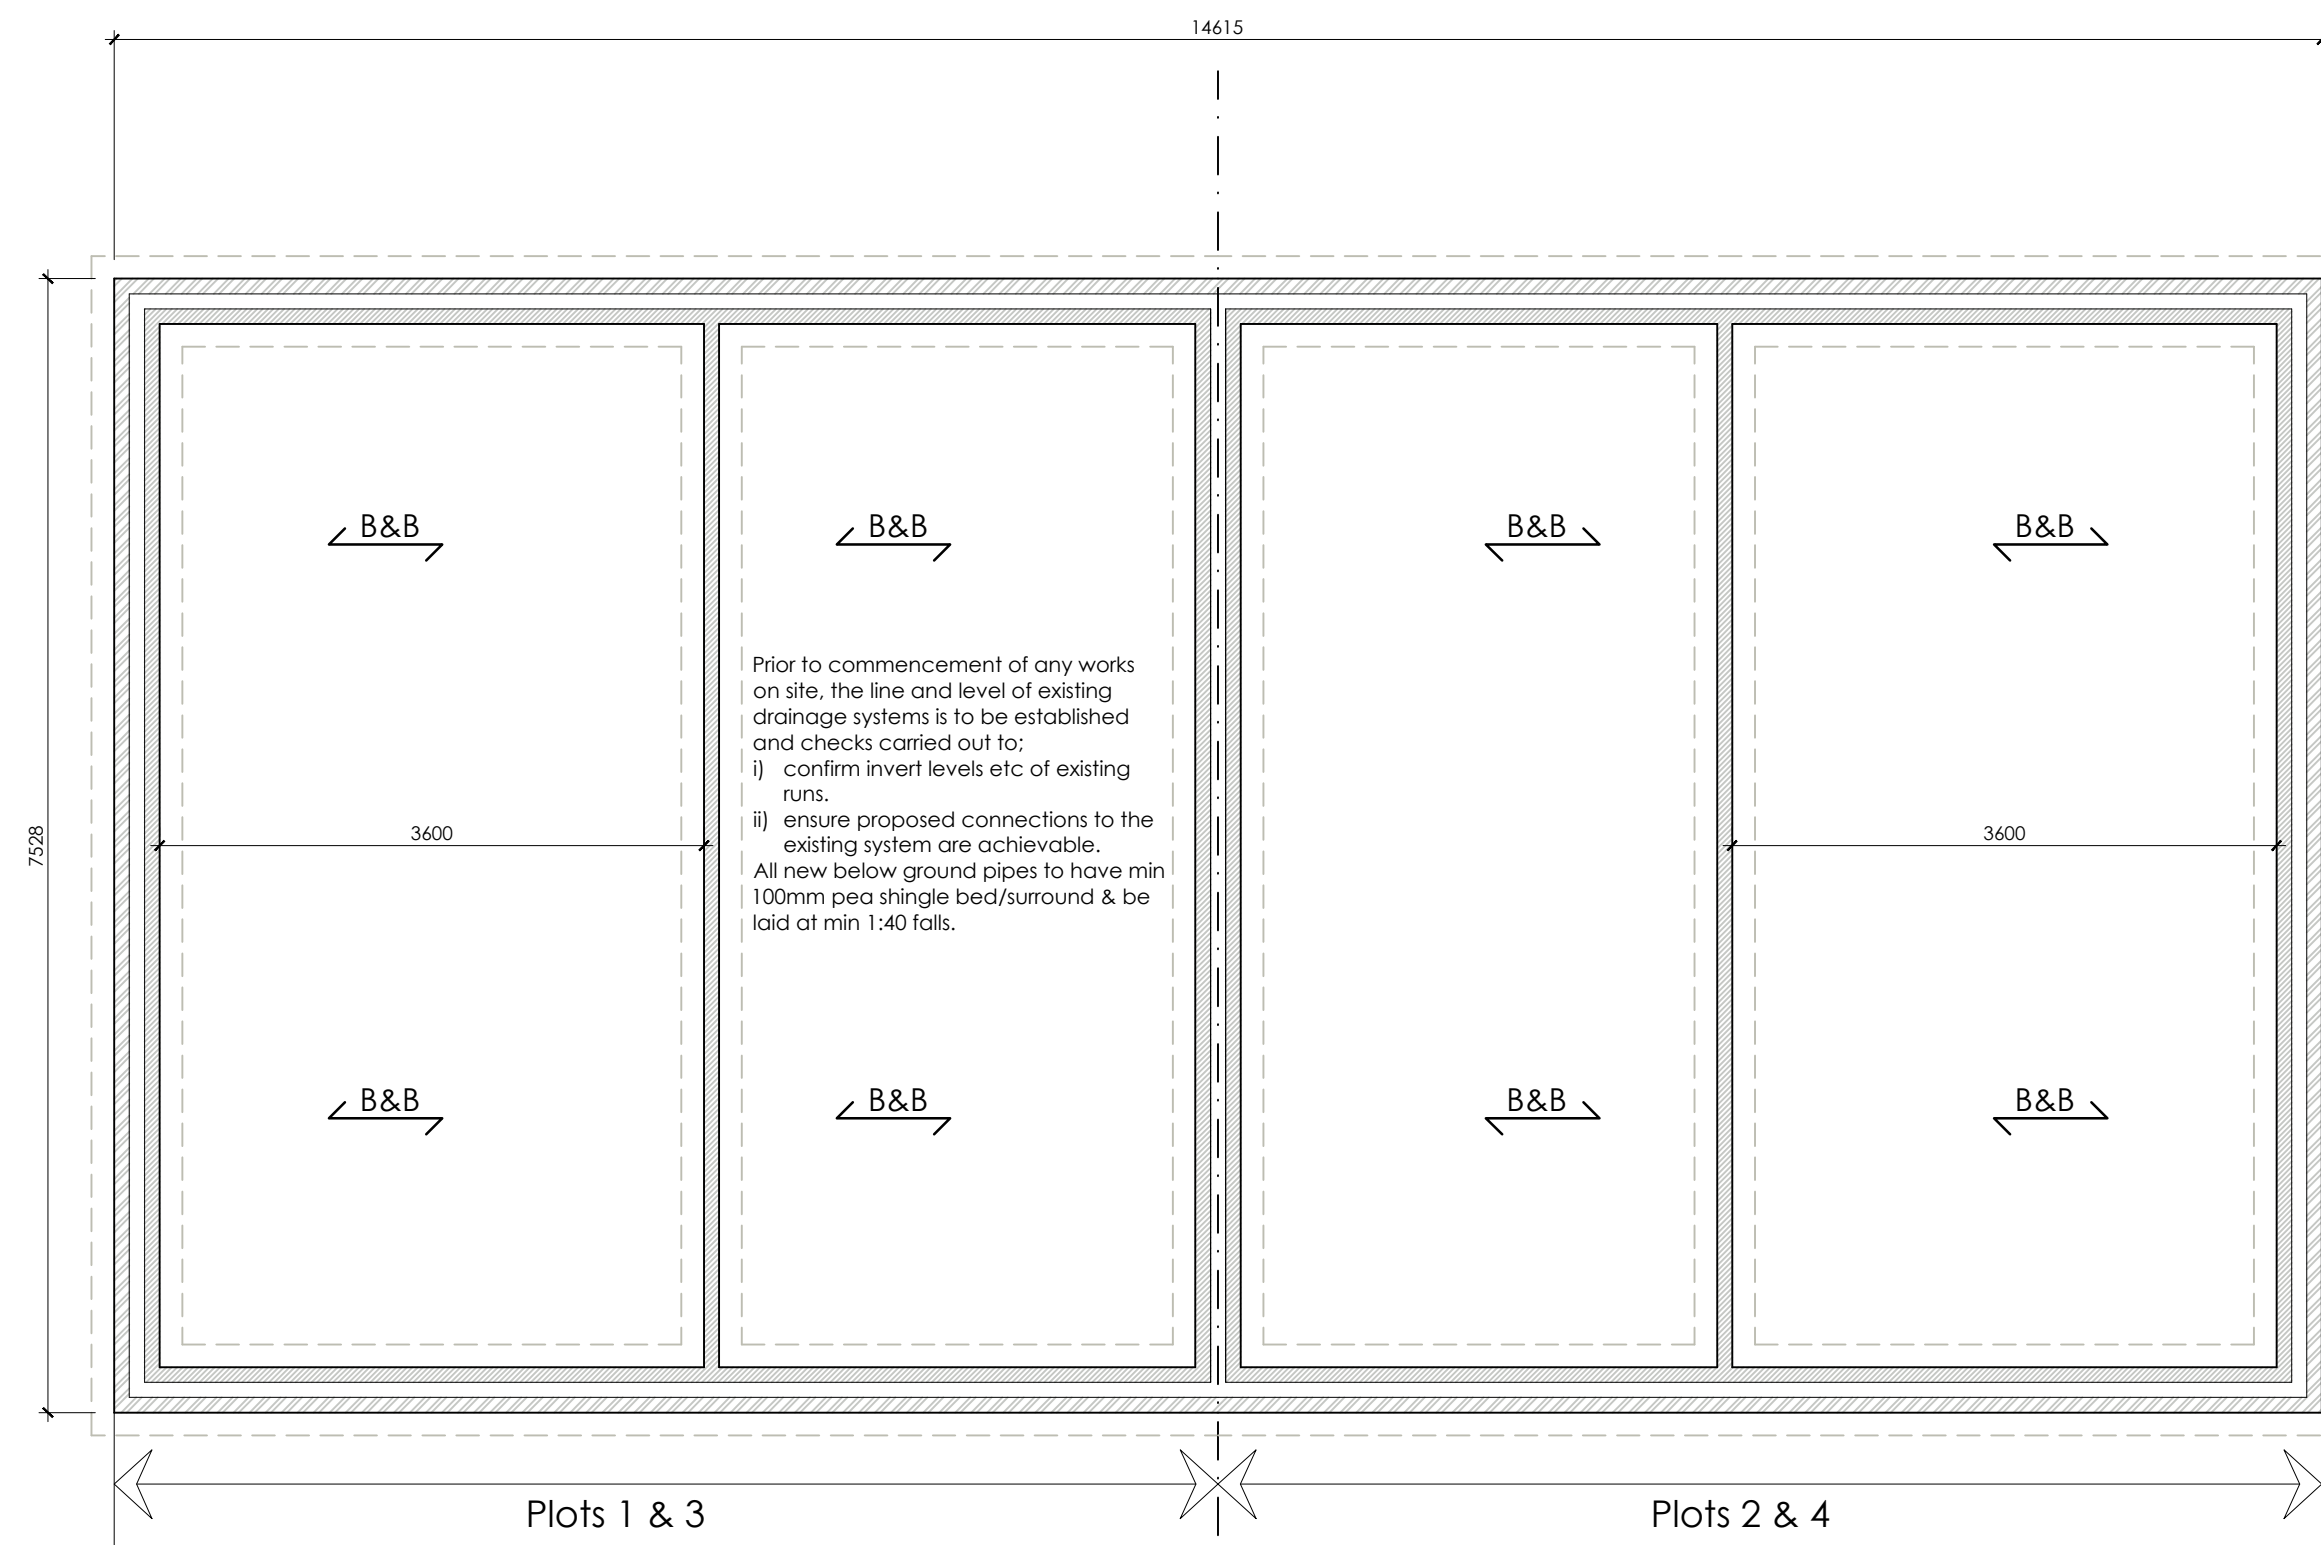


Foundation Plan

Scale 1:50

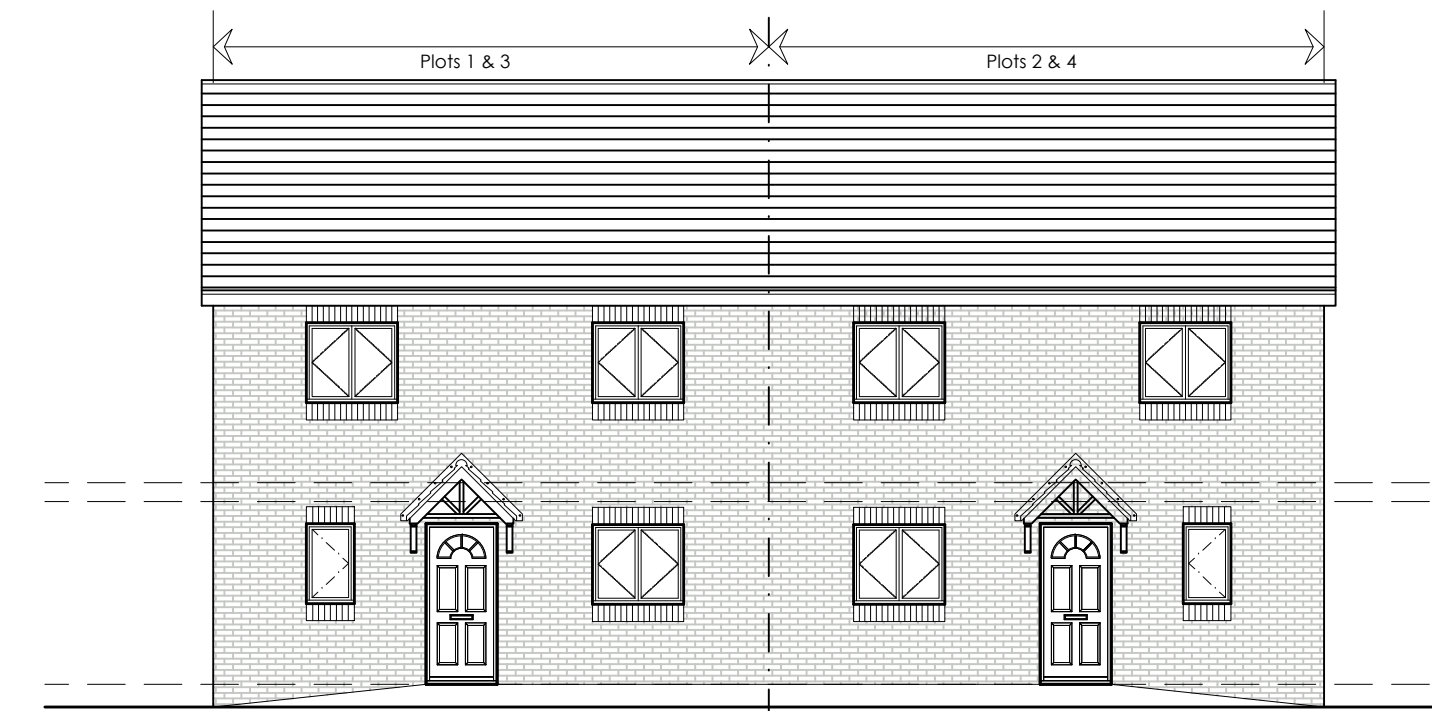

Front Elevation

Scale 1:100

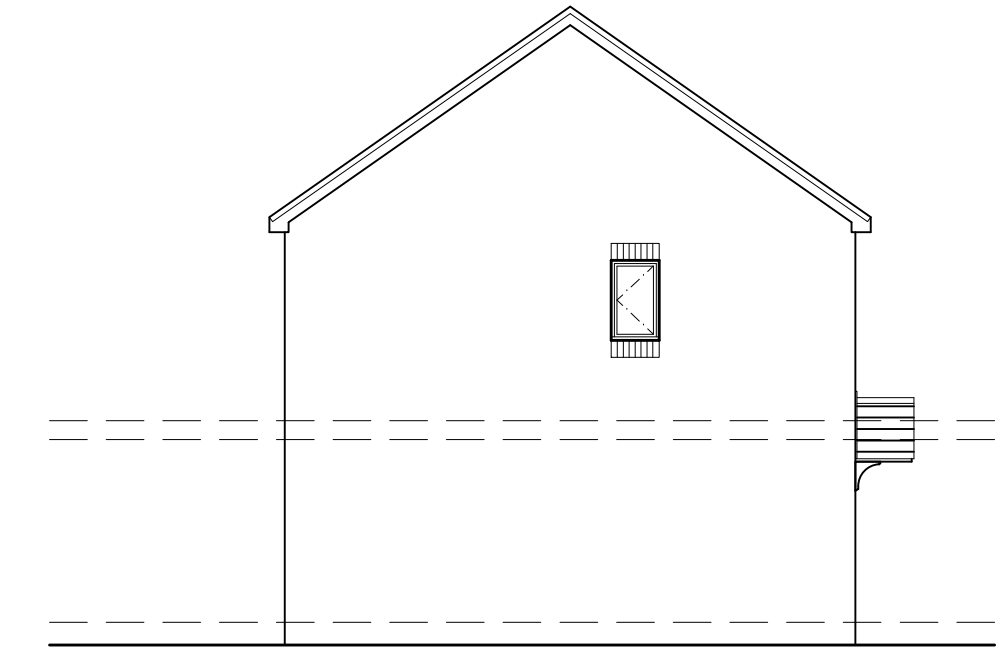


Side Elevation

Scale 1:100




Rear Elevation

Scale 1:100

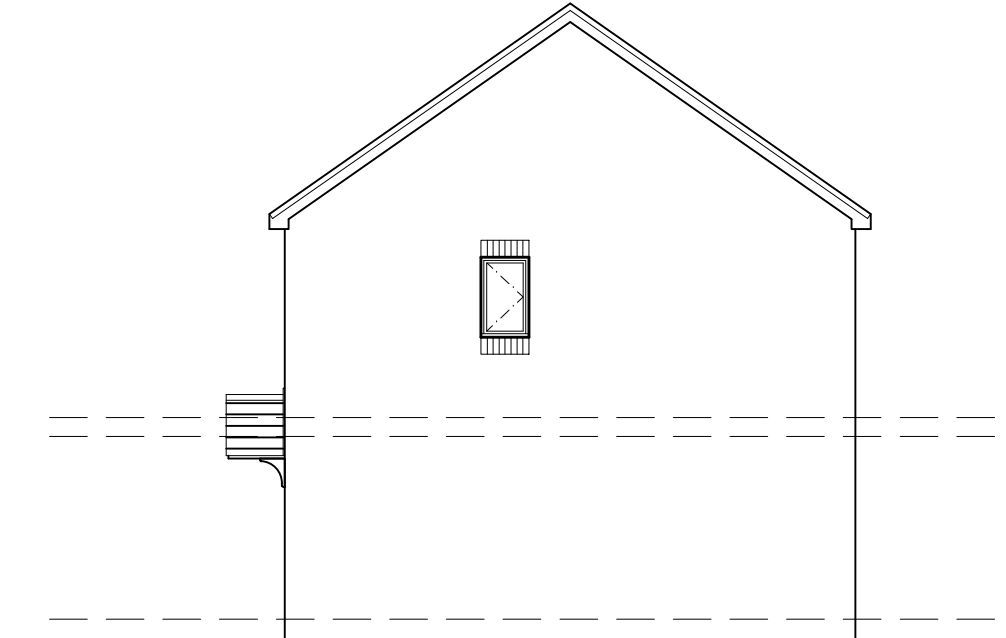

Side Elevation

Scale 1:100

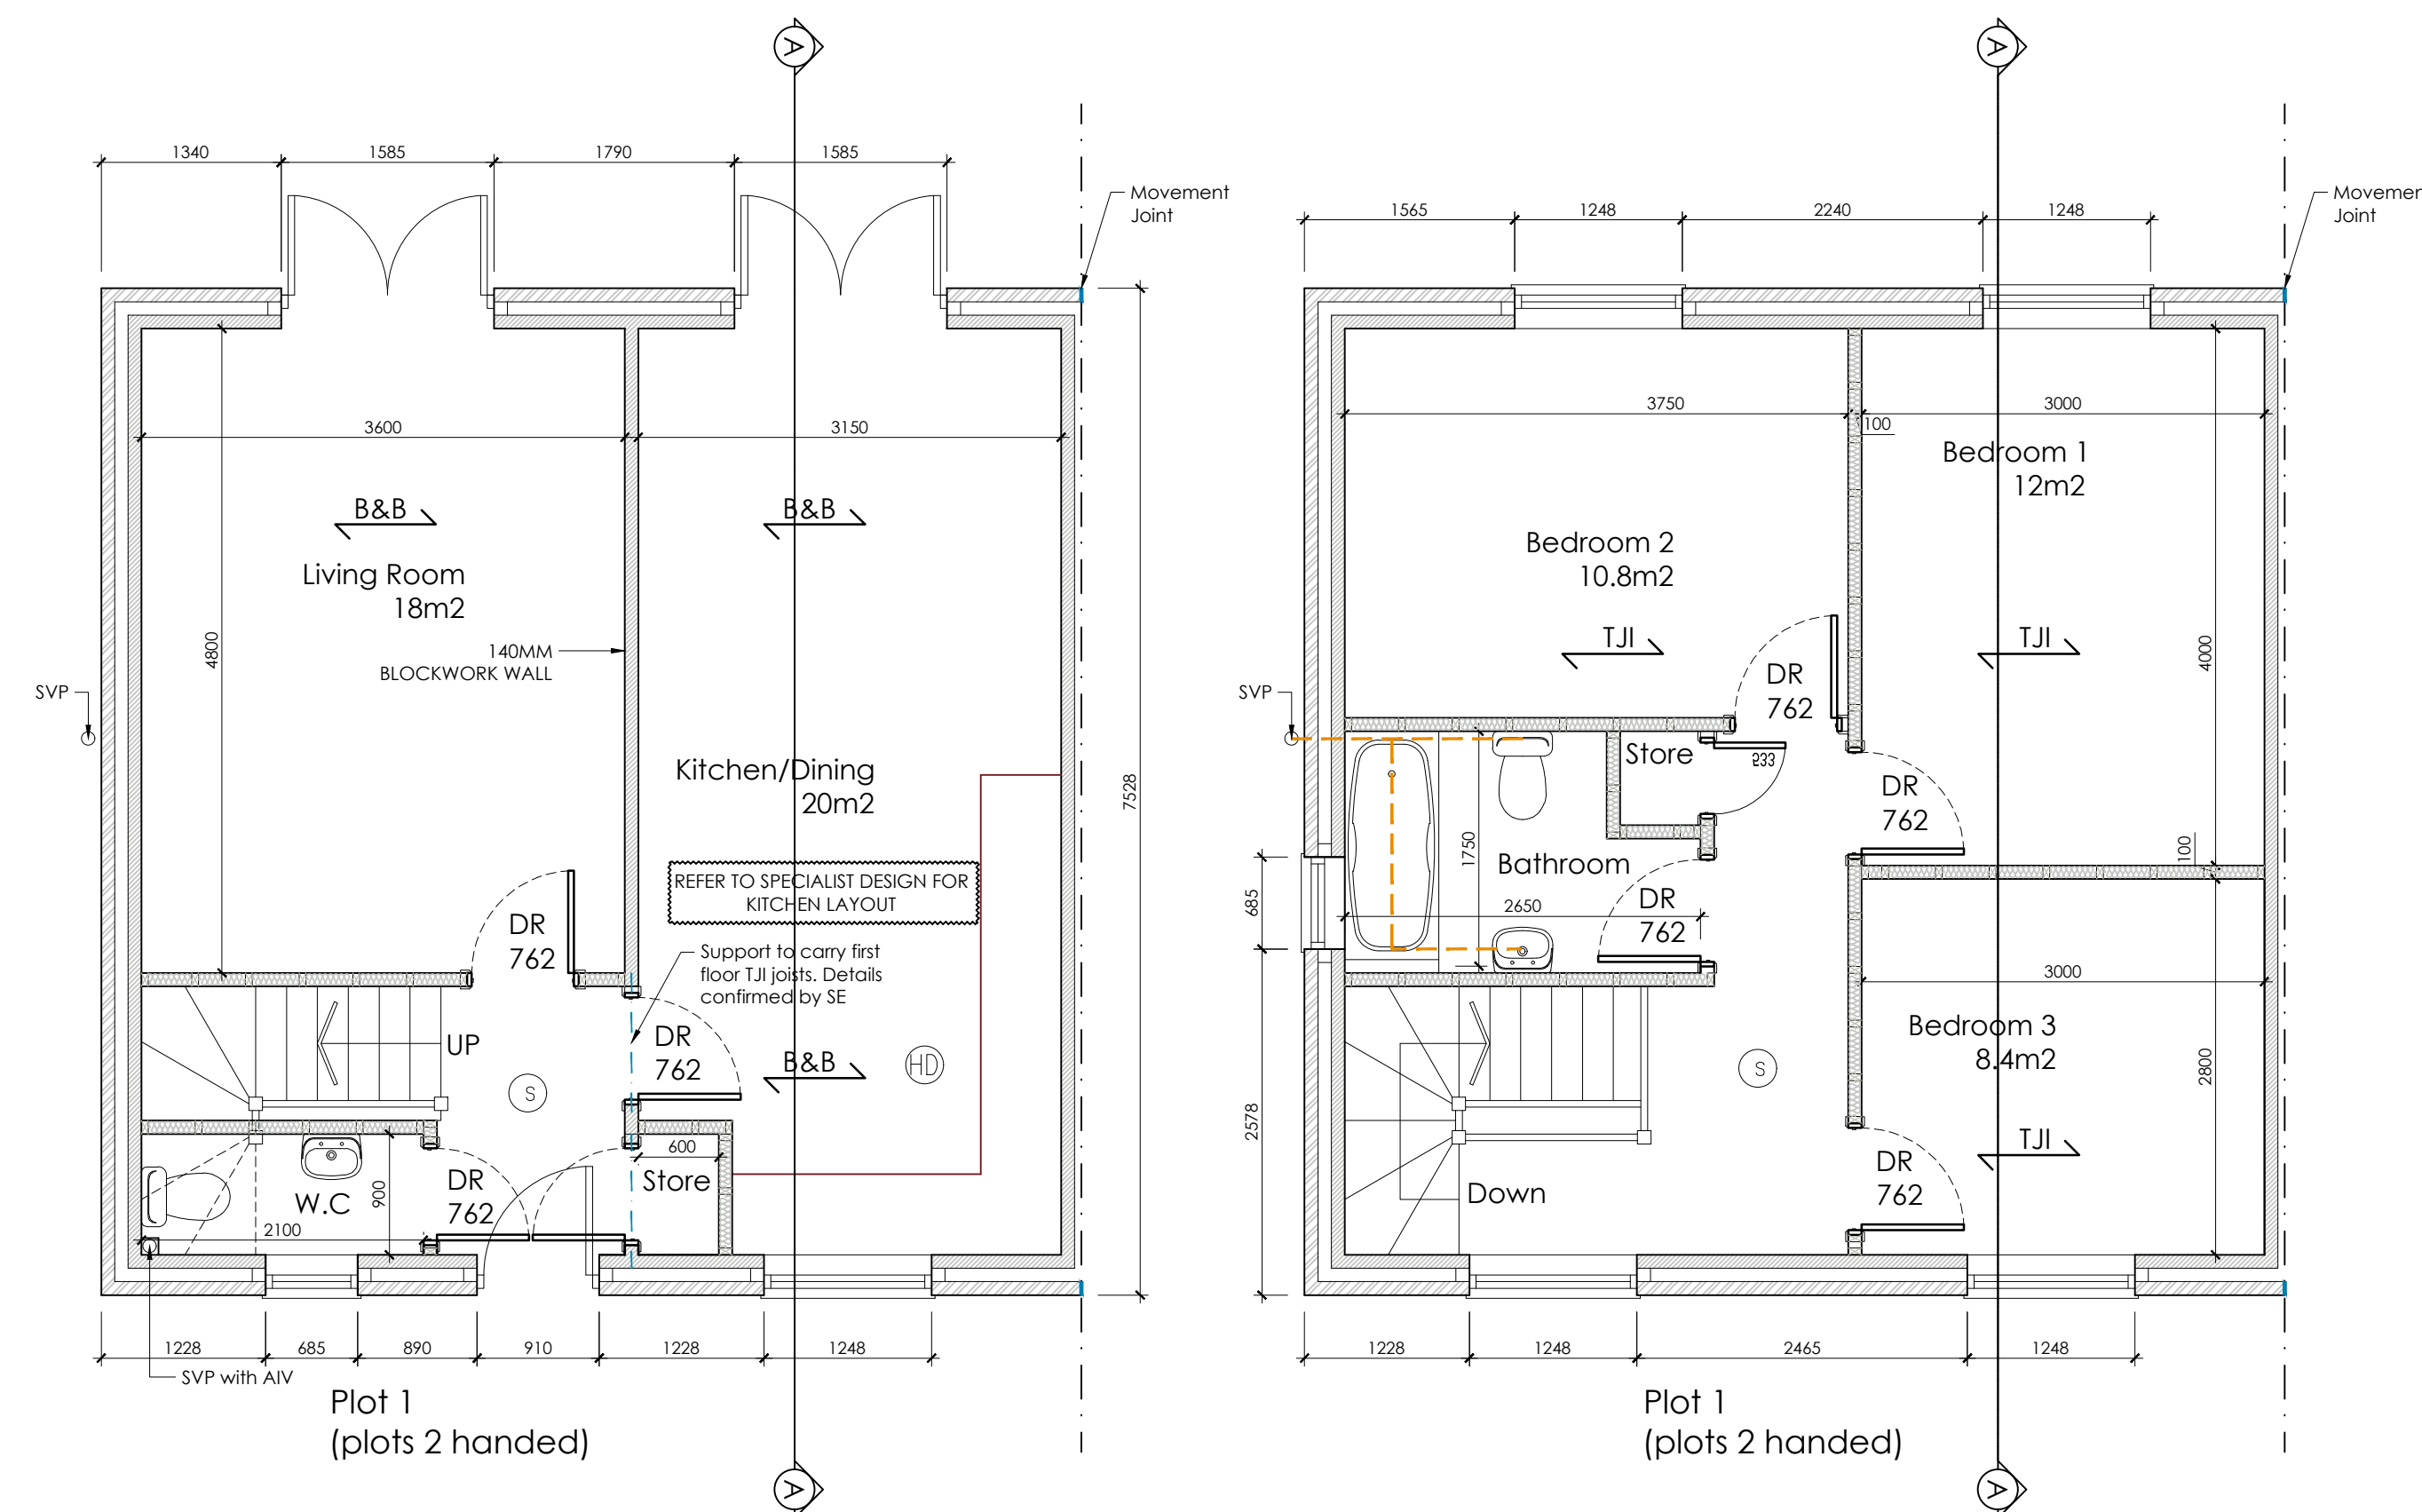


Ground Floor Plan

Scale 1:50

First Floor Plan

Scale 1:50

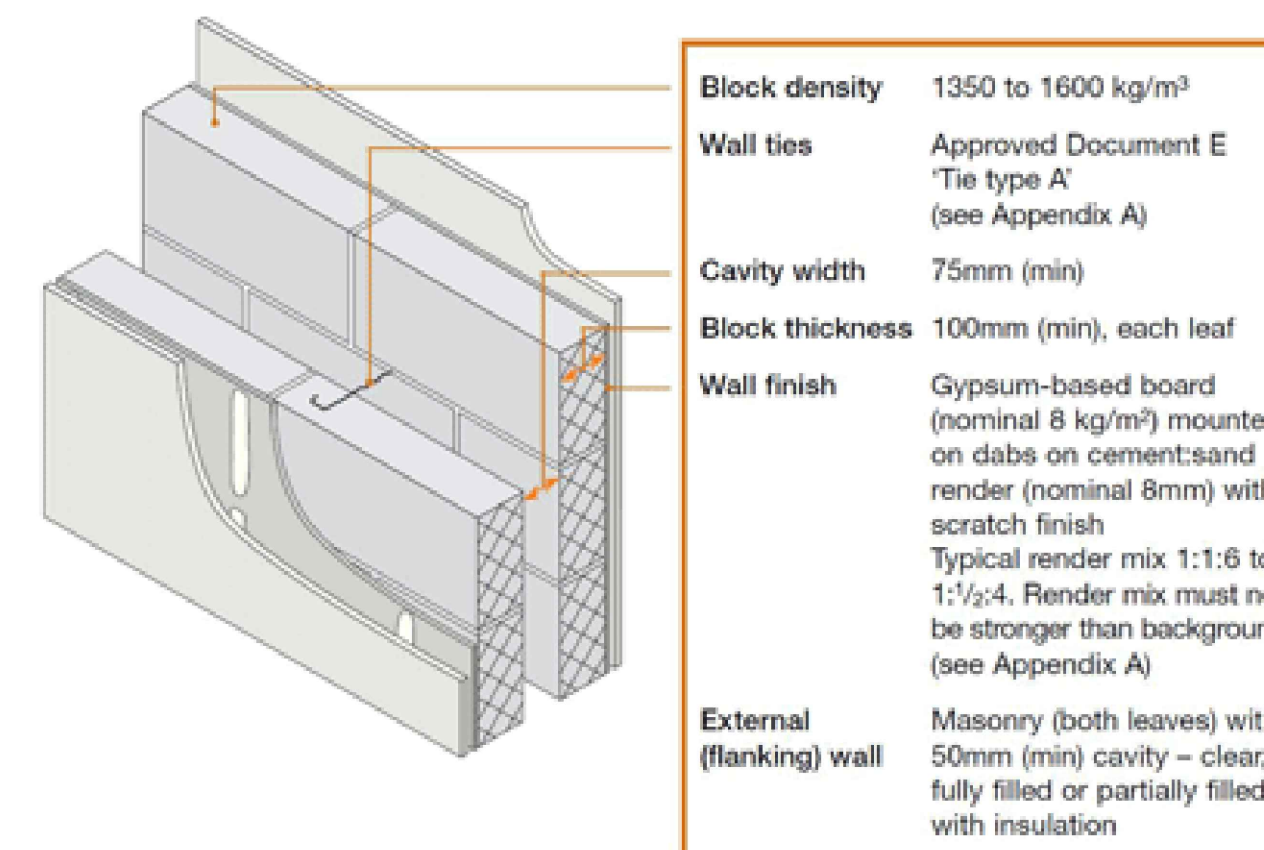

ROBUST CONSTRUCTION DETAILS E-WM-4

ROBUST CONSTRUCTION DETAILS E-WM-4
Robust construction details to be used for all party walls. Before works commence on site building control to be given:

- Robust construction purchase certificates.
- The unique reference number issued by Robust Details.
- A valid notification of approved details published by Robust Details Ltd.
- The references of the design details.
- A report of where the details are to be used.

Work on site must comply with details specified in the notification and compliance certificates to be given to building control on completion. Pre-completion testing to be carried out if works on site are found not to adhere Robust Construction design details to demonstrate compliance with Approved Document E.

Materials

Brickwork - Forterra Teviot Red Brick

Roof Tiles - Marley Double Pantile

Windows - UPVC white windows

 <div> <div>WhiteAgus</div> <div>PARTNERSHIP</div> </div>	OFFICE ONE, 34 VICTORIA ROAD, BARNESLEY, S70 2BU		Phone: 01226 208482
	Email: info@whiteaguspартnership.co.uk Web: www.whiteaguspартnership.co.uk		
ARCHITECTURAL SERVICES			
Project. RESIDENTIAL DEVELOPMENT AT GREENSIDE LANE, HOYLAND BARNESLEY		Client. FOUNTAIN DEVELOPMENT & CONSTRUCTION LTD	
Drawing Title. PLANS & ELEVATIONS		Date. SEPT 2020	Scale. 1:50 @ A1
		Ref. 17-040	Dwg. No. 51
		Rev.	
Date	Suffix	Description	