

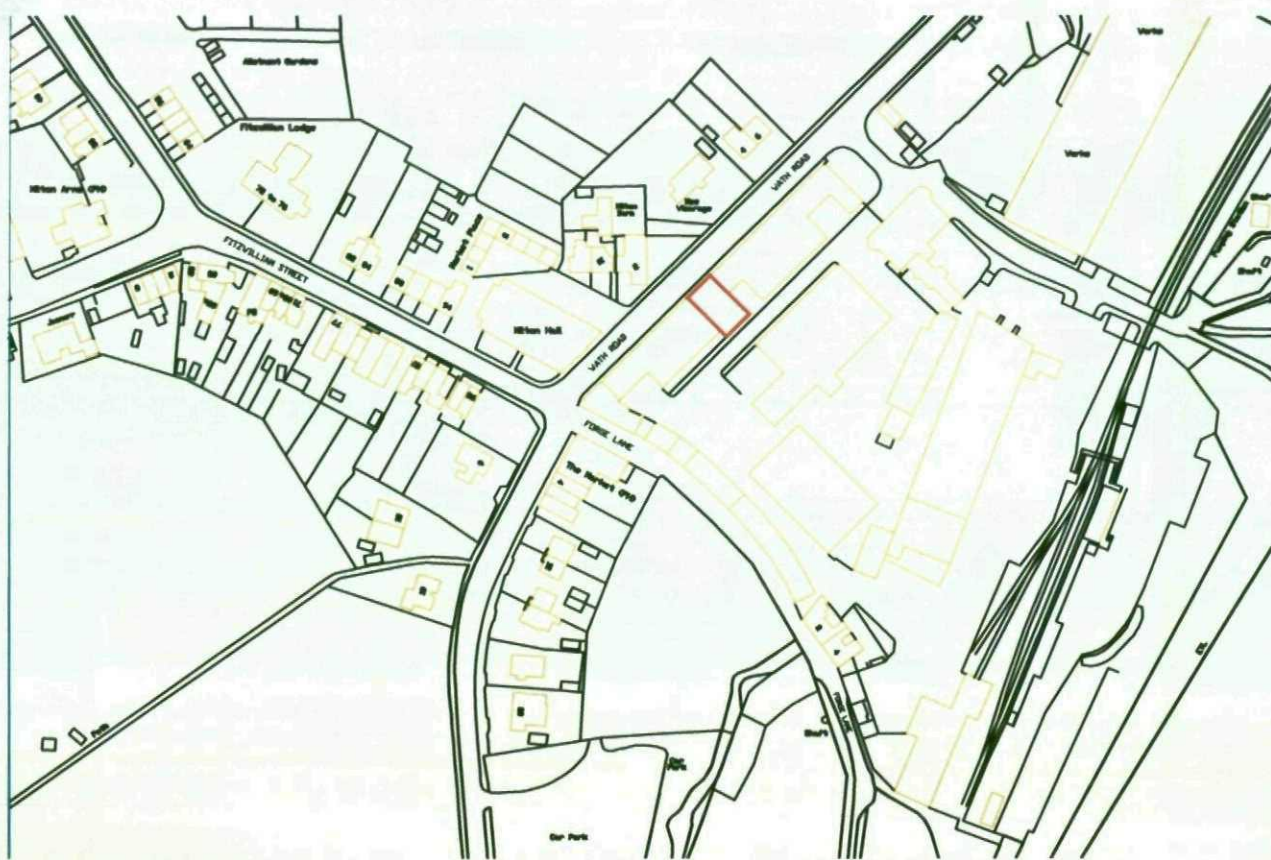


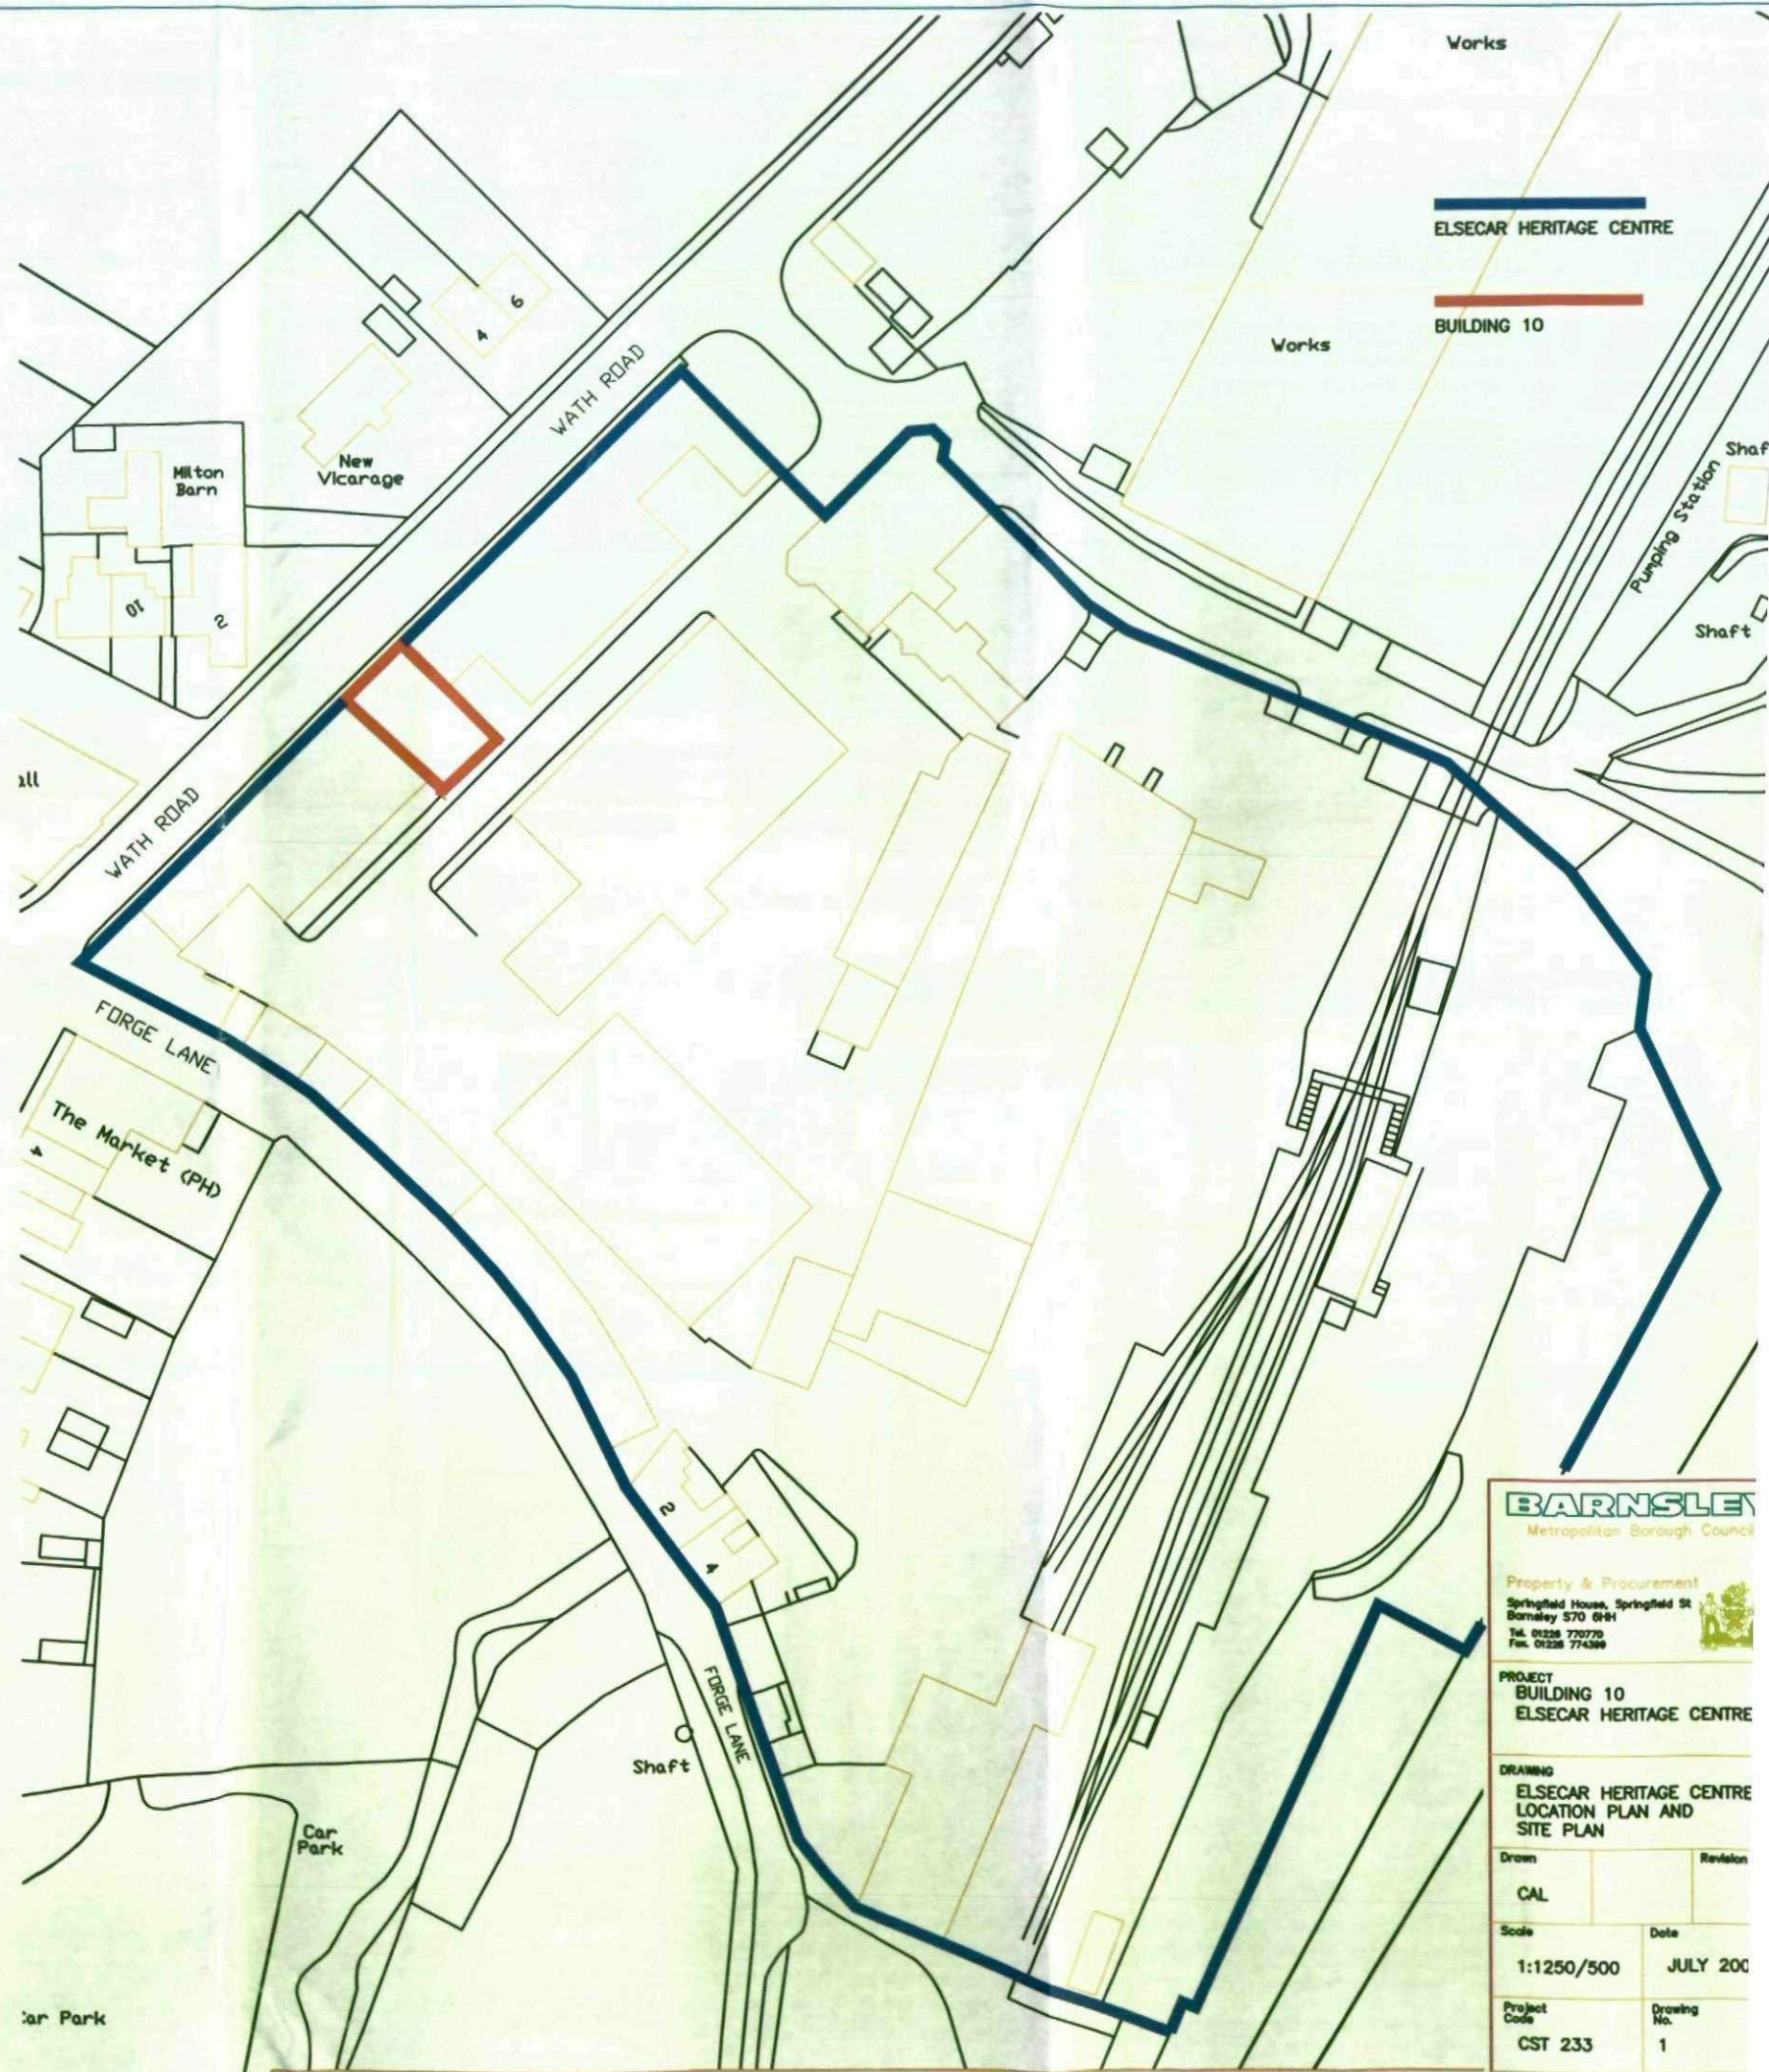

LOCATION PLAN 1:1250

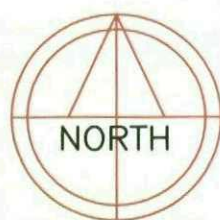

SITE PLAN 1:500

BARNSELEY
Metropolitan Borough Council

Property & Procurement
Springfield House, Springfield St
Barnsley S70 6H4
Tel. 01226 770770
Fax. 01226 774399

PROJECT
BUILDING 10
ELSECAR HERITAGE CENTRE

DRAWING
ELSECAR HERITAGE CENTRE
LOCATION PLAN AND
SITE PLAN

Drawn	Revision
CAL	

Scale	Date
1:1250/500	JULY 200

Project Code	Drawing No.
CST 233	1

C.A.D File Name	Layer State