


PROPOSED WORK SHOWN IN RED

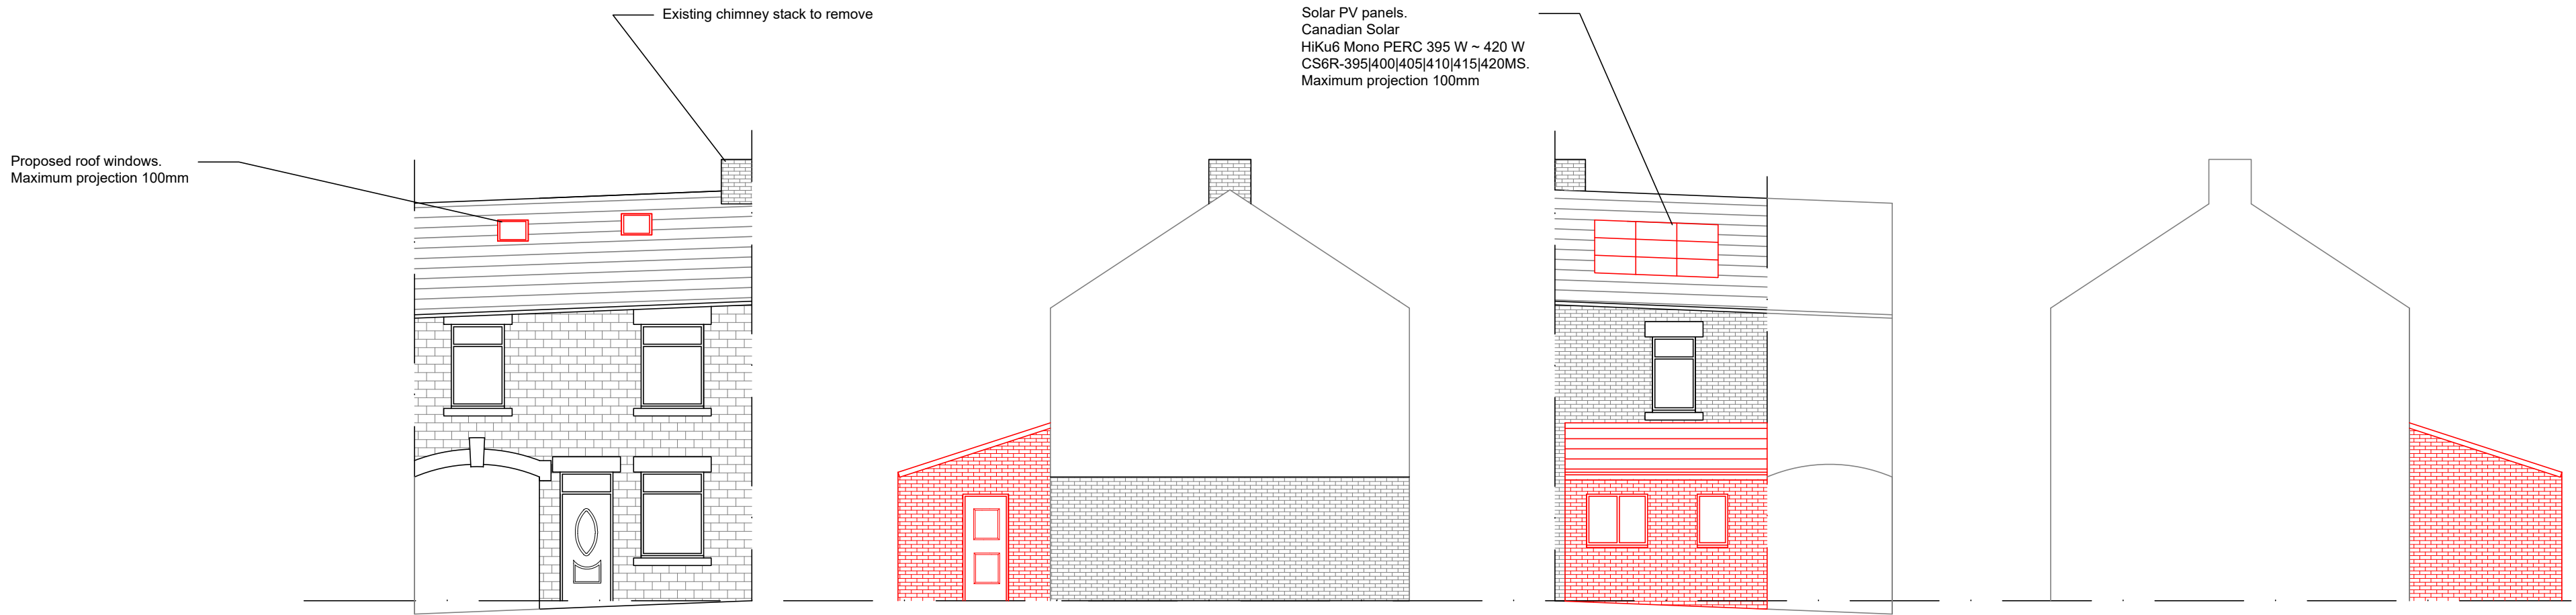

1:100 @A1 FRONT HOUSE ELEVATION (NORTH)


SIDE ELEVATION (EAST)

REAR ELEVATION (SOUTH)


SIDE ELEVATION (WEST)




SITE PLAN - 1:500 @A1

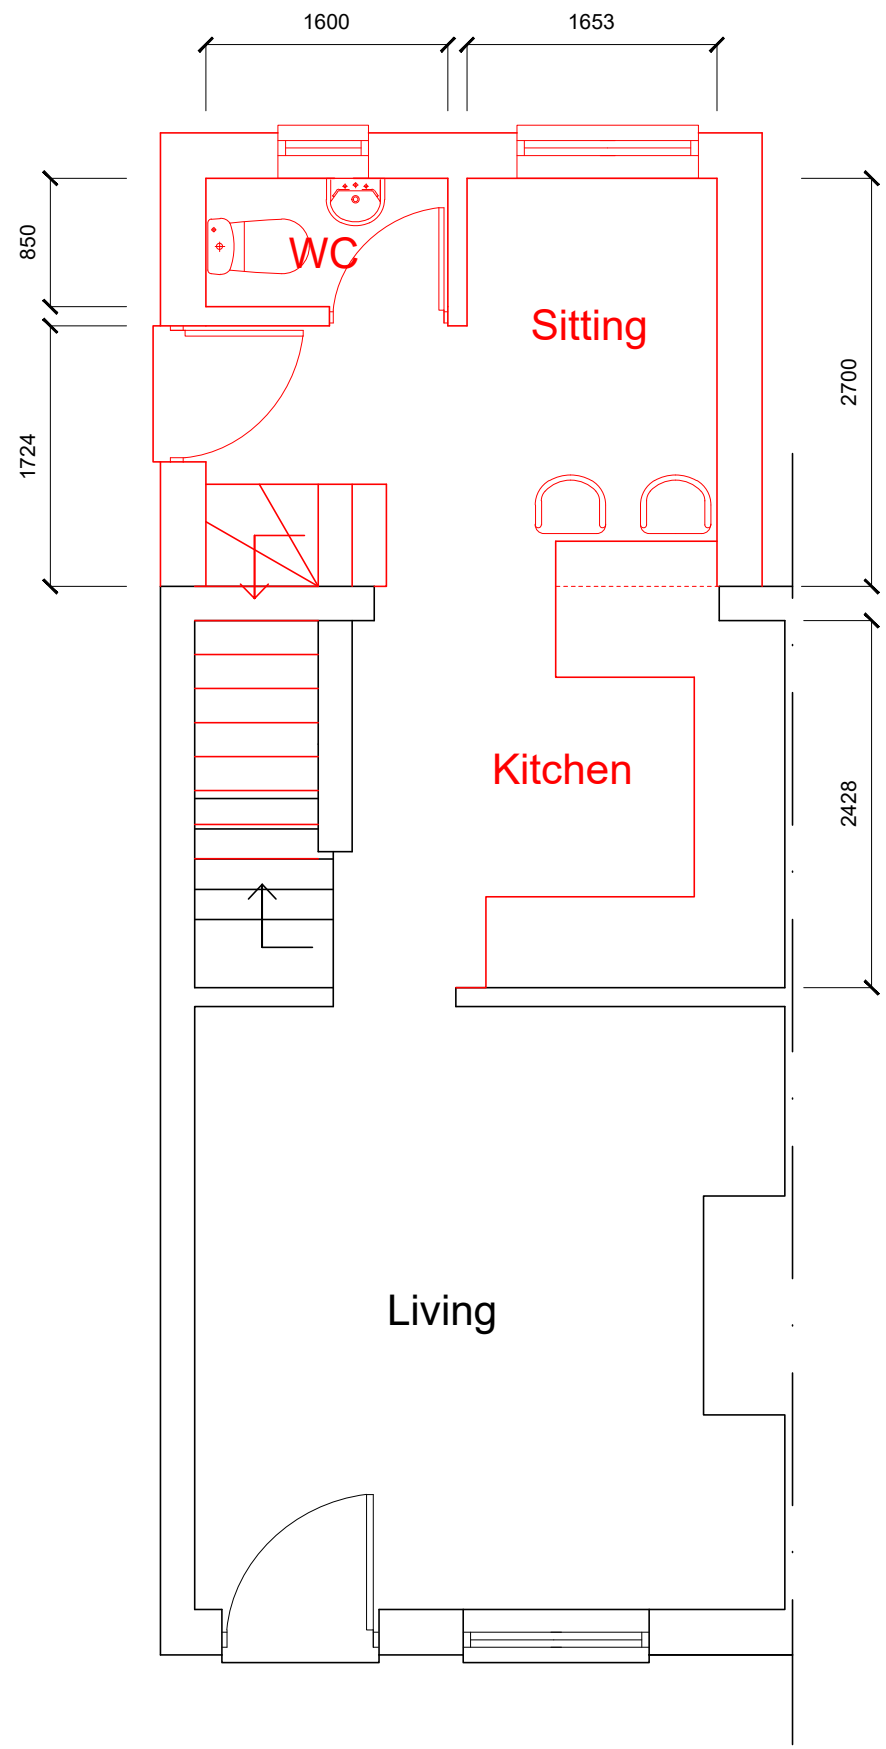

GROUND FLOOR PLAN 1:50 @A1

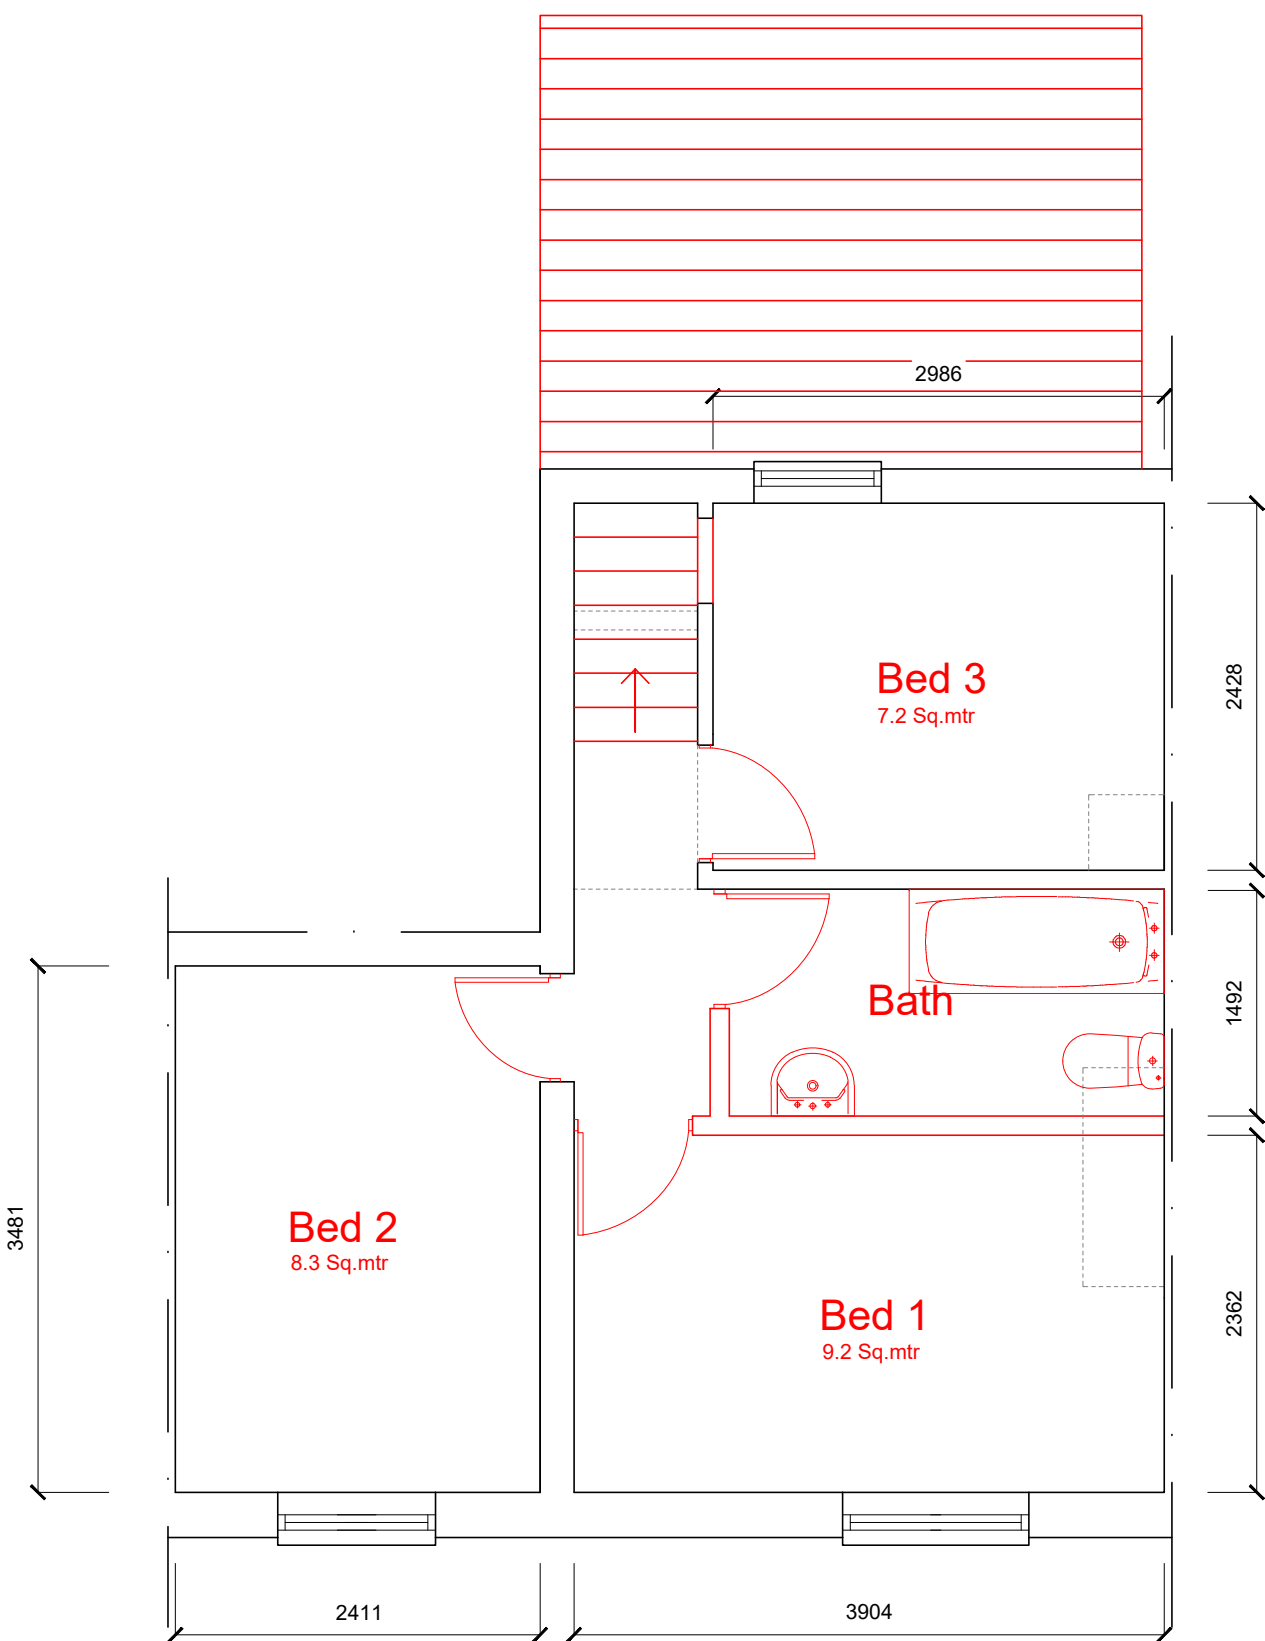

FIRST FLOOR PLAN 1:50 @A1

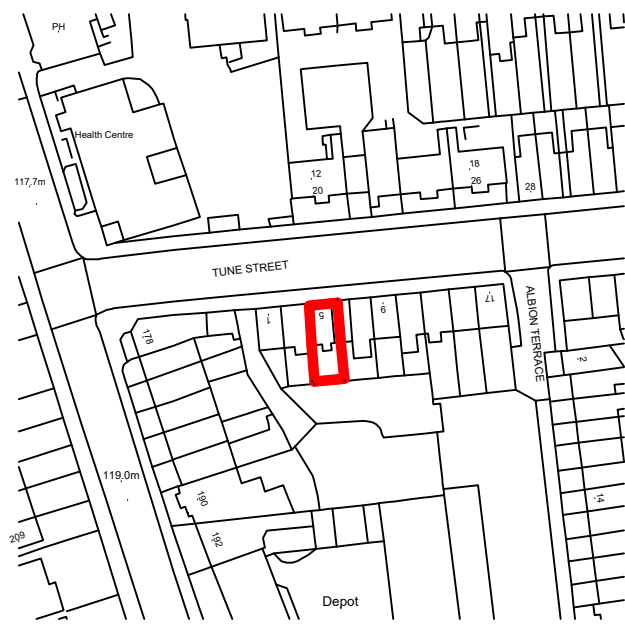

LOCATION PLAN - 1:1250 @A1

B	25/01/24	PV panels, roof lights details	AH	AH
A	25/01/24	Retain chimney stack	AH	AH
Rev	Date	Details	Drawn	Checked


Issued for:

PLANNING PERMISSION

Project/Client:	Project No:
5 TUNE STREET	AH0473
BARNSELEY	Dwg No:
S70 4NP	2
	Rev:
	B
Drawing:	Scale:
PROPOSED	AS SHOWN
Drawn By:	Date:
AH	14/11/23
Checked By:	Date:

PEARCE AND PEARCE ARCHITECTURAL DESIGN

A: 41 Southgate, Pontefract, WF8 1LN
T: +44 7525 068172
E: info@pearceandpearce.org.uk
W: pearceandpearce.org.uk

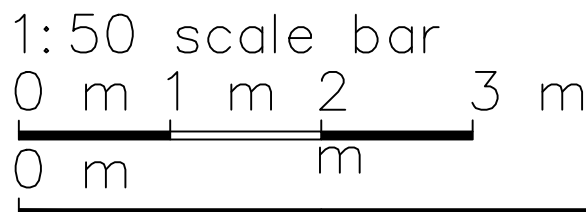

10 m

Contractors must work only to figured dimensions which are to be checked on site.
STANDARD NOTES:
• Contractor must verify all dimensions on site before commencing any work or shop drawings.
• If this drawing exceeds quart's taken in any way, the building designers are to be informed before works initiated.
• Only signed dimensions to be taken from this drawing. Do not scale off this drawing.
• Drawing based on Ordnance Survey and/or existing record drawings - design and drawing content subject to Site Survey, Structural Survey, Site Investigations, Planning and Statutory Requirements and Approvals.