

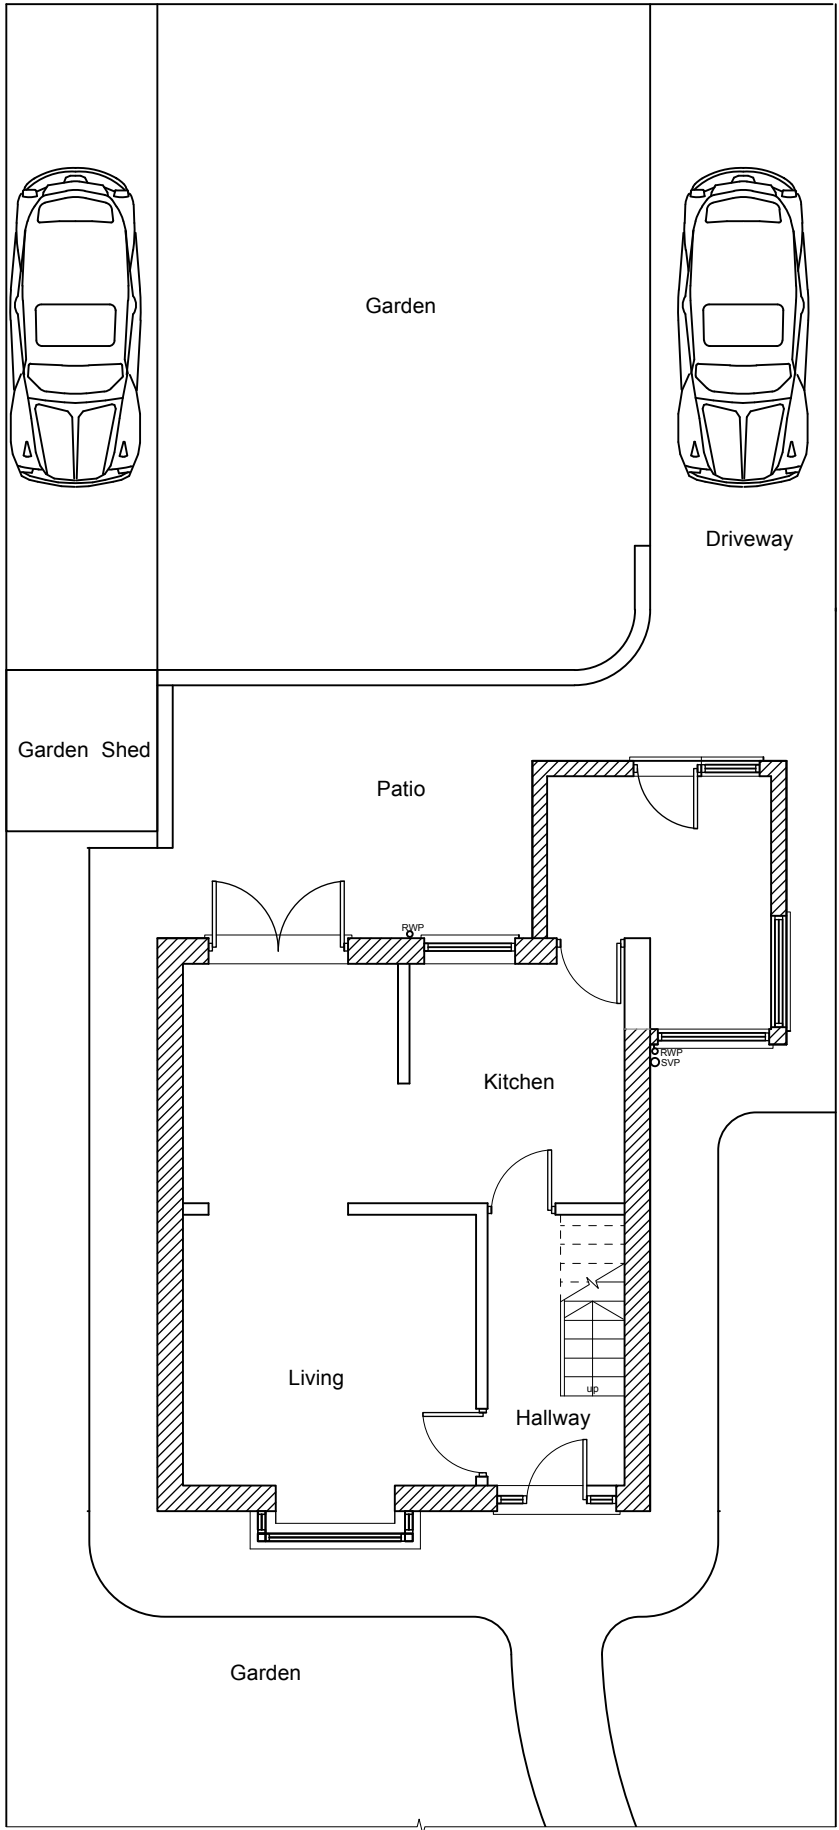


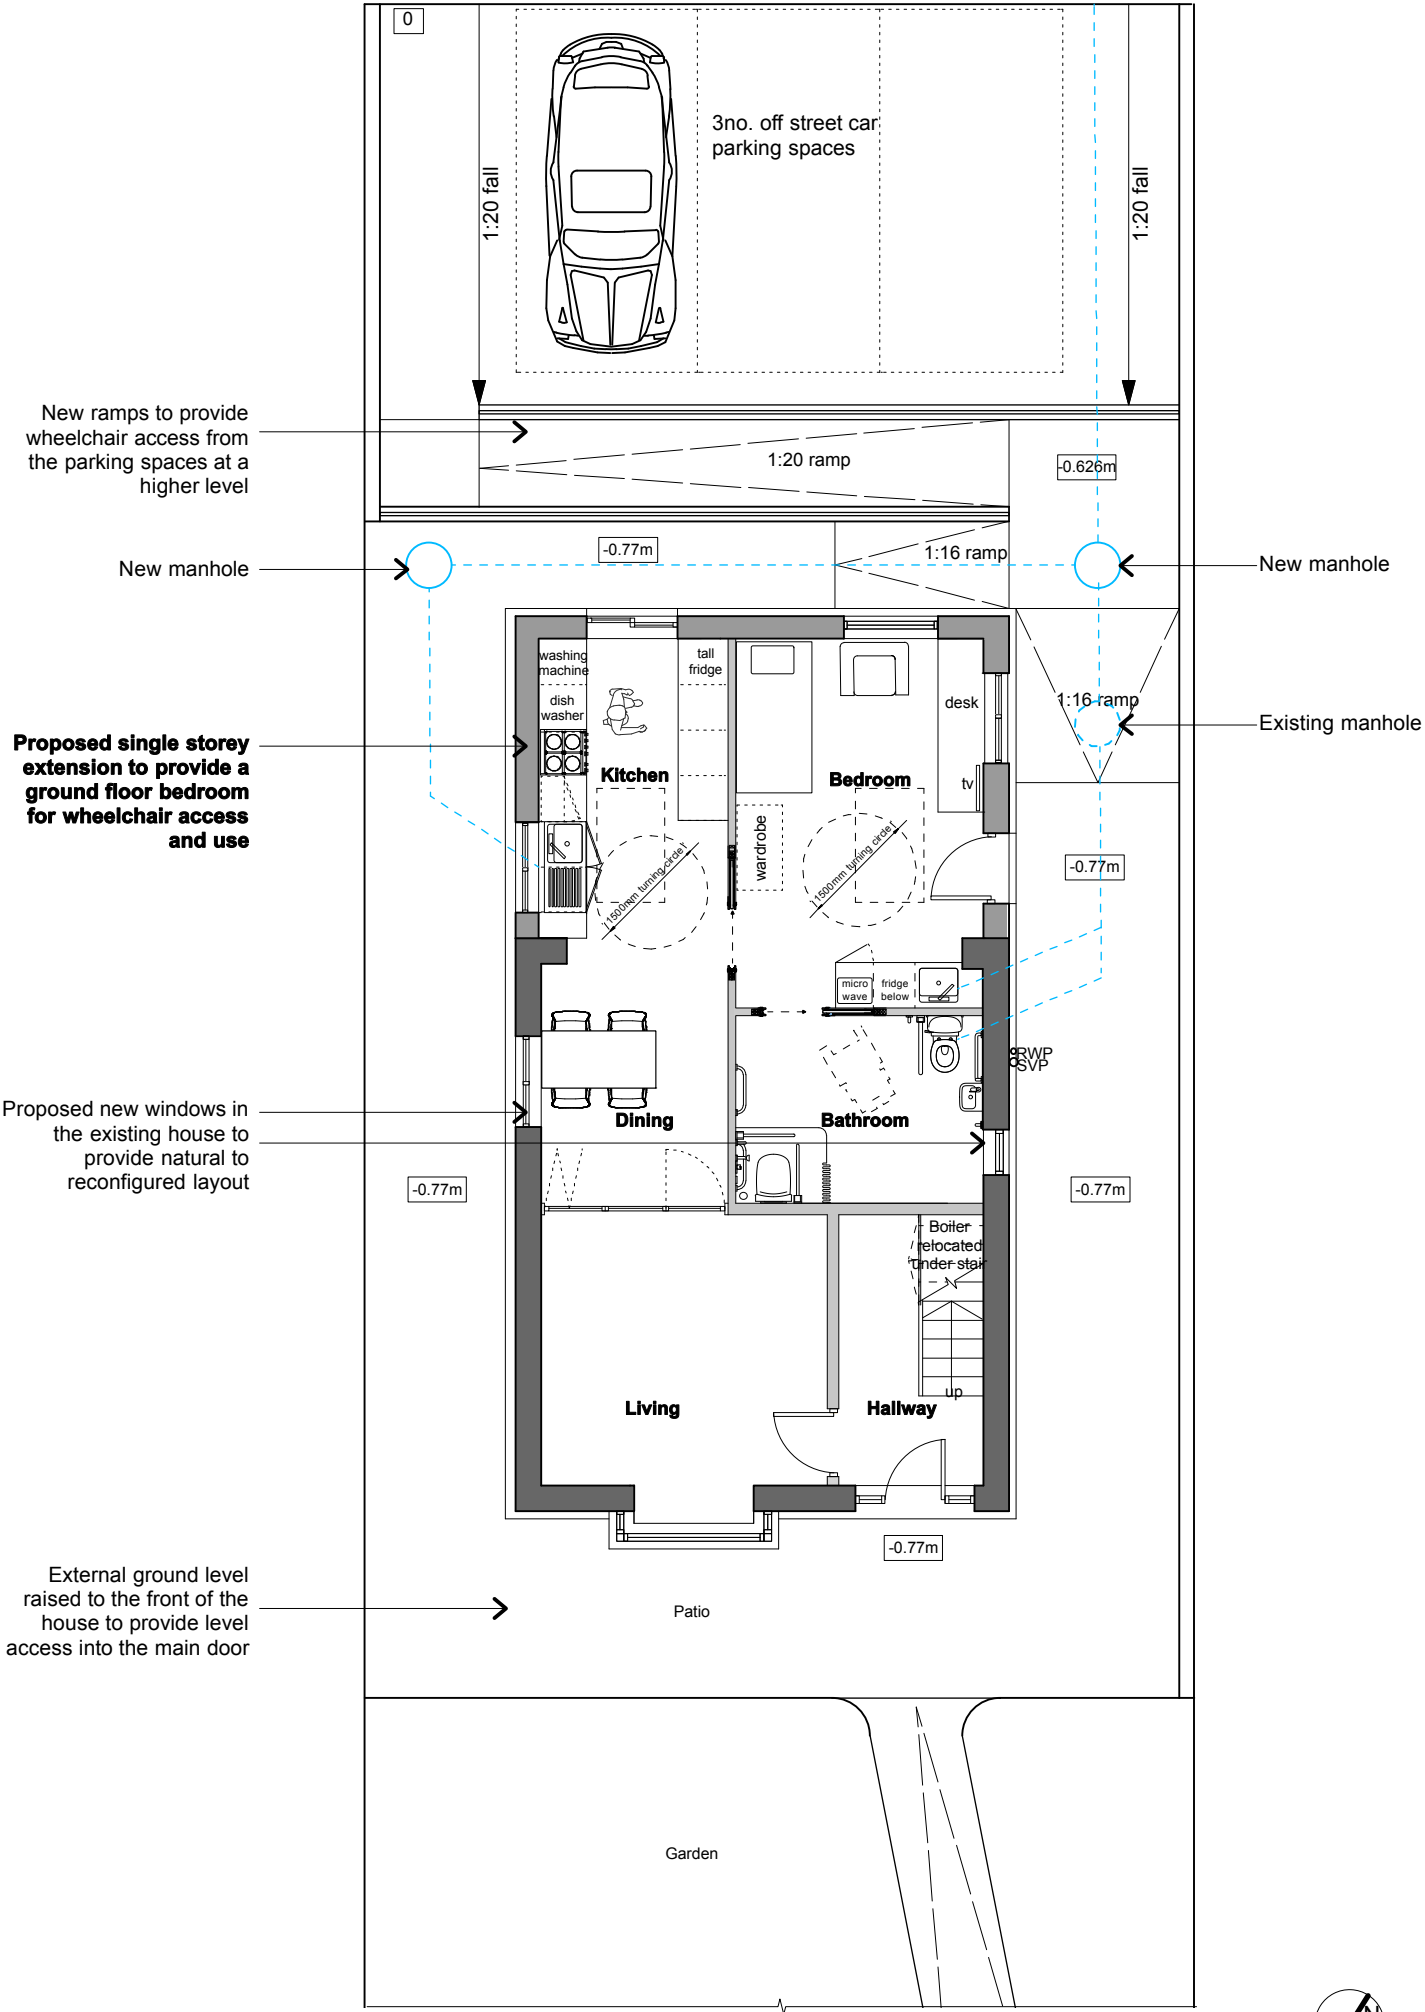

Ground Floor Plan as existing Scale 1:100 at A3

 

Ground Floor Plan as proposed Scale 1:100 at A3

Copyright Studio Stead

NOTES:
All dimensions to be checked on site, not scaled from this drawing.

Any discrepancies on this drawing with other contract documents to be reported immediately to the Contract Administrator for clarification.

Please note no changes are proposed at first floor level therefore this floorplan is not shown

FOR PLANNING

C 130413 13 SS Information added
B 050413 13 SS External ramp levels amended
A March 13 SS Floor plan amended

rev	date	by	comment	chkd

STUDIO STEAD Barclays Bank House,
Baxtergate, Whitby
North Yorkshire YO21 1BW
tel: 07958033158
sarah@studiosteadarchitect.co.uk

Client
Warren Bramley

12 Cheviot Walk,
Pogmoor,
Barnsley,
S75 2HH

Drawing Title
Ground floor plan as existing and proposed

Scale		1:100 @ A3		
Date	Drawn	Issued	Checked	
Jan 2013	CB	SS	SS	

070/02	Rev. C
--------	--------