

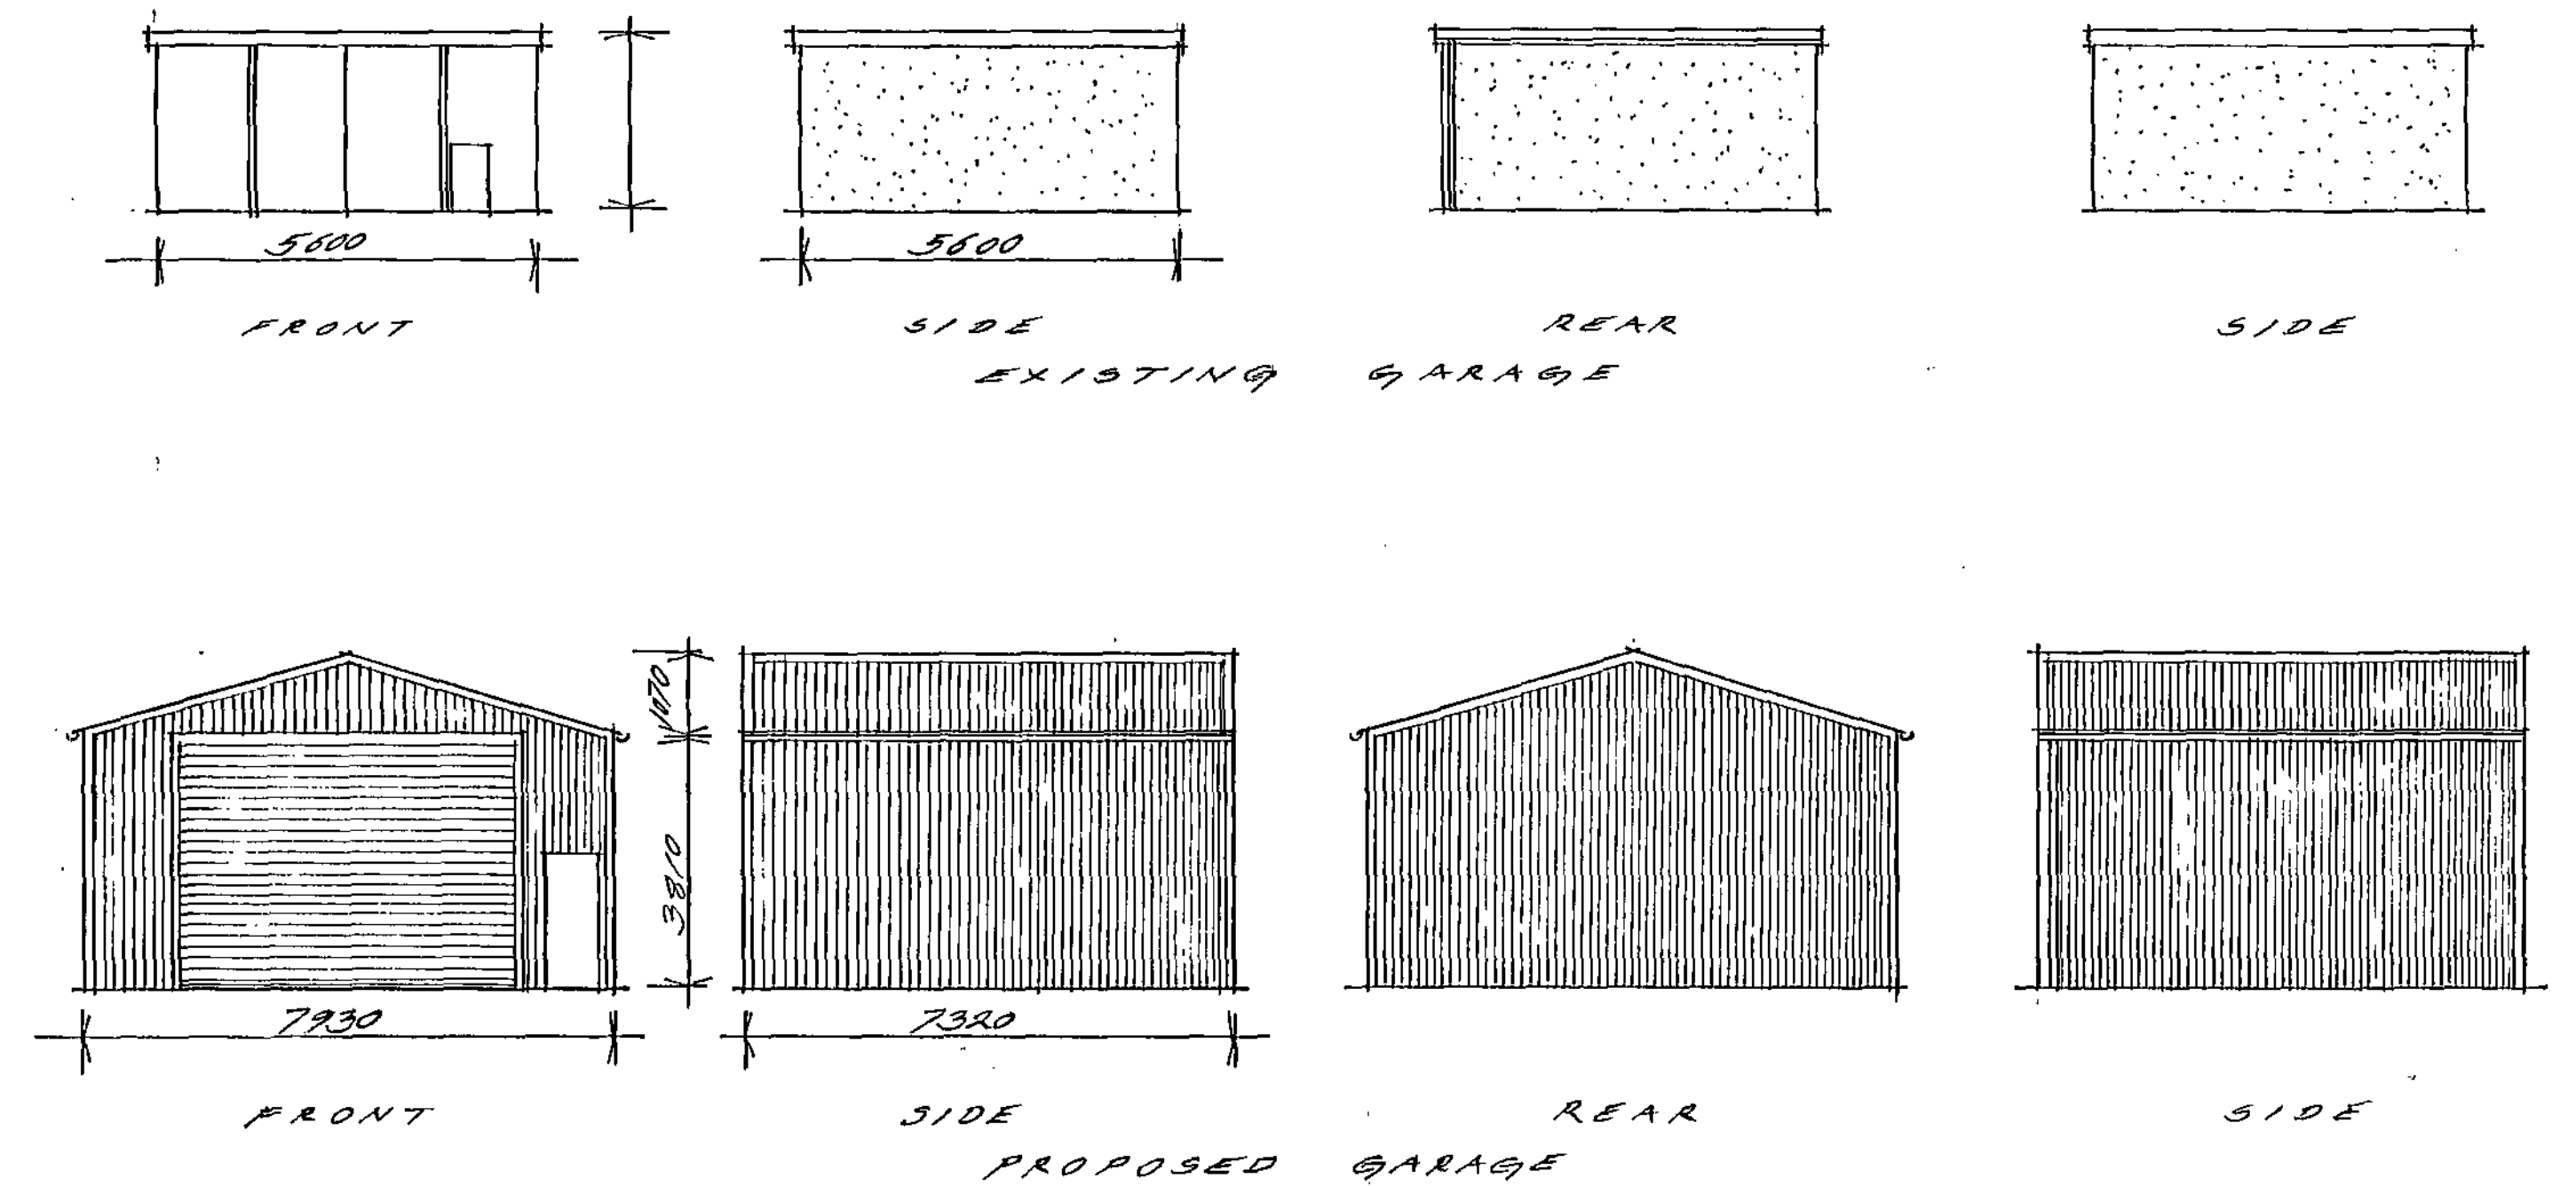


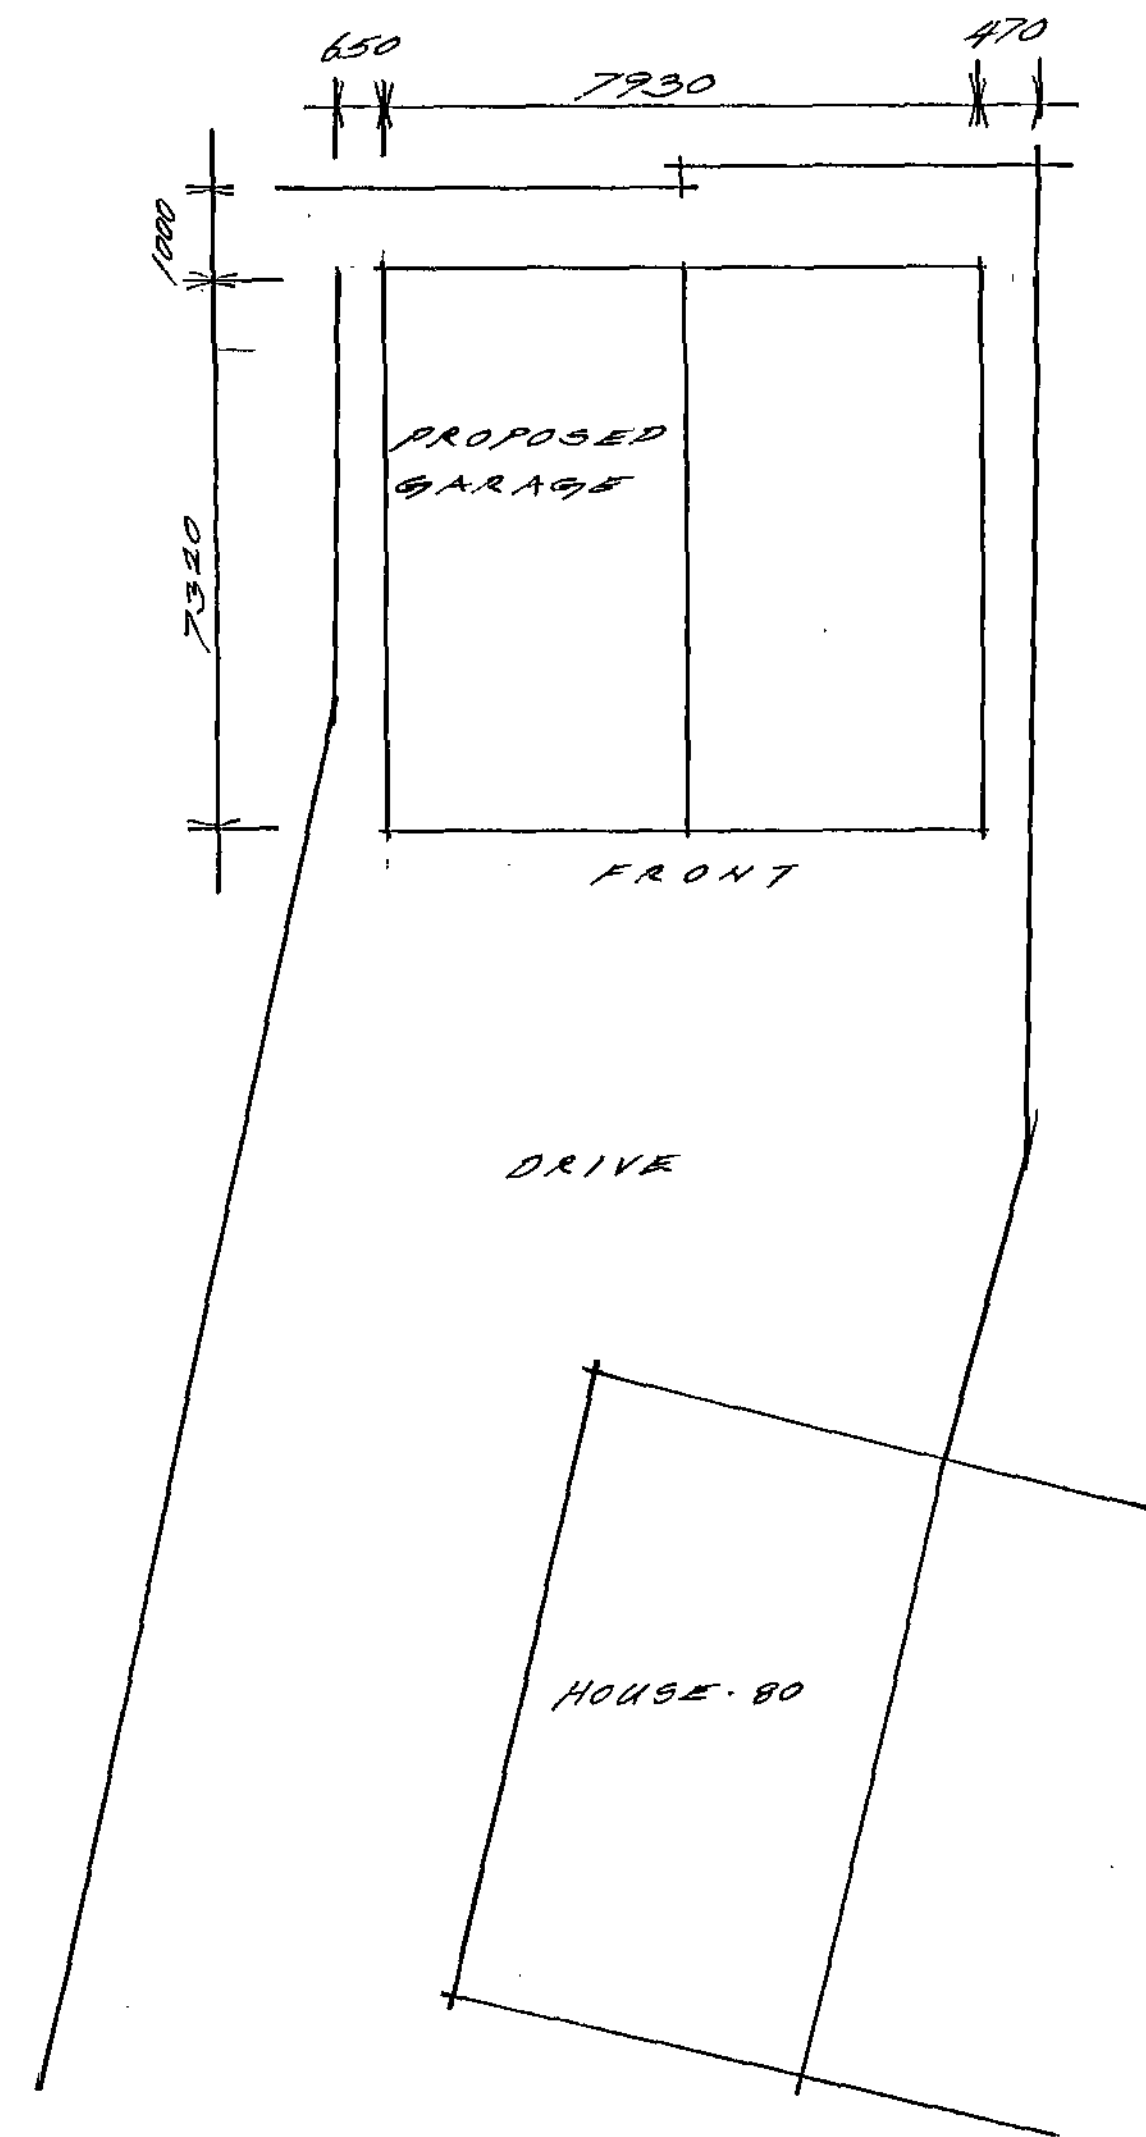


WALLS CLAD WITH PLASTIC COATED CORRUGATED SHEETS OR BLOCKWORK & RENDER

EXISTING


PROPOSED

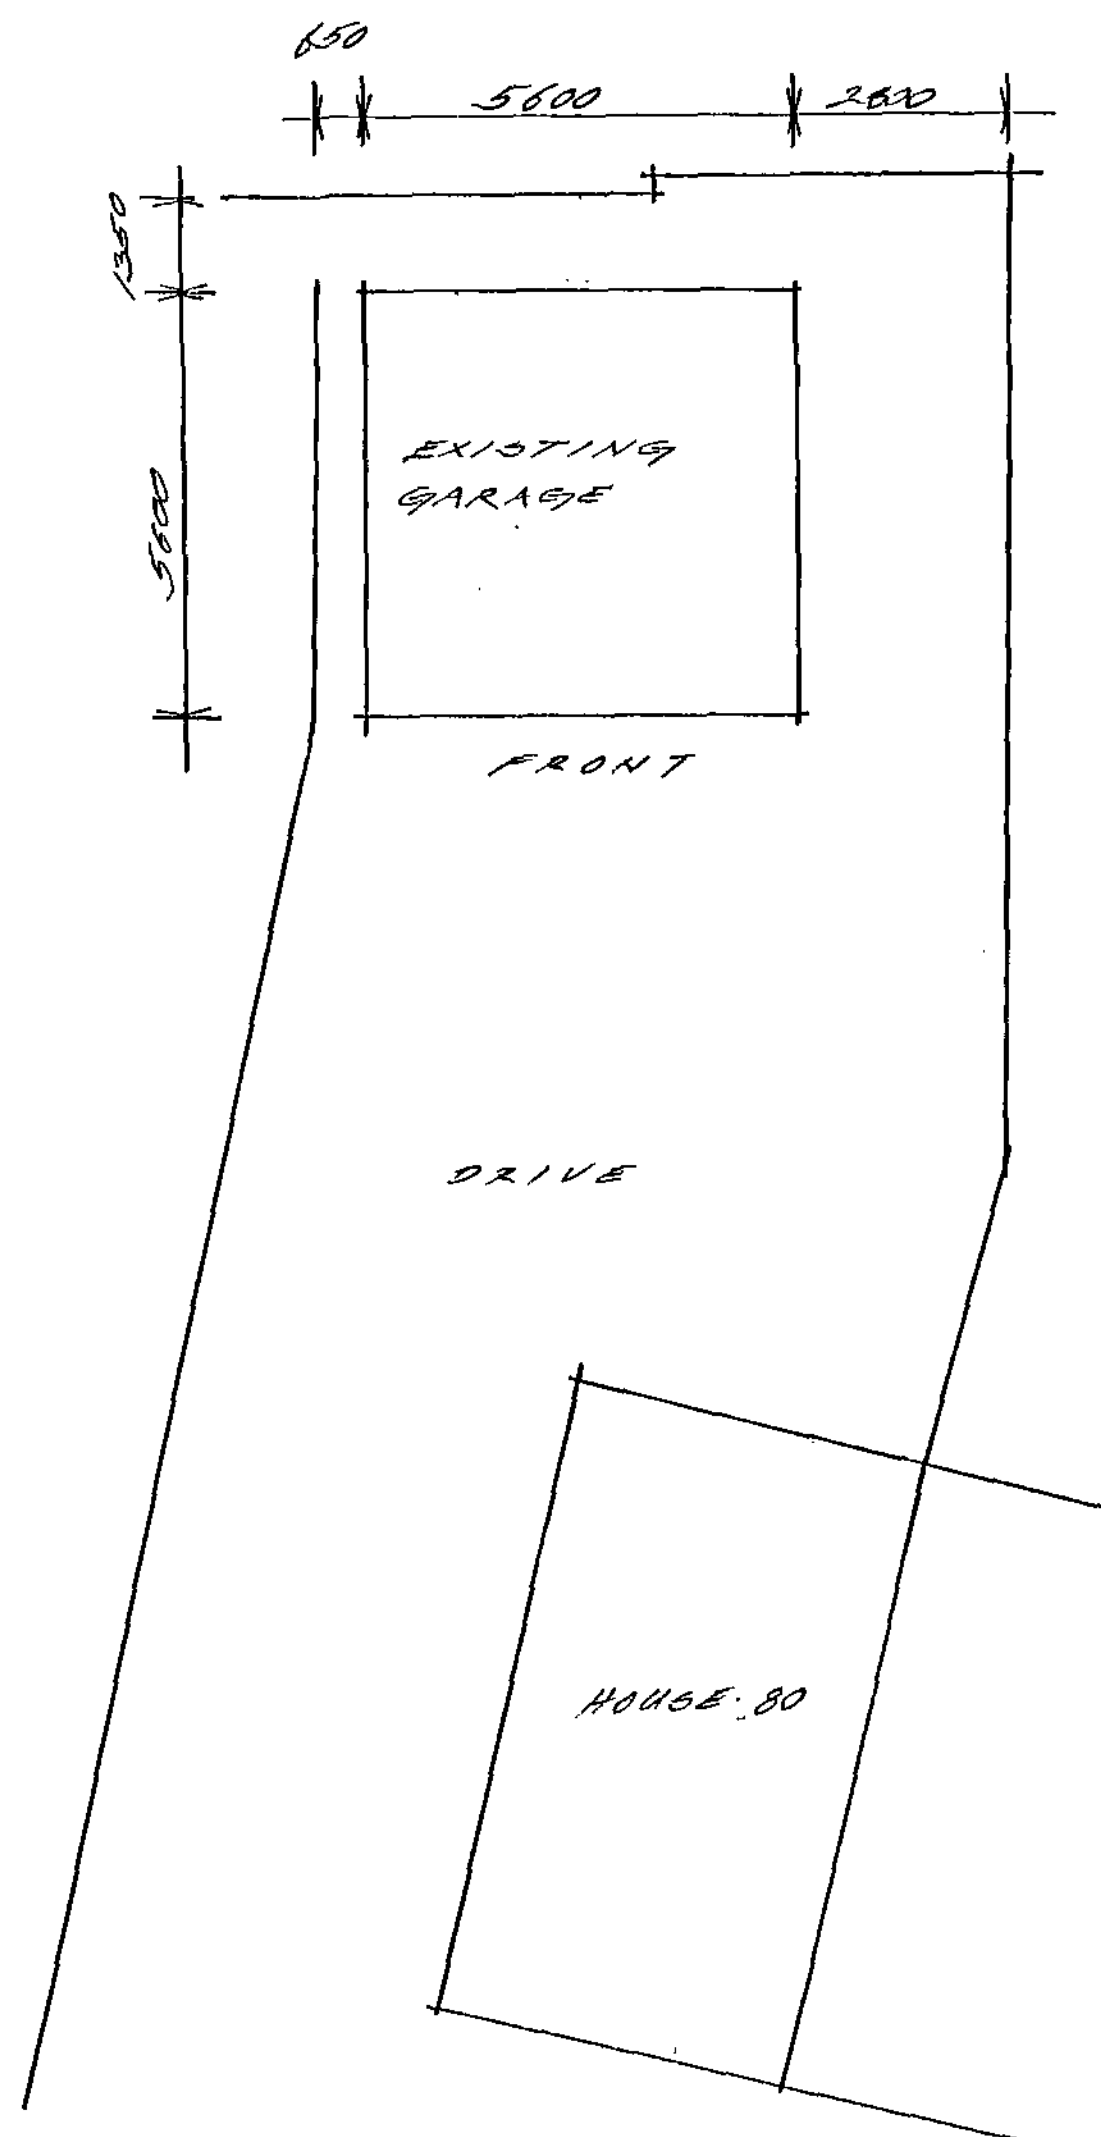

SITE PLAN 1:500

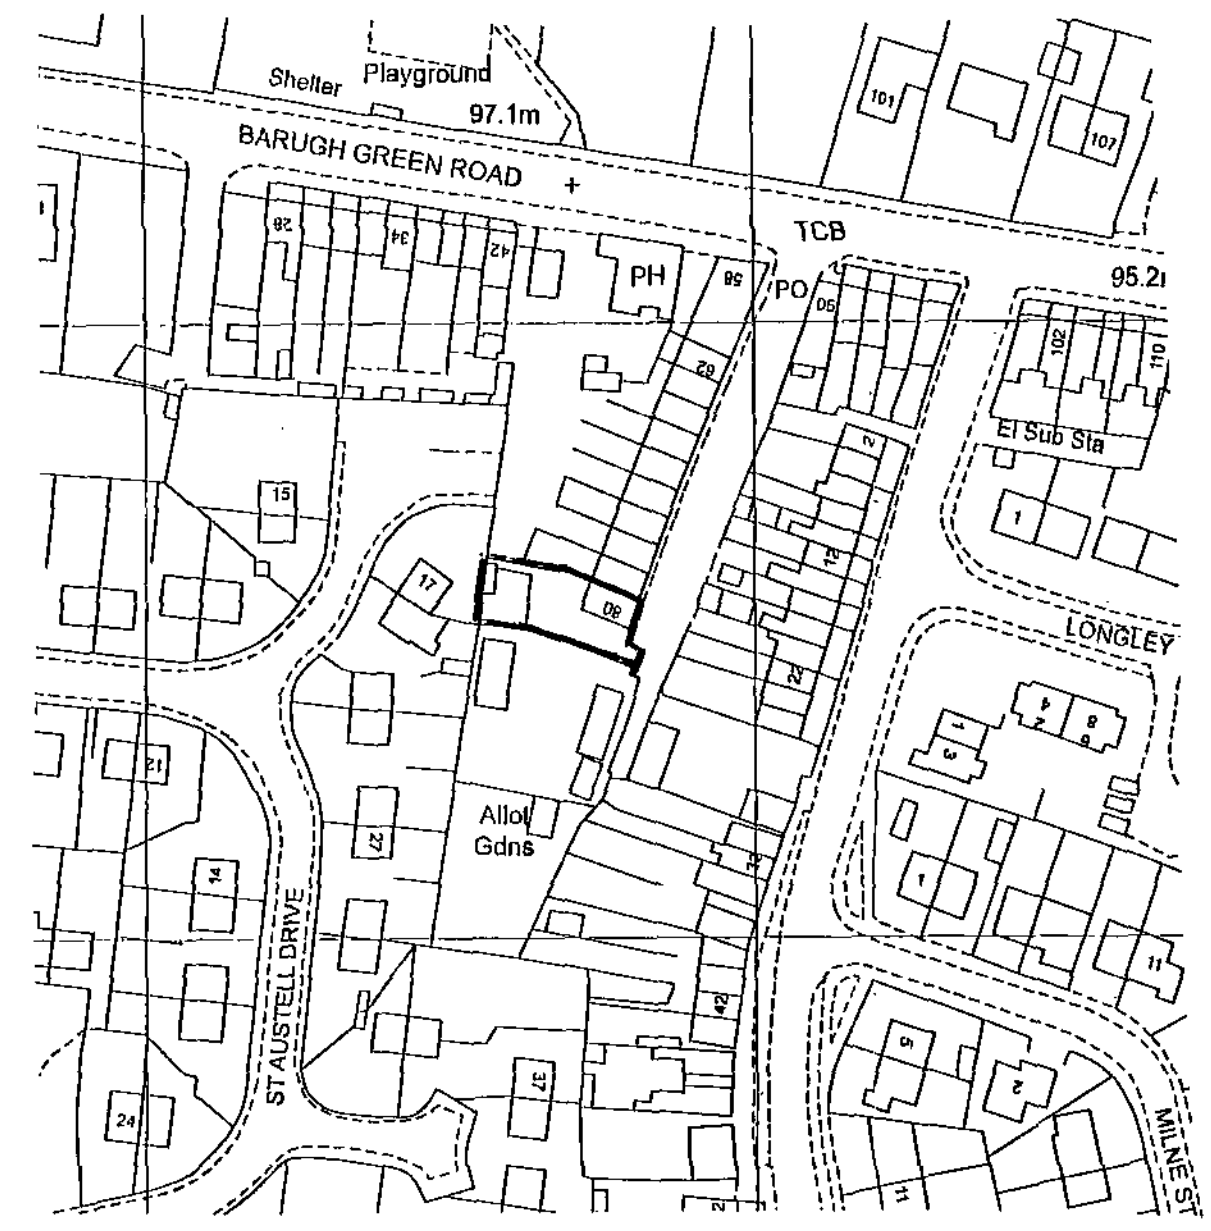

LOCATION PLAN 1:1250

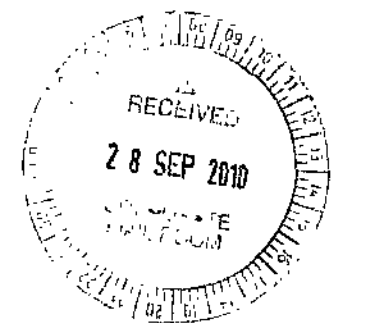

Do not scale
Report all changes and omissions to designer
Dimensions to be checked before fabrication

JOHN GOODYEAR & COMPANY LTD
Architectural & Interior Design
William Goodyear Building, 200 Sheffield Road, Barnsley,
South Yorkshire, England, S70 4PD
Tel: +44(0)1226 731159 Fax: +44(0)1226 731157
Email: design@johngoodyear.co.uk
www.johngoodyear.co.uk

Project Title
Mr A Hayton, 80 Barugh Green Road, Barnsley S75 1JT
Drawing Title
New Garage
Scale
1:100 & As Indicated
Date
September 2010
Drawing No.
Hayt-0910-01
Revision
©