


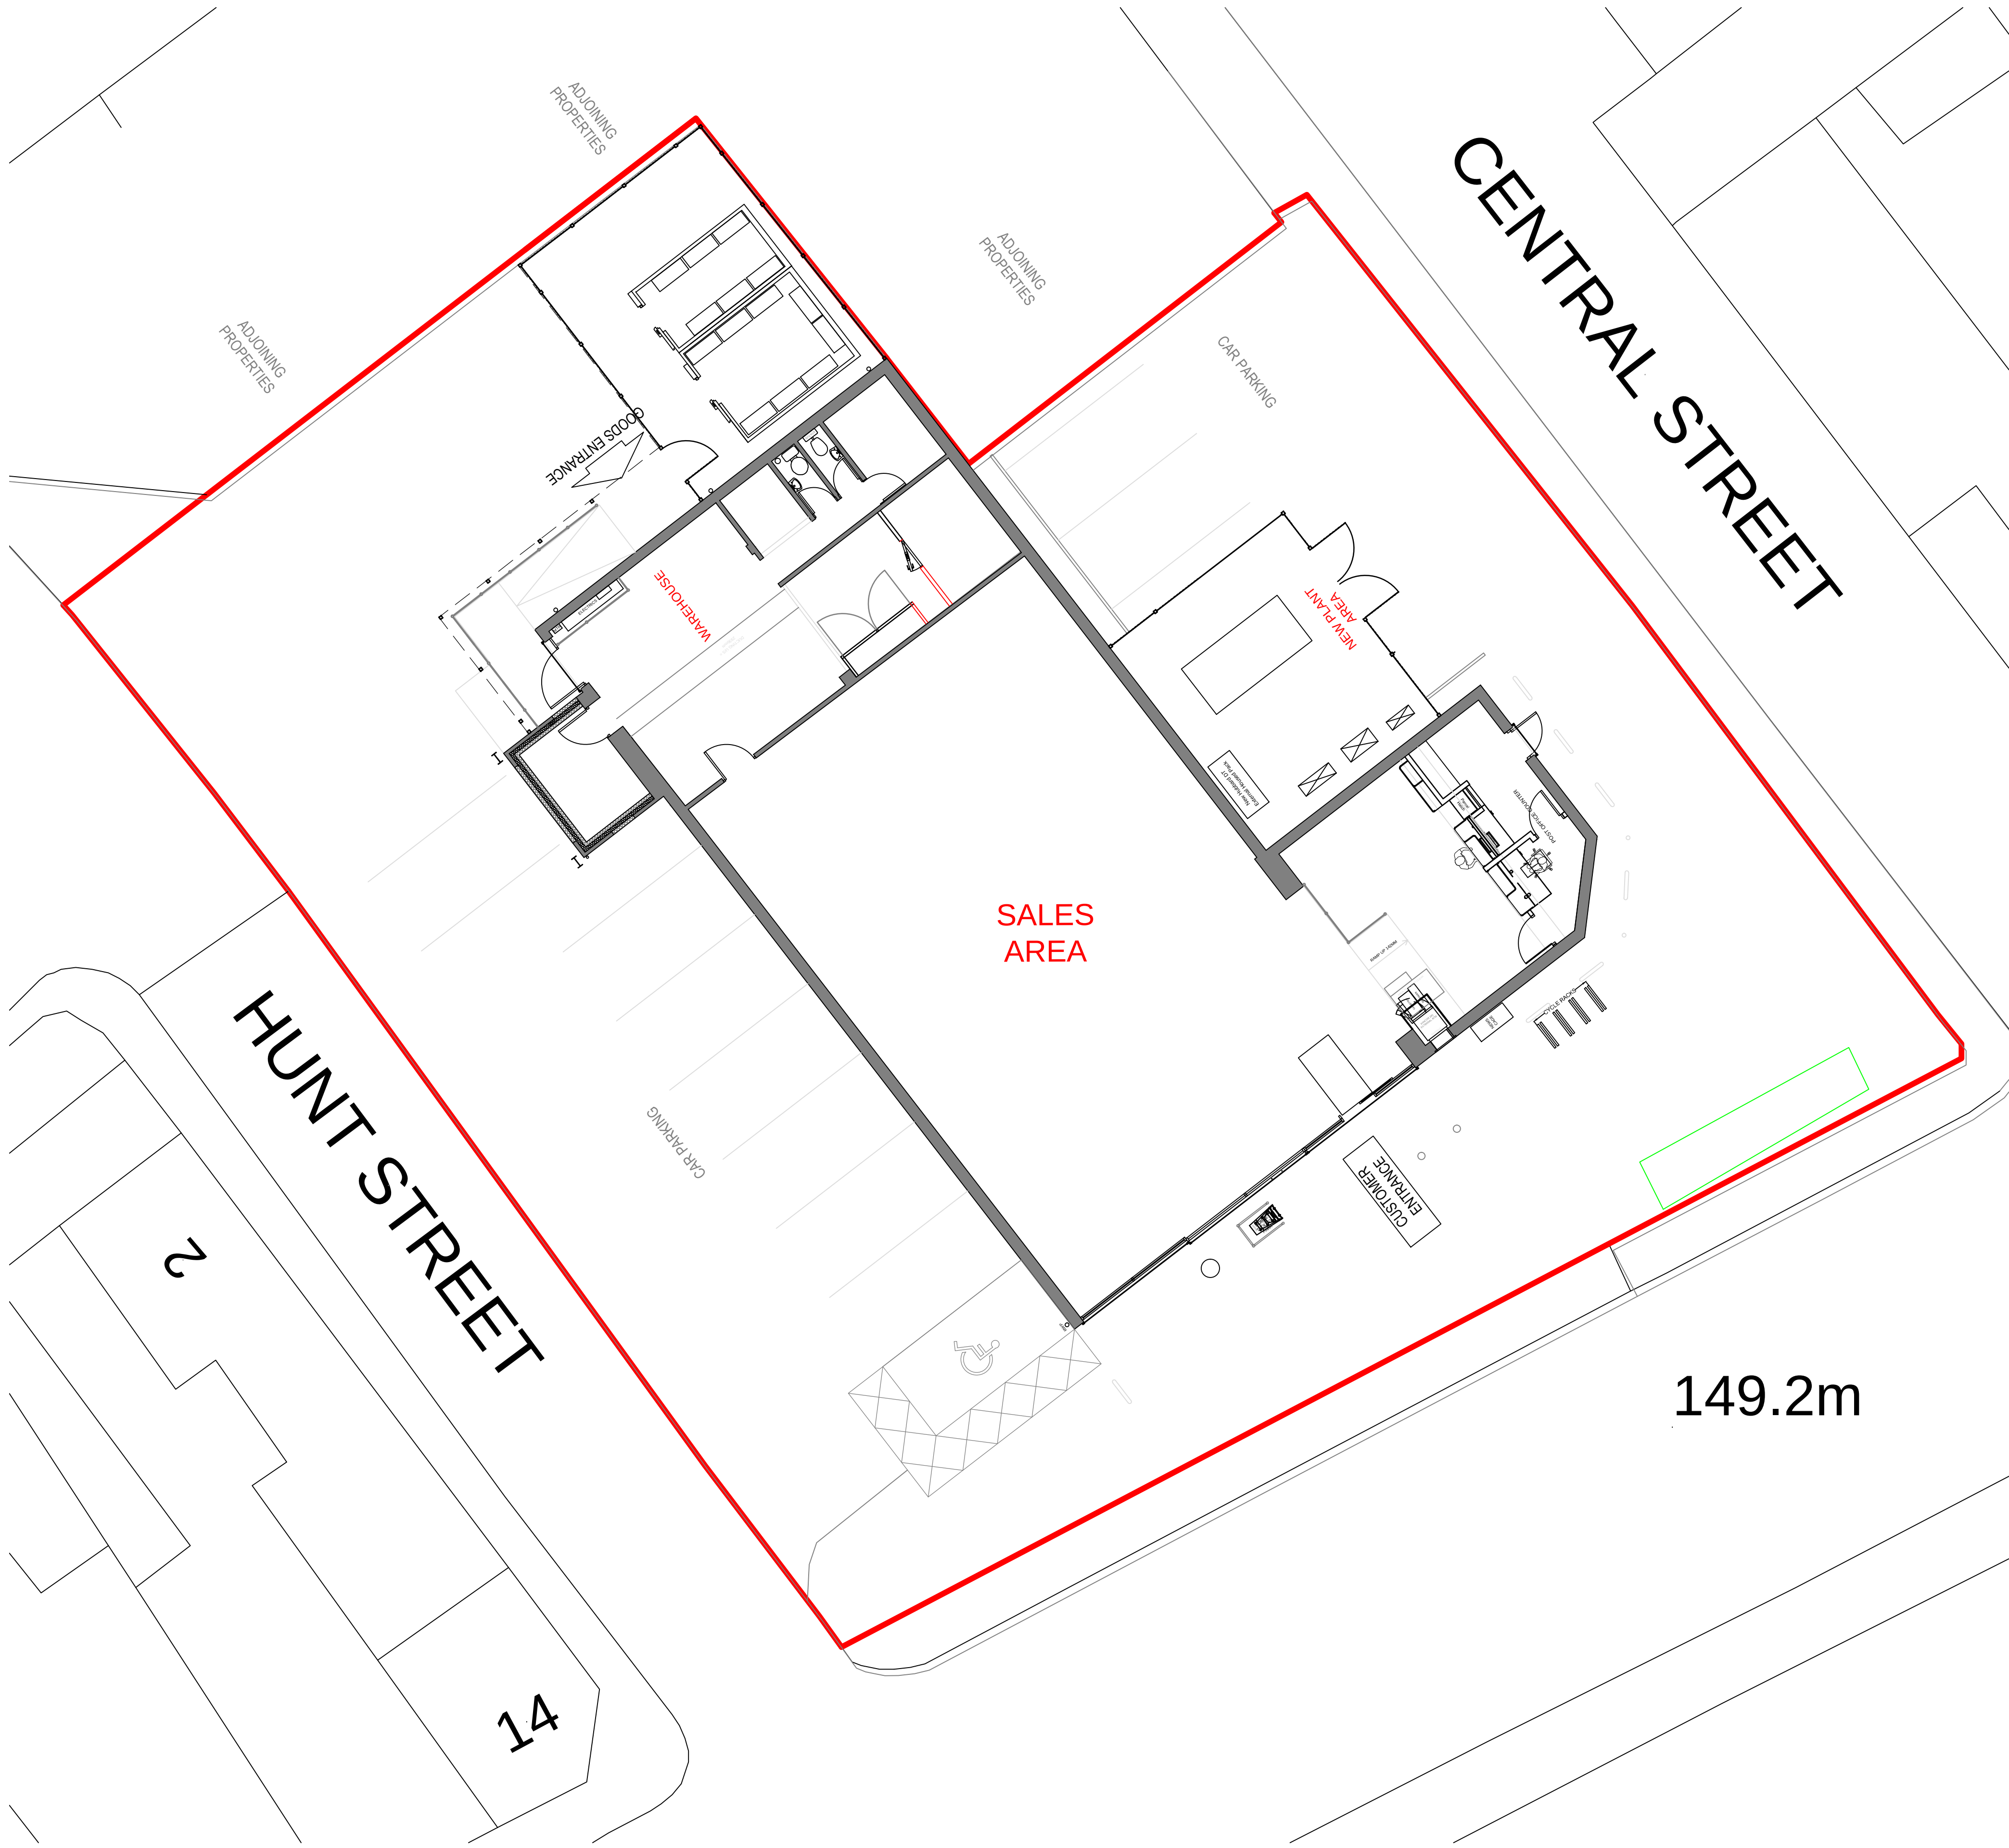


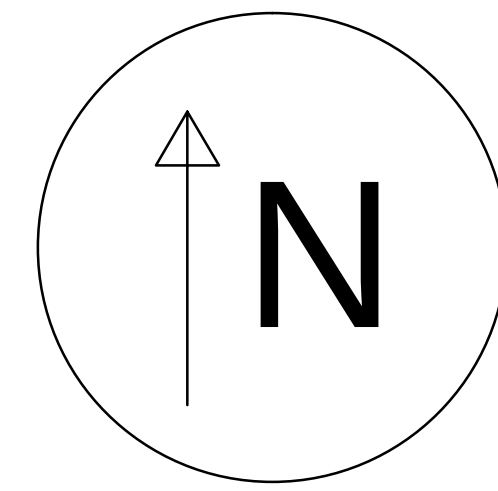



Site Plan
SCALE 1:100

 


REVISION

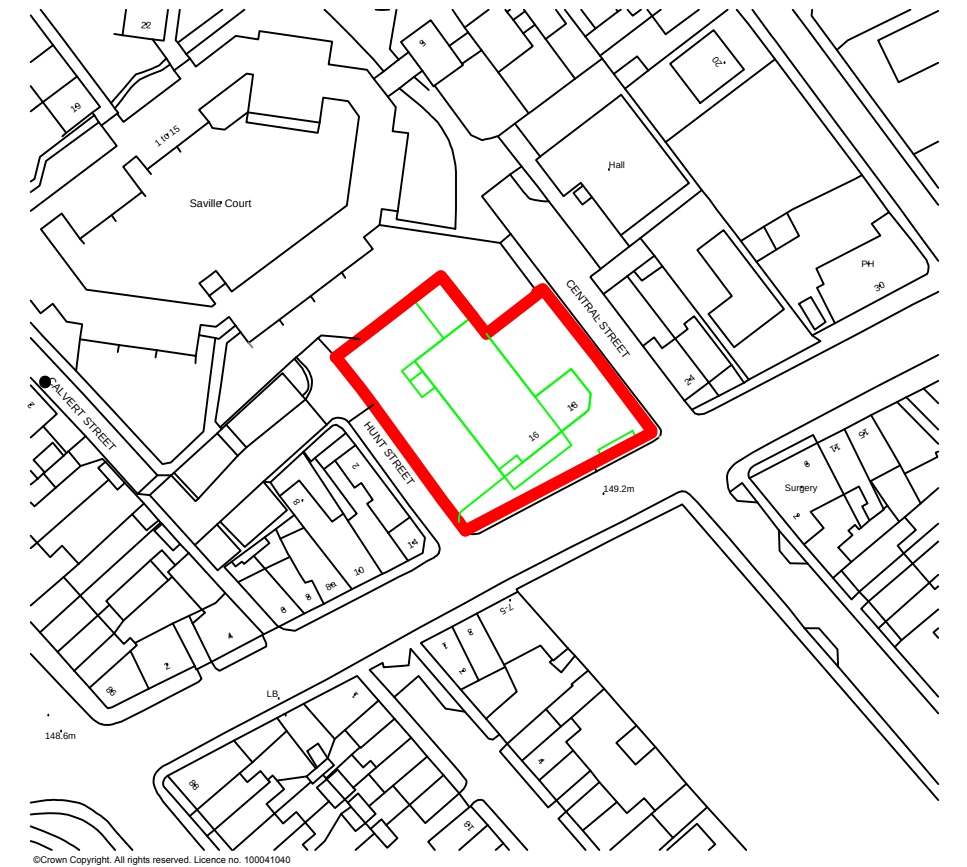

Location Plan

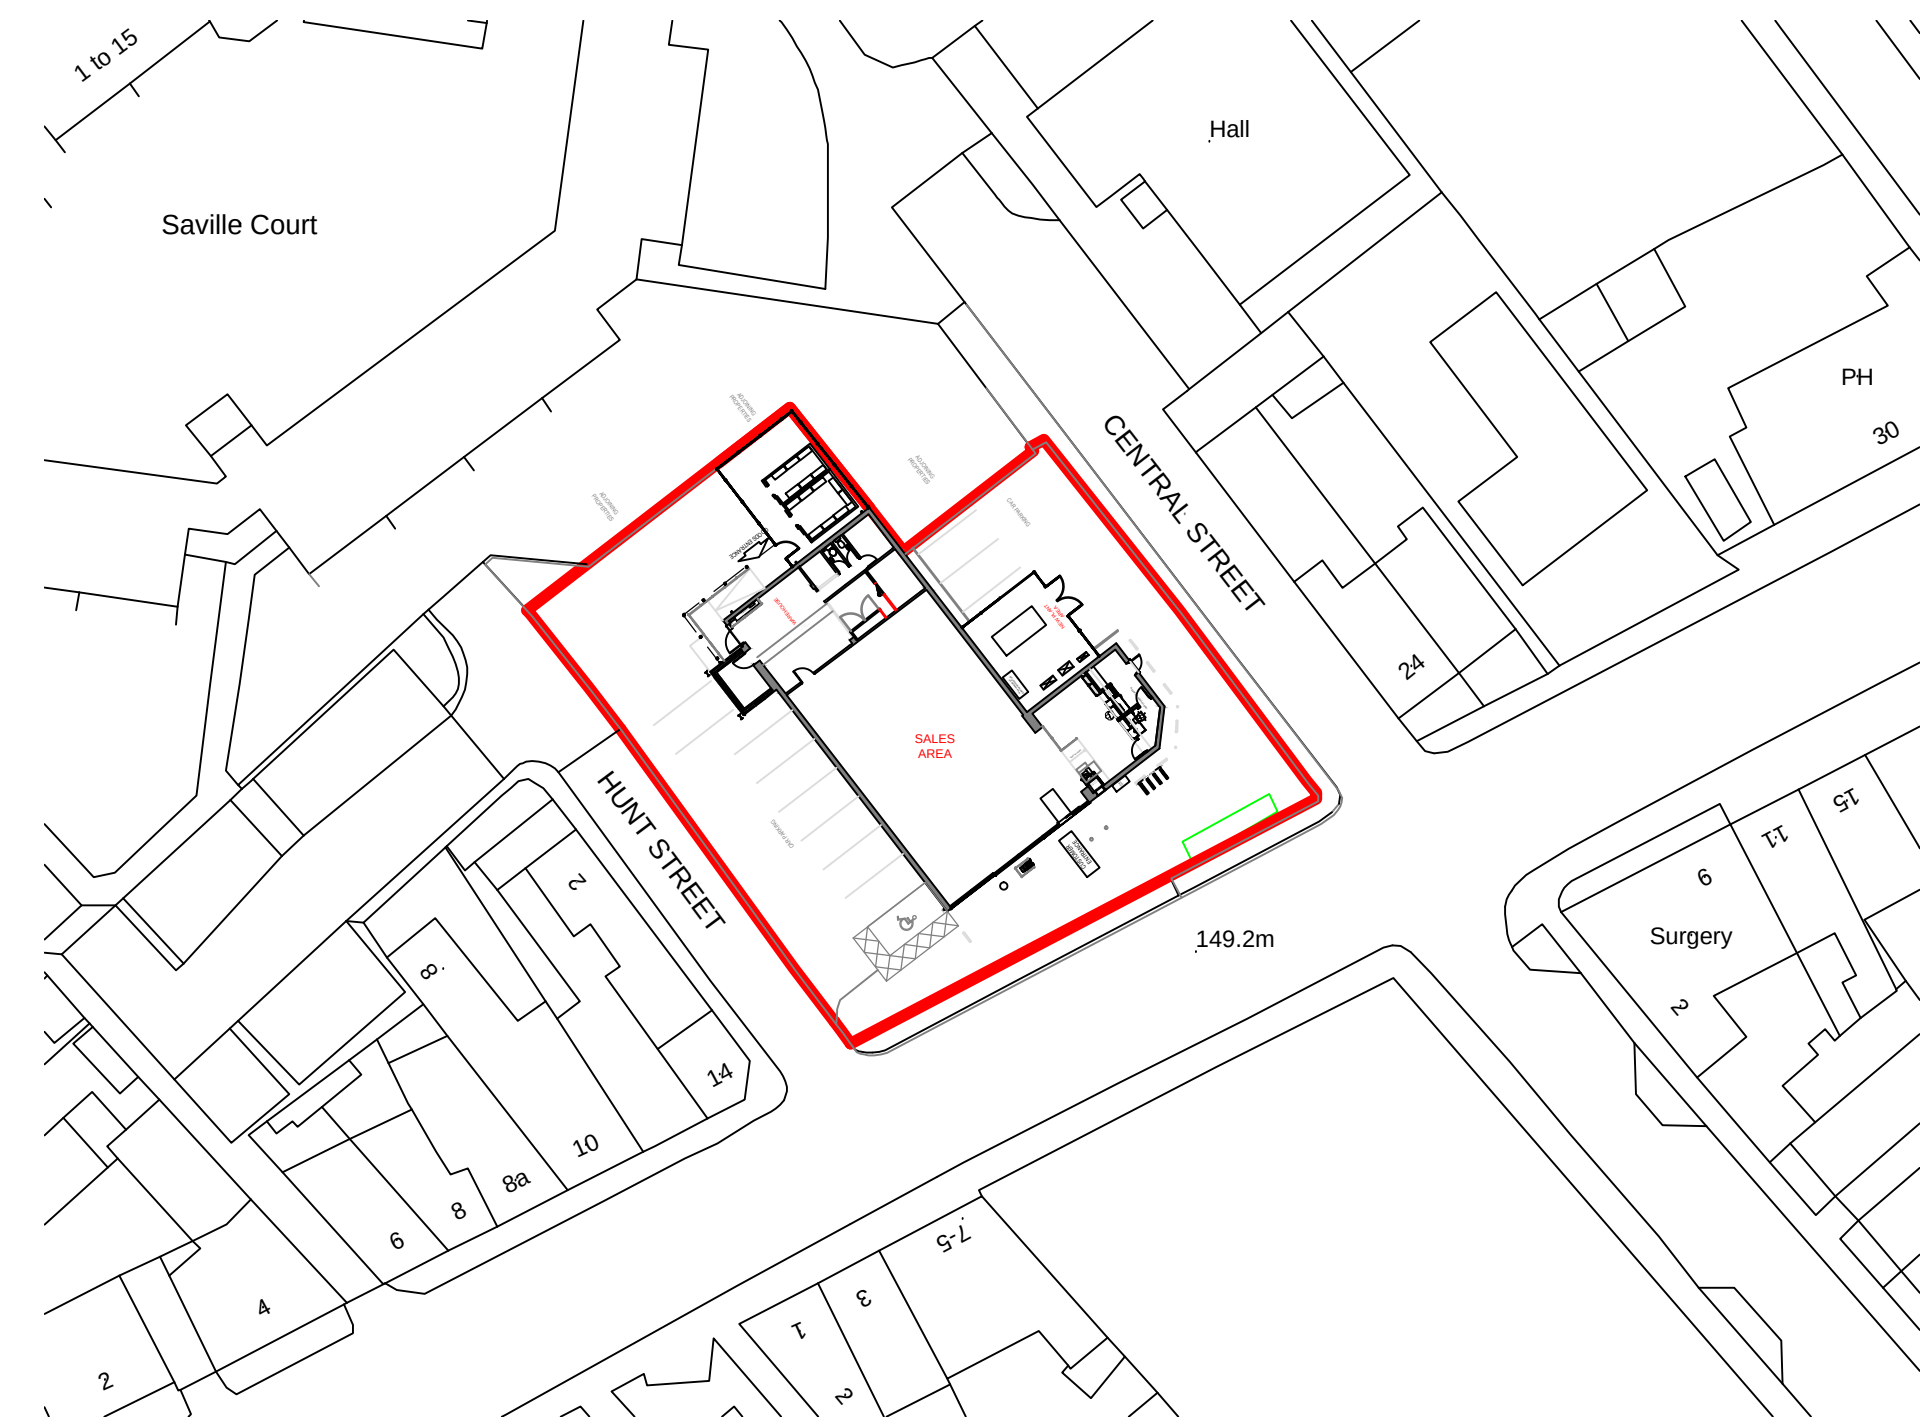 

Block Plan

 

© THE CONTENTS OF THIS DRAWING REMAIN THE SOLE PROPERTY OF WELLSFIELD ASSOCIATES AND MUST NOT BE COPIED OR REPRODUCED WITHOUT PRIOR PERMISSION.

FULL SURVEY NOT CARRIED OUT, DRAWING PRODUCED USING INFORMATION SUPPLIED BY THE CLIENT

**Wellsfield
Associates**

66 High Road
Hockley
Essex
SS5 4TA

project

CO-OP SUPERMARKET
Hoyland Road,
Barnsley,
S74 0NE

LOCATION, SITE AND BLOCK PLANS

date

JULY 16

drawn

WJ

scale

1:100/1:500/1:1250

drg no.

3170 - 01