


SITE PLAN FOR :-
S STELLIER DRIVE
POULMER
BARNISLEY

SCALE 1:200

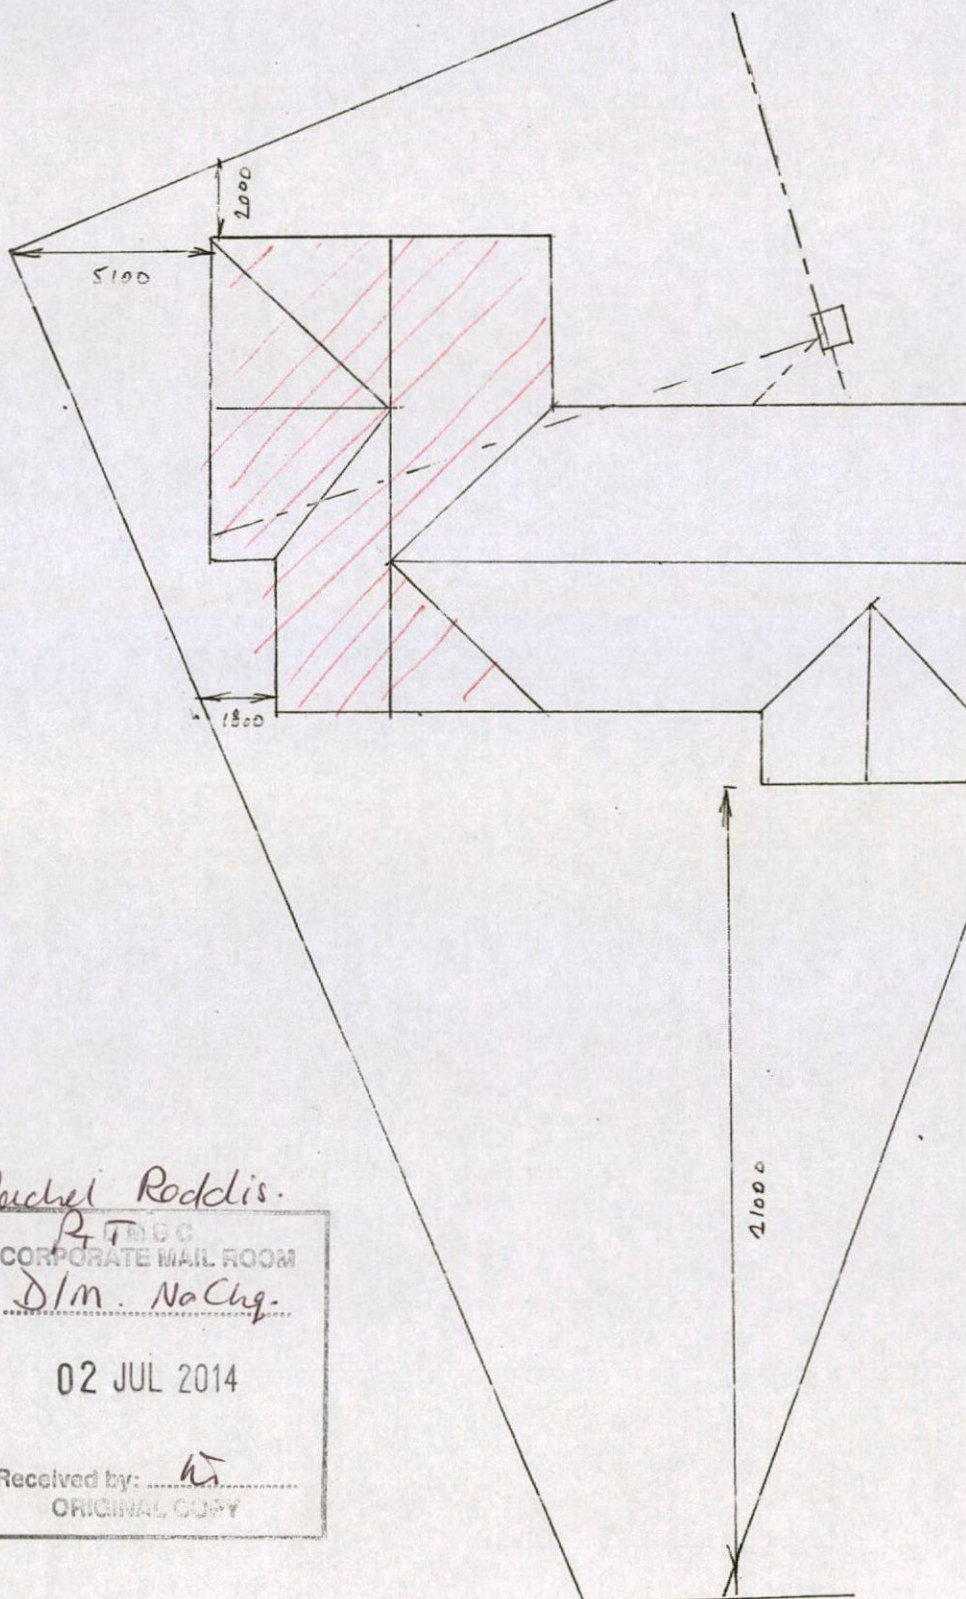

Rachel Roddis.

R.T.O.C.
CORPORATE MAIL ROOM
D/m. No Chg.

02 JUL 2014

Received by: *W*
ORIGINAL COPY

STELLIER DRIVE

SITE PLAN FOR :-
S STELIER DRIVE
POUMBOON
BARNSLEY

SCALE 1:200

