



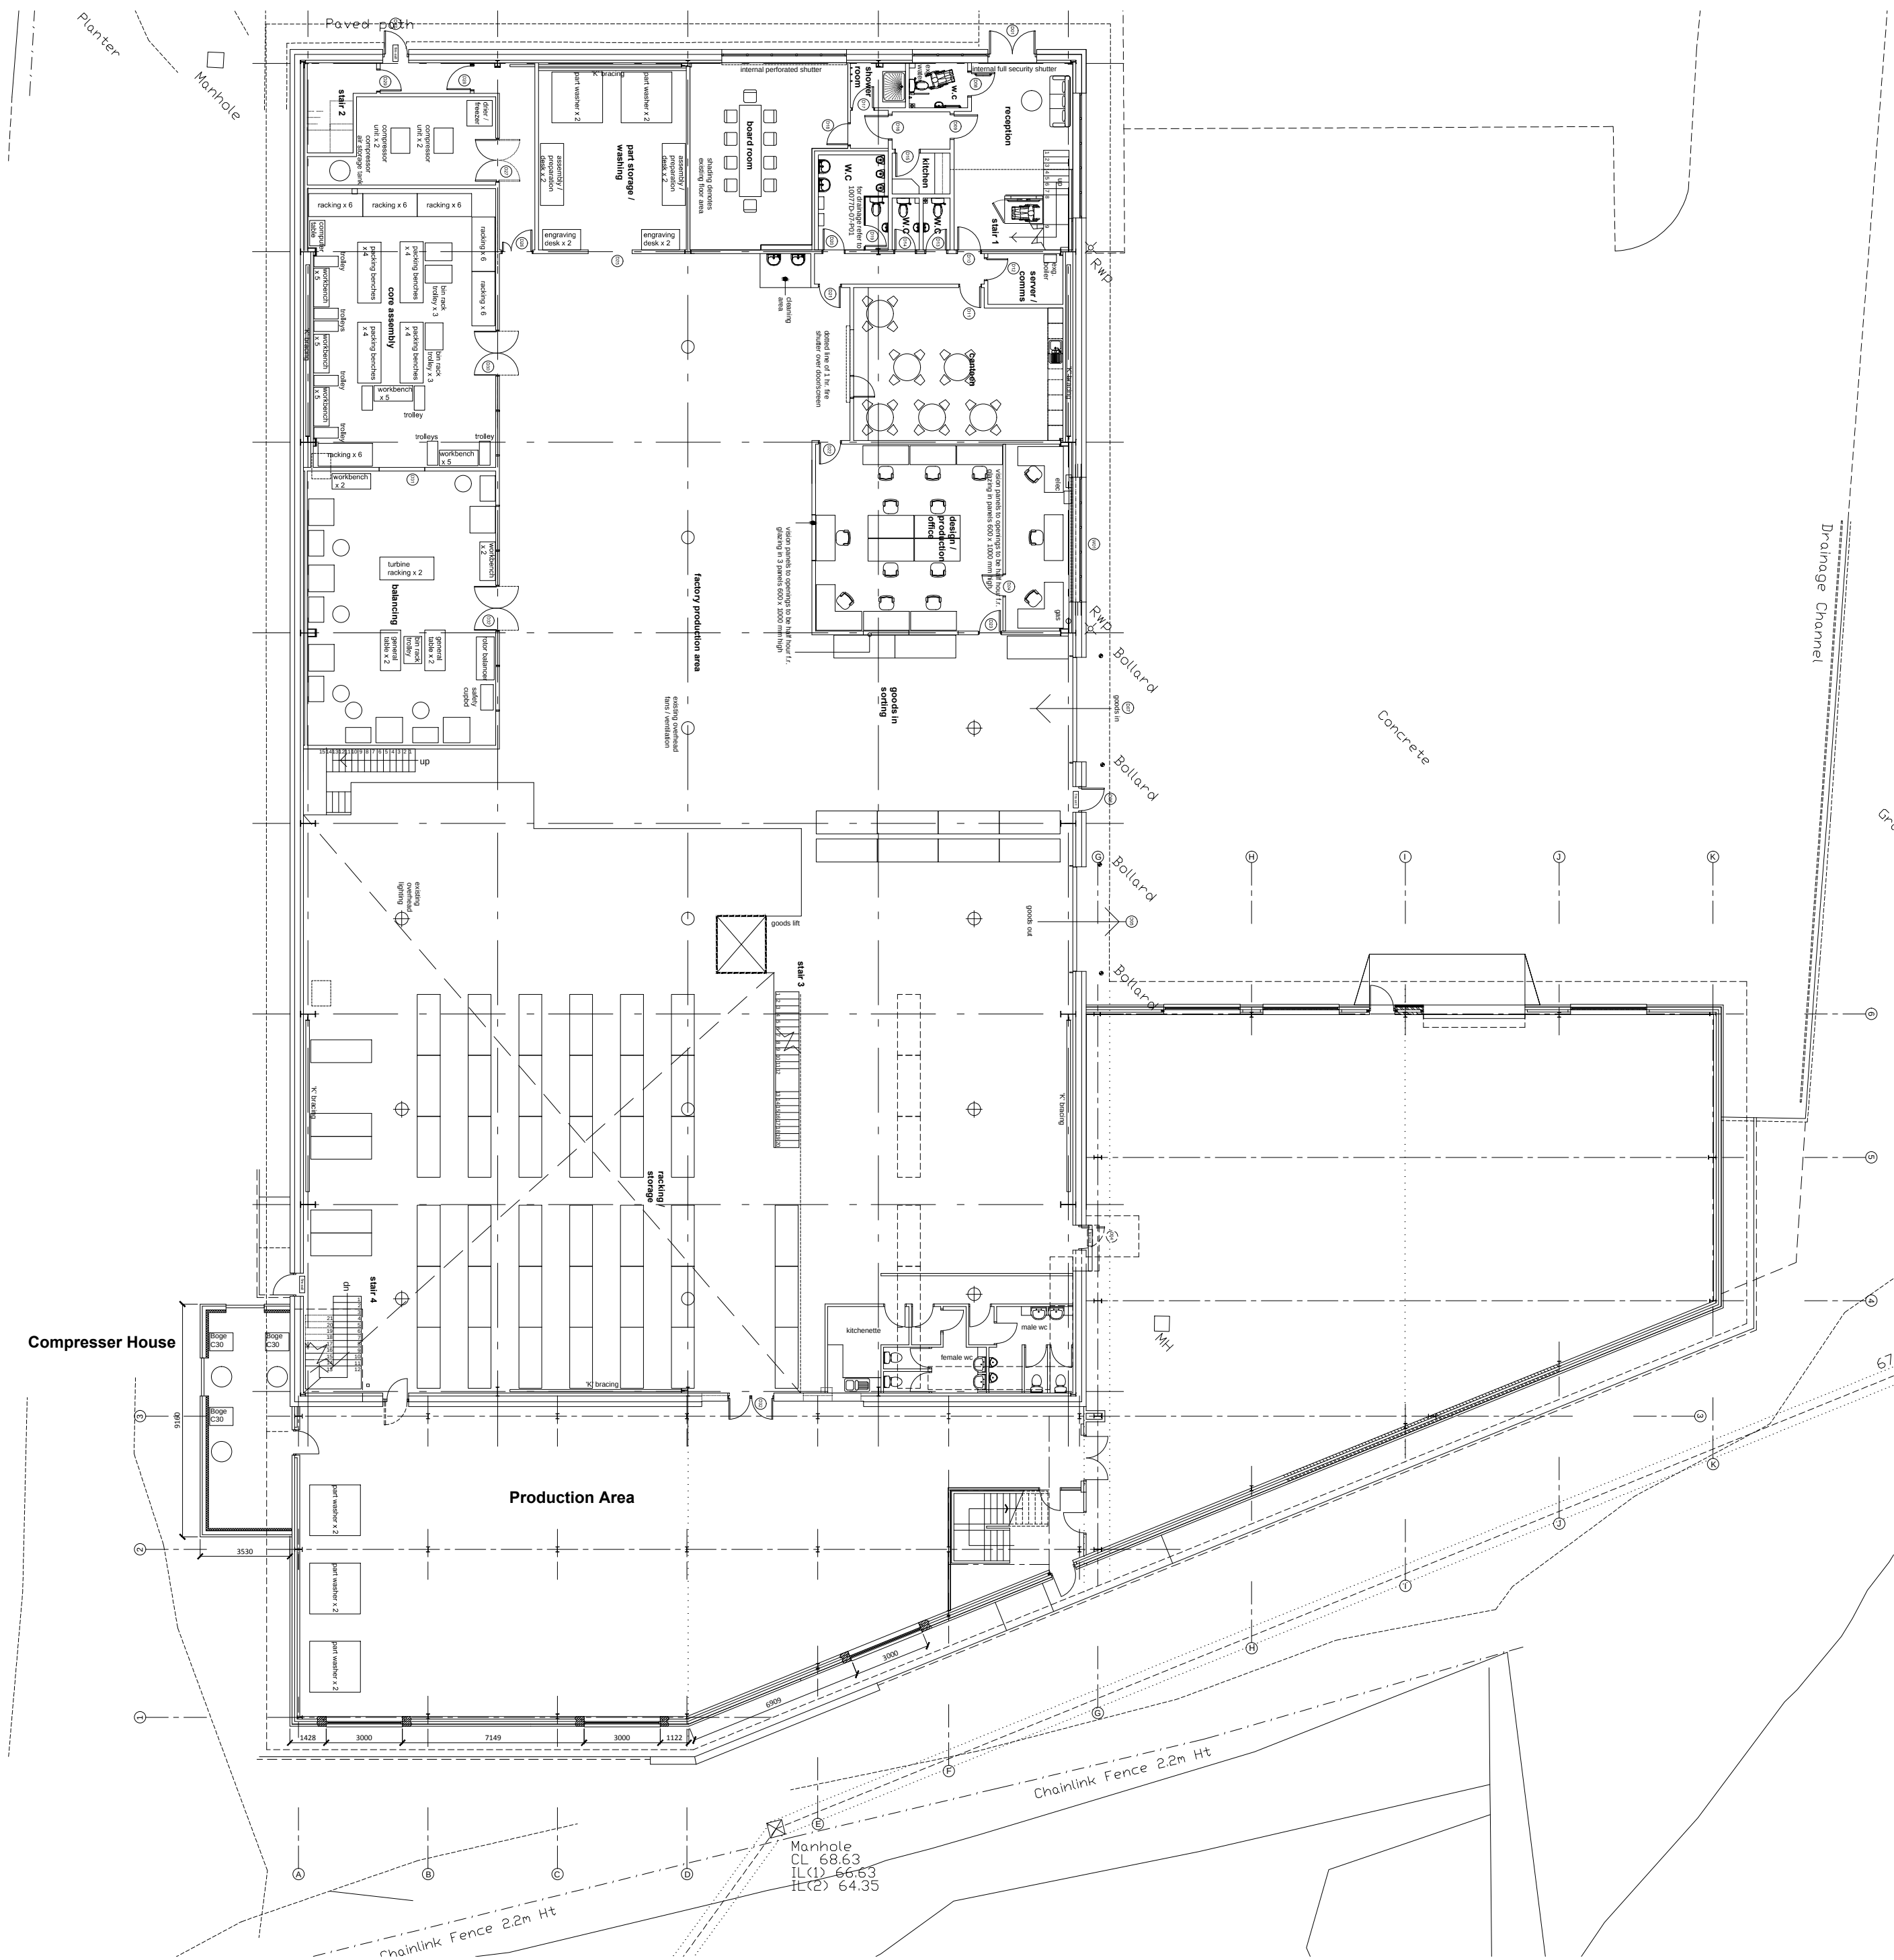

ground floor

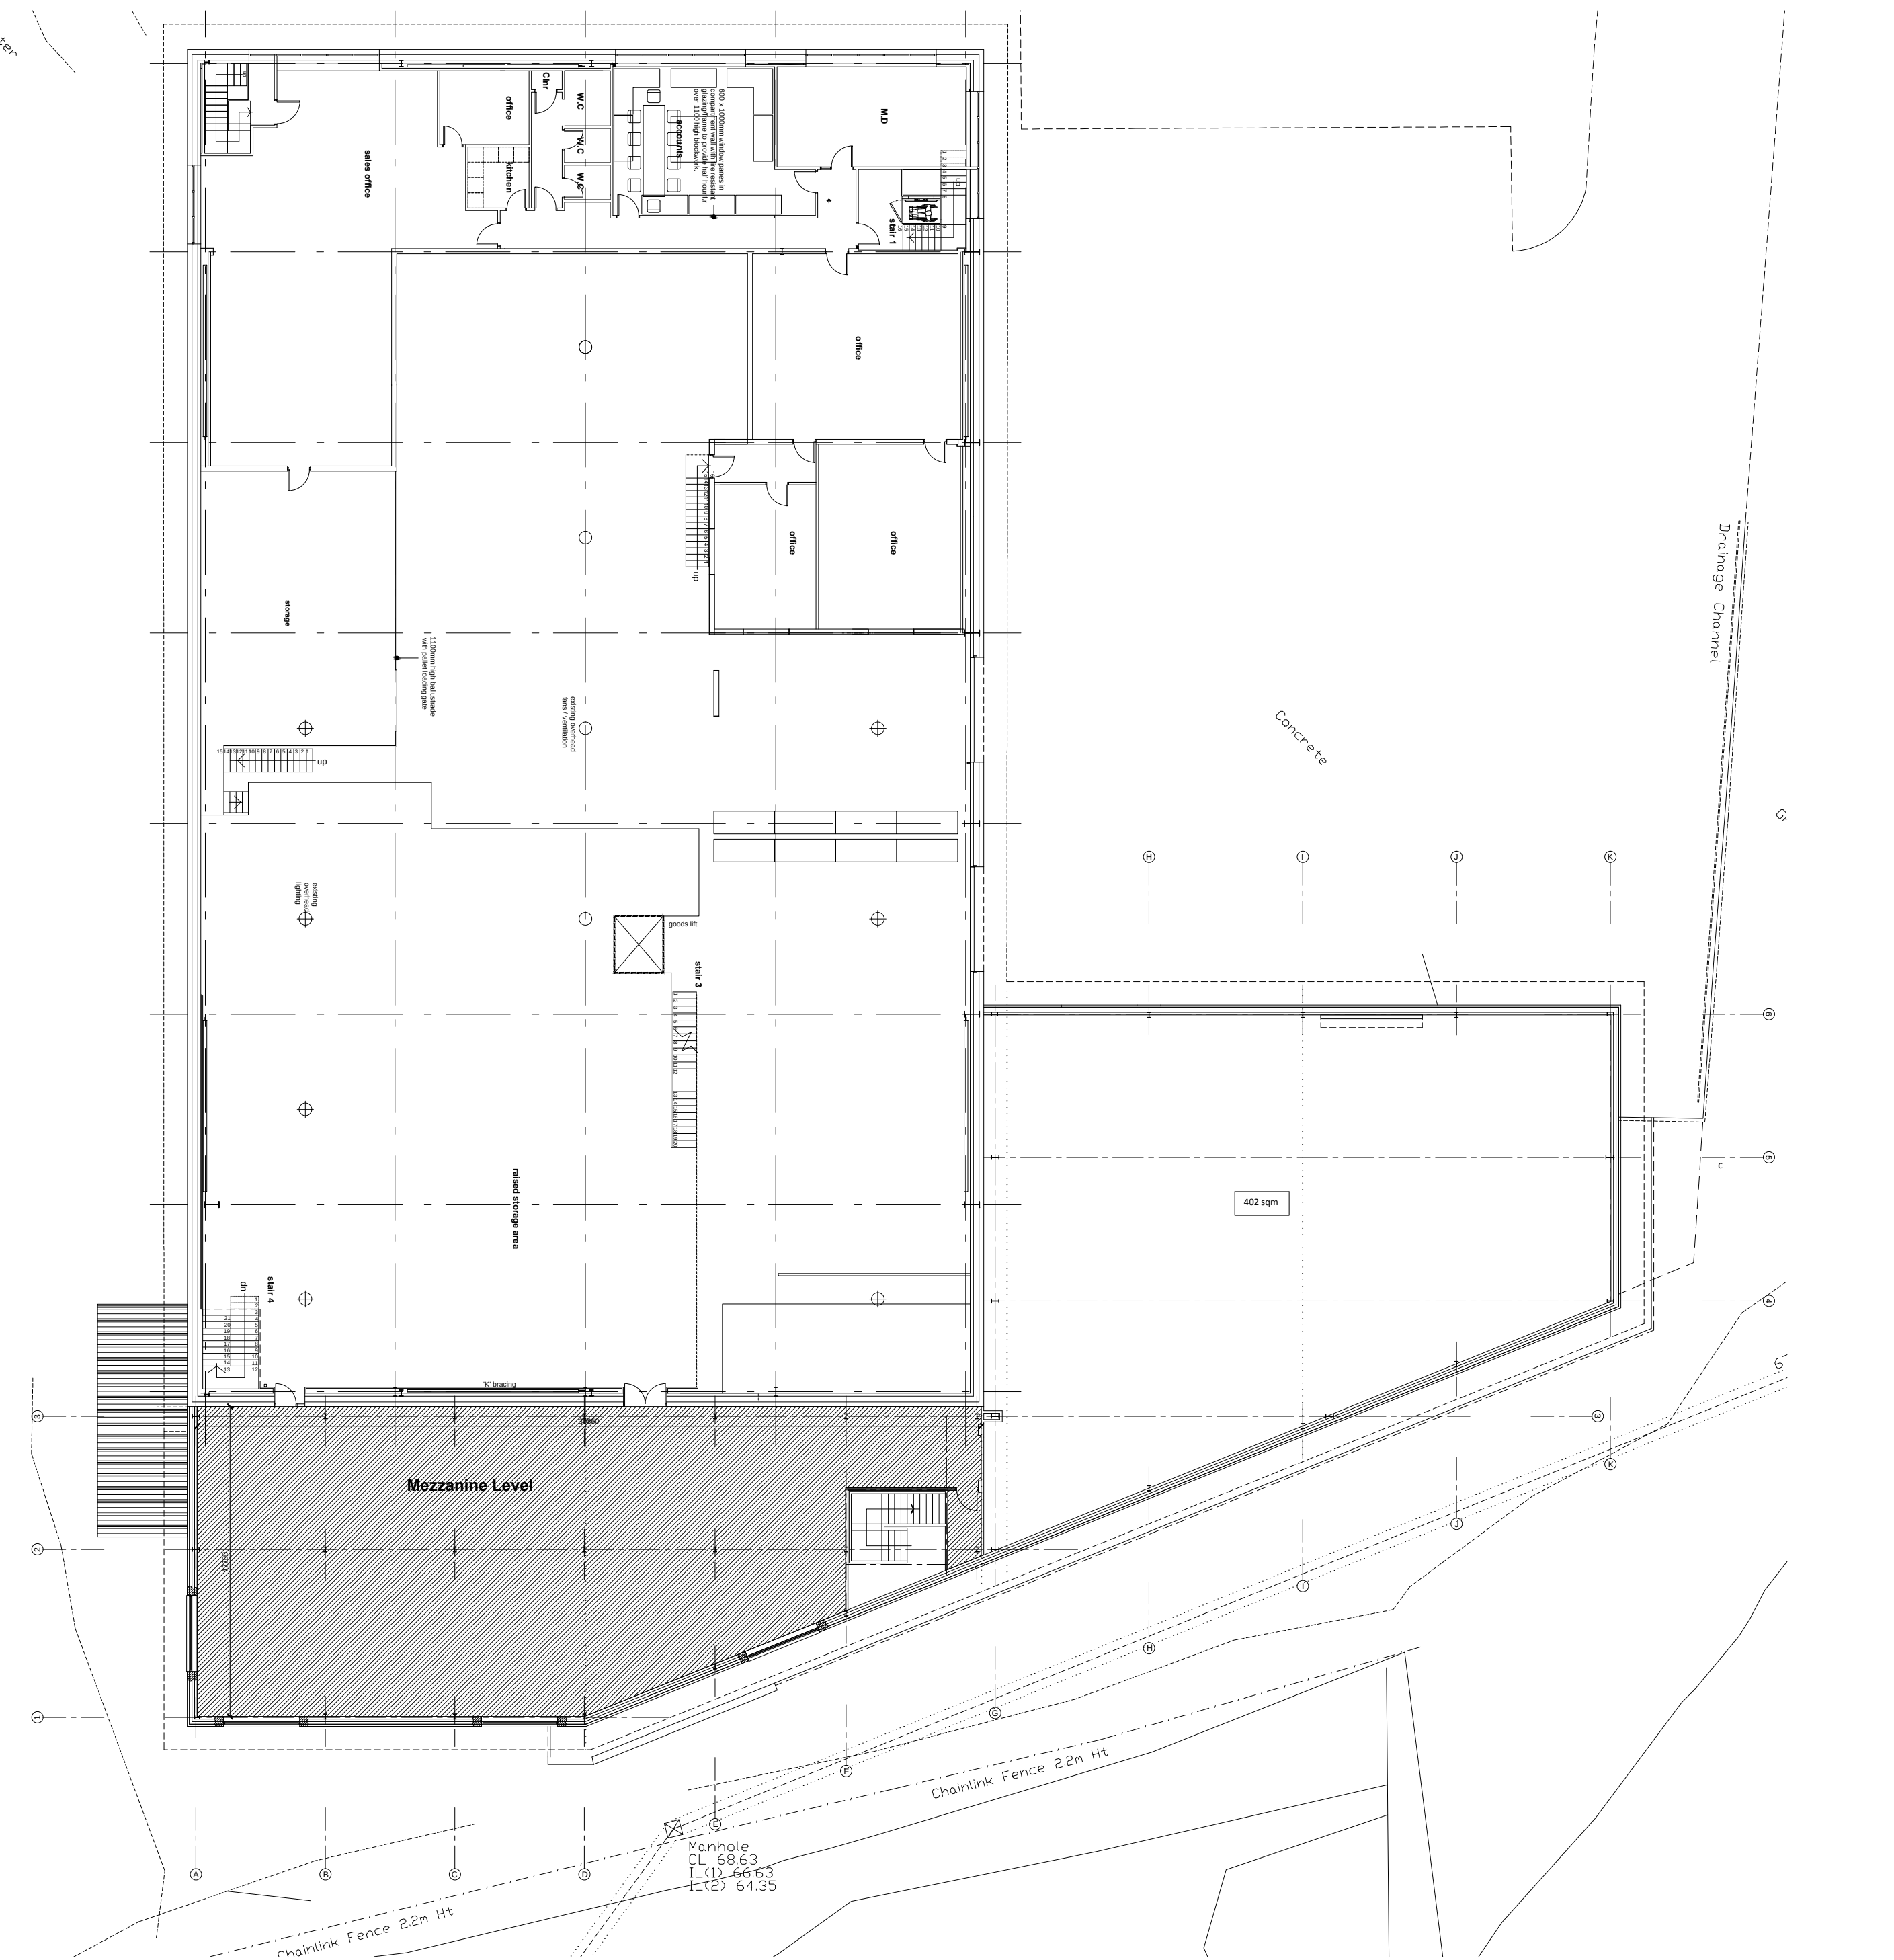

first floor

Revisions:		Date	By
No.	Comment		

Drawing Status:

☐ Preliminary ☒ Planning Permission ☐ Building Regulation ☐ Tender ☐ Construction

MWA Martin Walsh Associates

architecture ■ planning ■ engineering

Firth Buildings, 99-101 Leeds Road, Dewsbury, WF12 7BU t 01924 464342 f 01924 450662

e info@martinwalshassociates.co.uk w info@martinwalshassociates.co.uk

Job Title

Proposed Mezzanine Floor, New Window Openings & Compressor Housing At Unit N, Zenith Park, Whaley Road, Barnsley S75 1HT

Drawing Title

Proposed Ground & First Floor Plans

Client

Melett Limited

Drawn	Checked	Date	Scale	Sheet Size	Drawing No.	Rev.
MW(J)		03/13	1:200	A1	B13/5651/05	

Copyright © 2012 Martin Walsh Associates. All Rights Reserved.
Martin Walsh Associates is the trading name of Martin Walsh Architectural Limited. Registered in England Number 4490249