


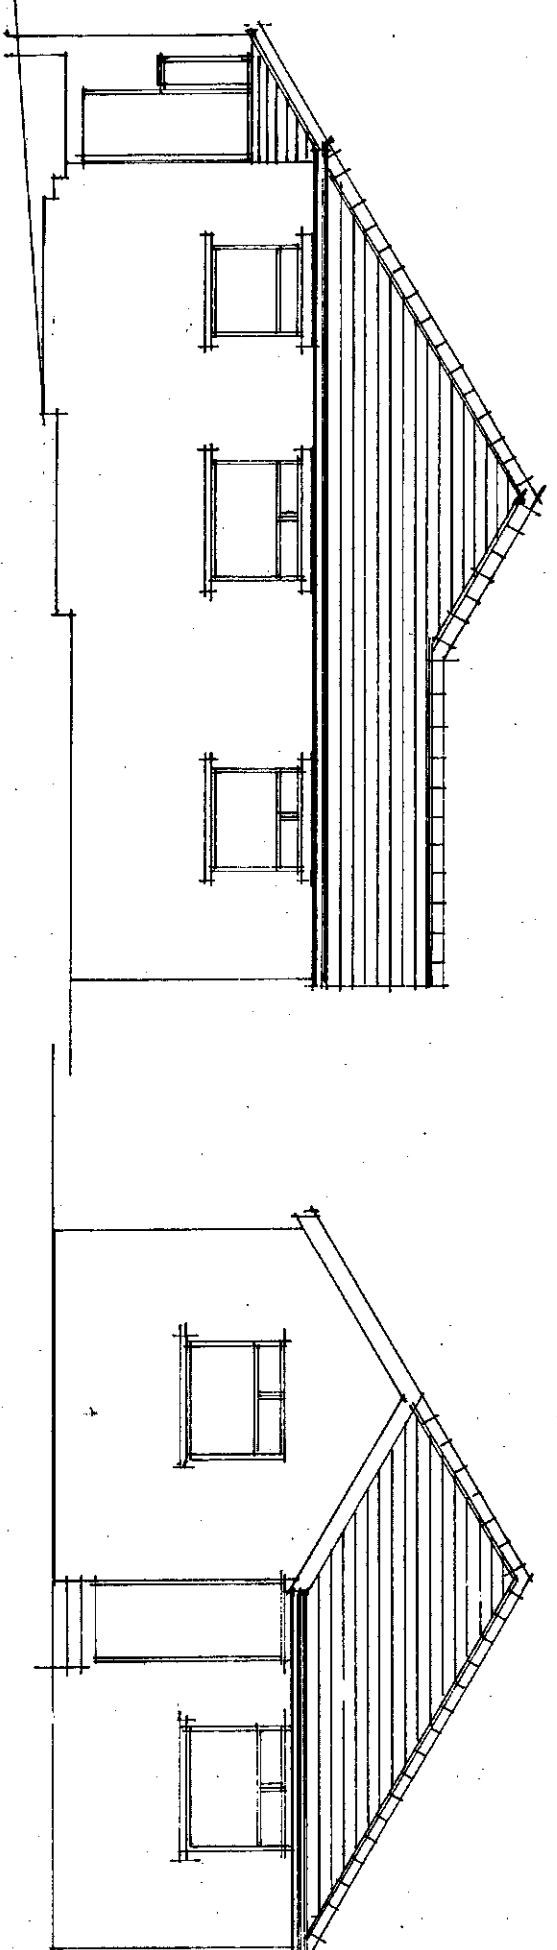


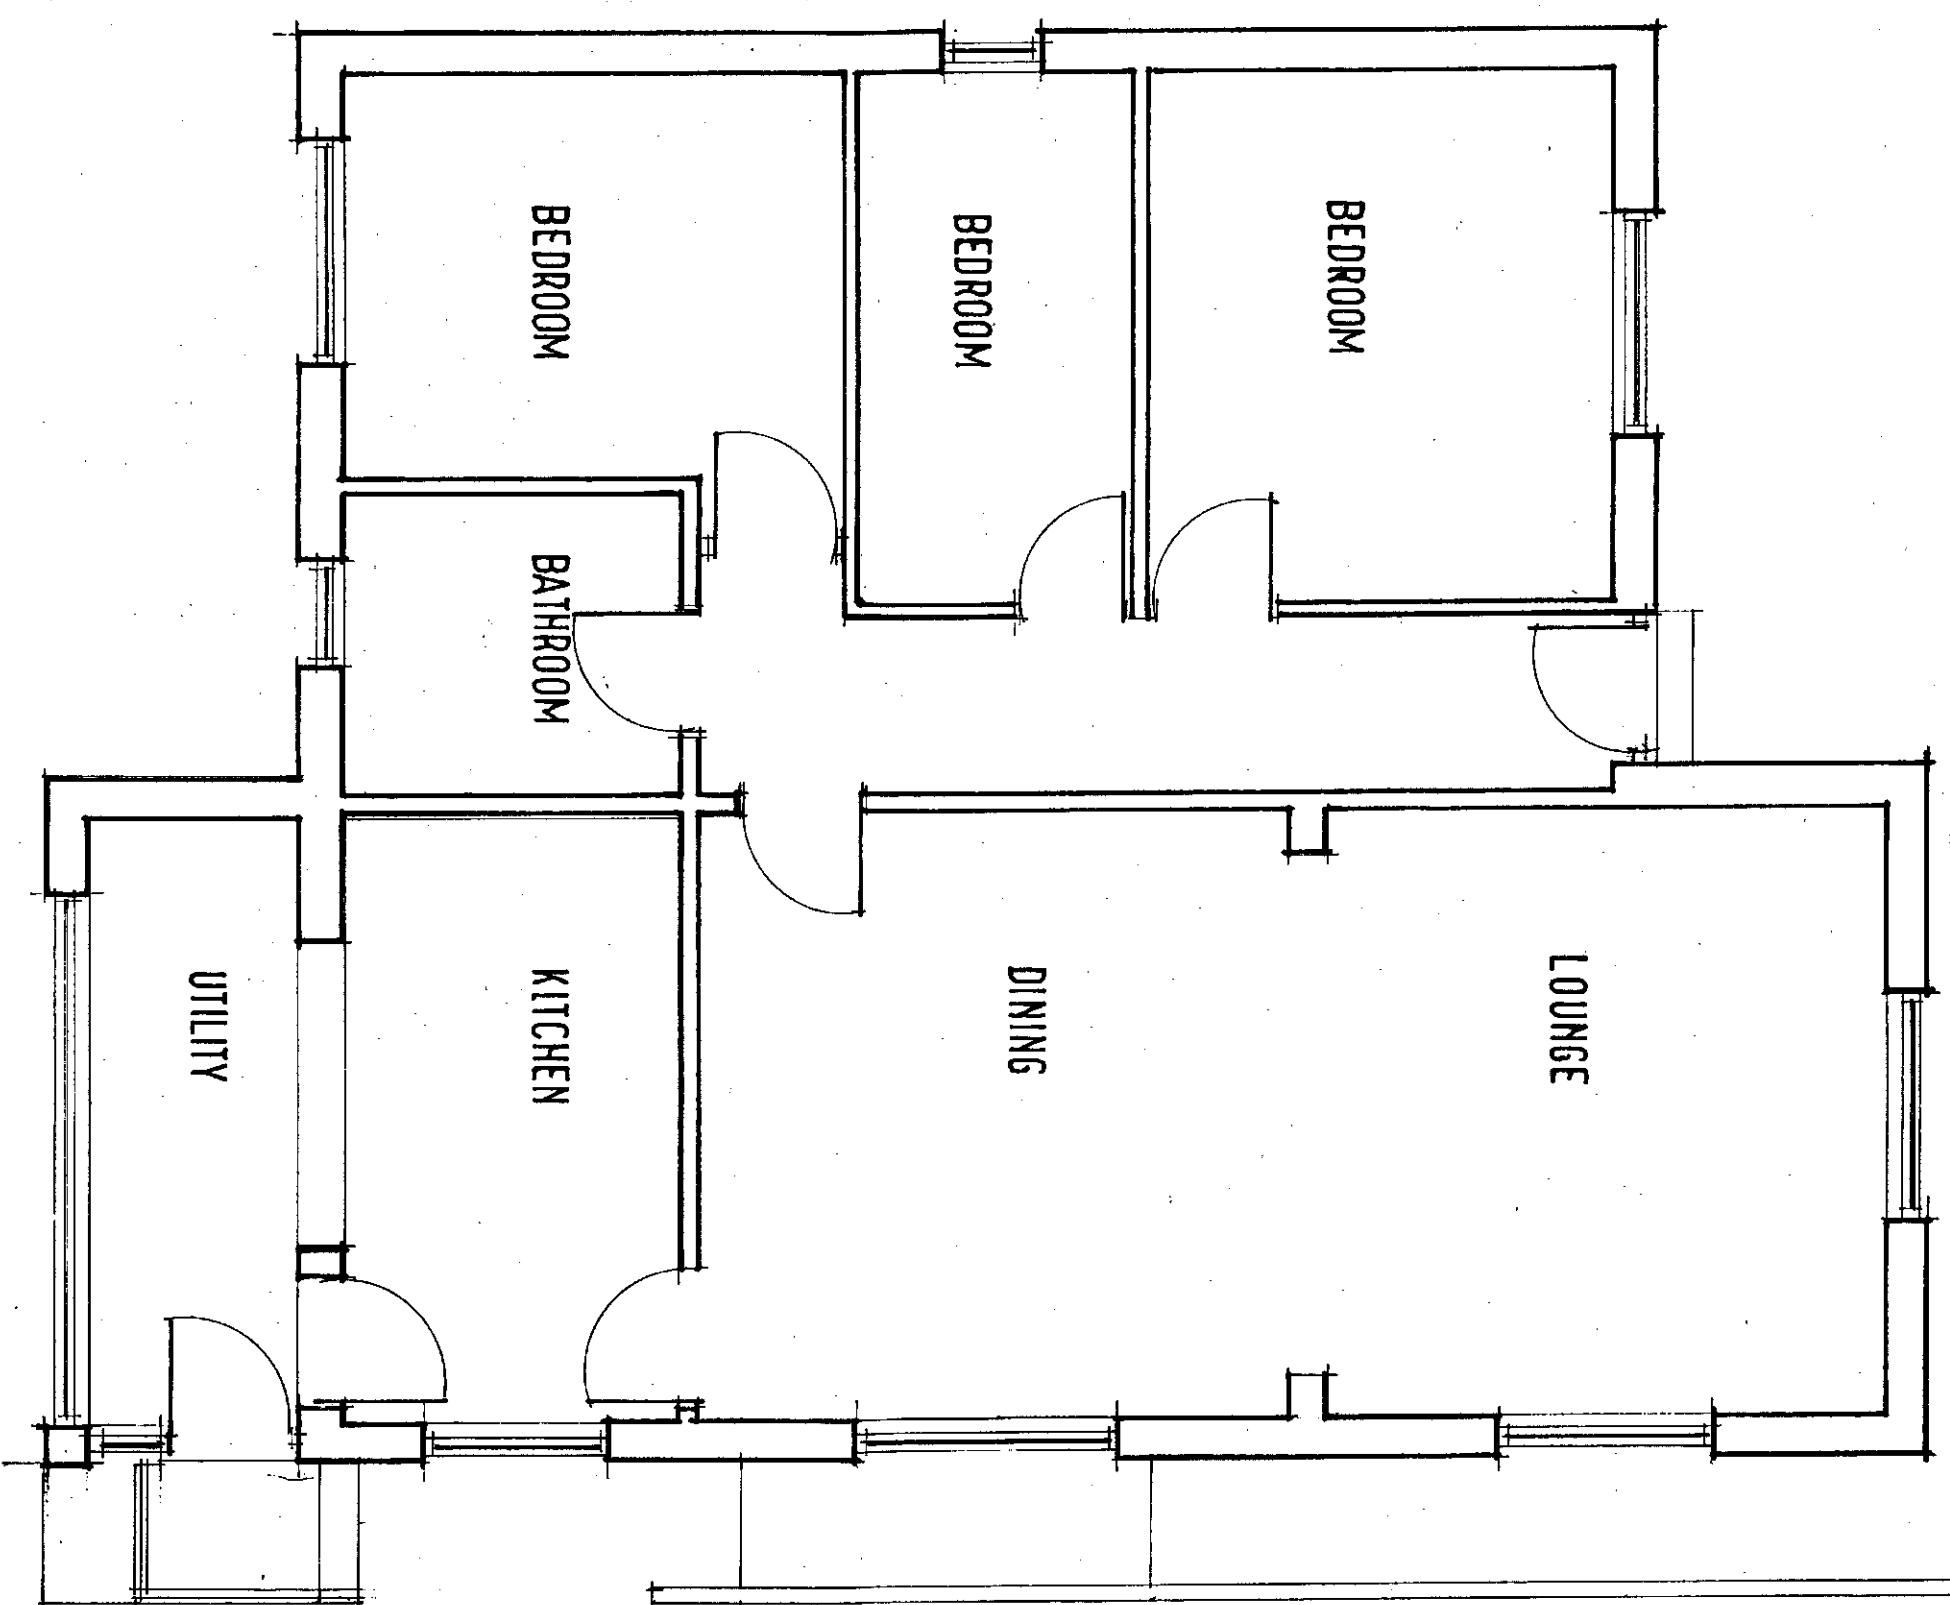

SIDE ELEVATION

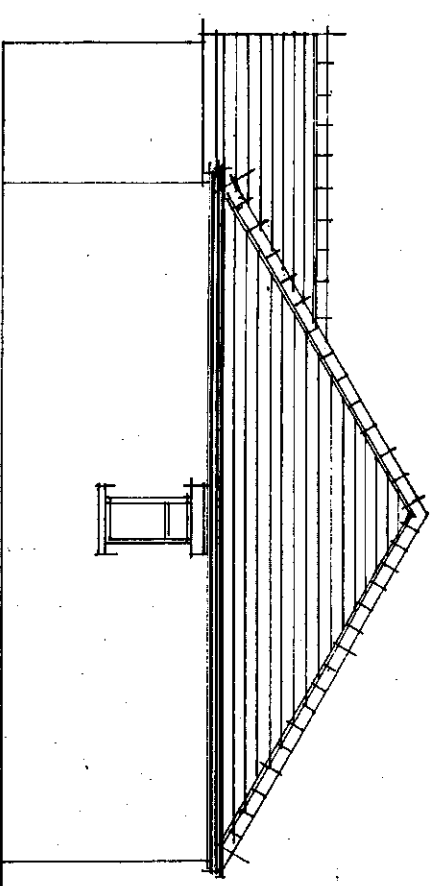

SIDE ELEVATION

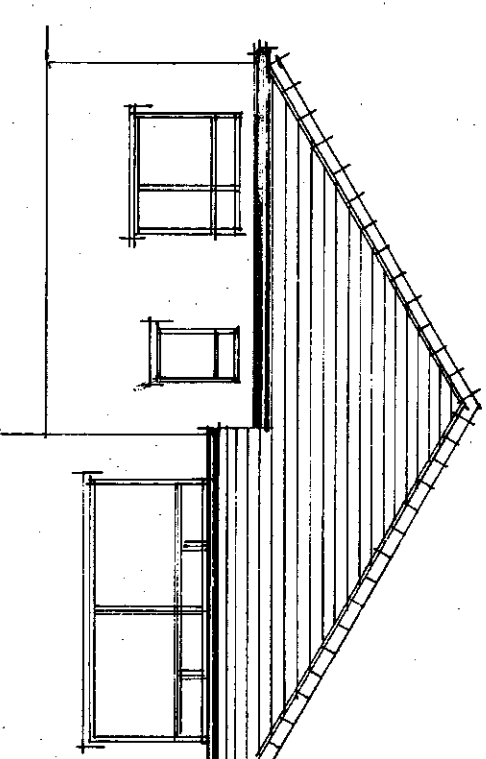


REAR ELEVATION

FRONT ELEVATION

EXISTING

№ 10 WELHOUSE LANE
PENISTONE
S 36 8 ER
SCALE 1:50 1:100
DATE JUNE 2015
DRAWN HARRIS

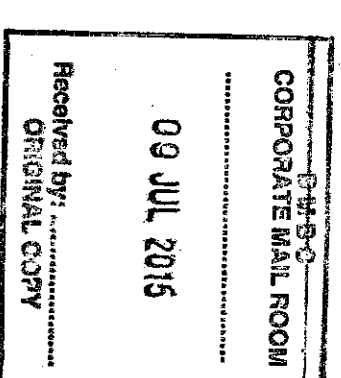

Millé
design



Architectural planning,
building & interiors
tel. & fax:
0114 2886929