



0 10 20 30 40 50 60 70 80 90 100 110 120 130 140 150 mm




SITE PLAN
SCALE 1:200

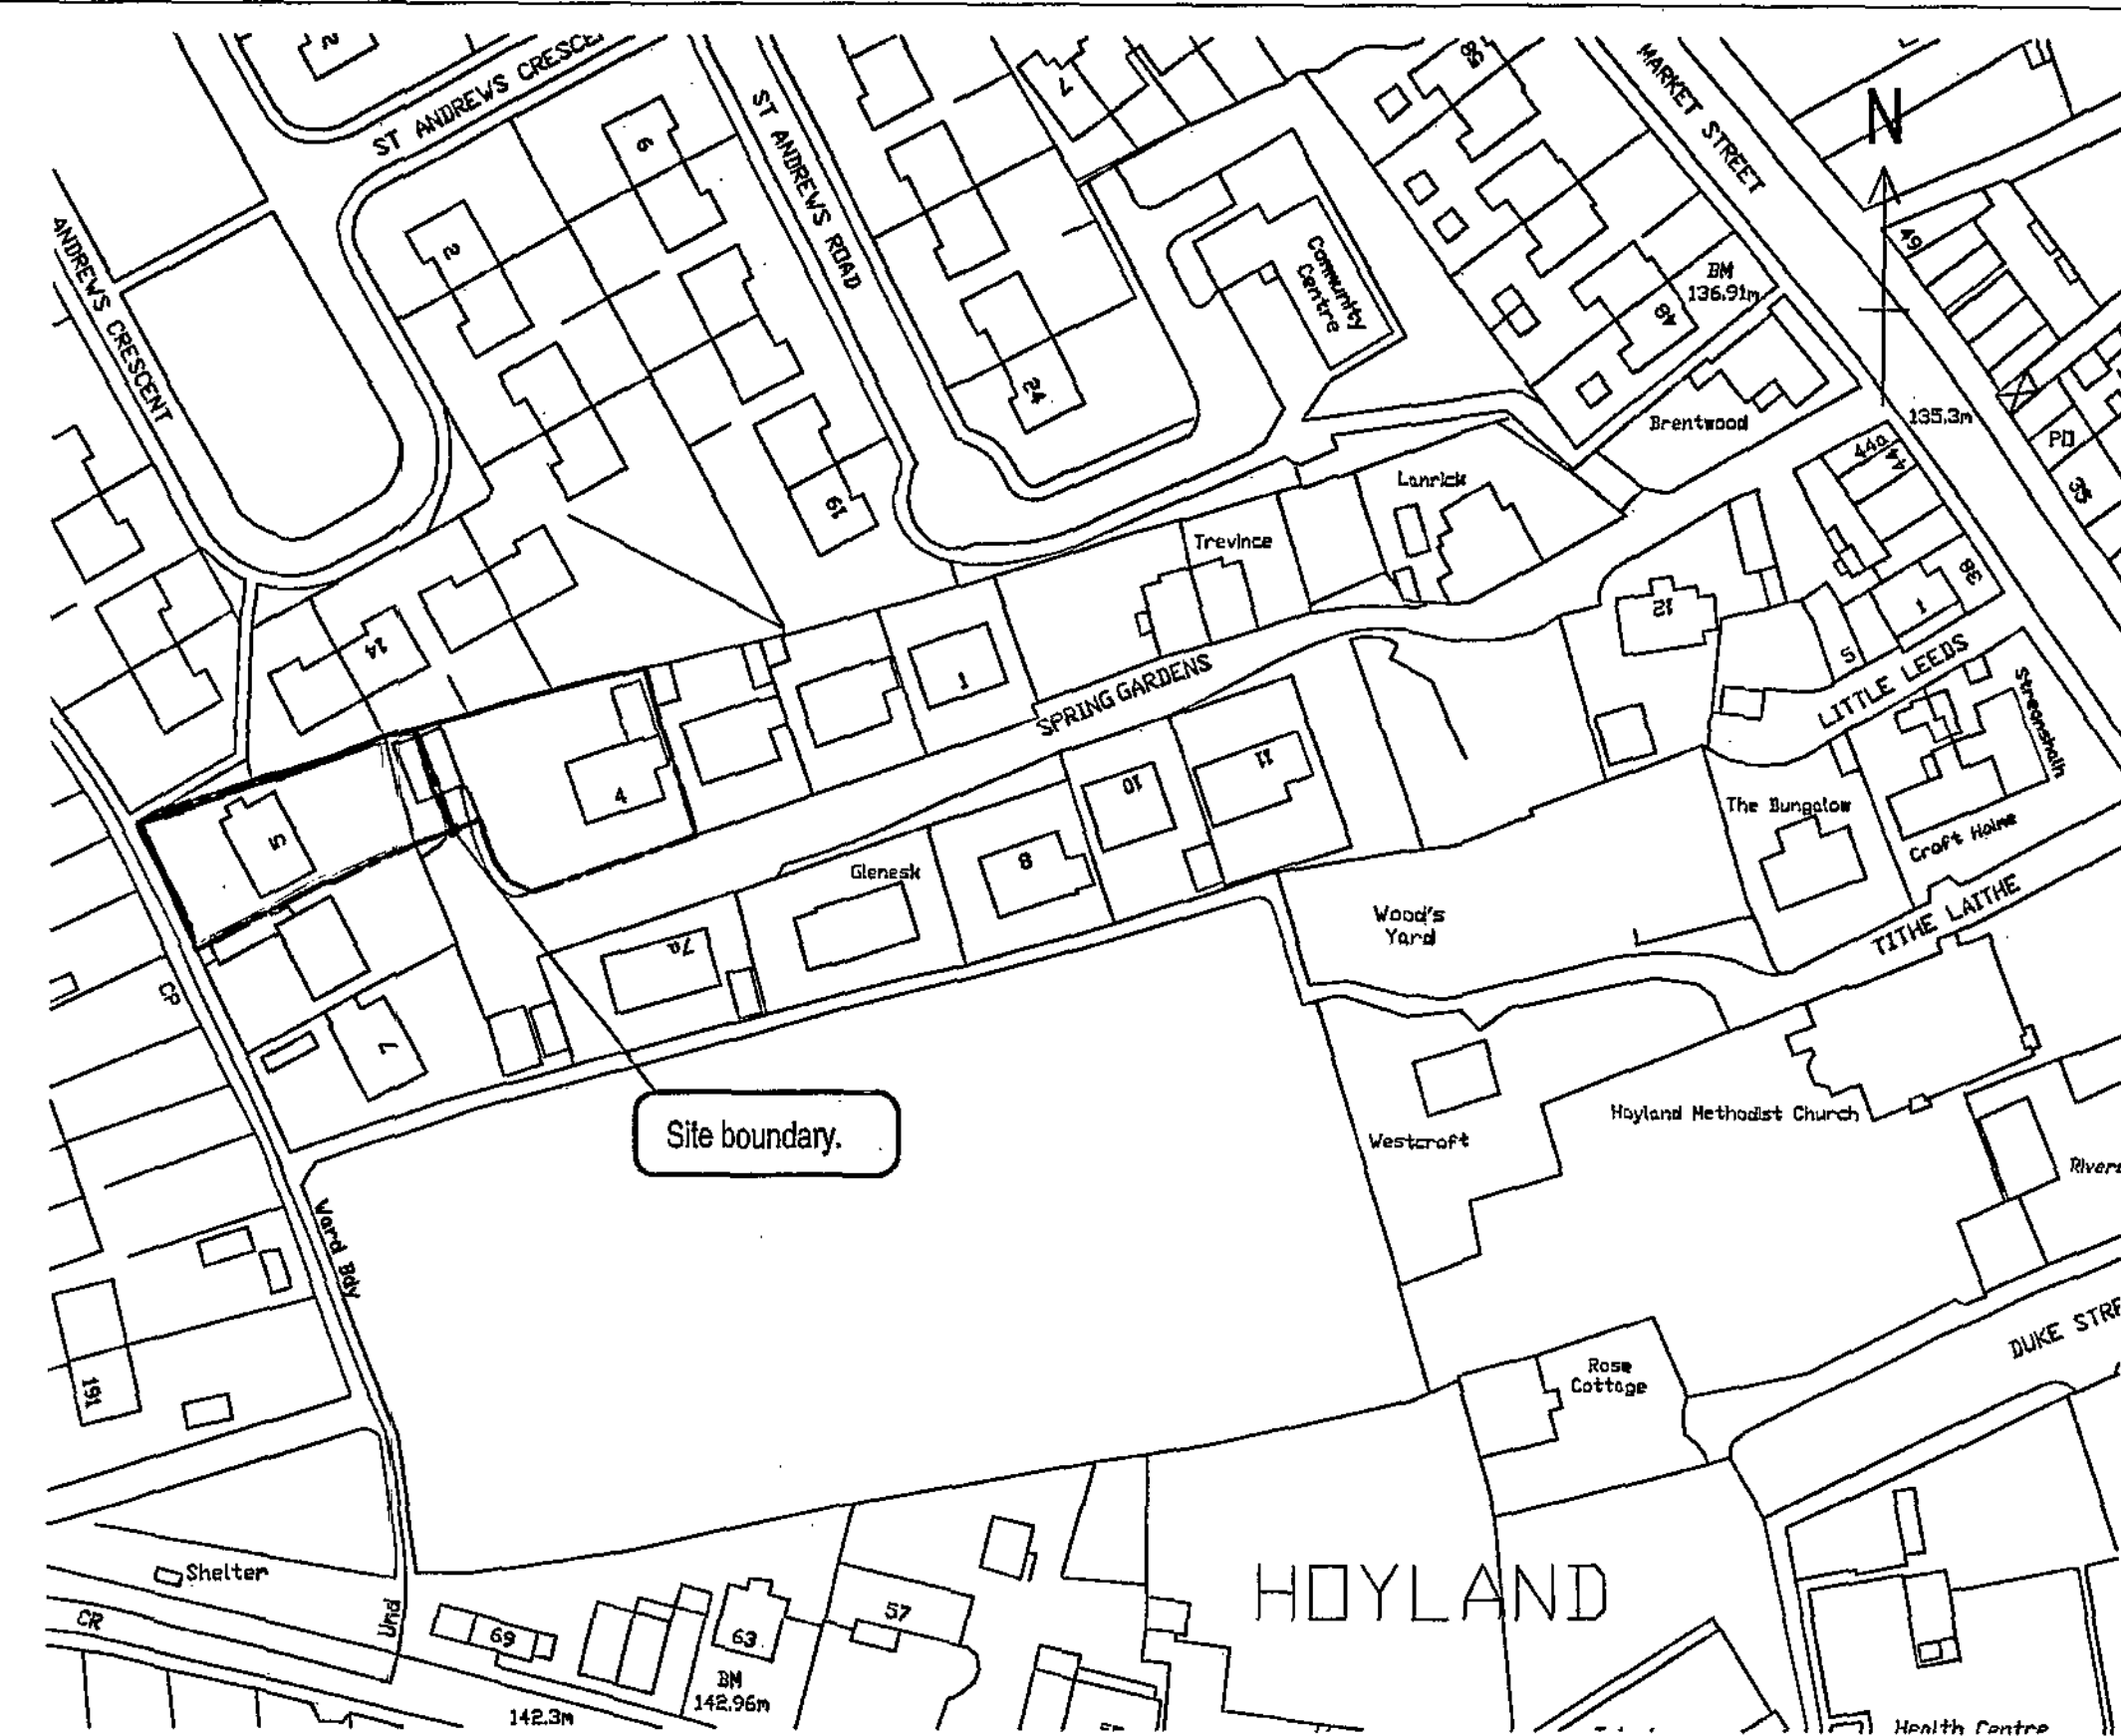


LOCATION PLAN
SCALE 1:1250

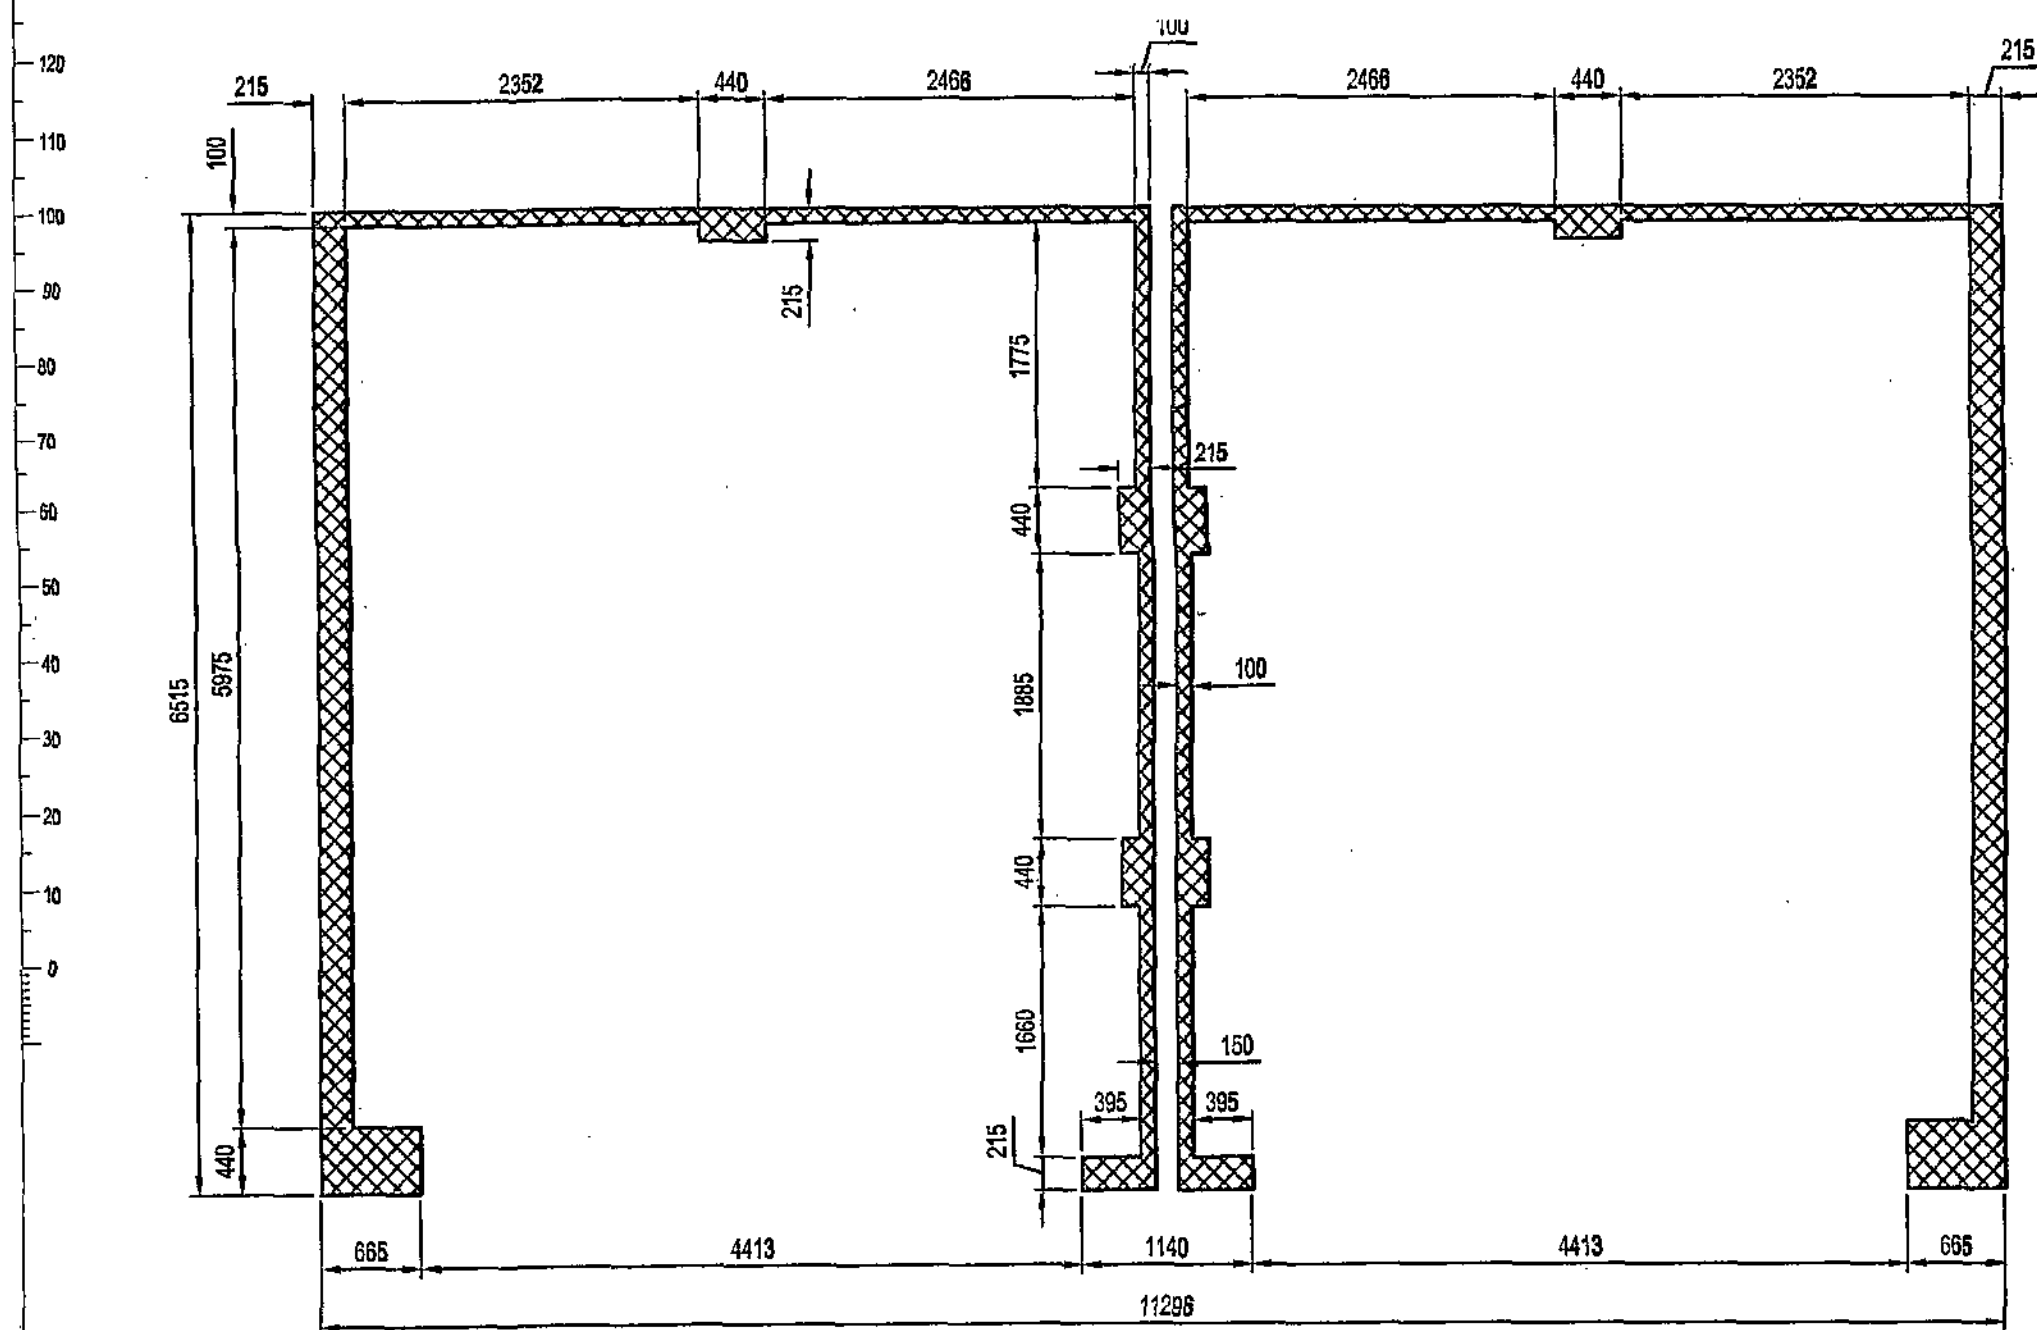


MASONRY PLAN
SCALE 1:50

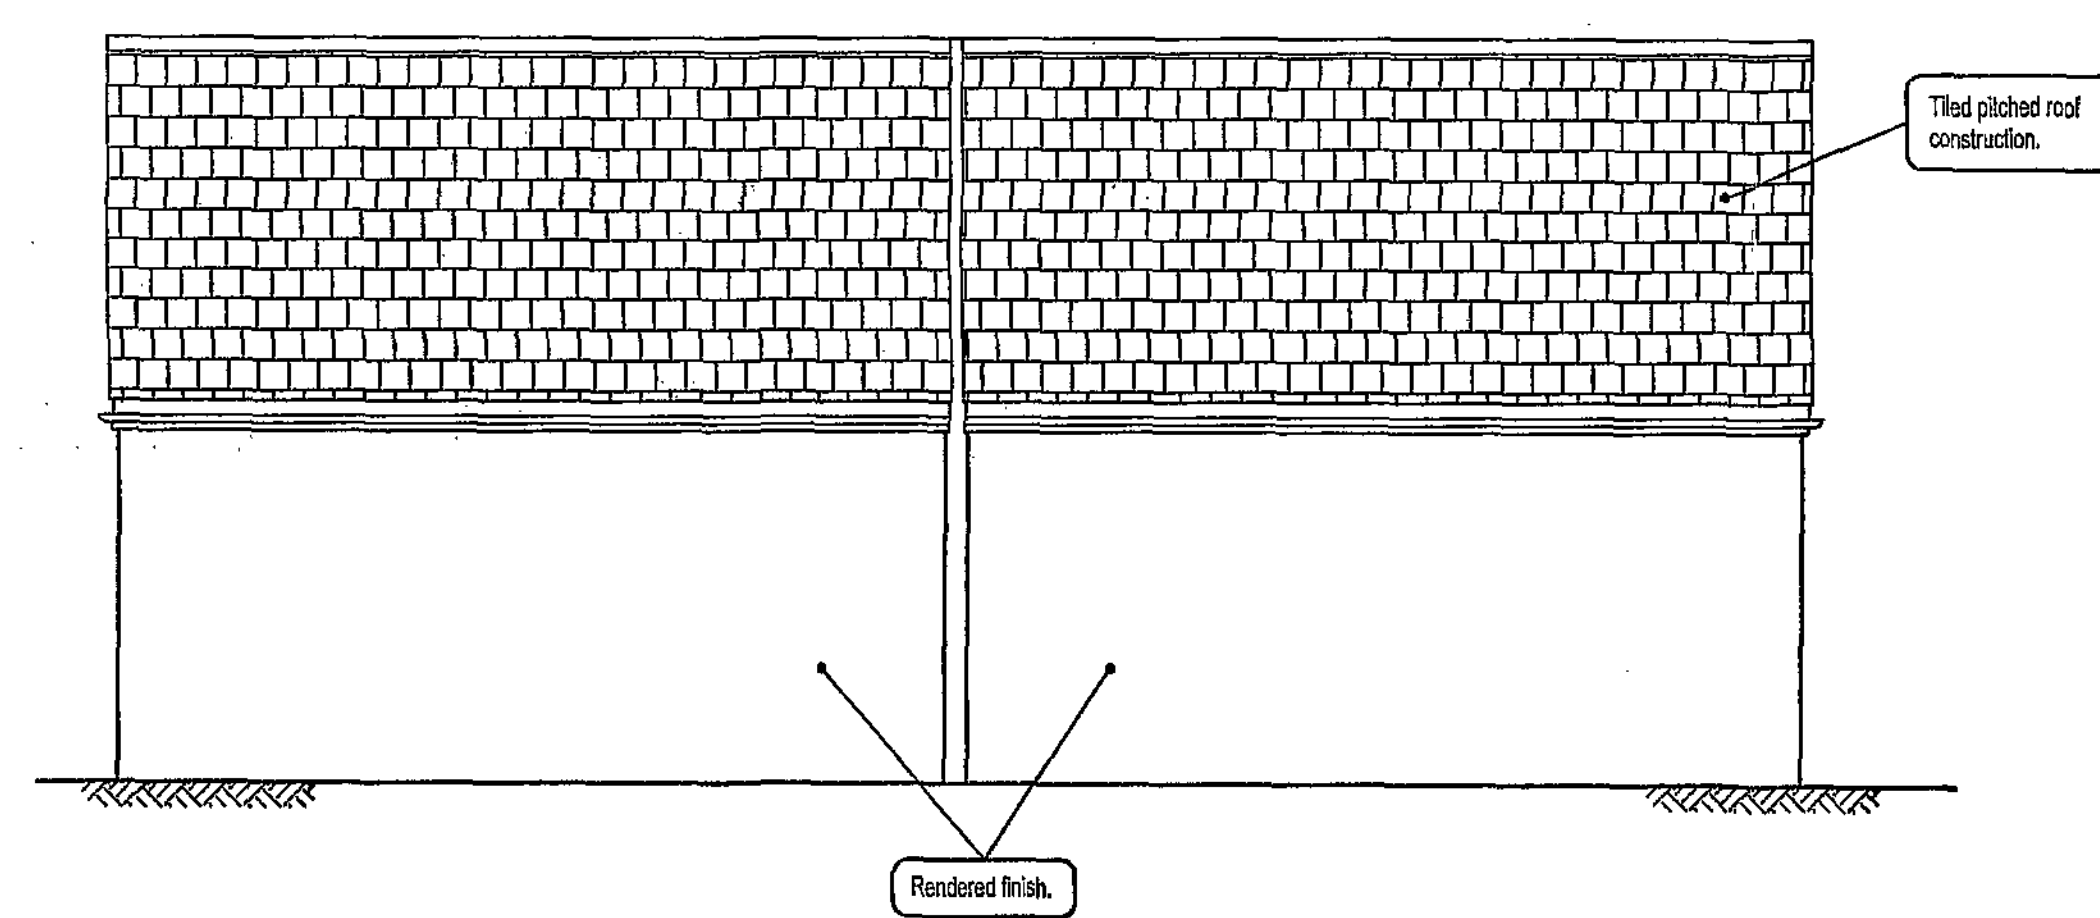


REAR ELEVATION (LOOKING SOUTH)
SCALE 1:50

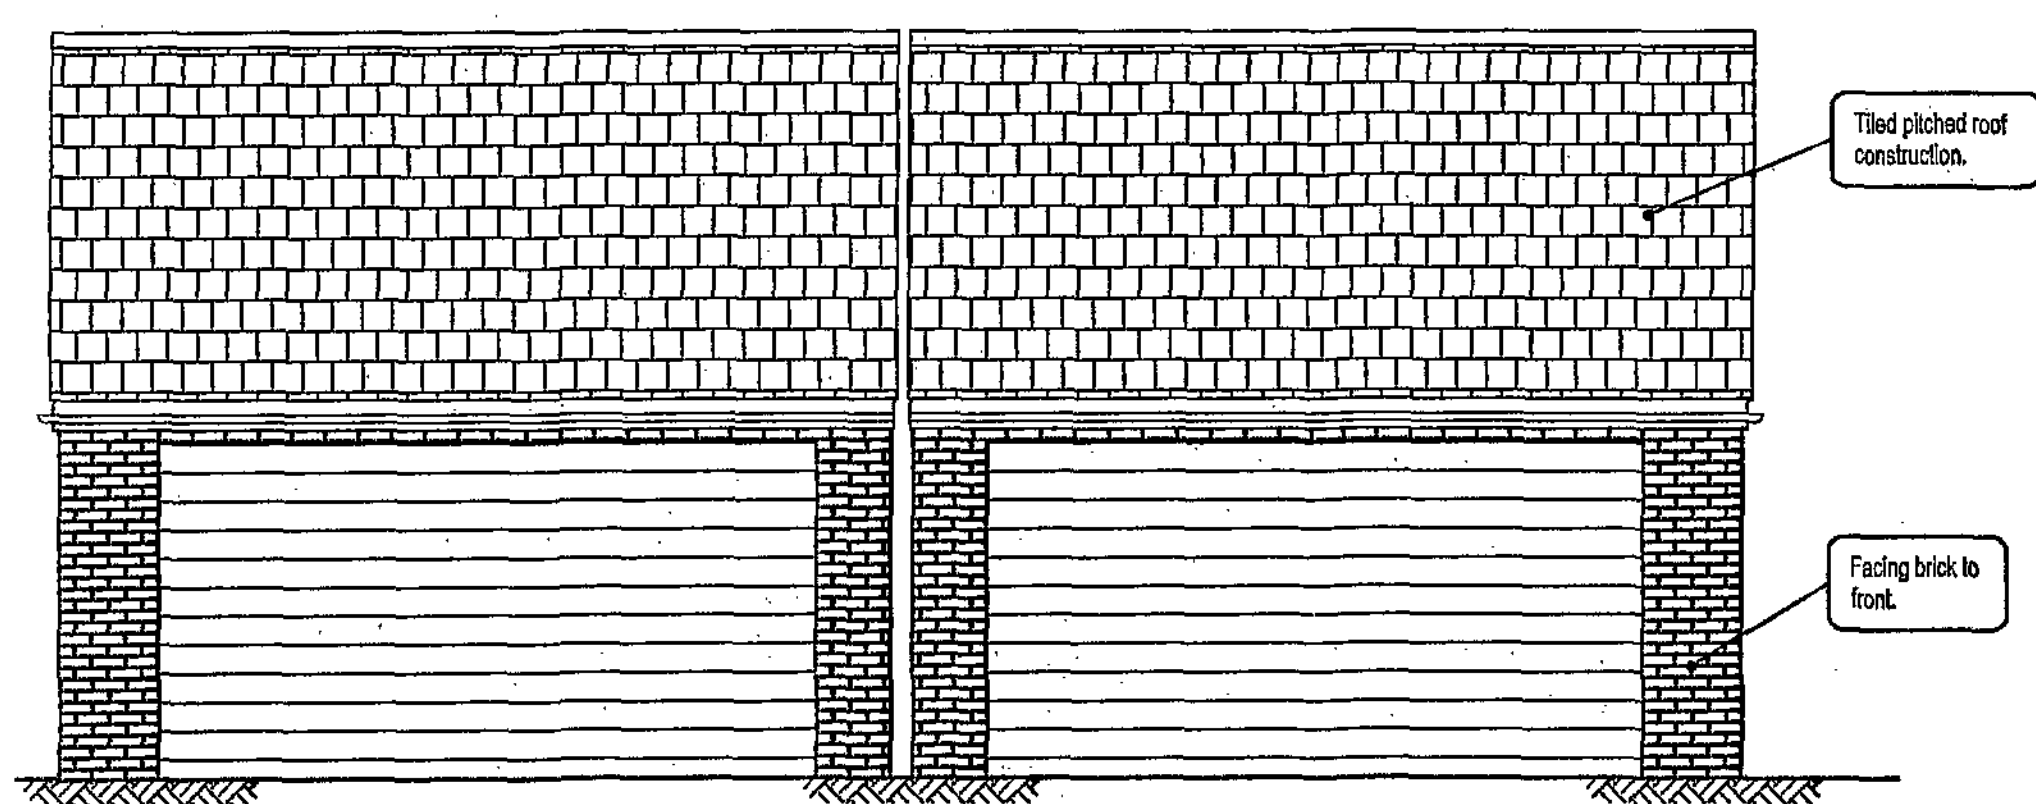

FRONT ELEVATION (LOOKING NORTH)
SCALE 1:50

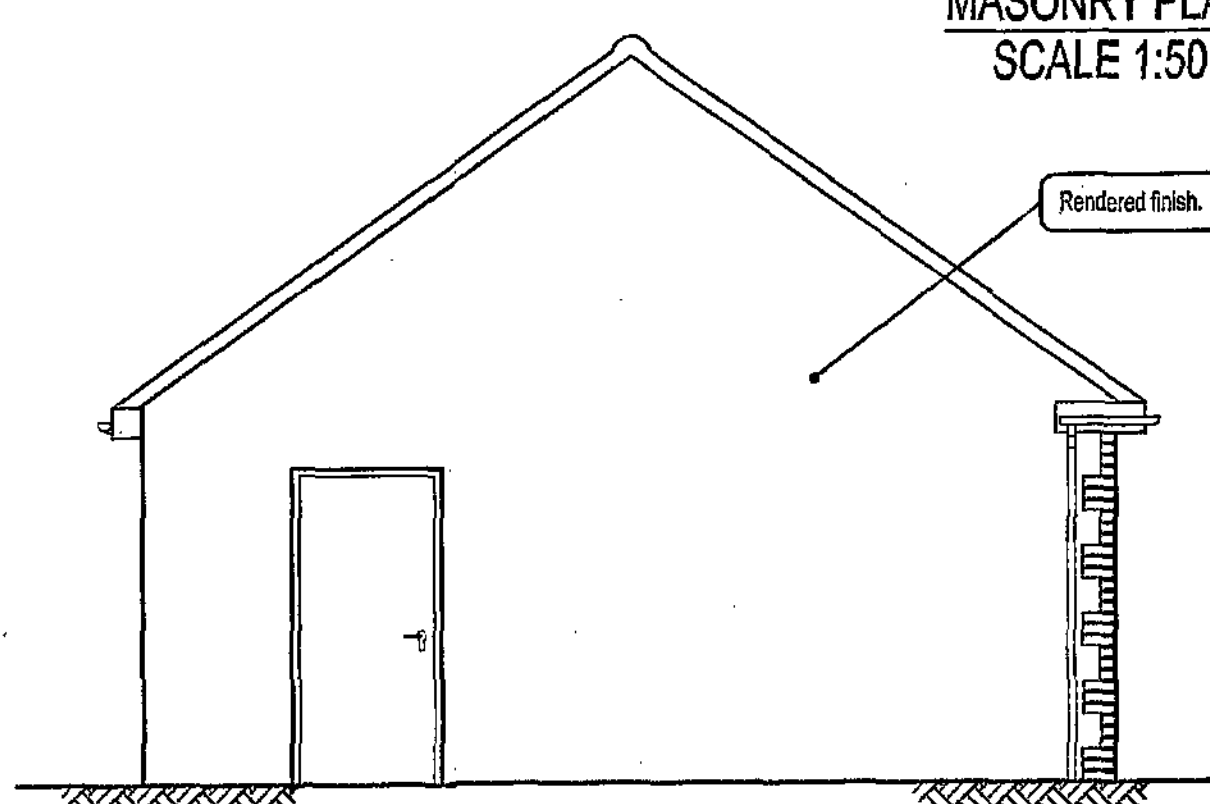

SIDE ELEVATION (LOOKING EAST)
SCALE 1:50

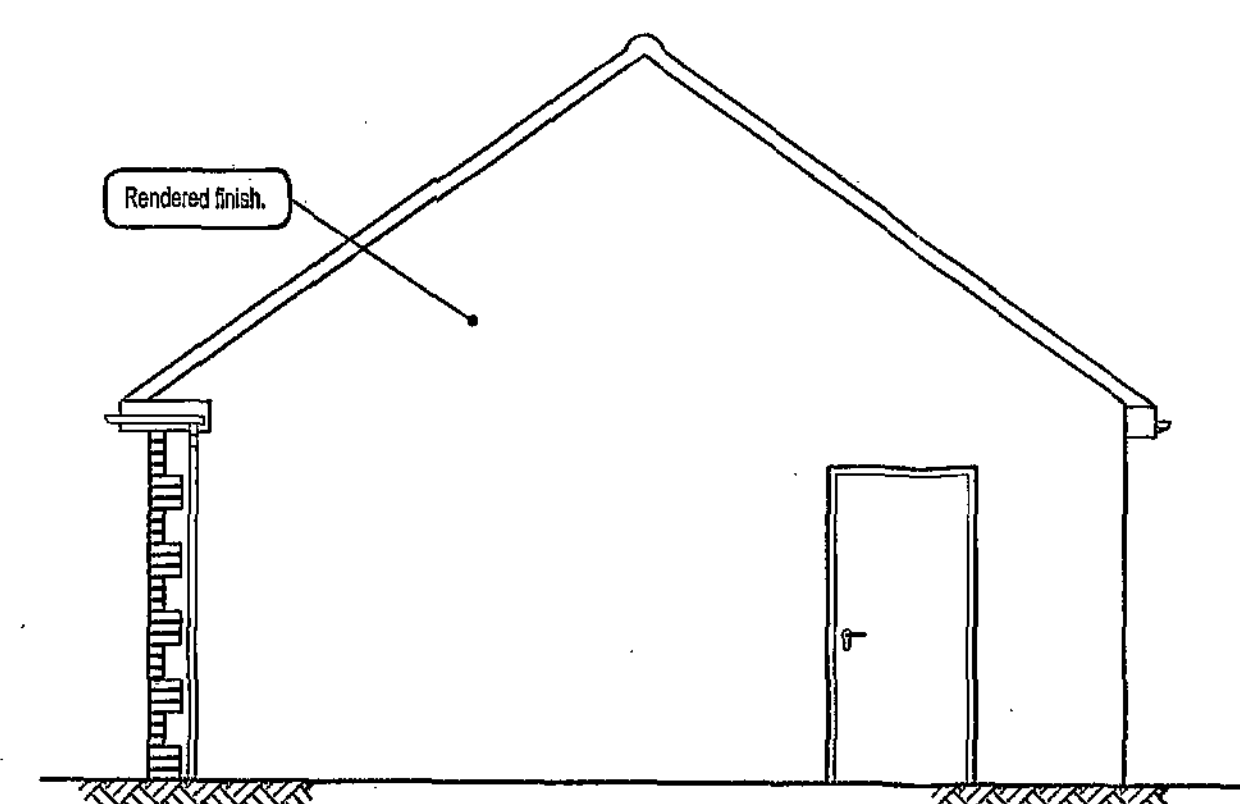

SIDE ELEVATION (LOOKING WEST)
SCALE 1:50

A	26/08/09	GF	REVISED FROM SEMI-DETACHED TO DETACHED	-	-
REV	DATE	BY	DESCRIPTION	CHK	APP
DRAWING STATUS: PLANNING-APPROVAL					
 LIGHTHOUSE TECHNICAL SERVICES LIMITED Cortonwood Centre, Unit 5, Knollbeck Lane, Brampton, Barnsley, South Yorkshire, S73 0TU Tel: +44 (0)1228 340744 http://www.lighthousetechnical.co.uk					
CLIENT: MR HARAN					
PROJECT: 4 SPRING GARDENS, HOYLAND, S74 9QN					
TITLE: ERECTION OF TWO DOUBLE GARAGES PROPOSED ELEVATIONS AND PLANS					
SCALE @ A1: AS-SHOWN		DATE: 21/07/09			
DRAWING: GF		DRAWING CHECK: DESIGN CHECK			
PROJECT No: C073		DRAWING No: 001		REV: A	