




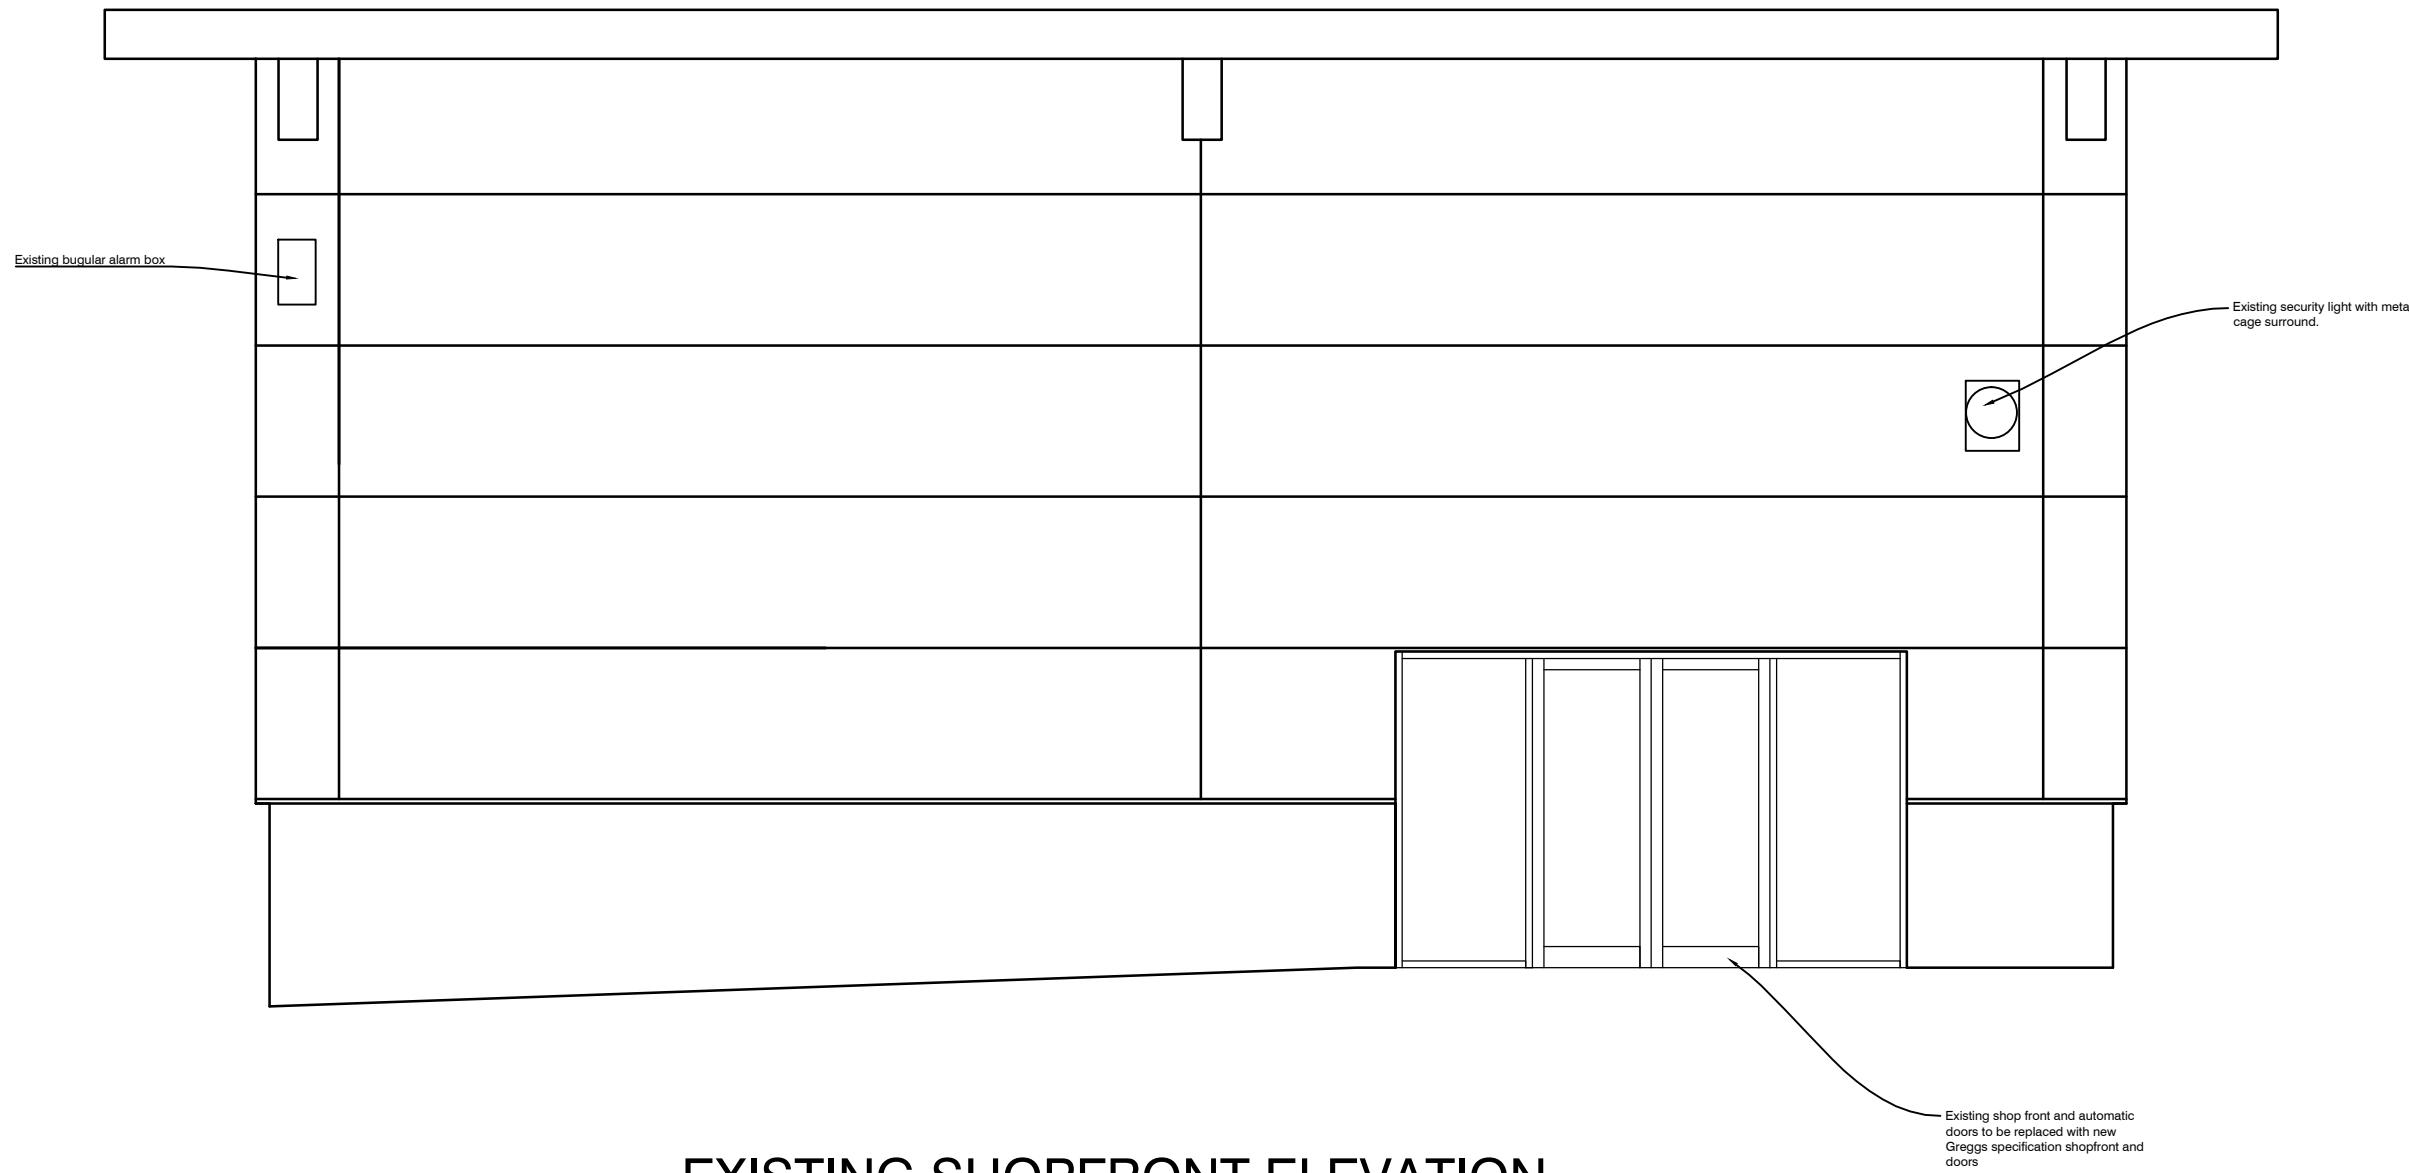


EXISTING SHOPFRONT ELEVATION

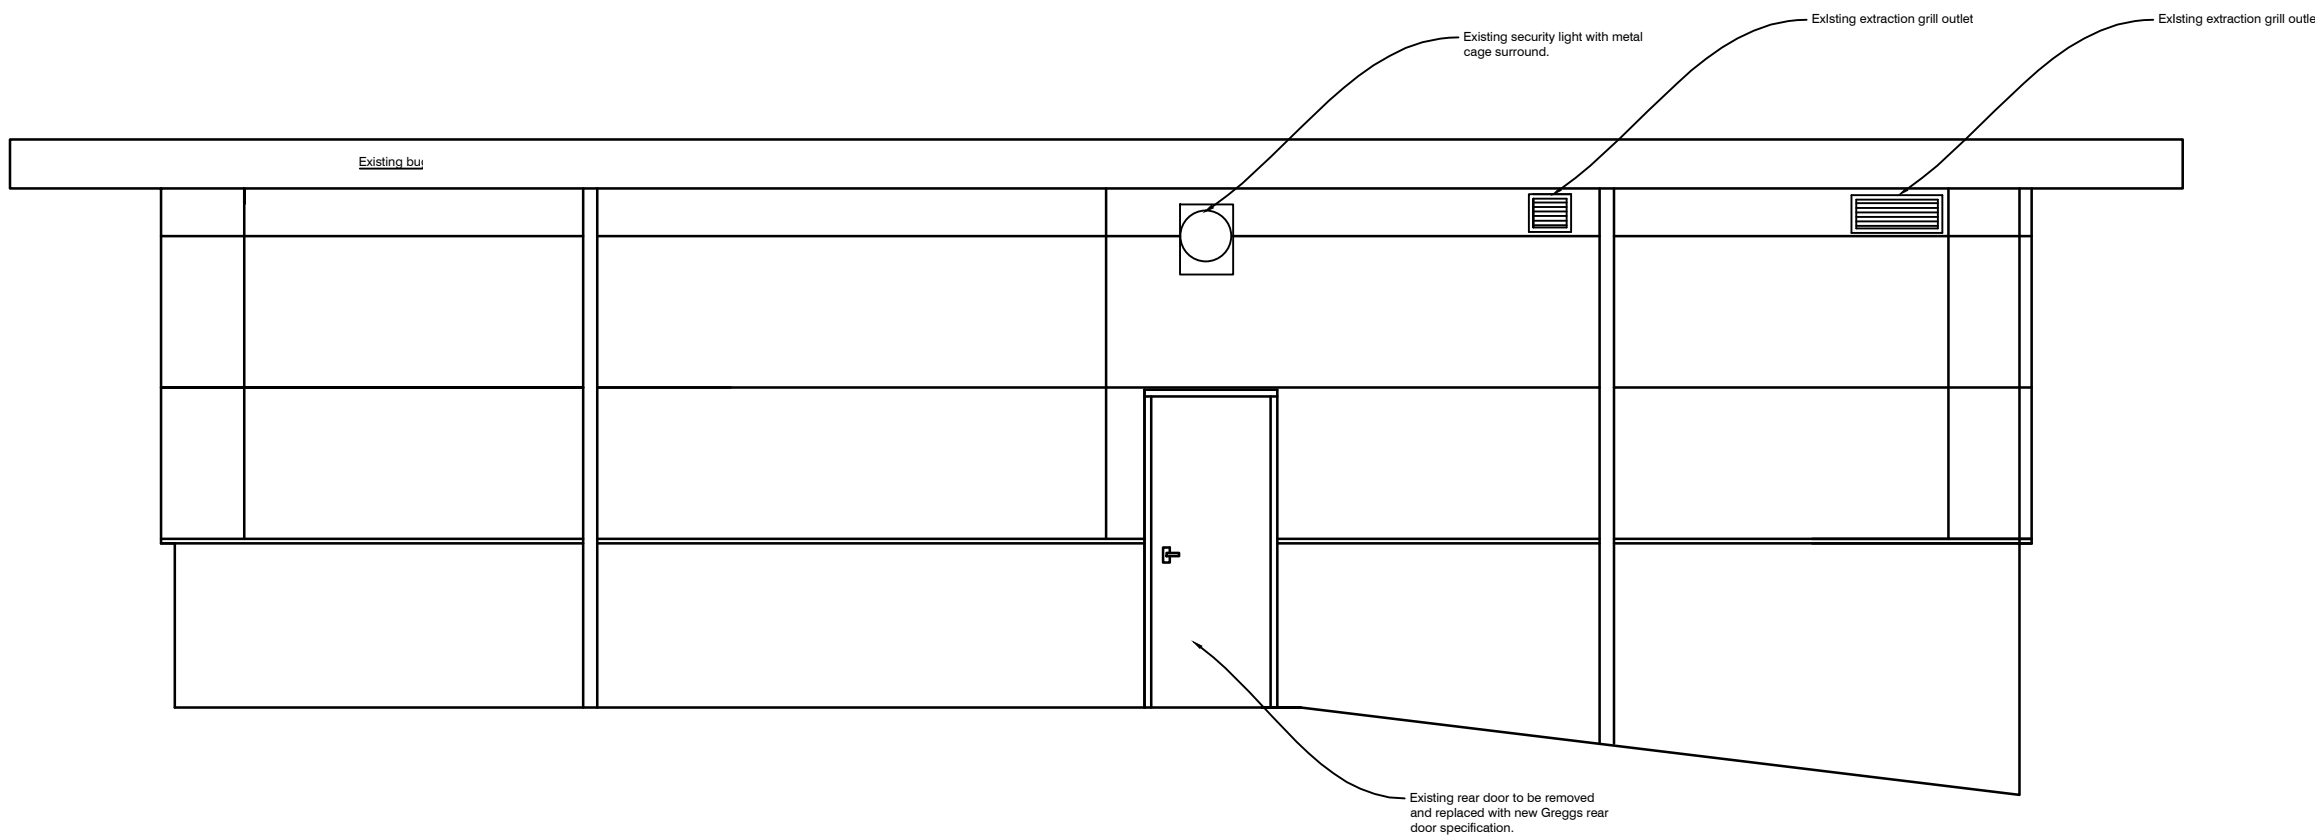


EXISTING REAR ELEVATION

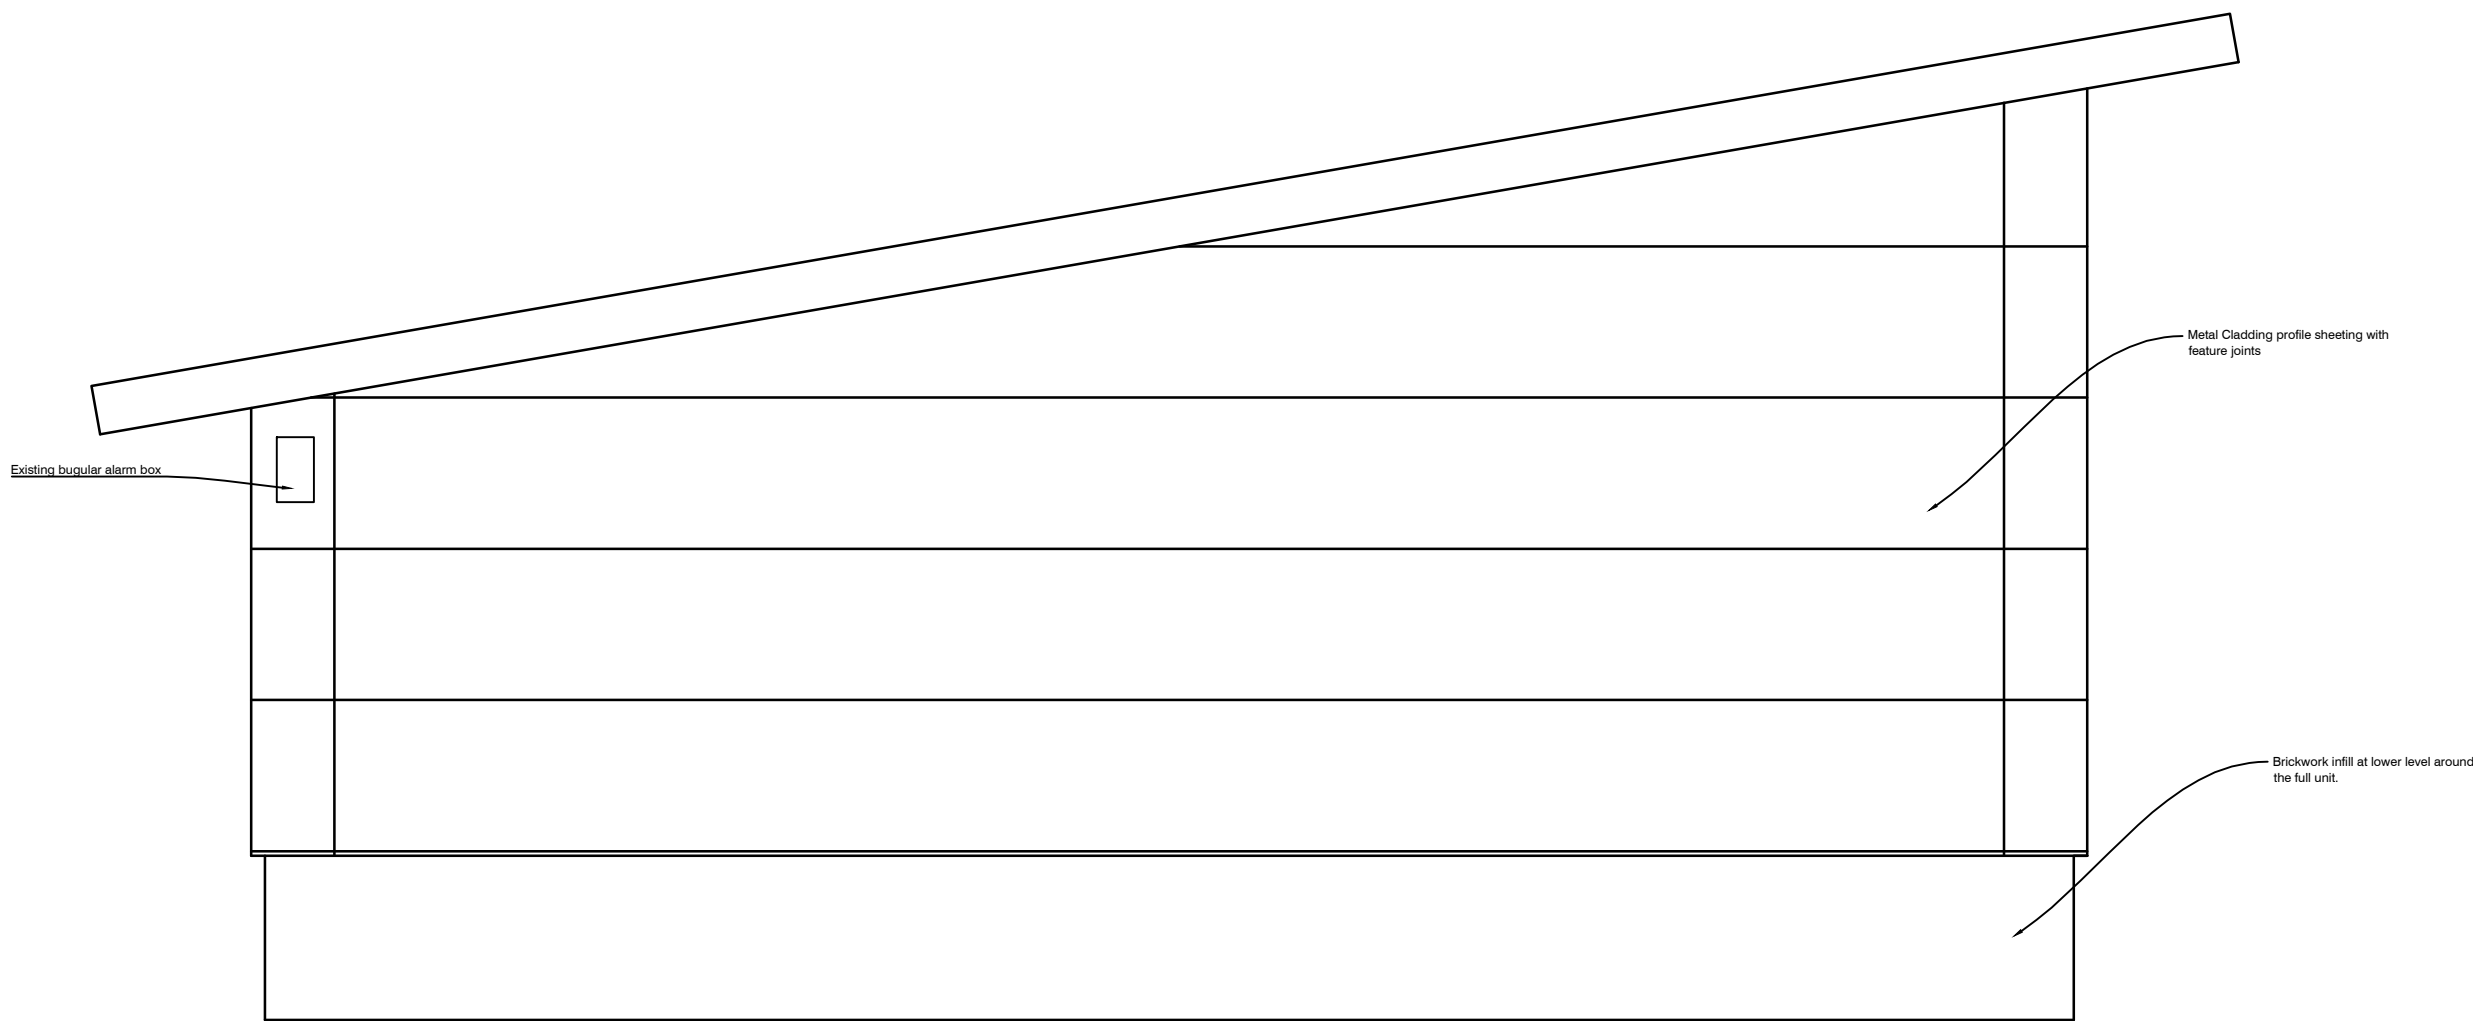

EXISTING LHS ELEVATION

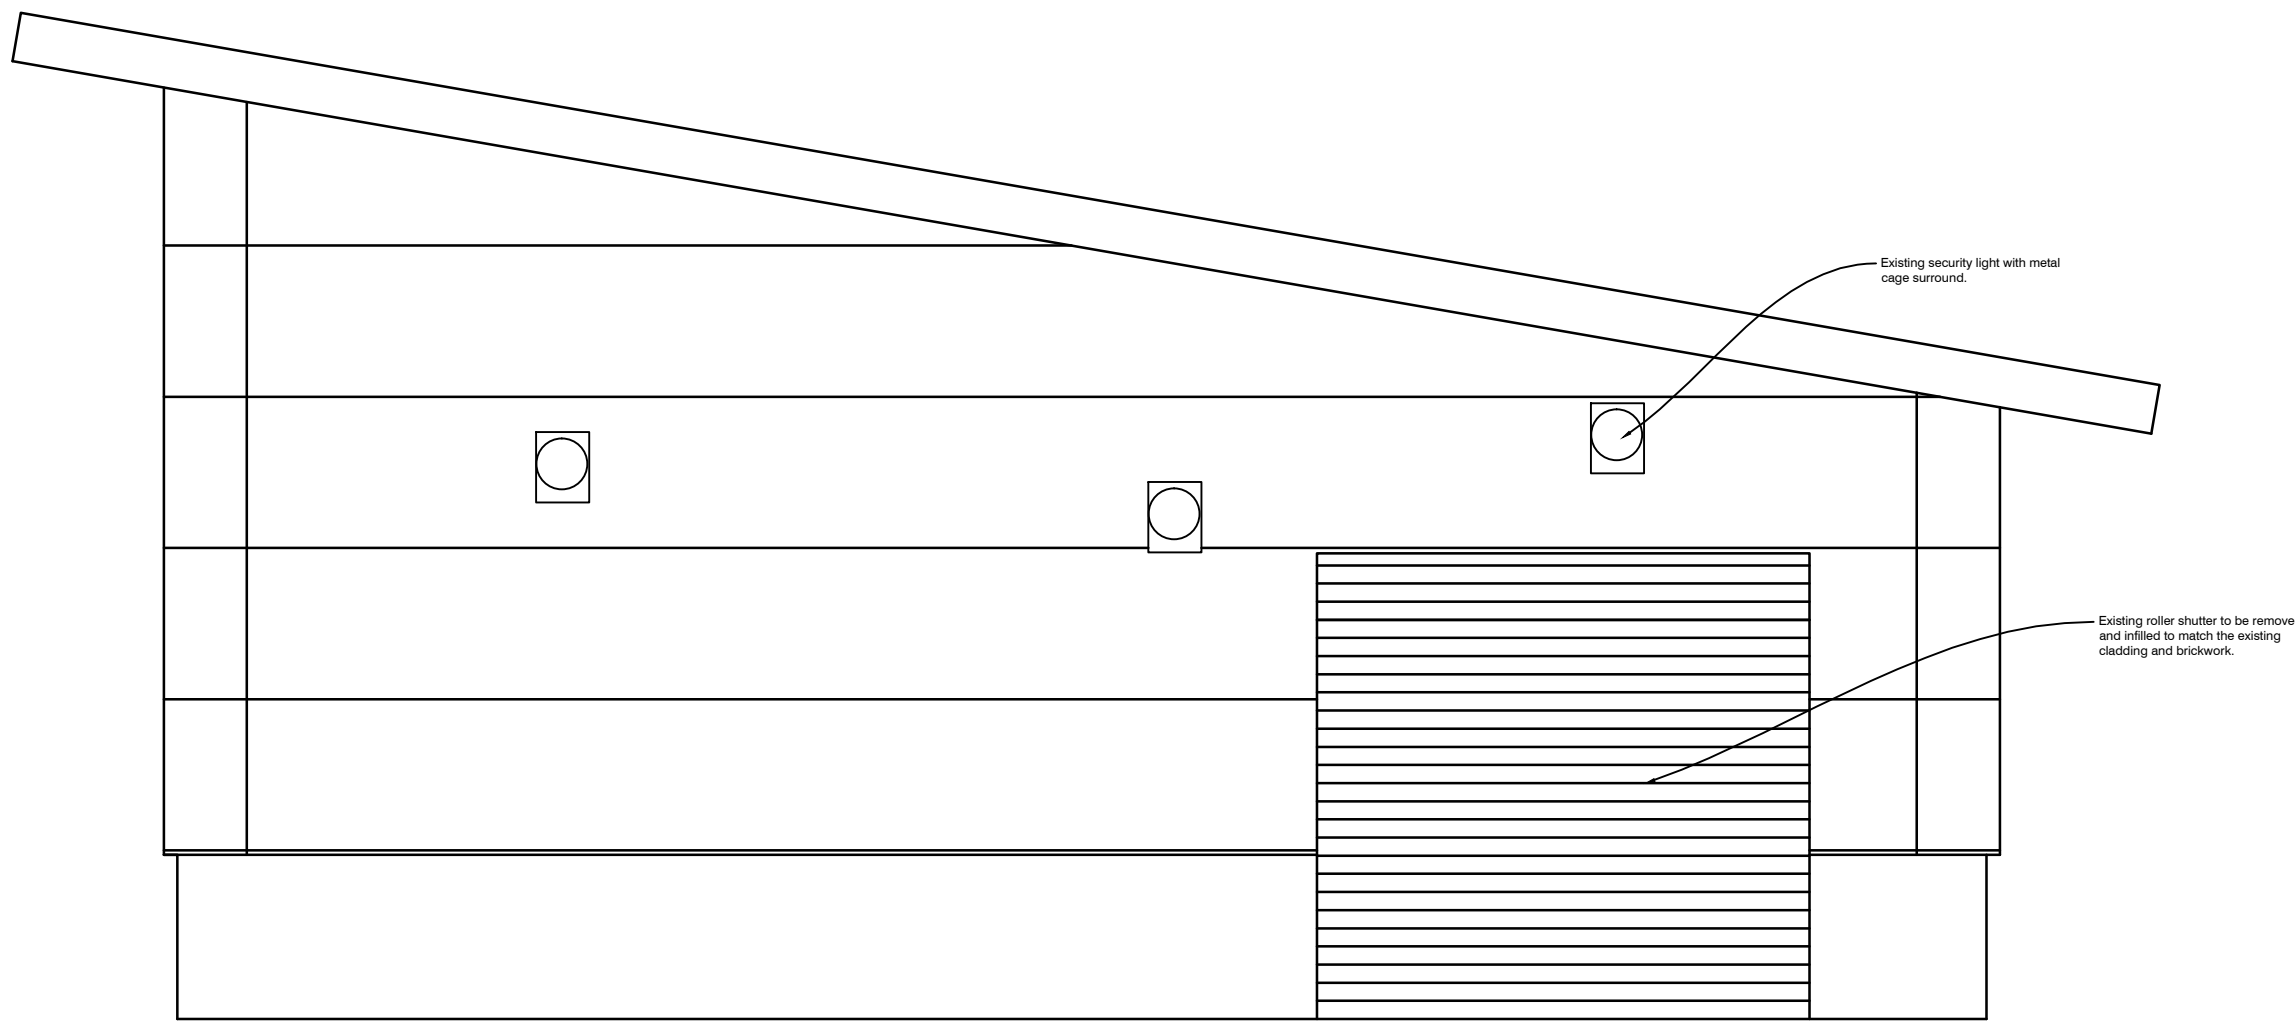

EXISTING RHS ELEVATION

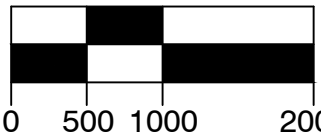REV	DESCRIPTION	DATE	NAME
			
GREGGS Plc (PENNINES) 31 GREENSIDE STREET OPNSHAW MANCHESTER M11 2HW Tel: (0161) 274 2760			
Shop S Number & Name S5333 BARNSELY OLD MILL LANE			
Title EXISTING PLANNING			
Site Address UNIT 2, OLD MILL LANE, BARNSELY, S71 1LL			
Gross Building Area N/A		Gross Sales Area N/A	
Drawing No. RPEN/S5333/07			Rev. --
Date		Scale 1:50	@ A1
Drawn by ANGELA D	Scale Bar 		
Issued -			