



South Elevation

Scale: 1 : 100



West Elevation

Scale: 1 : 100




North Elevation

Scale: 1 : 100




East Elevation

Scale: 1 : 100

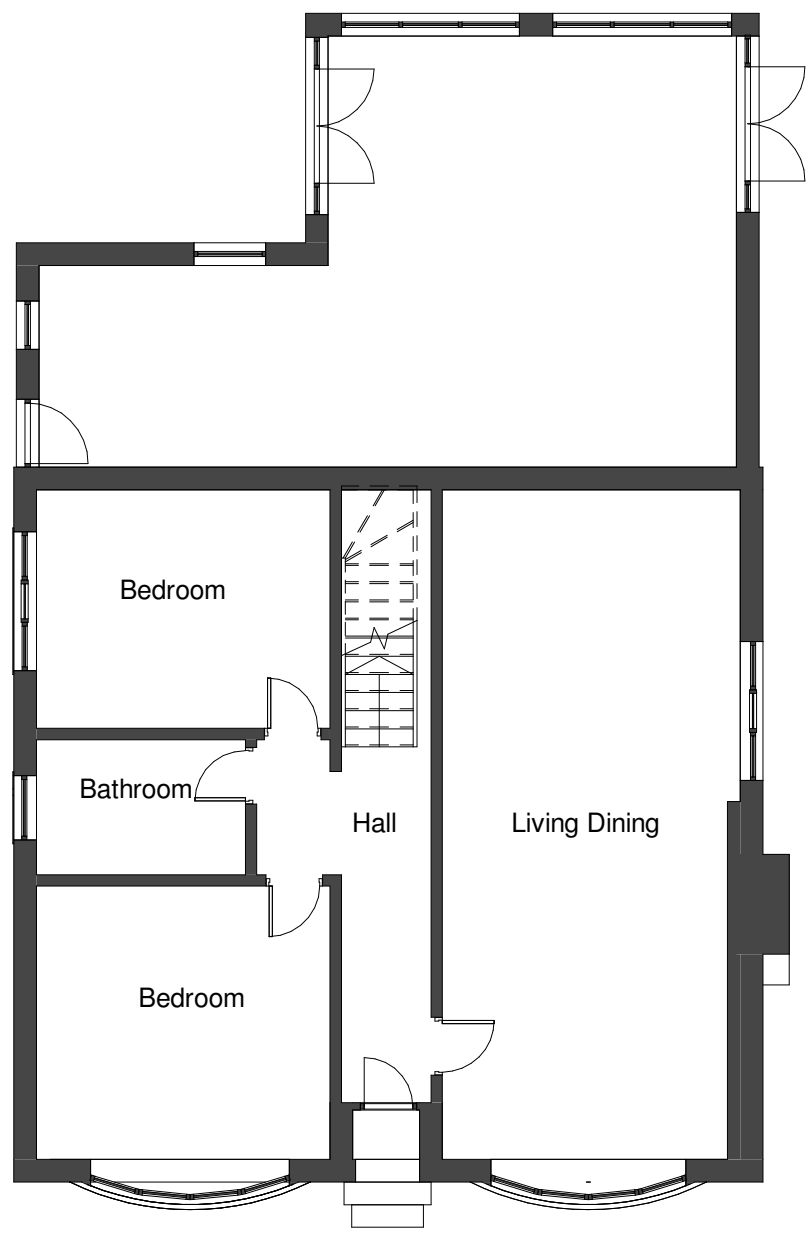


00 - Ground Floor

Scale: 1 : 100

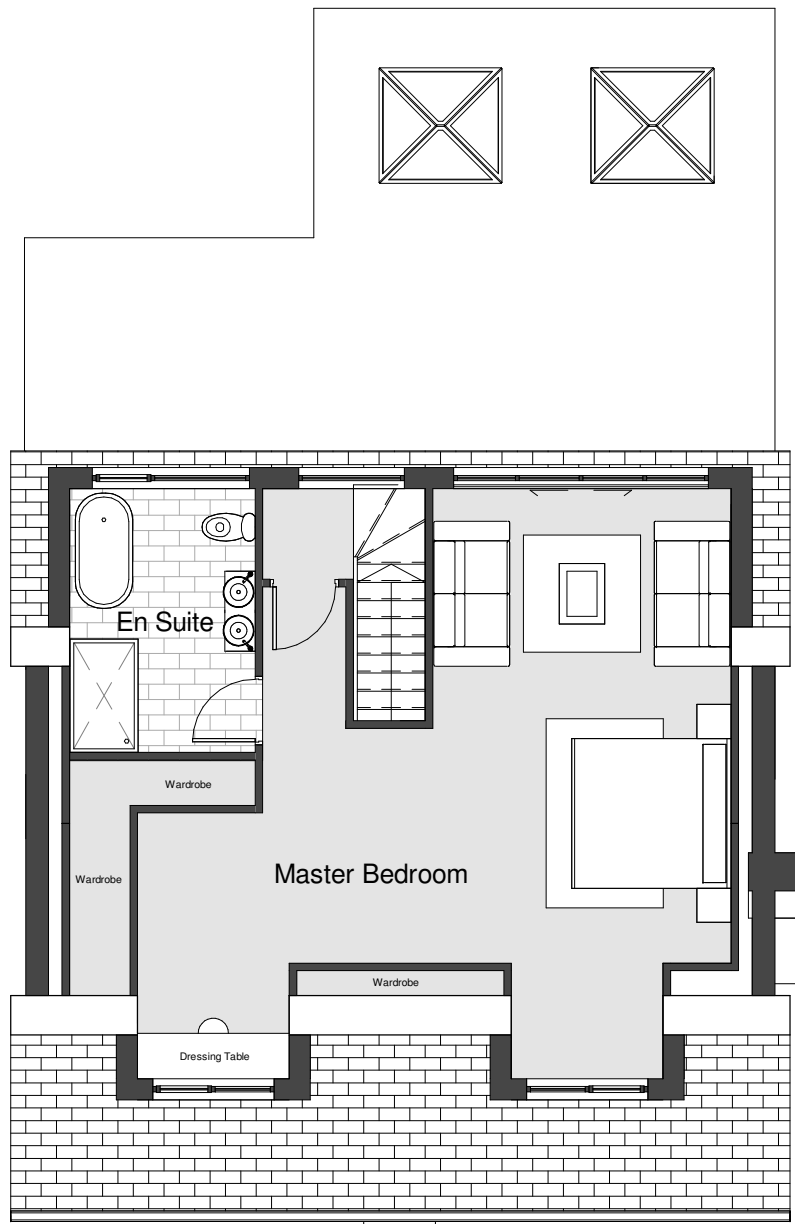

01 - First Floor

Scale: 1 : 100

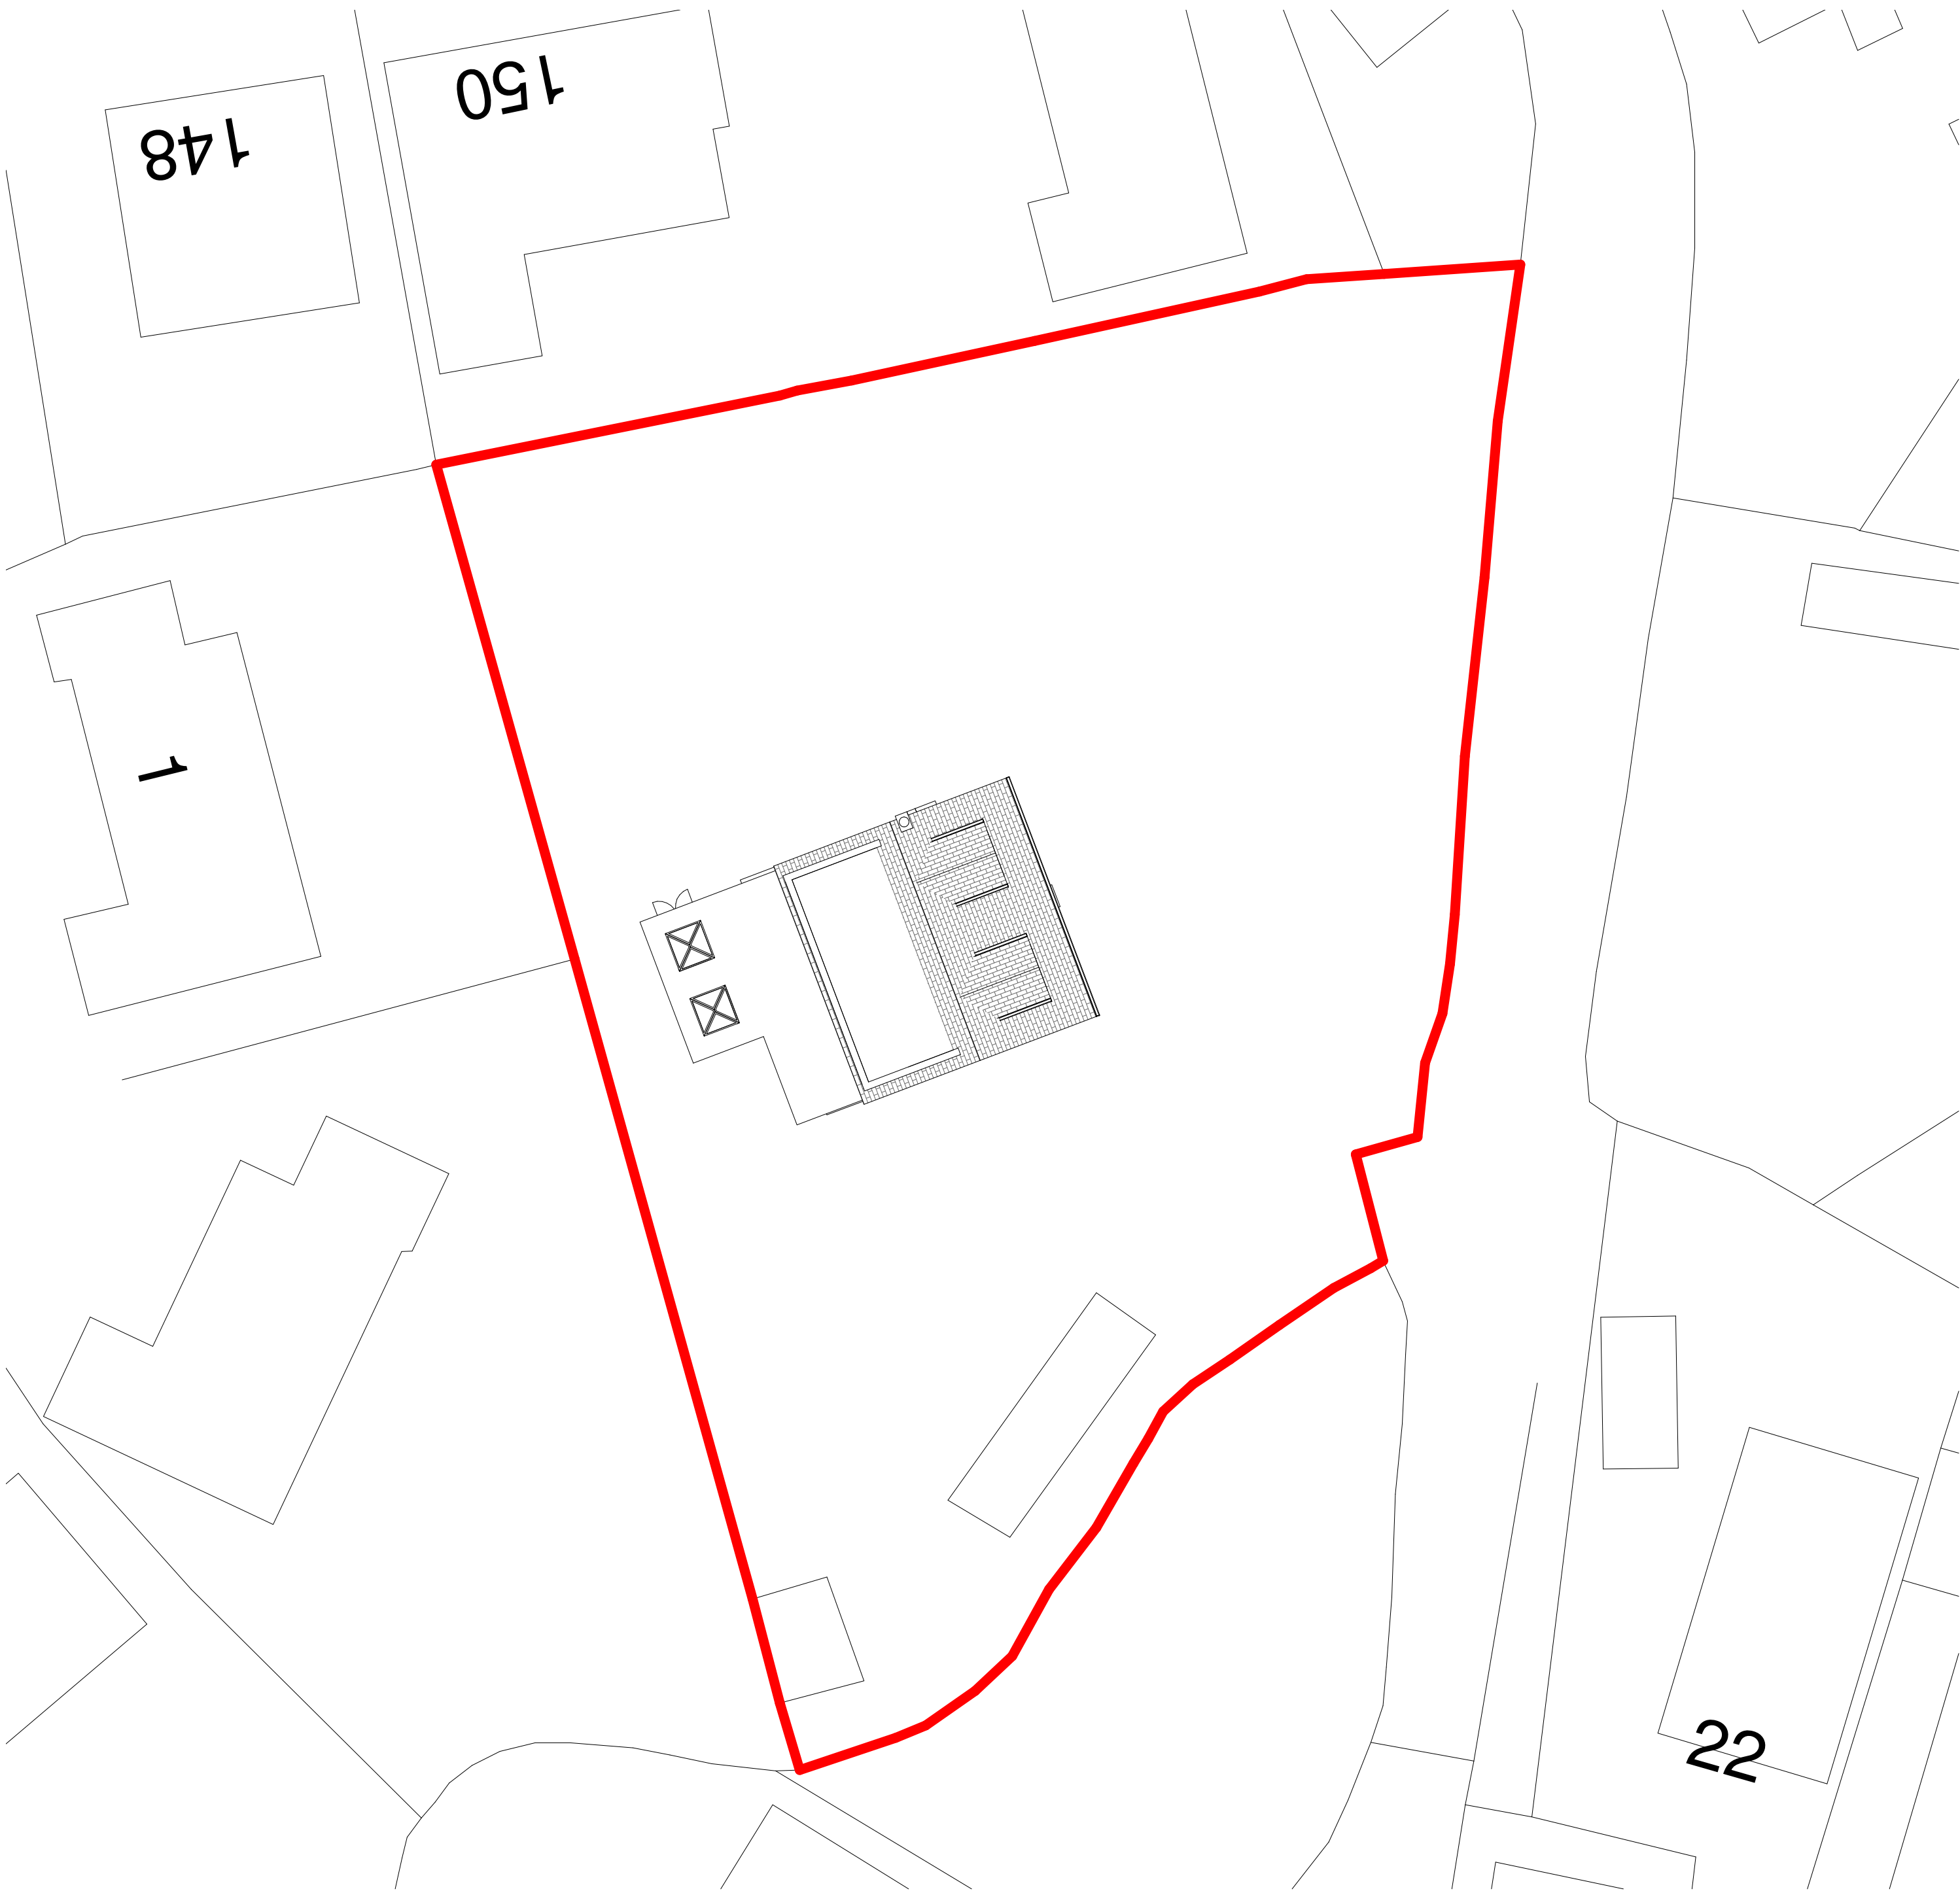

Site Plan

Scale: 1 : 200



Location Plan

Scale: 1 : 1250

CODA
Bespoke



CODA Studios Ltd
70-71 Cornish Place, Cornish St, Sheffield, S6 3AF
T: 0114 279 6003
E: information@codastudios.co.uk

Drawn	Checked	Date	Scale	Revision
DB	AH	03/31/21	As @ A1 indicated	
Client	Mr & Mrs Reed			
Project	Baraugh Lane			
Title	Proposed			
Dwg No.	3016-002			

© COPYRIGHT EXISTS ON THE DESIGNS AND INFORMATION SHOWN ON THIS DRAWING.
The Contractor must verify all dimensions on site before making shop drawings or commencing work of any kind. No dimensions to be scaled from this drawing. Architect to be notified of any discrepancies in dimensions immediately.