




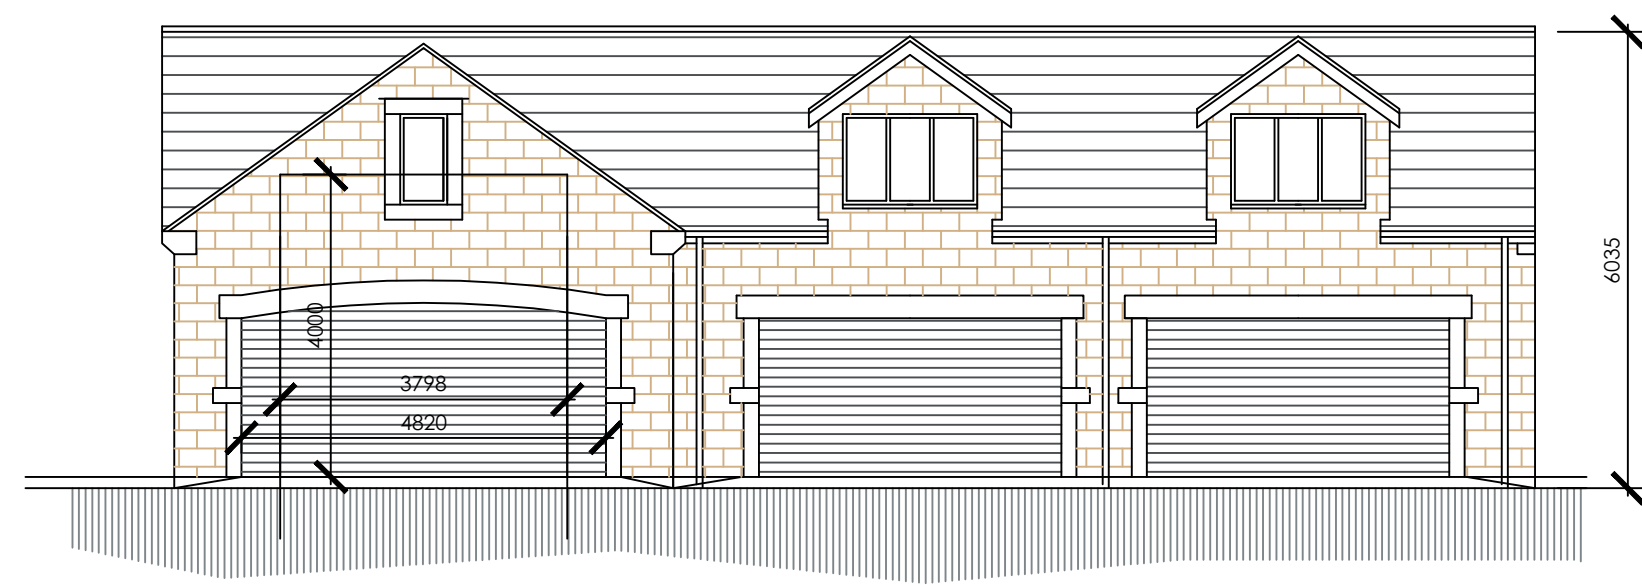


FRONT ELEVATION

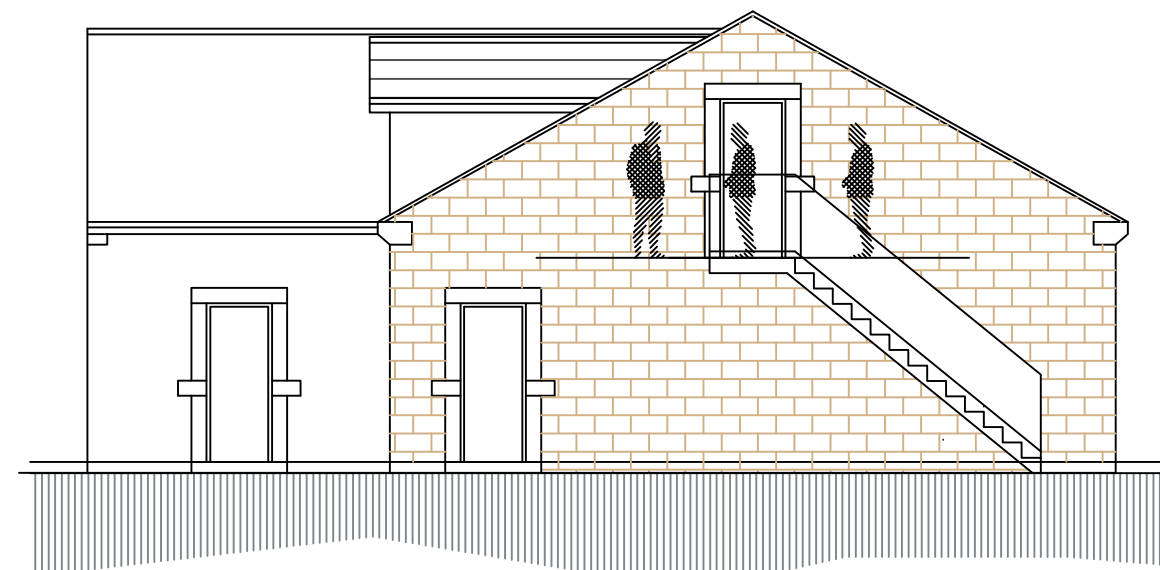

SIDE ELEVATION

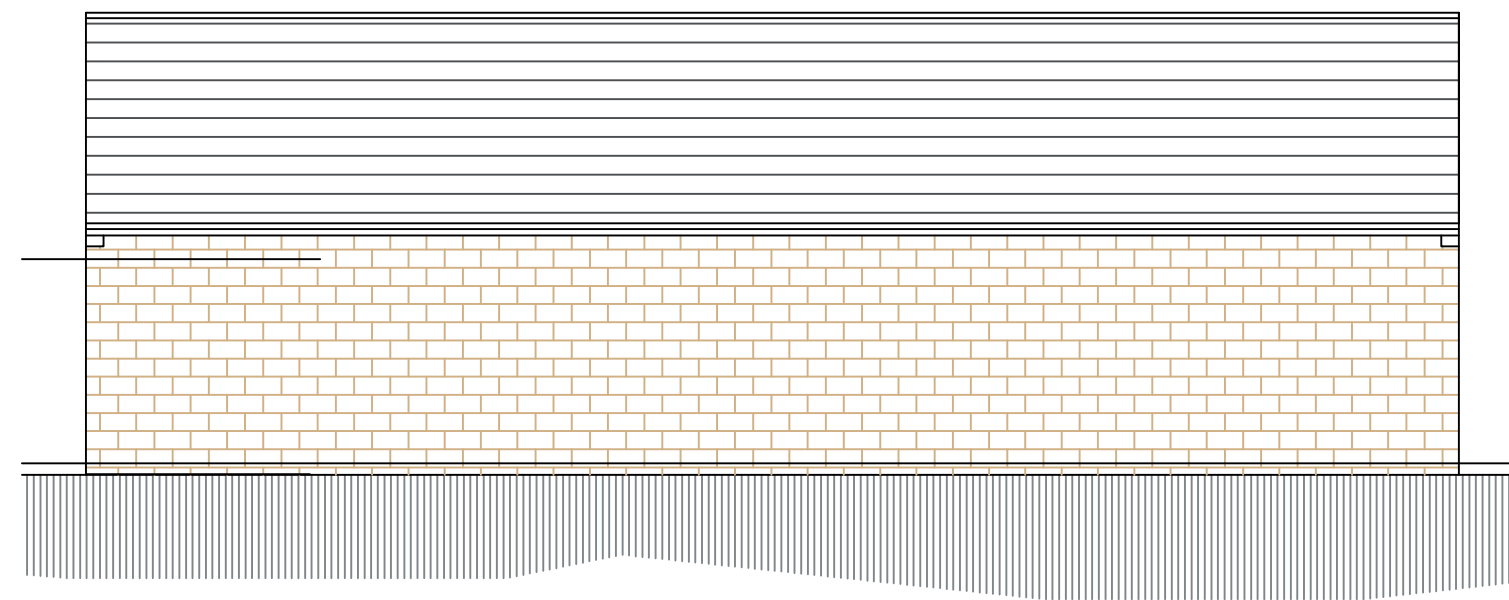

REAR ELEVATION

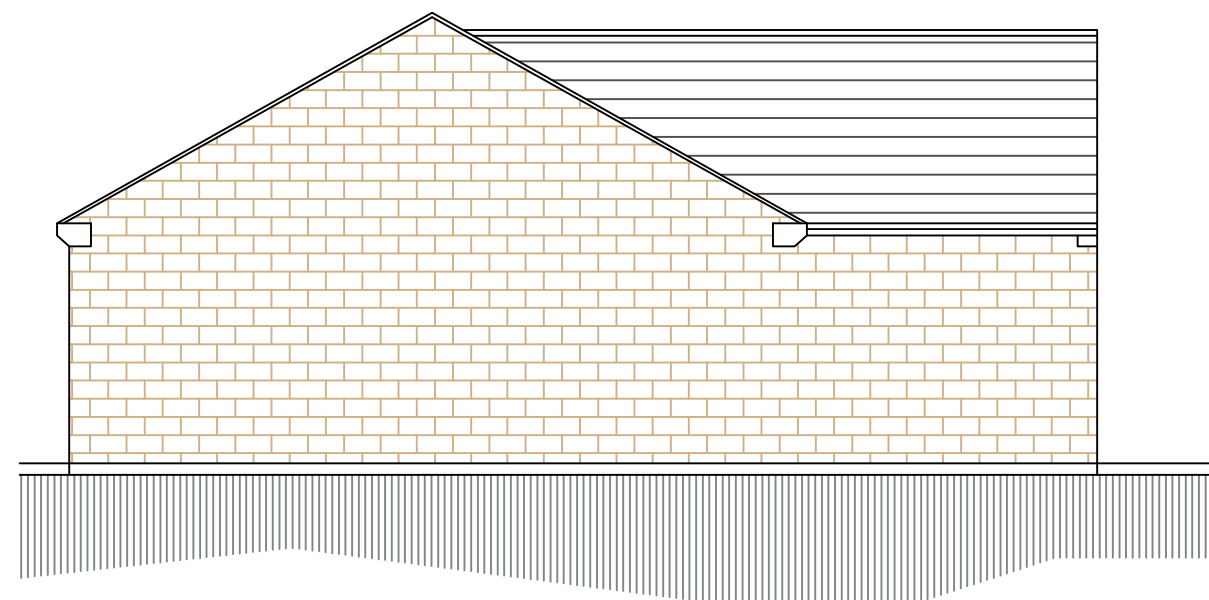


SIDE ELEVATION




SITE PLAN SCALE 1:500



LOCATION PLAN SCALE 1:1250

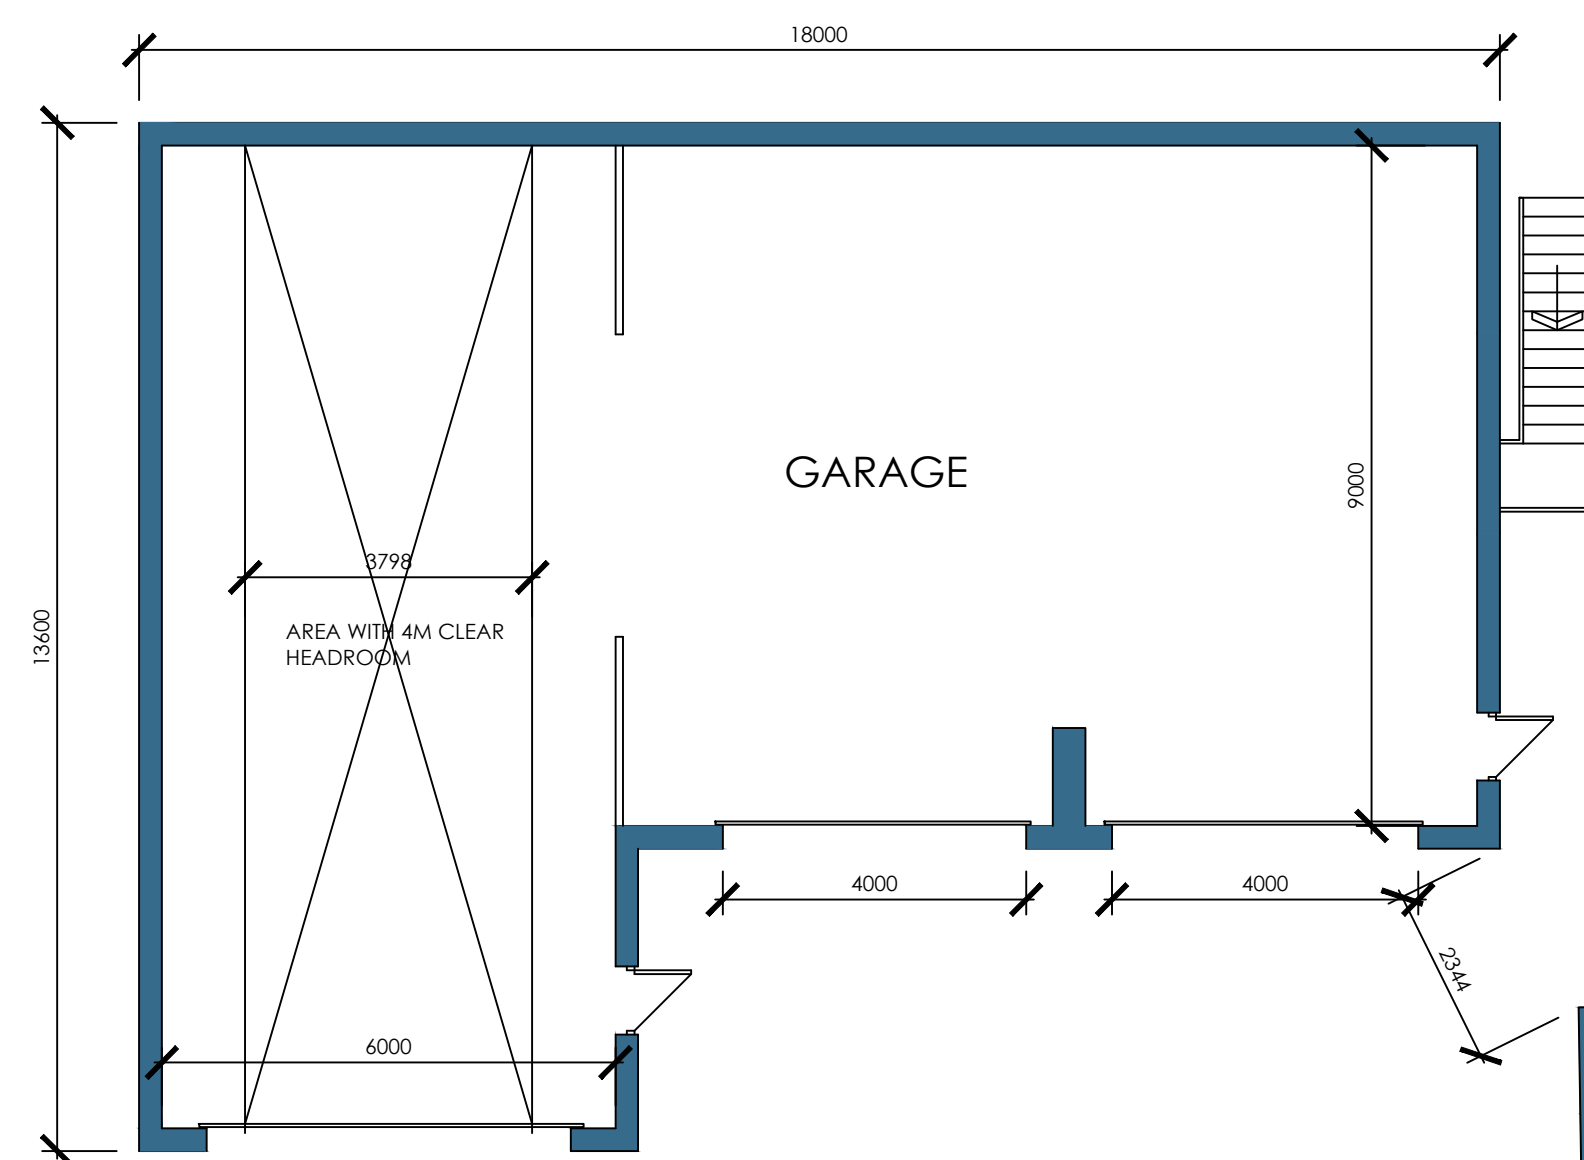

GROUND FLOOR PLAN

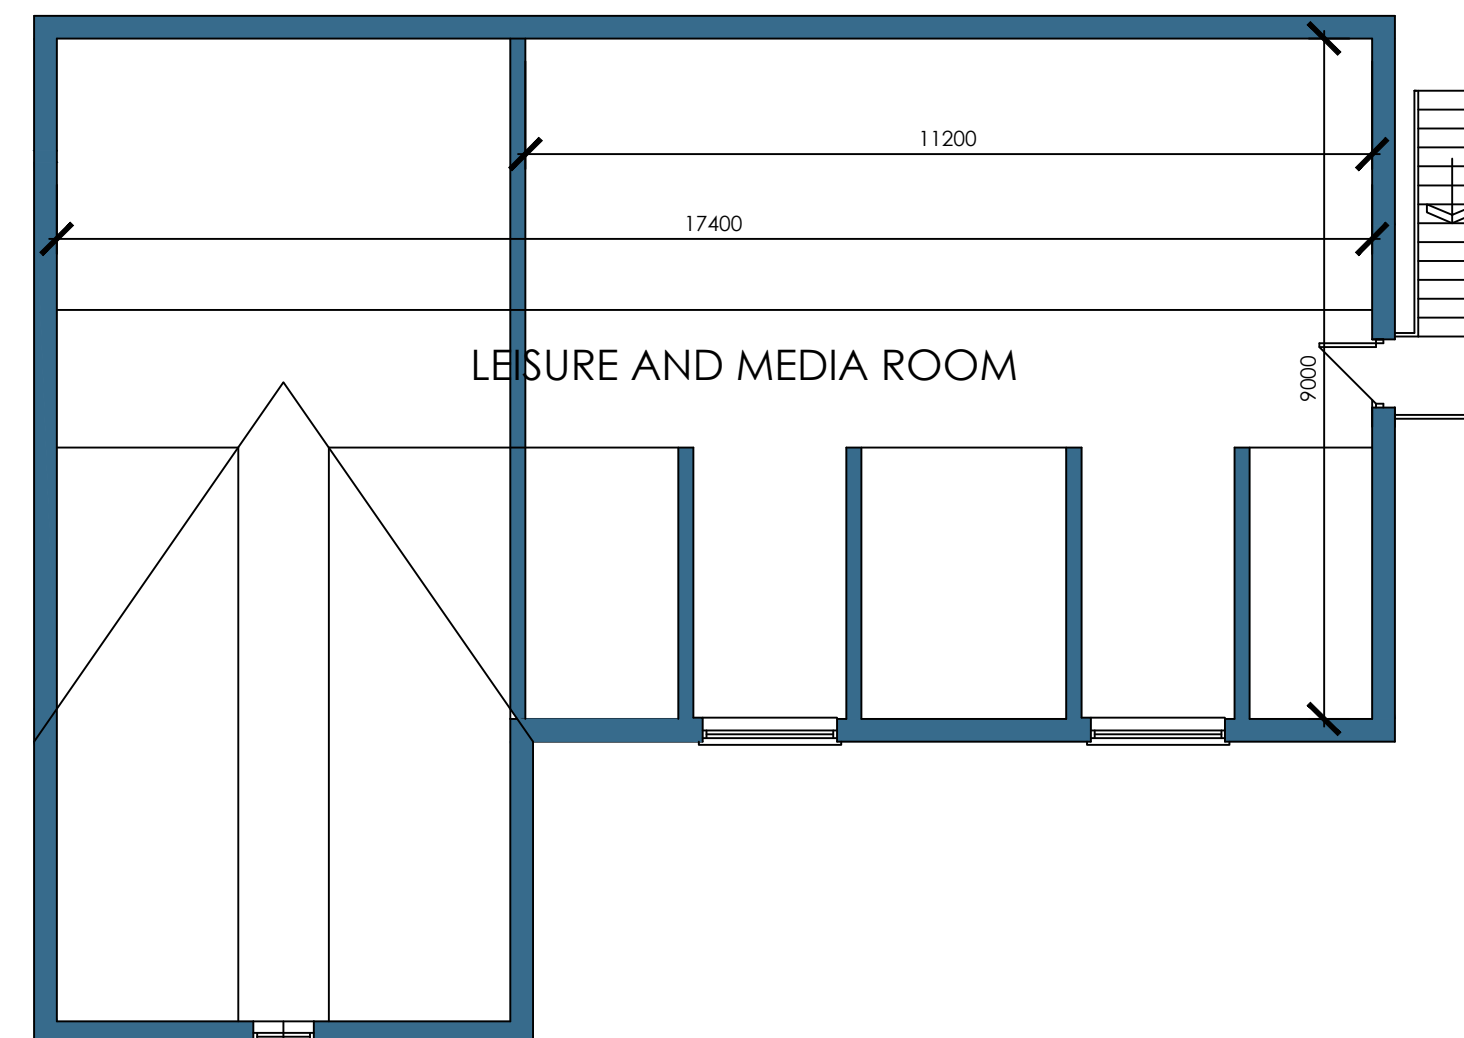

FIRST FLOOR PLAN

 White Agus Architectural Services			OFFICE ONE, DRILL HALL, 11 EASTGATE, BARNLSLEY, S70 2EU			Phone: 01226 208482 Email: info@whiteagus.co.uk Web: www.whiteagus.co.uk					
Project.						Client.					
PROPOSED GARAGE AT ALBRO HOUSE, 30 WORSBROUGH VILLAGE BARNLSLEY S705LS						MR A. LIDSTER					
Drawing Title.						Date.		Scale.			
PLANS AND ELEVATIONS						JUNE 2026		1:100@ A1			
						Ref.		Dwg. No.		Rev.	
						25-081		01		C	
Date		Suffix		Description		Date		Suffix		Description	
22-06-26		A		REVISED TO CLIENTS REQUIREMENTS							
26-06-26		B		VEHICLE LIFT AREA ADDED							
10-07-26		C		GARAGE DOORS AND DORMERS REVISED							