




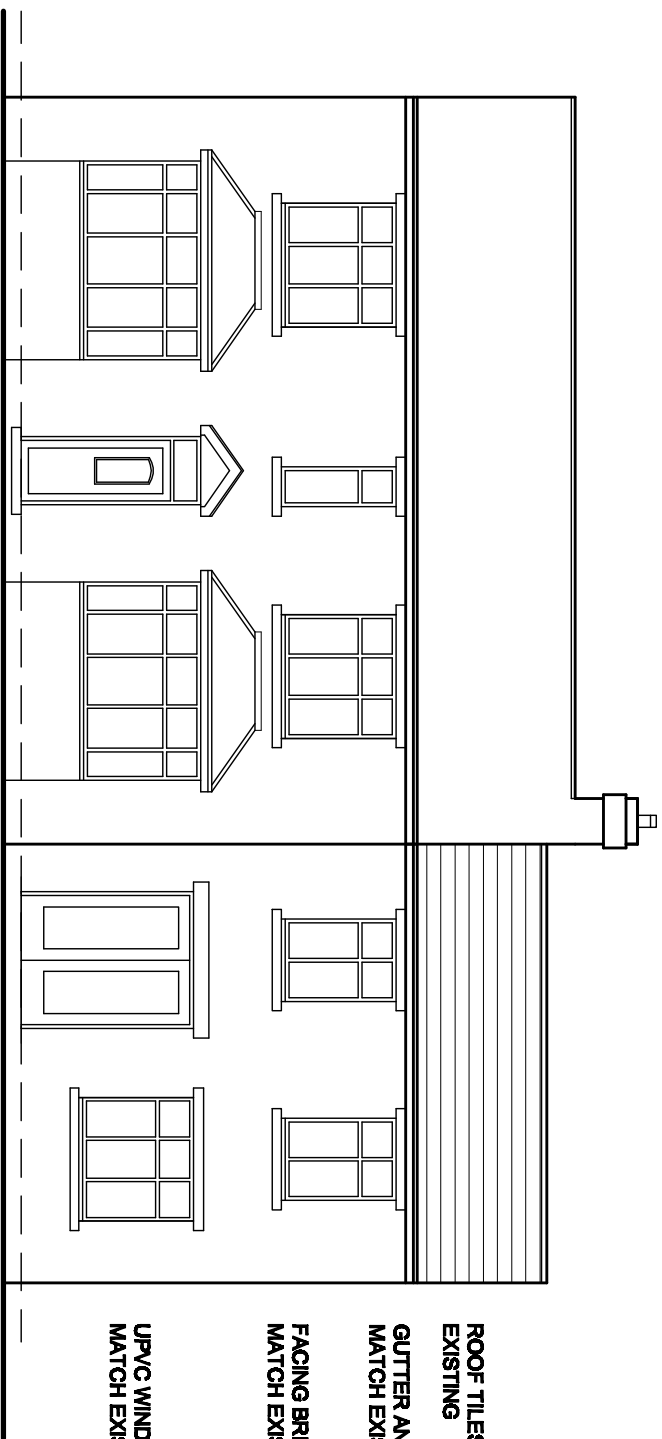


Proposed Front Elevation

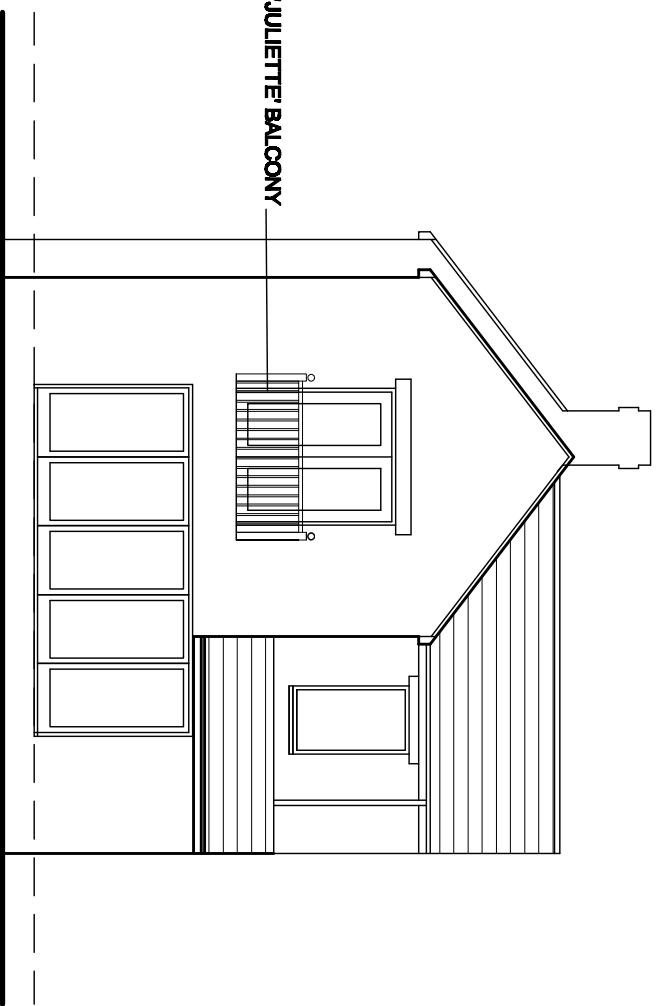


Proposed Side Elevation

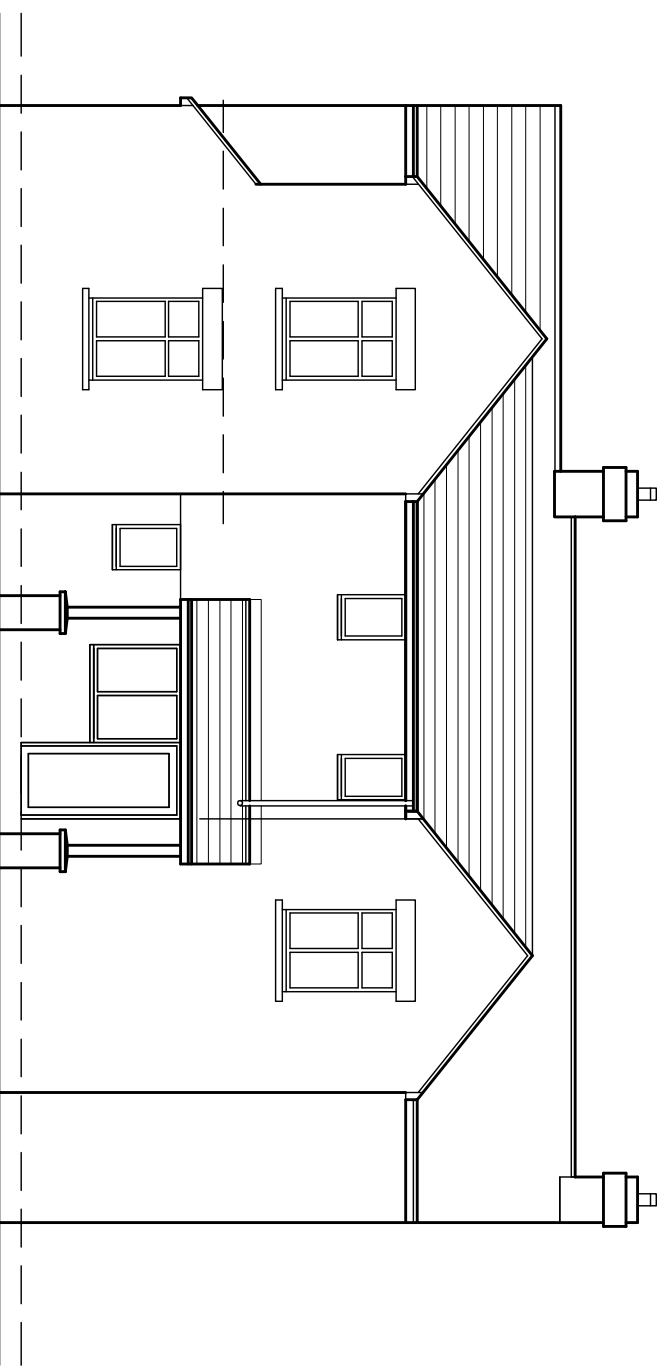


Proposed Rear Elevation

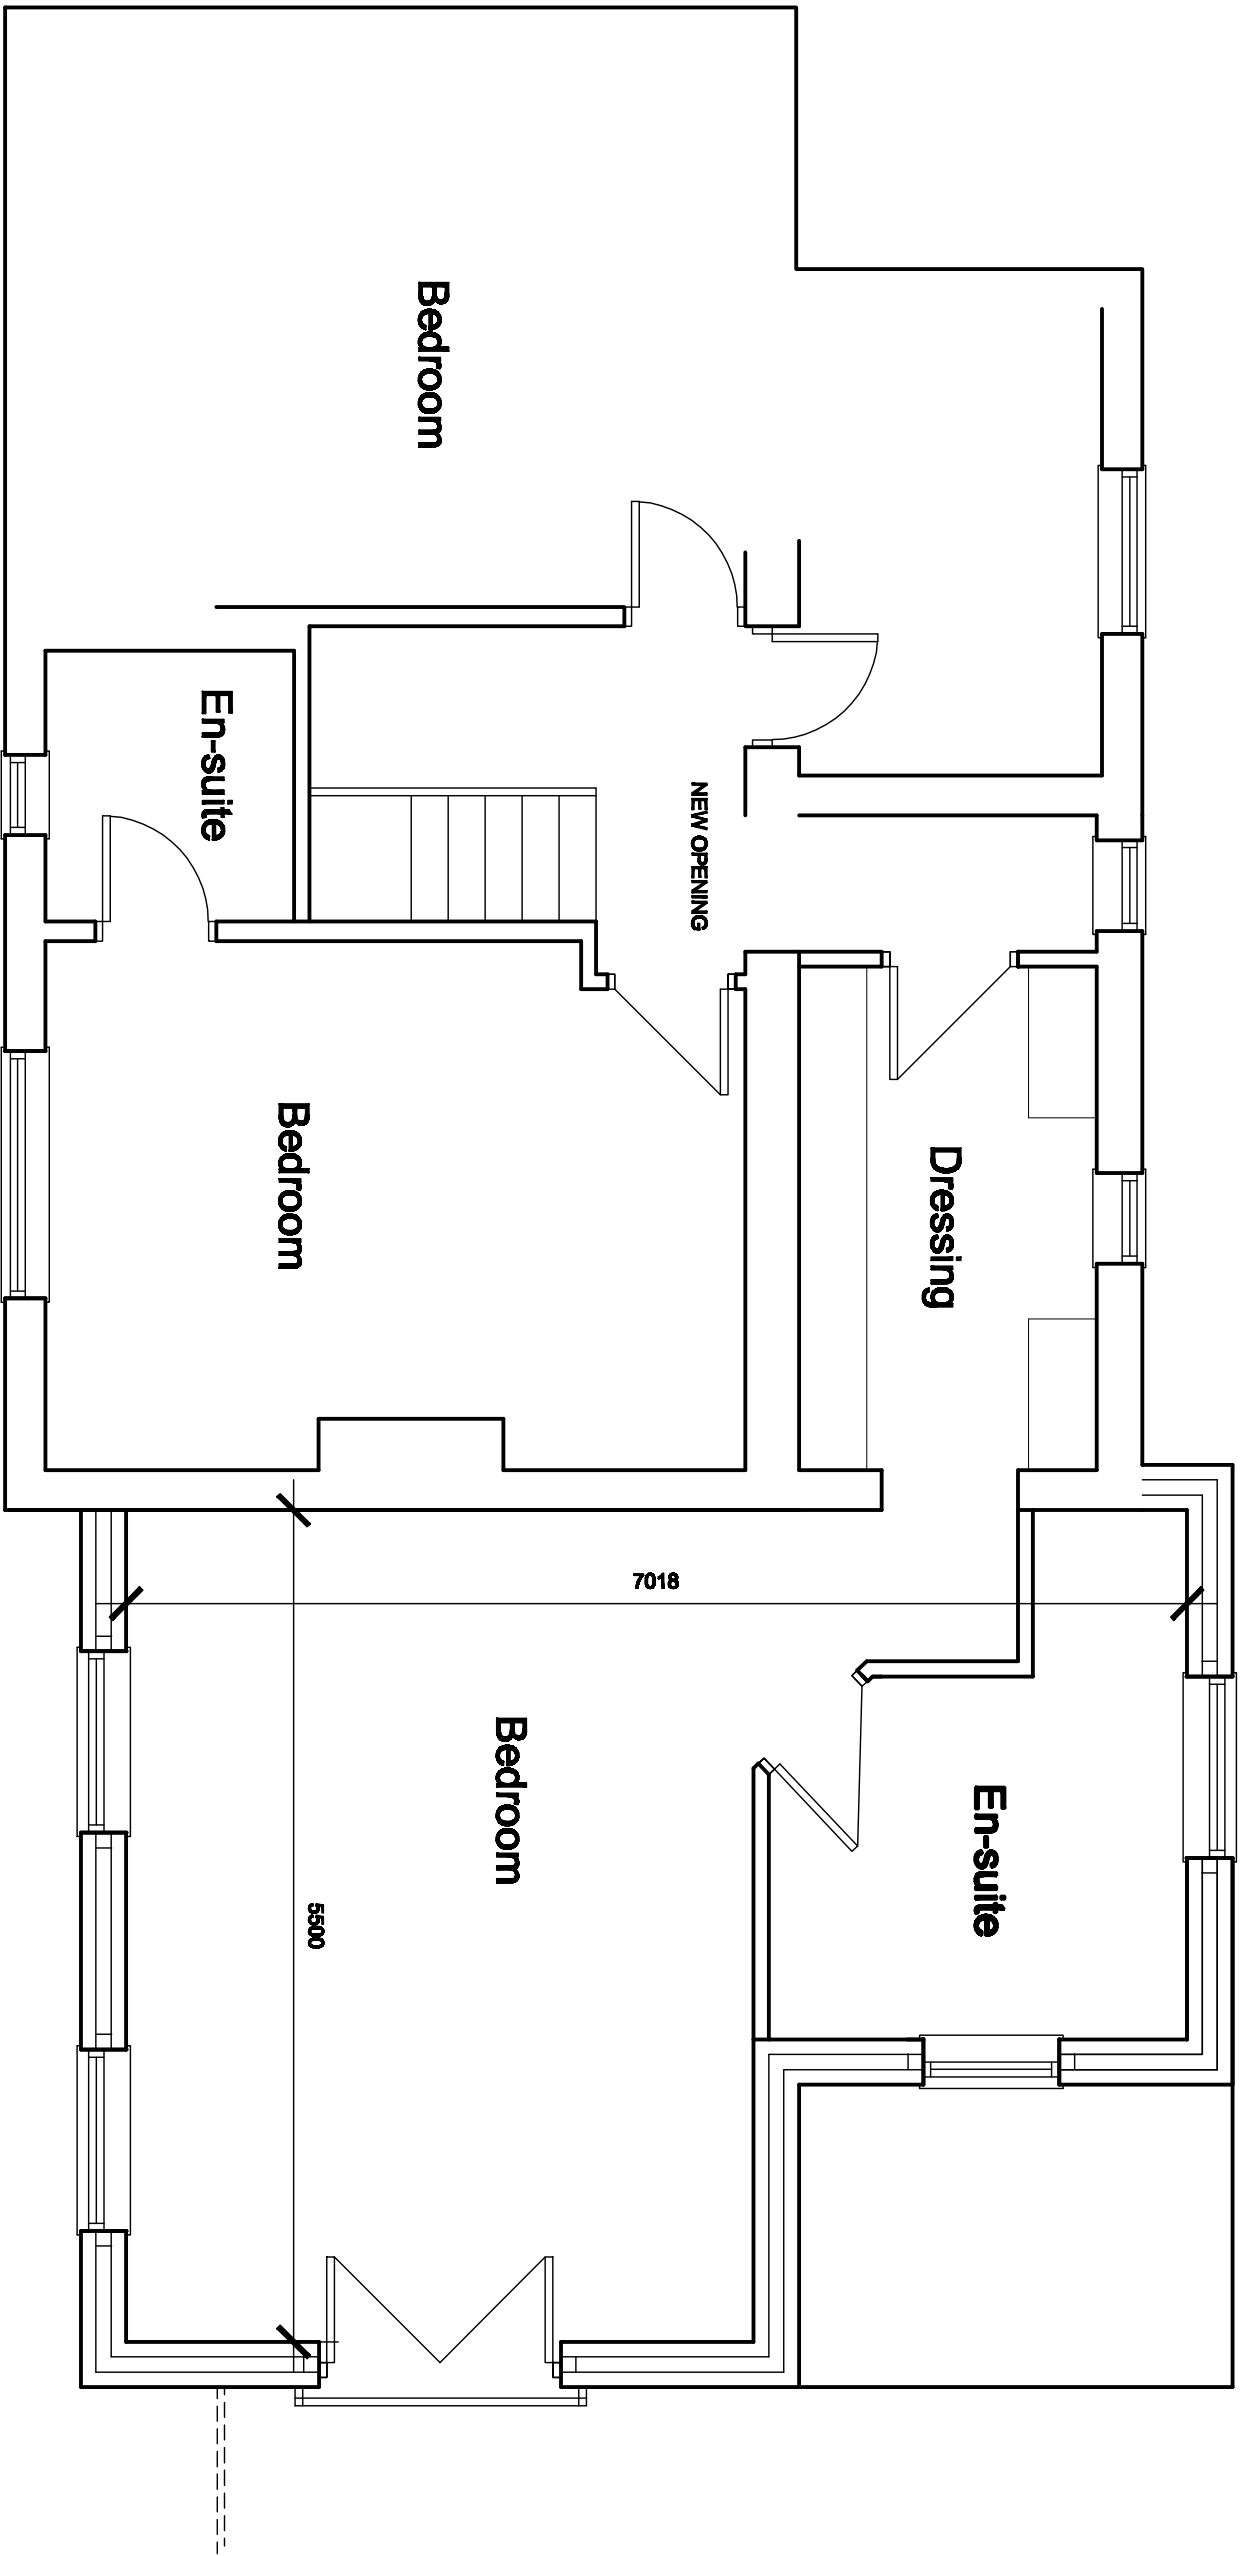


Proposed First Floor Plan

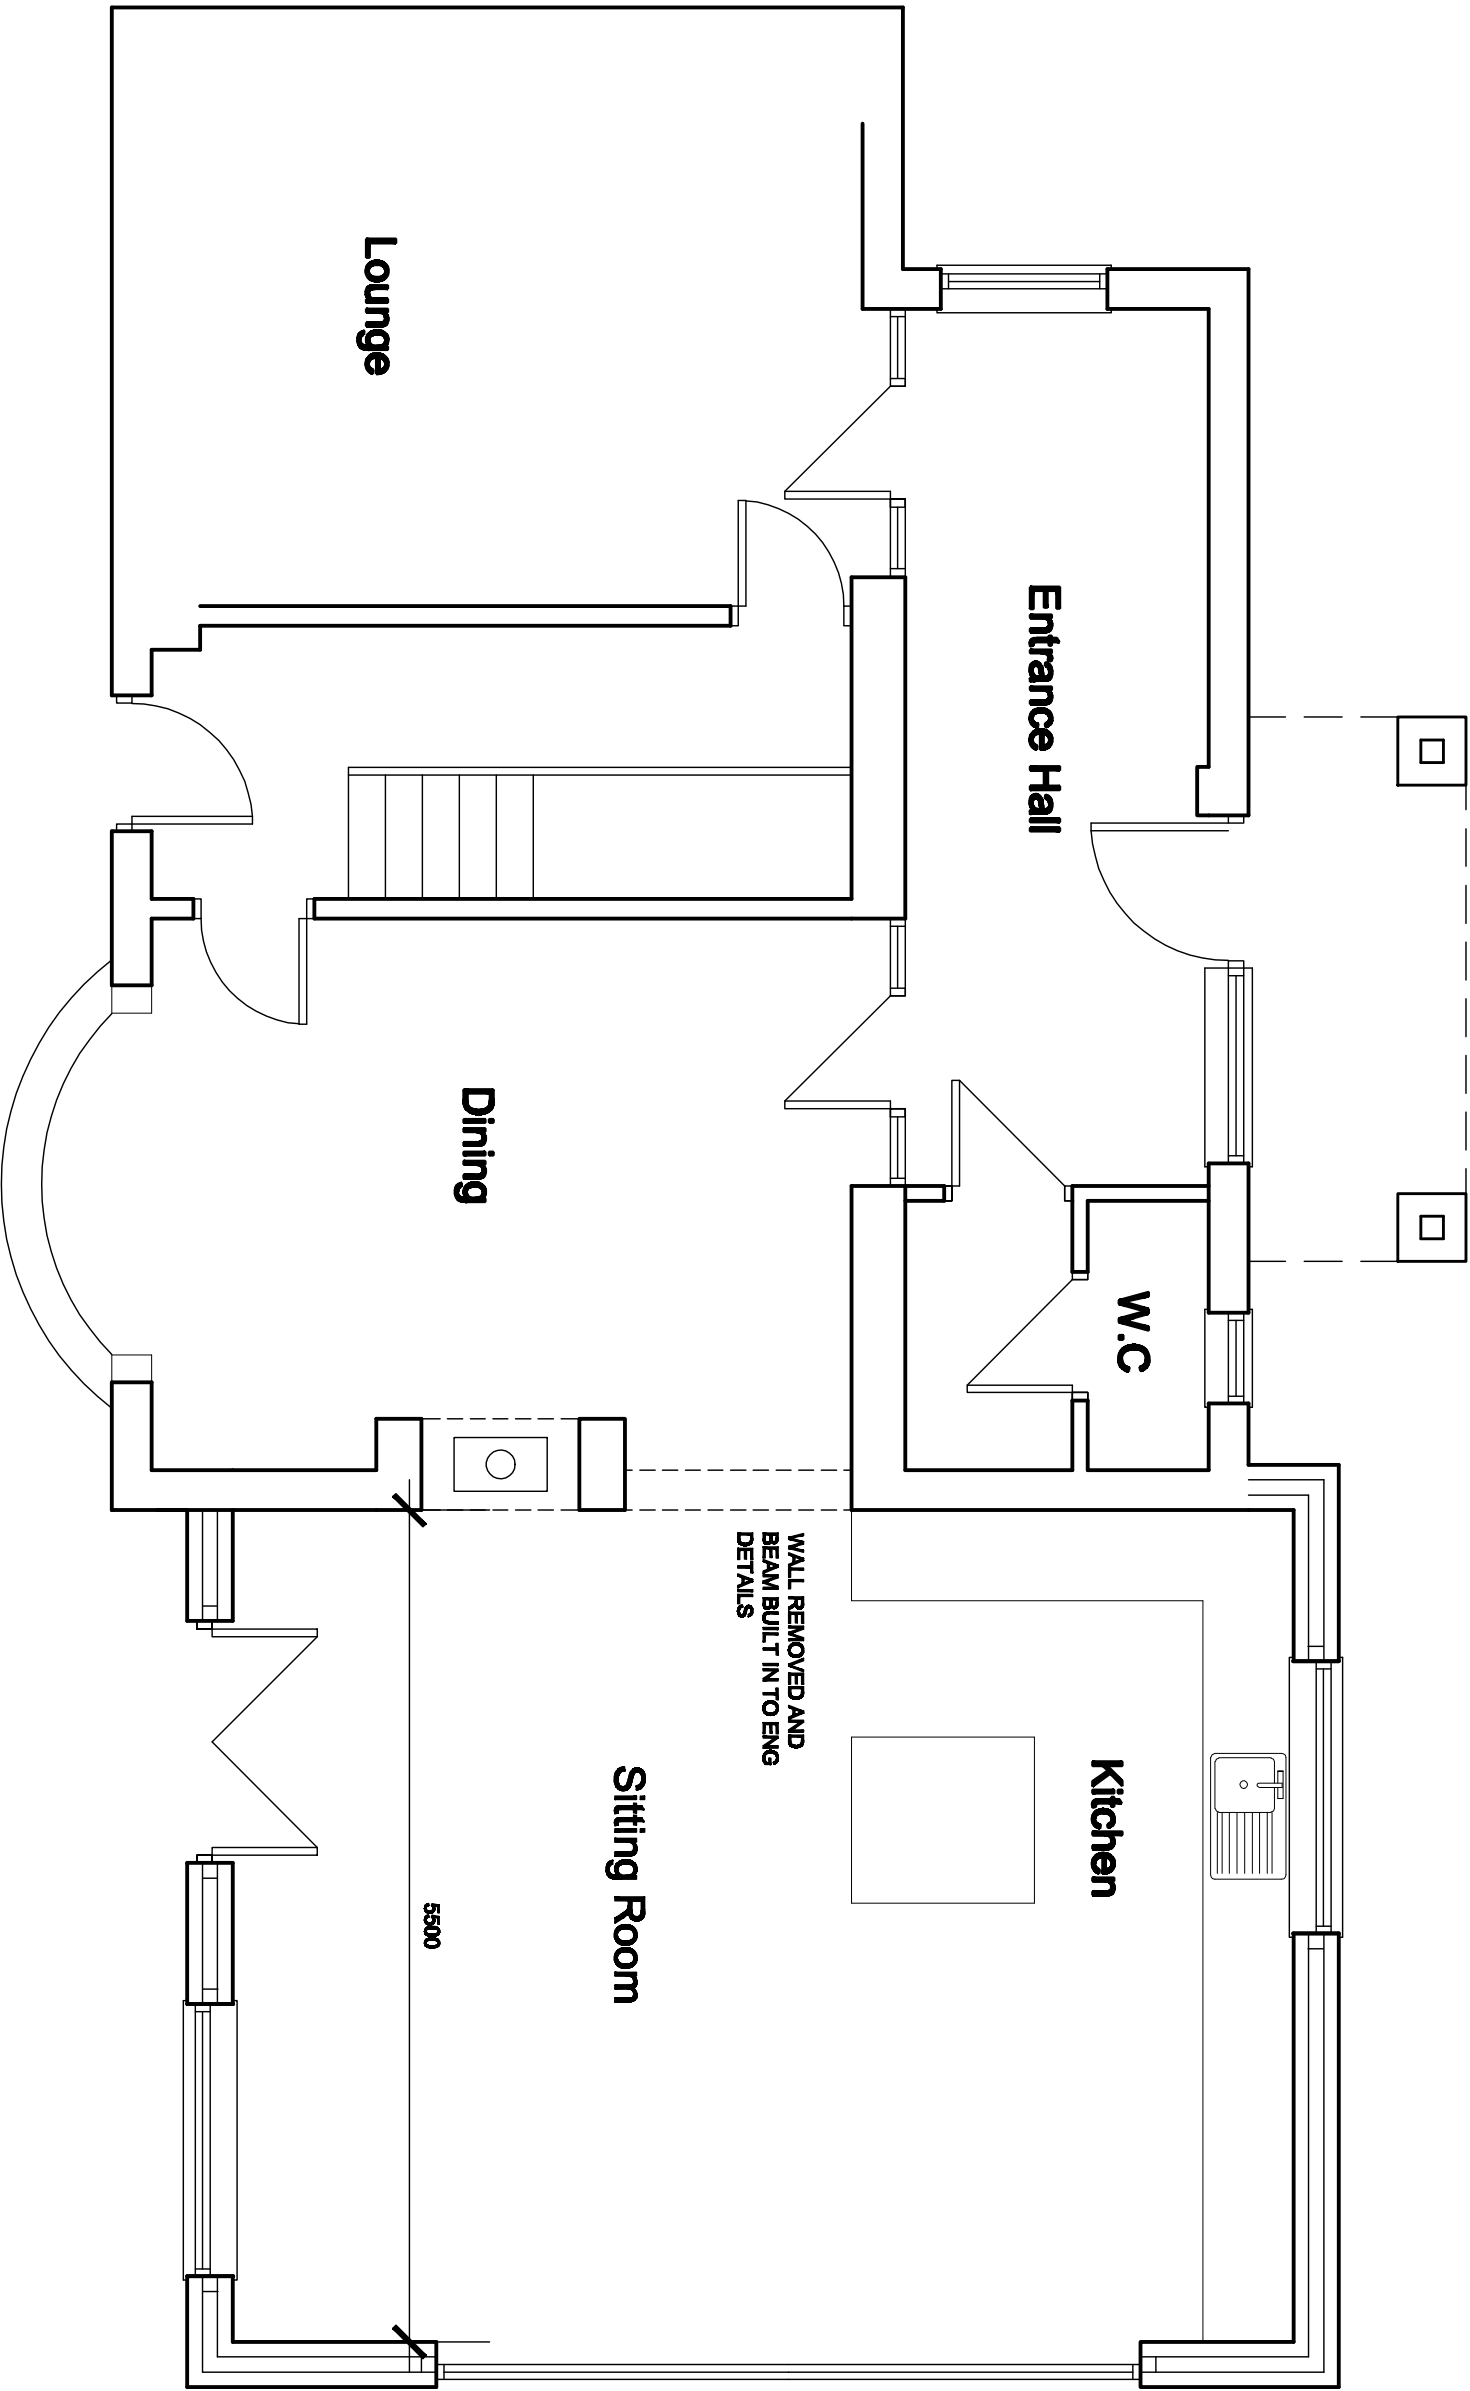


Proposed Ground Floor Plan

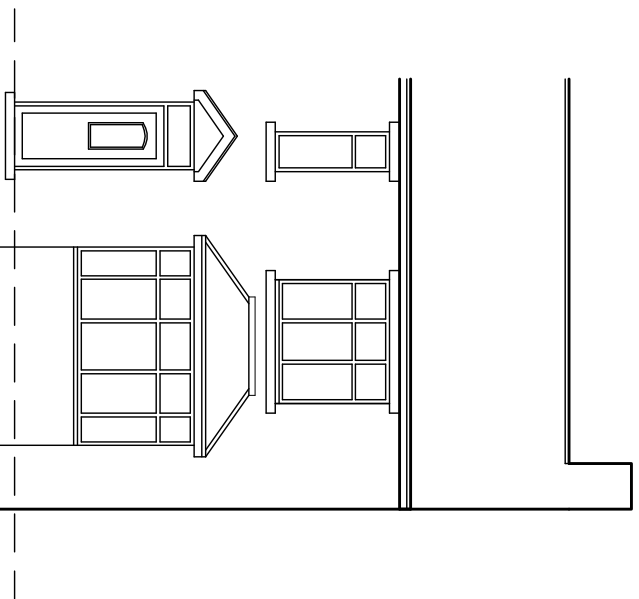


Existing Front Elevation

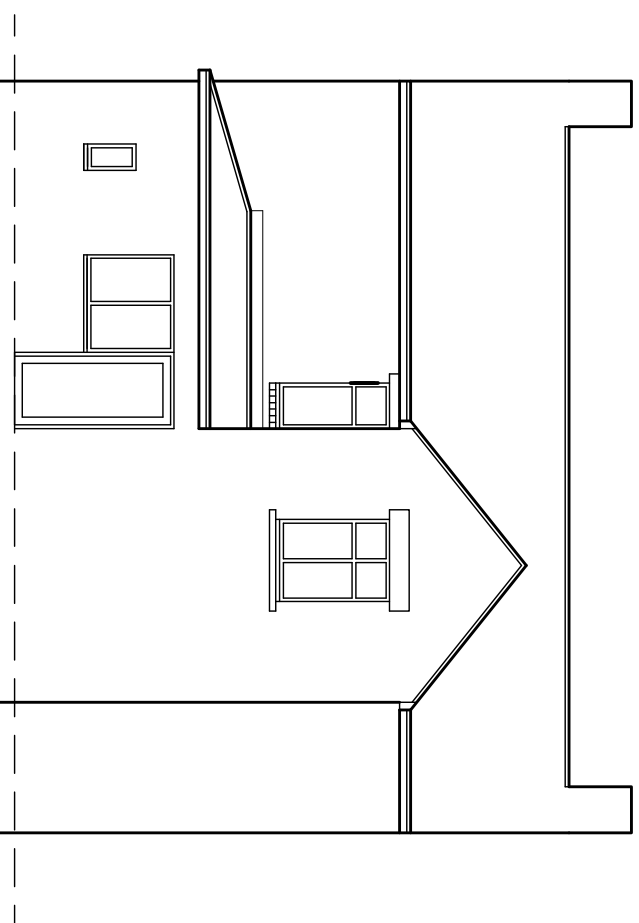


Existing Rear Elevation

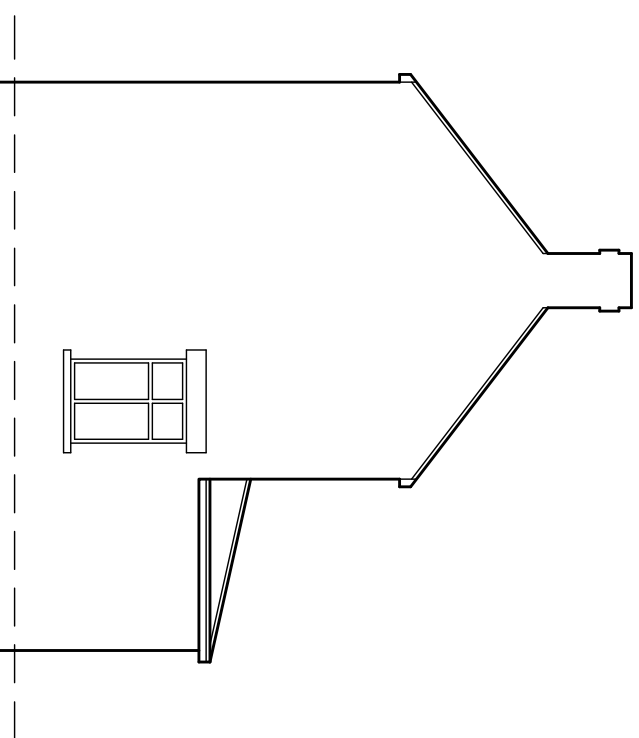


Existing Side Elevation

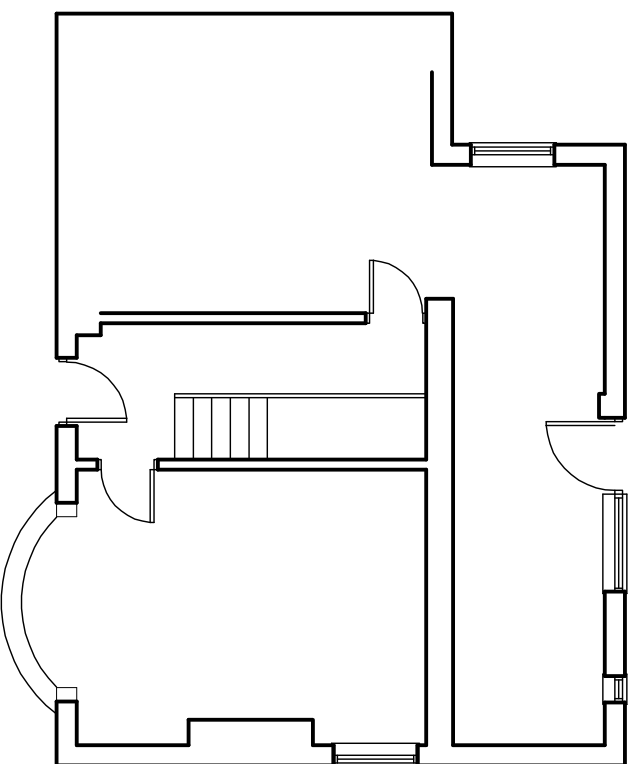

Existing Ground Floor Plan

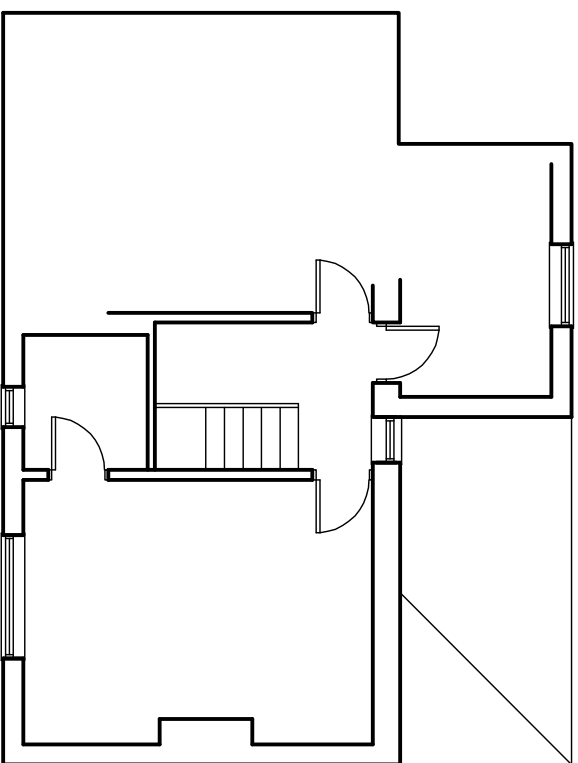

Existing First Floor Plan

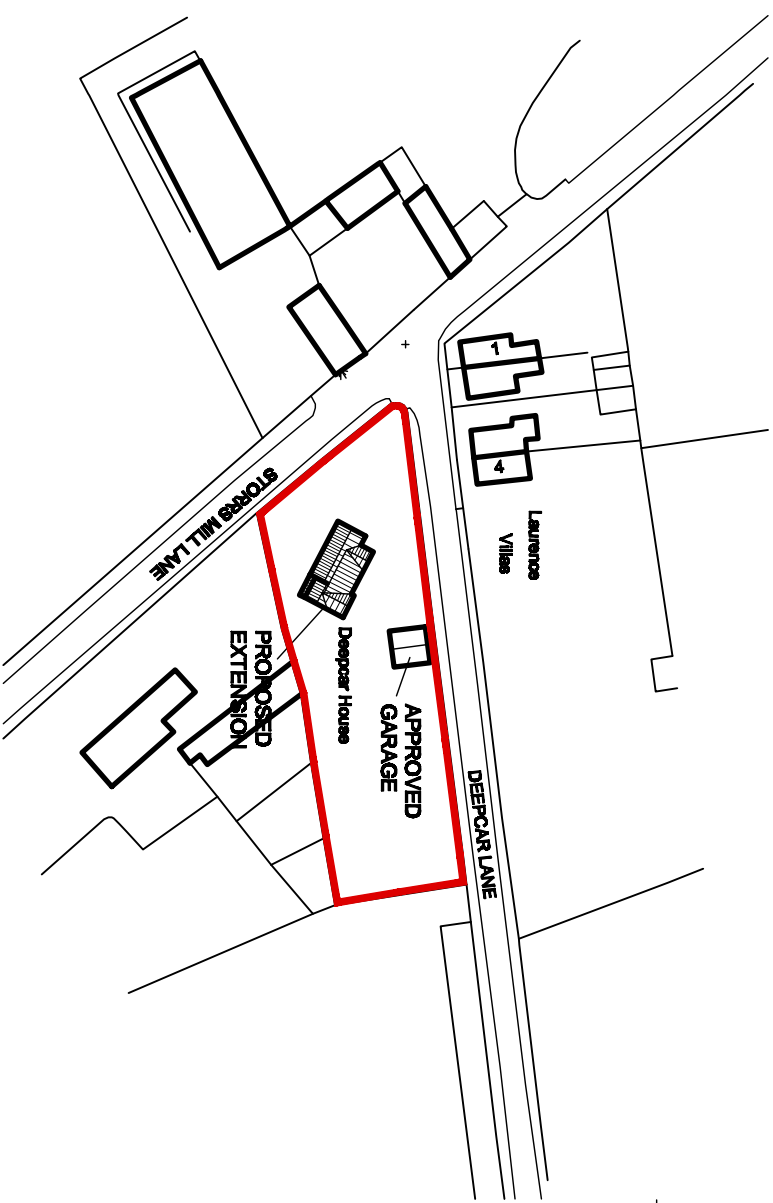

Location Plan
Scale: 1:1250

NOTE: ALL DIMENSIONS TO BE CHECKED ON SITE

White Agus Partnership				PROVIDENCE VILLA, 42 SACKVILLE STREET, BARNSELEY, S10 2DB SURVEYORS AND BUILDING DESIGN CONSULTANTS			
Project: PROPOSED EXTENSION DEEPCAR HOUSE, STORRS WILL LANE CLDWORTH, BARNSELEY				Client: MR COCKING			
Drawing Title: PLANS AND ELEVATIONS AS PROPOSED		Date: OCT 2011	Scale: 1:50 & 1:100@ A1				
Date	Suffix	Description	Date	Suffix	Description	Ref: 09-025	
						Dwg. No: 07	
						Rev:	