




Drawing No.	Rev No.
MAM001 -003	

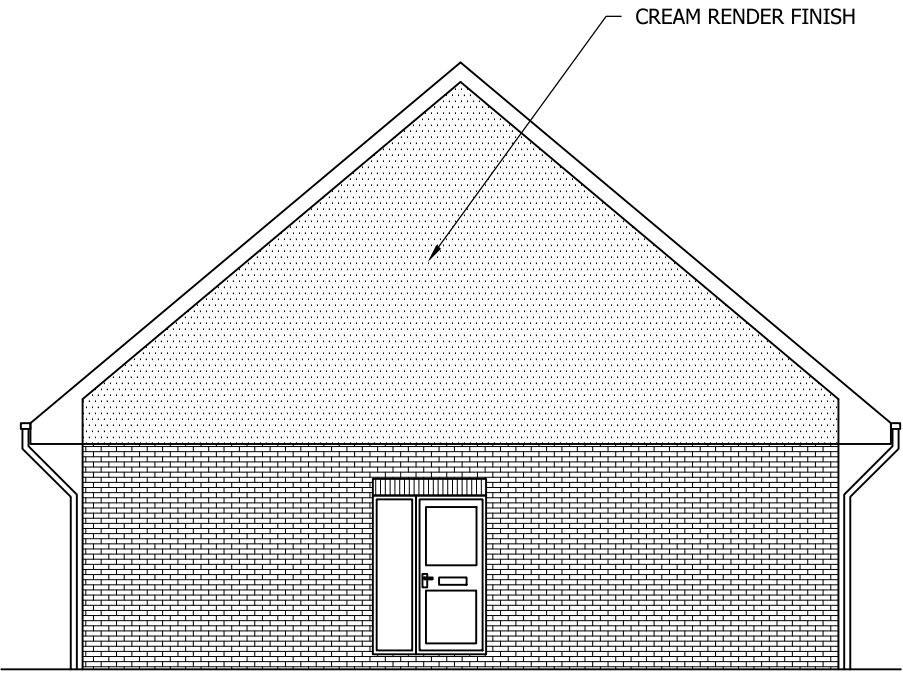


PROPOSED END ELEVATION
SCALE 1:100 AT A3

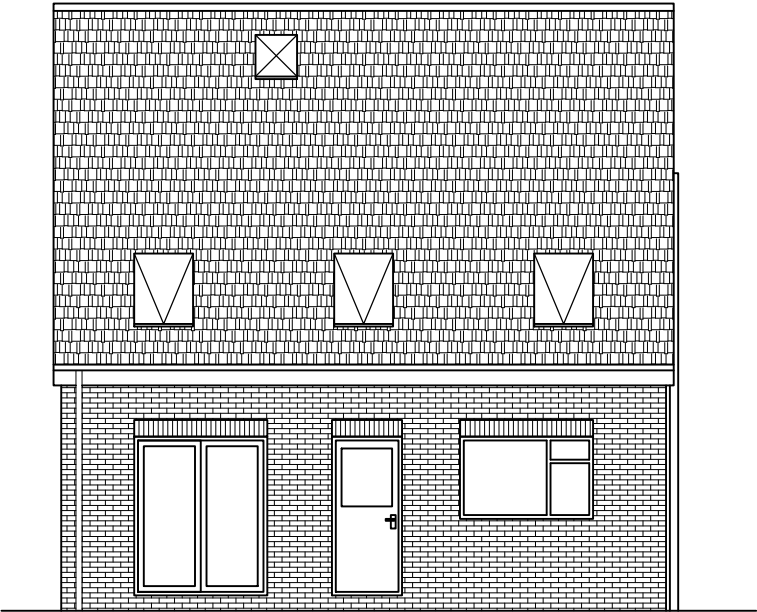

PROPOSED REAR ELEVATION
SCALE 1:100 AT A3

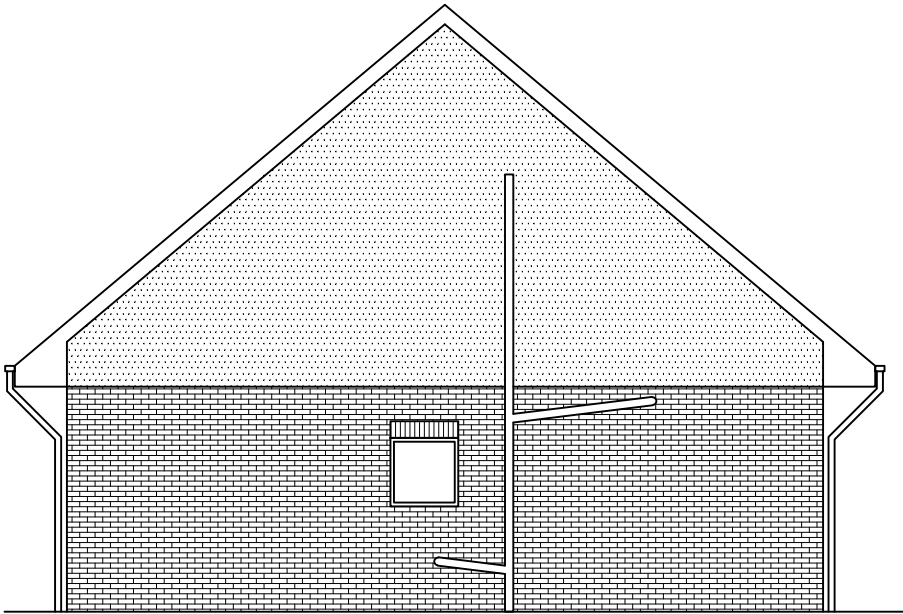

PROPOSED END ELEVATION
SCALE 1:100 AT A3

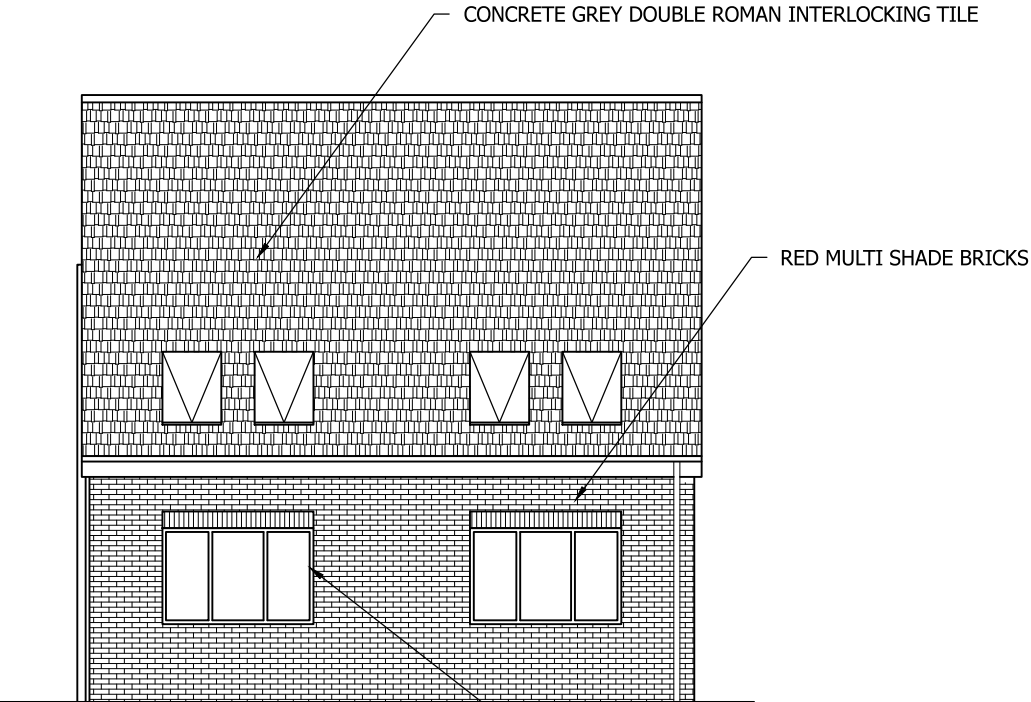

PROPOSED FRONT ELEVATION
SCALE 1:100 AT A3

PLOT 1 & 3 AS DRAWN
PLOT 2 OPPOSITE HAND

DO NOT SCALE: Contractor to check all dimensions and report any omissions or errors

NOTES

Rev	Description	By	Chk	App	Date
JRB DESIGNS LTD 1 Saville Road Cudworth Barnsley S72 8LT Tel: 01226 383542 Fax: 01226 380078 Mob: 07970 541192 Email: john@jrbdesigns.co.uk This drawing is copyright. © jrbdesigns Ltd.					
Client		MR A MOSS			
Drawing Title		PROPOSED ELEVATIONS			
Address		LAND AT SPRINGFIELD ROAD GRIMETHORPE BARNLEY S72			
Project Title:		PROPOSED THREE NEW DETACHED DWELLINGS			
Purpose of Issue:		PLANNING			
Drawing Status		FIRST ISSUE			
Scale at A3 AS SHOWN	Drawn By JRB	Date 16/12/2014			
Checked By	Date 16/12/2014	Approved By	Date 16/12/2014		
Project No. MAM001	Drawing No. 003		Revision -		
APPROVAL ☒ INFORMATION ☐ TENDER ☐ CONTRACT ☐ CONSTRUCTION ☐					