



Drawing No.	Rev No.
MG002 -001	A

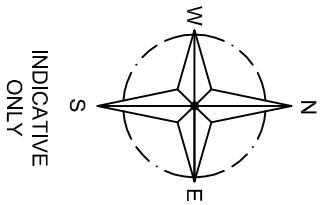

PROPOSED PLAN
SCALE 1:1250

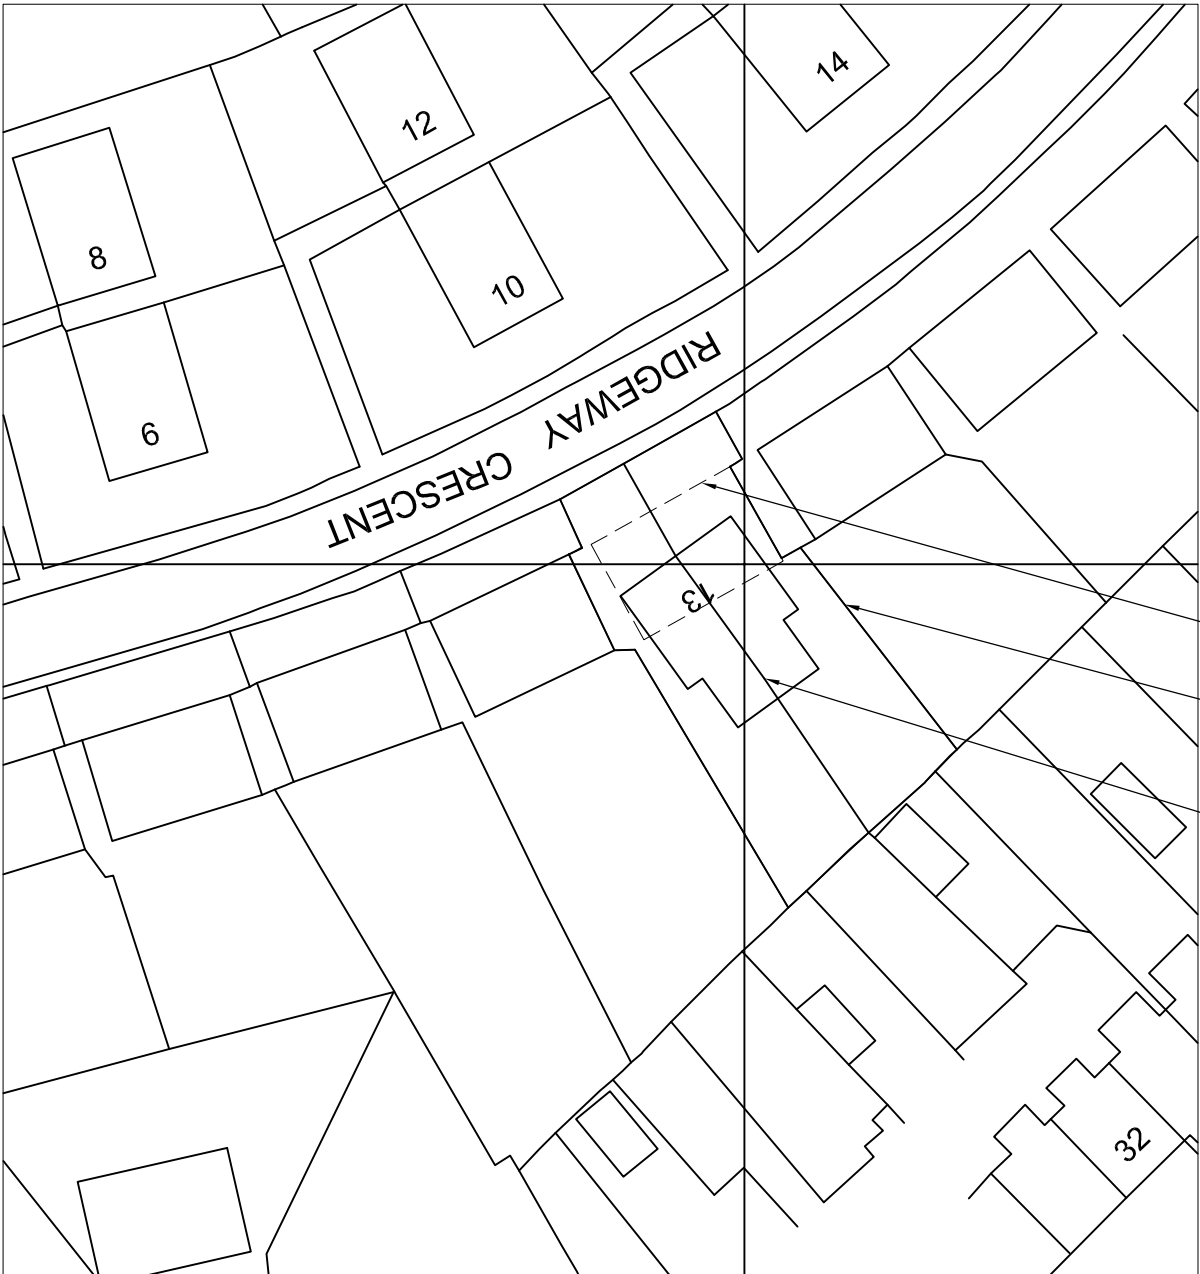

PROPOSED PLAN
SCALE 1:500

DO NOT SCALE: Contractor to check all dimensions and report any omissions or errors

NOTES

A	Bungalow redesigned	JRB	SG	SG	27/03/09
Rev	Description	By	Chk	App	Date

JRB DESIGNS LTD
166 Churchfield Lane
Barnsley
S75 5FA
Tel: 01226 383542
Fax: 01226 380078
Mob: 07970 541132
Email: join@jrbdesigns.co.uk

This drawing is copyright. © Jrbdesigns Ltd.

Client

MR GRUNDY

Drawing Title

SITE PLANS

Address

13 RIDGEWAY CRESCENT
CARLTON
BARNSELEY

Project Title:

PROPOSED SEMI DETACHED
BUNGALOW

Purpose of Issue:

PLANNING

Drawing Status

FIRST ISSUE

Scale at A3 AS SHOWN	Drawn By JRB	Date 02/02/2008	
Checked By AG	Date 30/05/2008	Approved By AG	Date 02/02/2008
Project No. MG002	Drawing No. 001	Revision A	

APPROVAL ☒ INFORMATION ☐ TENDER ☐ CONTRACT ☐ CONSTRUCTION ☐