

No dimensions to be scaled from this drawing. All Contractors must visit site and be responsible for taking and checking all dimensions relative to this work. The Designer must be advised of any discrepancies in writing.


This architectural site plan depicts a building complex with several interconnected structures and surrounding outdoor spaces. The main building on the left features a large lounge area (210) with a fireplace, a bar/serve area (220), a tap room (230), and a bar area (240). It also includes restrooms, a lobby, and a ramp. A rear yard is located behind the main building. To the right, there is a separate structure with a fireplace and a tap room. The site includes two beer gardens with grass, a play area, and two car parking lots. The plan also shows various entrances, exits, and utility areas like a boiler room and storage.

Corporate Mail Room

Scale 1:50	Drawing No. 459/01
Date 25Mar08	
Drawn by Kim Robinson	

No dimensions to be scaled from this drawing. All Contractors must visit site and be responsible for taking and checking all dimensions relative to this work. The Designer must be advised of any discrepancies in writing.

for
ADMIRAL TAVERNS

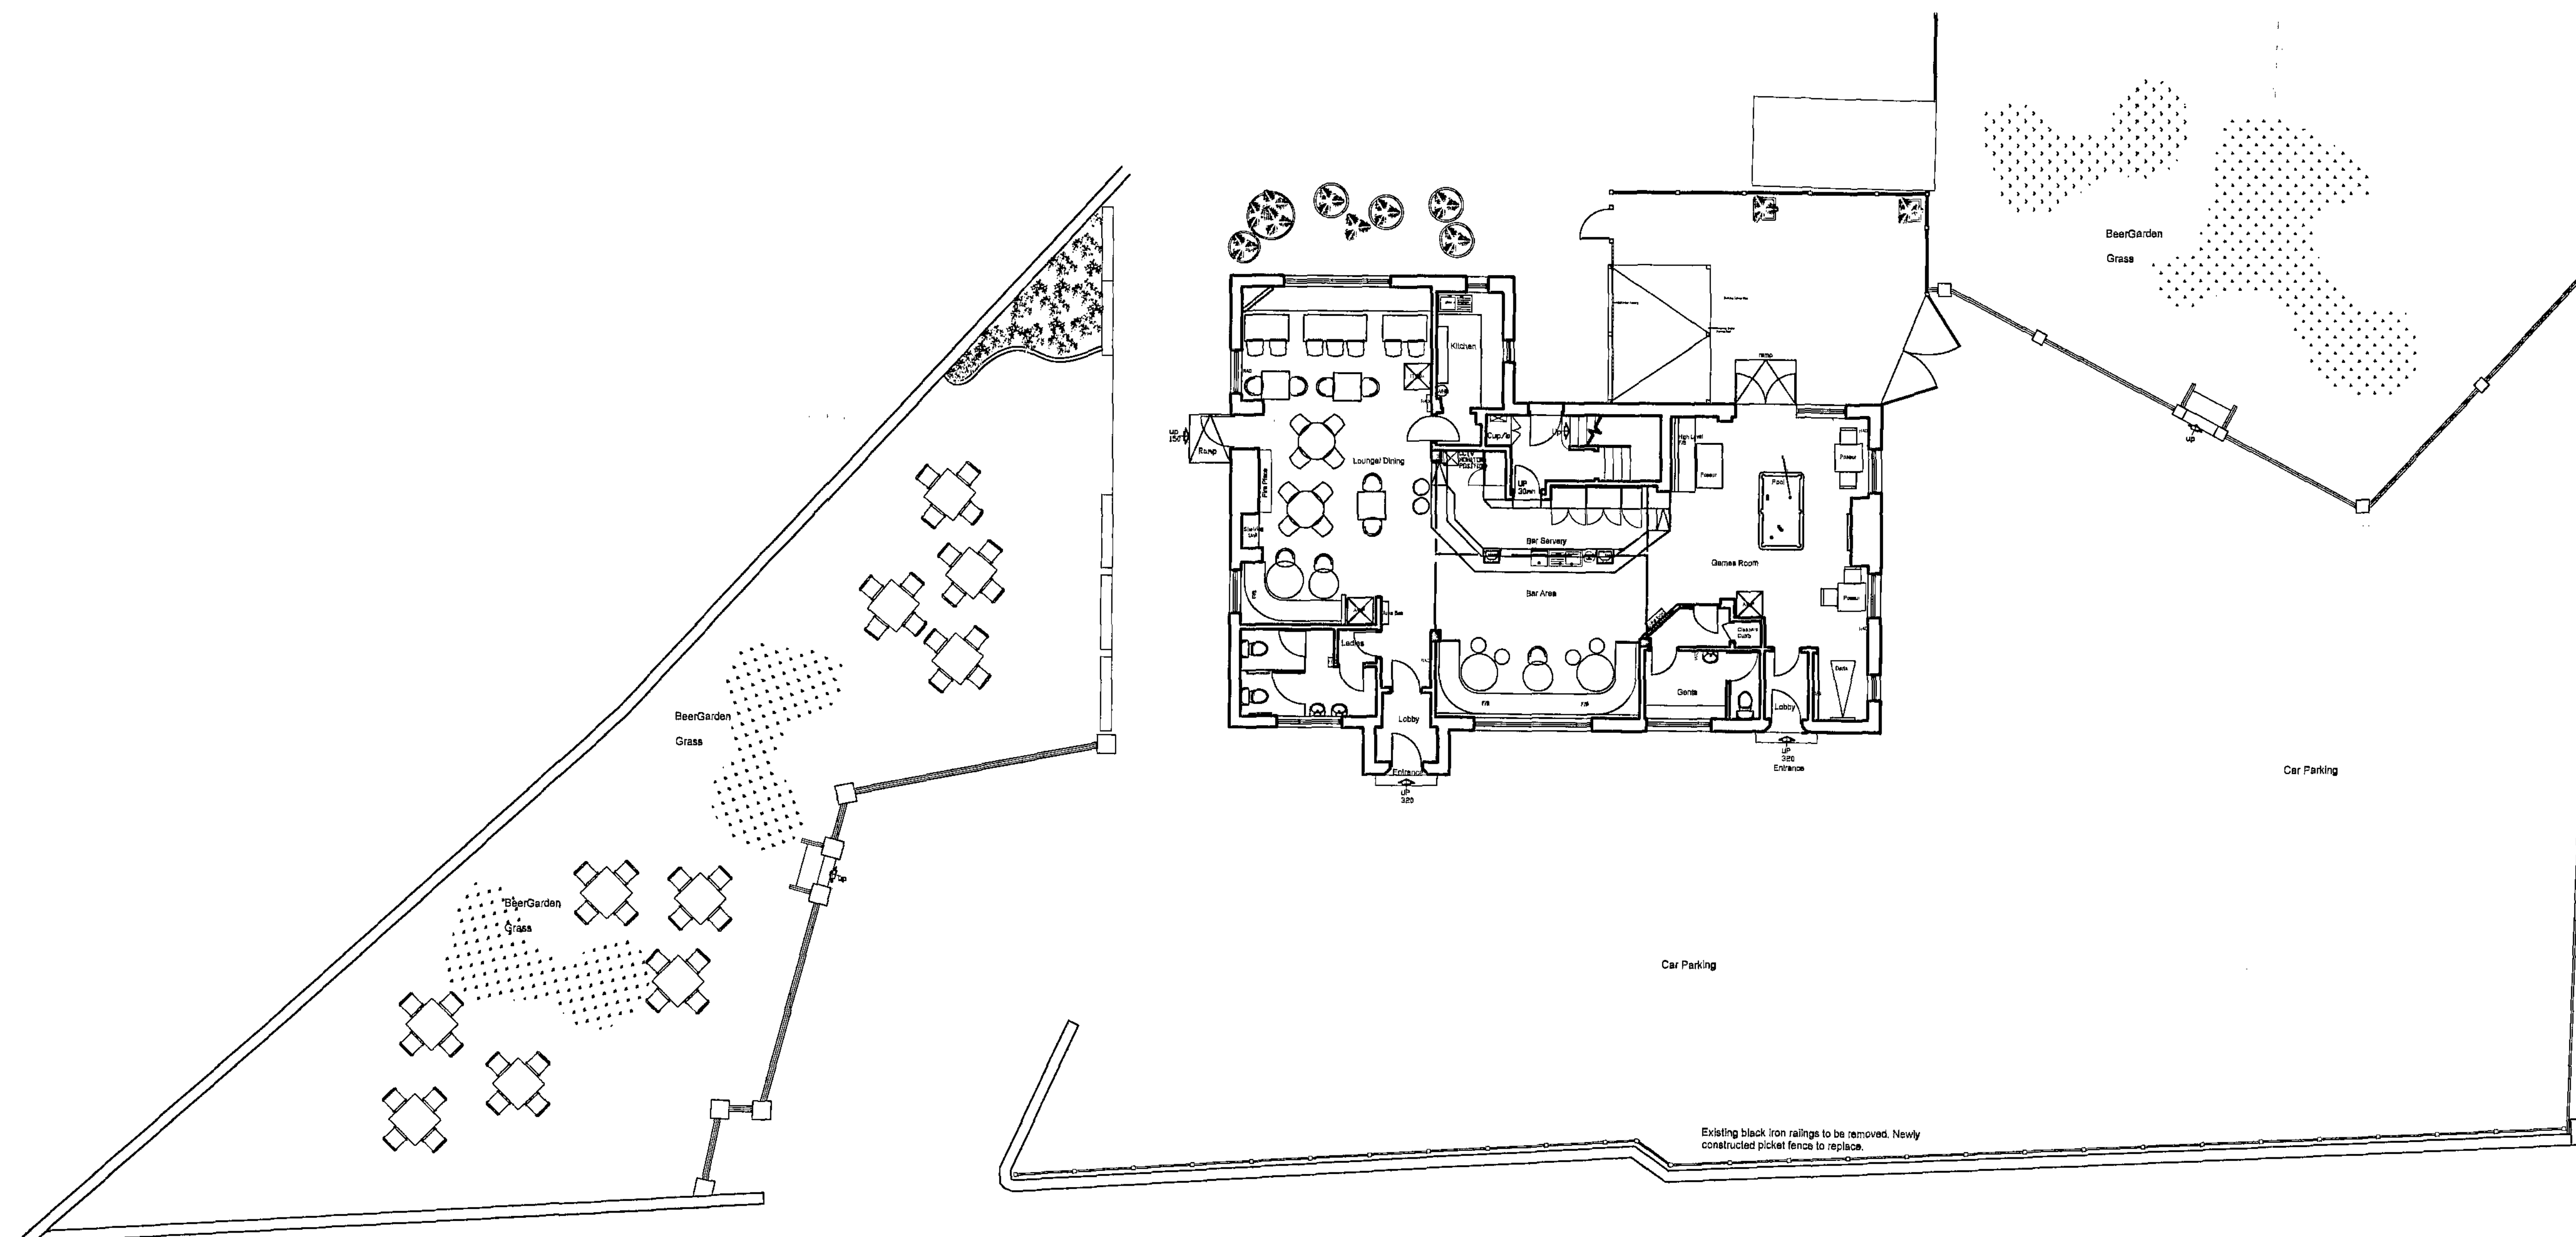

PROPOSED LAYOUT 1:100

Revision 1	Exiting change - lounge Leaving fire sealing to remain in place, reduce length by omitting the return. Existing fixed seating opposite to have a curved corner. Bar Area AWP removed and repositioned in pool room. Fixed seating to remain as existing pool room bar - Bar Area	31/03/2018	OK
Revision 2	Bar Area Bar Area Columns situated on the bar has been removed. The wall opposite the game table is to be made wider. A steel beam will then be positioned to be used as beams Ladies Toilet Lobby Added. Ventry until repositioned.	31/04/2018	OK
Revision 3	Bar Area AWP adjusted to Ladies W/C entrance has been heightened Due to structural issues 2nd Floor pool wall need to be positioned on the bar to take some of the weight from the decks above	17/04/2018	OK
Revision 4	AWP omitted in Cinema room to allow wider bar Highlight fixed seating opposite of Door which leads to back of house to be repositioned to allow back bar to continue over	24/04/2018	OK
Revision 5	Fixed Seating of back lounge and AWP will be added for AWP position. Curved wall omitted and AWP added in place 2. Auke door positioned 1 to 2m, 1 to Cinema room Fixed Seating of bar area 2m curved bar	16/05/2018	OK
Revision 6	Bar service clarified. Future to allow fixed bar Existing back room railing to front omitted and replaced with solid fence Ladies Lounge omitted to front and side. Railing omitted to rear Kitchen layout added Ladies toilet layout removed, girls entry on door saving opposite wall	03/06/2018	OK
Revision 7	Bar counter closer into room	03/06/2018	OK
Revision 8	Will add section to Cinema table redesigned to allow a further gap between the bar and the wall Chairs moved added. Girls entrance corner revised. Bar service moved forward to allow space for a single booth to back bar	05/06/2018	OK
Revision 9	Chairs moved forward to allow space for a single booth to back bar	05/06/2018	OK
Revision 10	Fixed Seating extended in central bar area. Gid and chairs omitted	10/06/2018	OK

Sarnsley Metropolitan
Borough Council
28 AUG 2008
Corporate Mail Room

ceán
architectural & interior design to the leisure industry

79 Britannia Walk London N1 7RH England
21 Barstow Square Wakefield WF1 2SF England
Tel: 020 7253 6914 www.bardesign.co.uk Tel: 01924 382826

Job title The Old Hall
High Street
Great Houghton
Barnsley, S72 0EN



Drawing title

Proposed Layout


Scale	1:100	Drawing No.
-------	-------	-------------

Date	31Mar08	459/02K
------	---------	---------


Drawn by
Kim Robinson

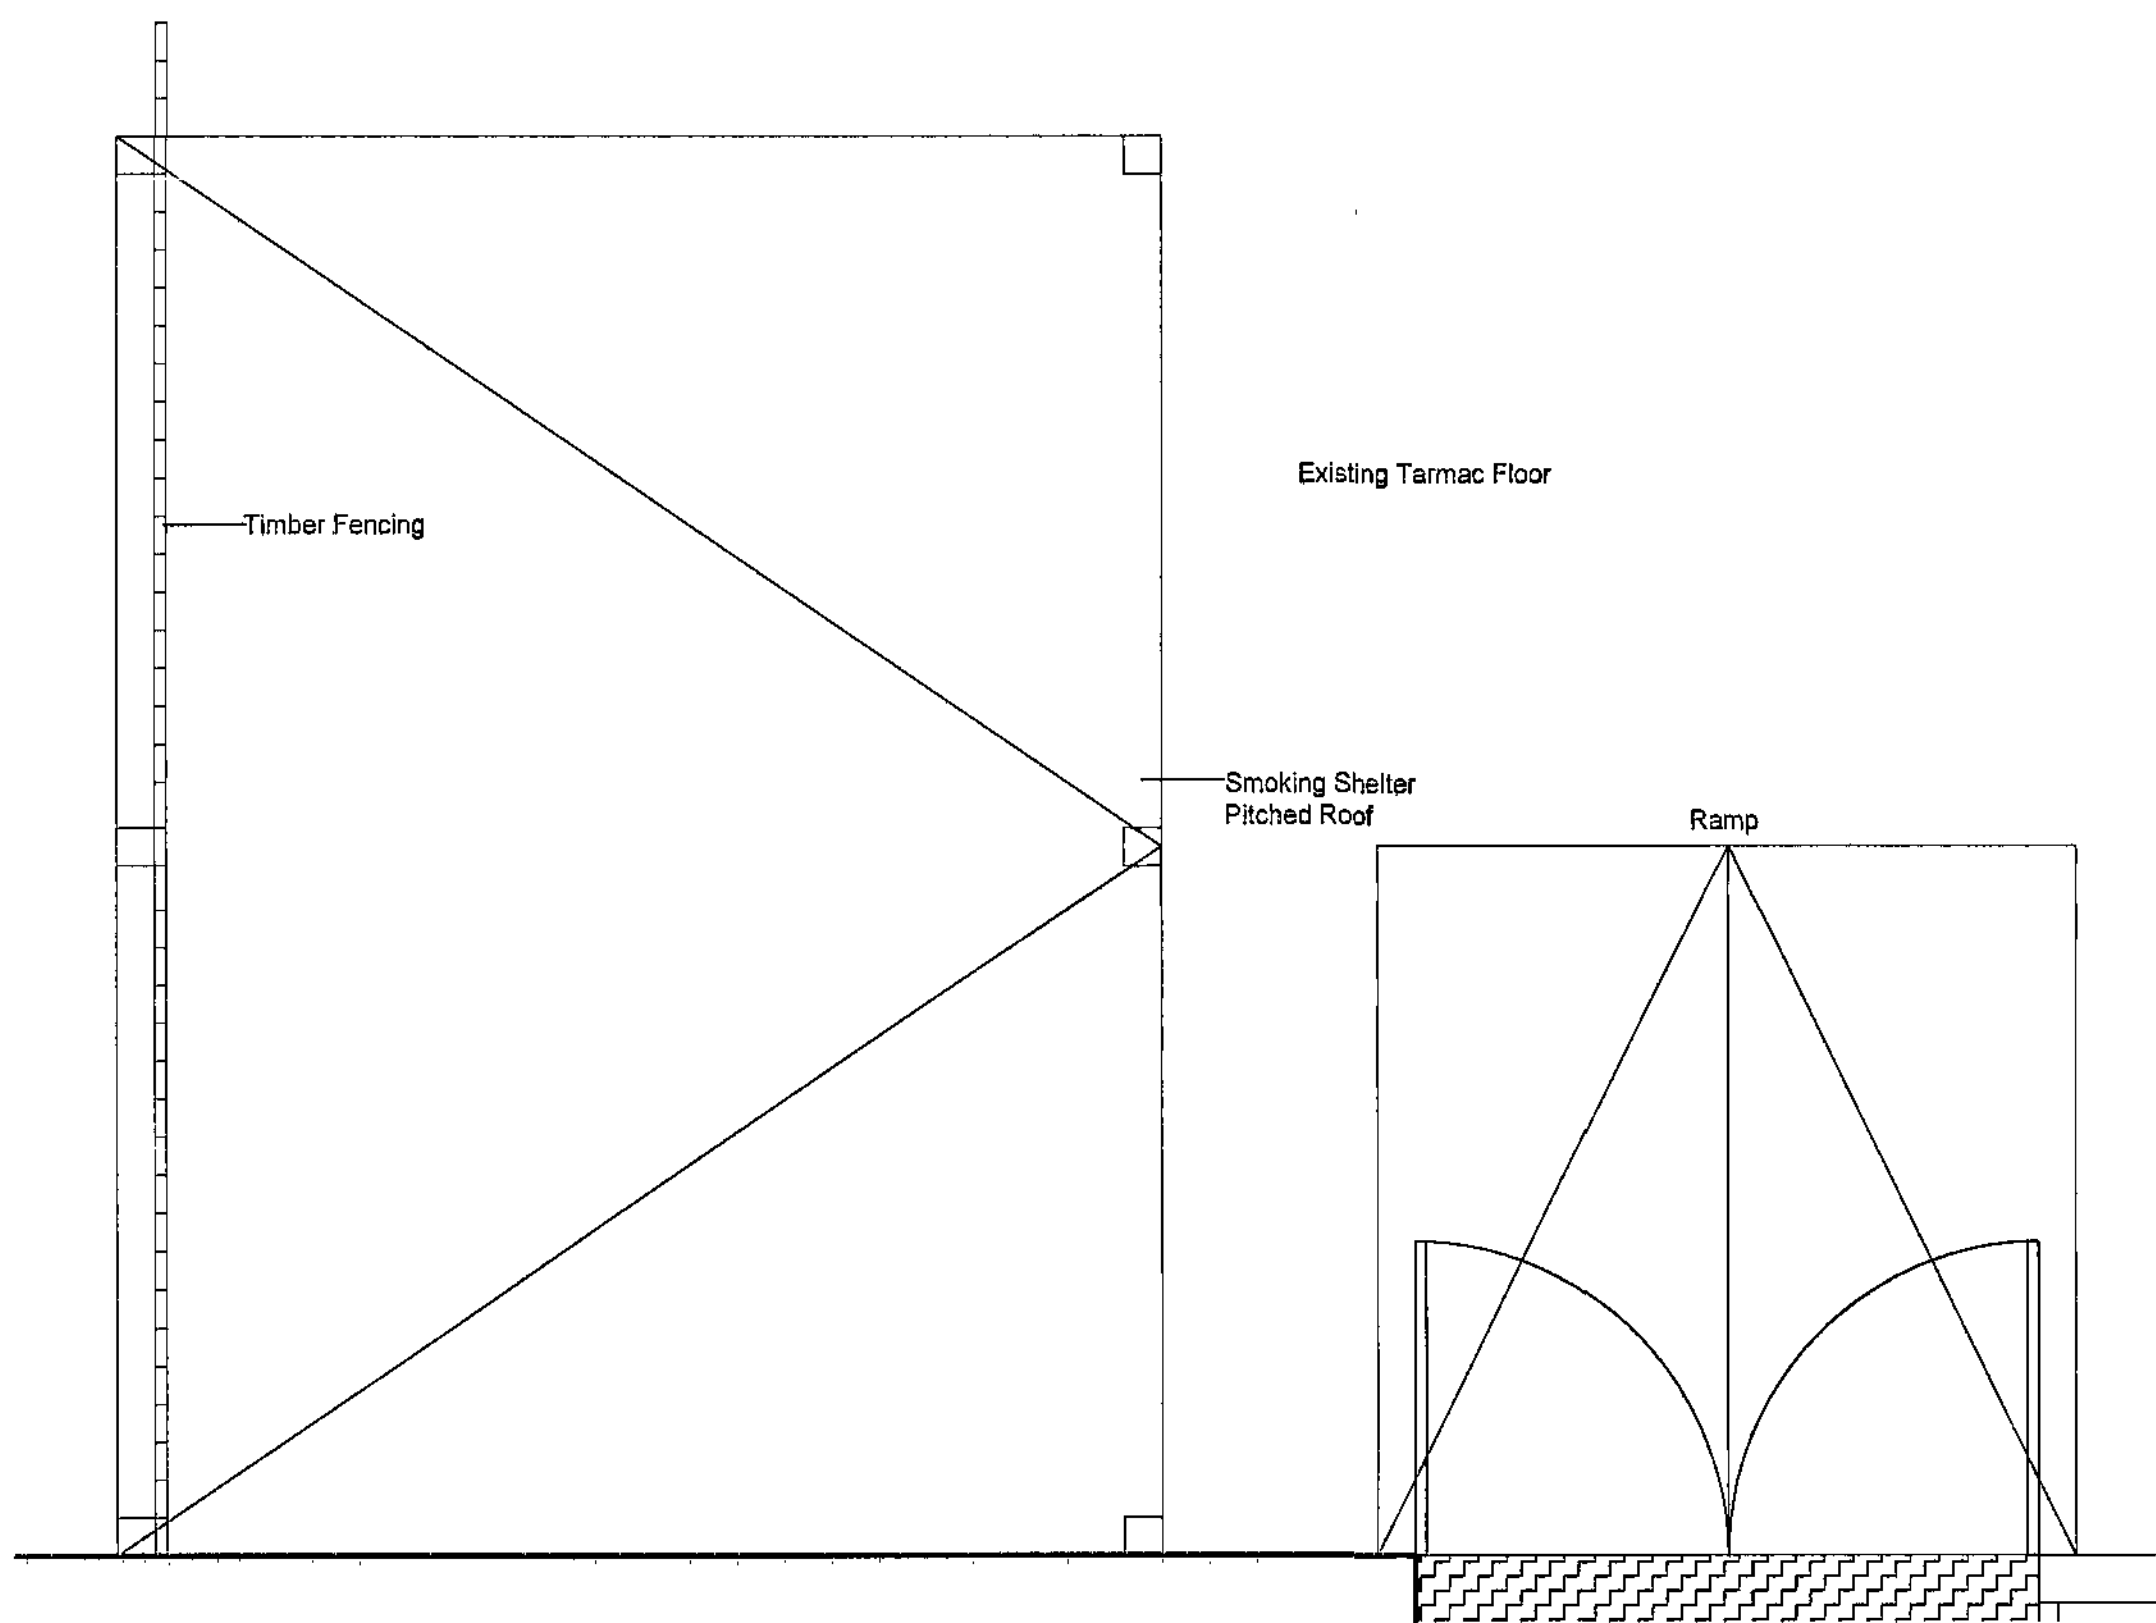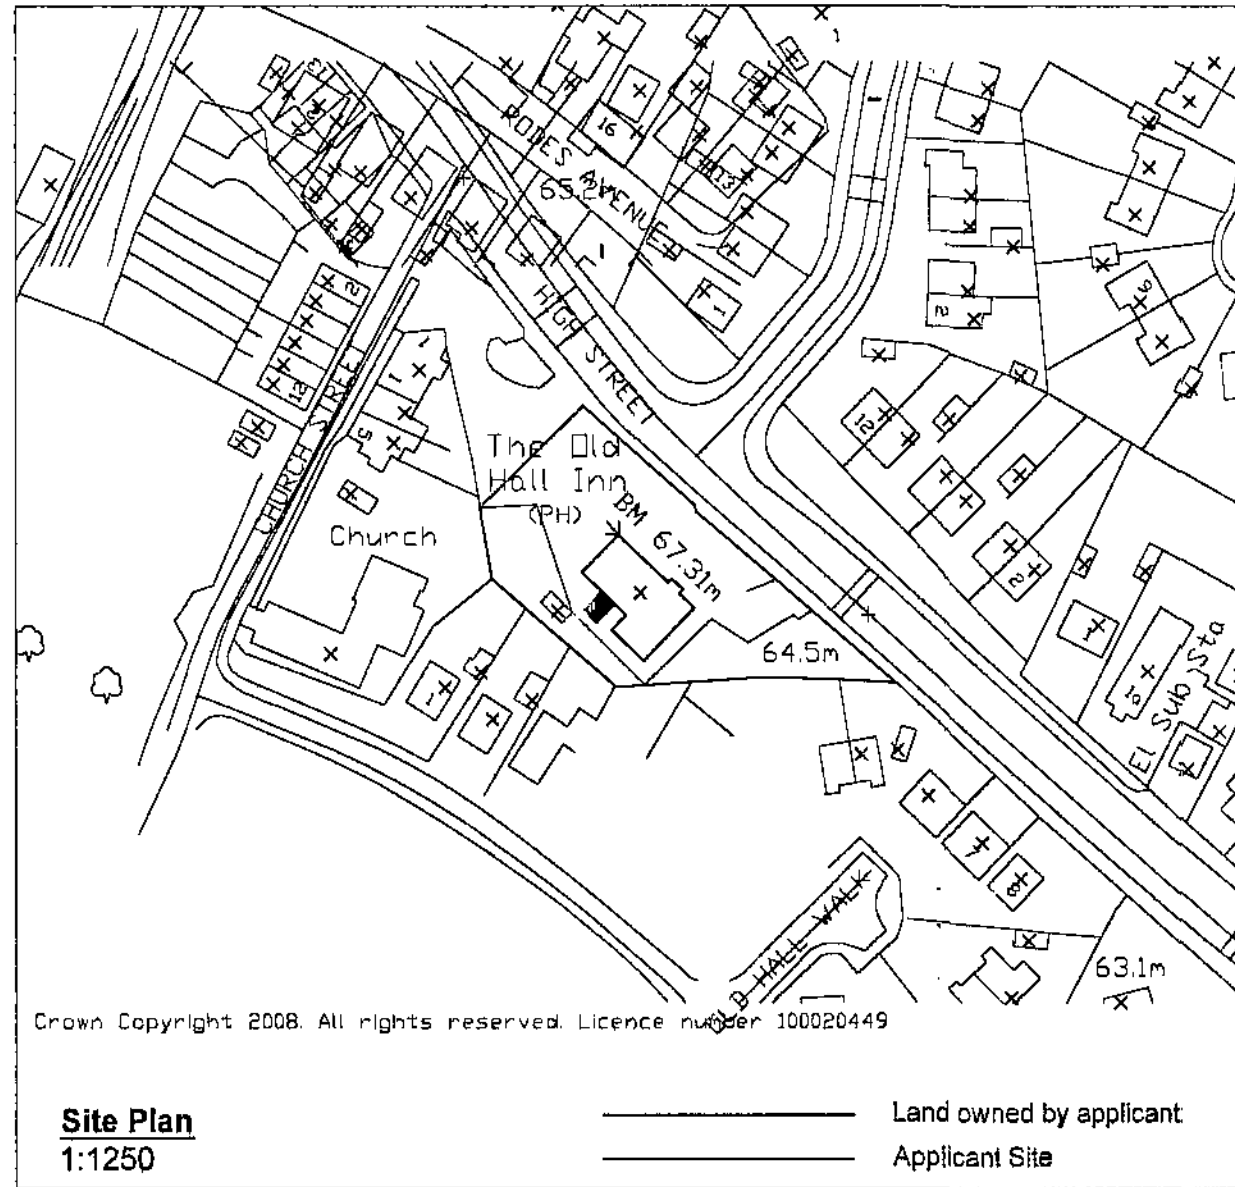


Plan of Smoking Shelter
1:20

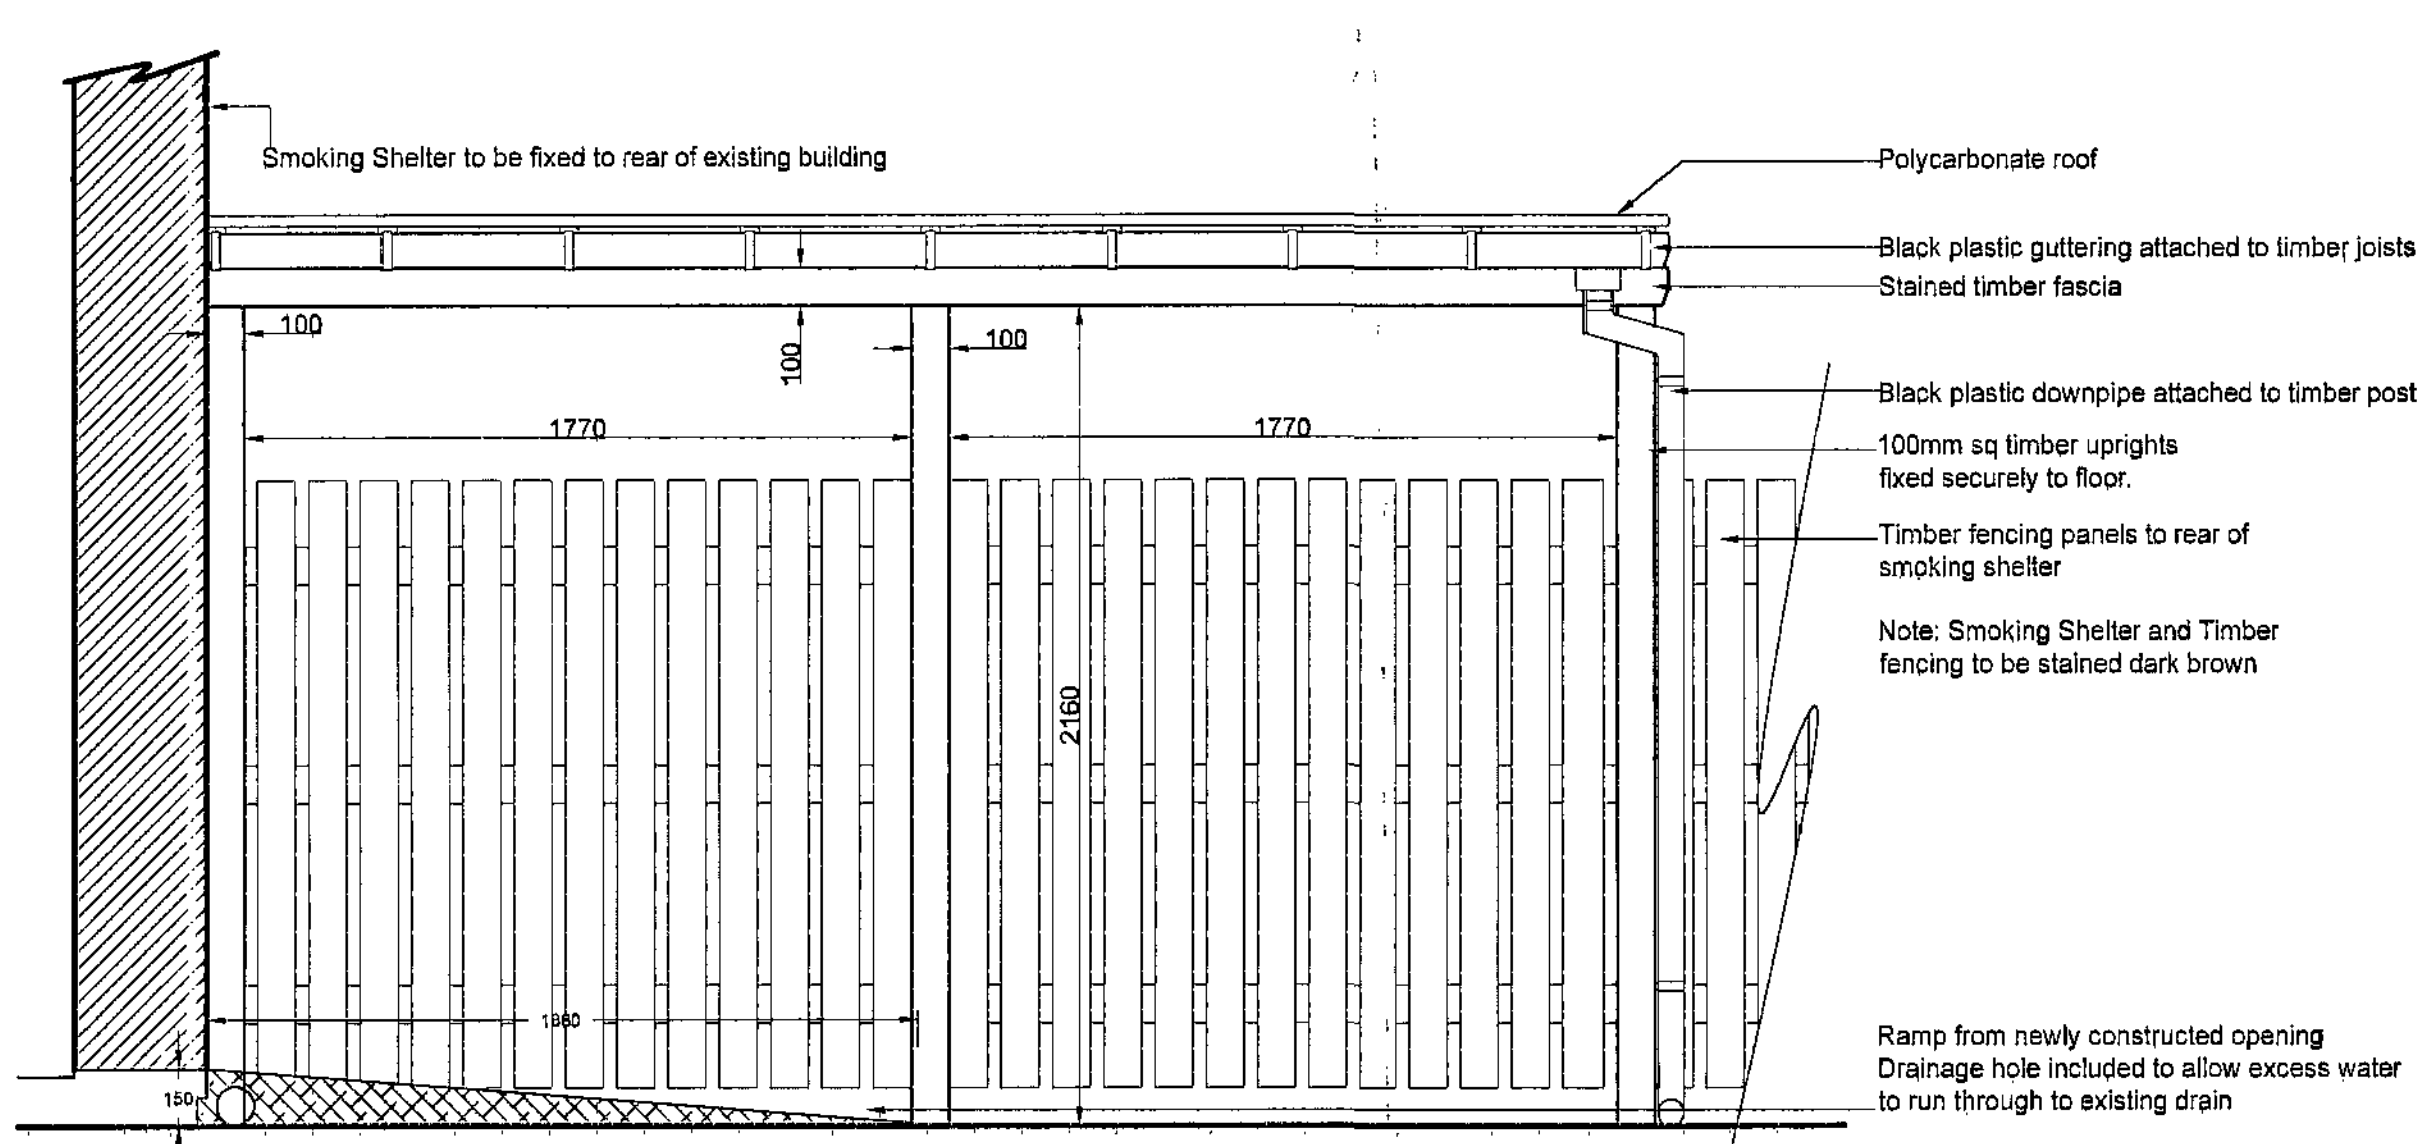


Front Elevation - Smoking Shelter
1:20

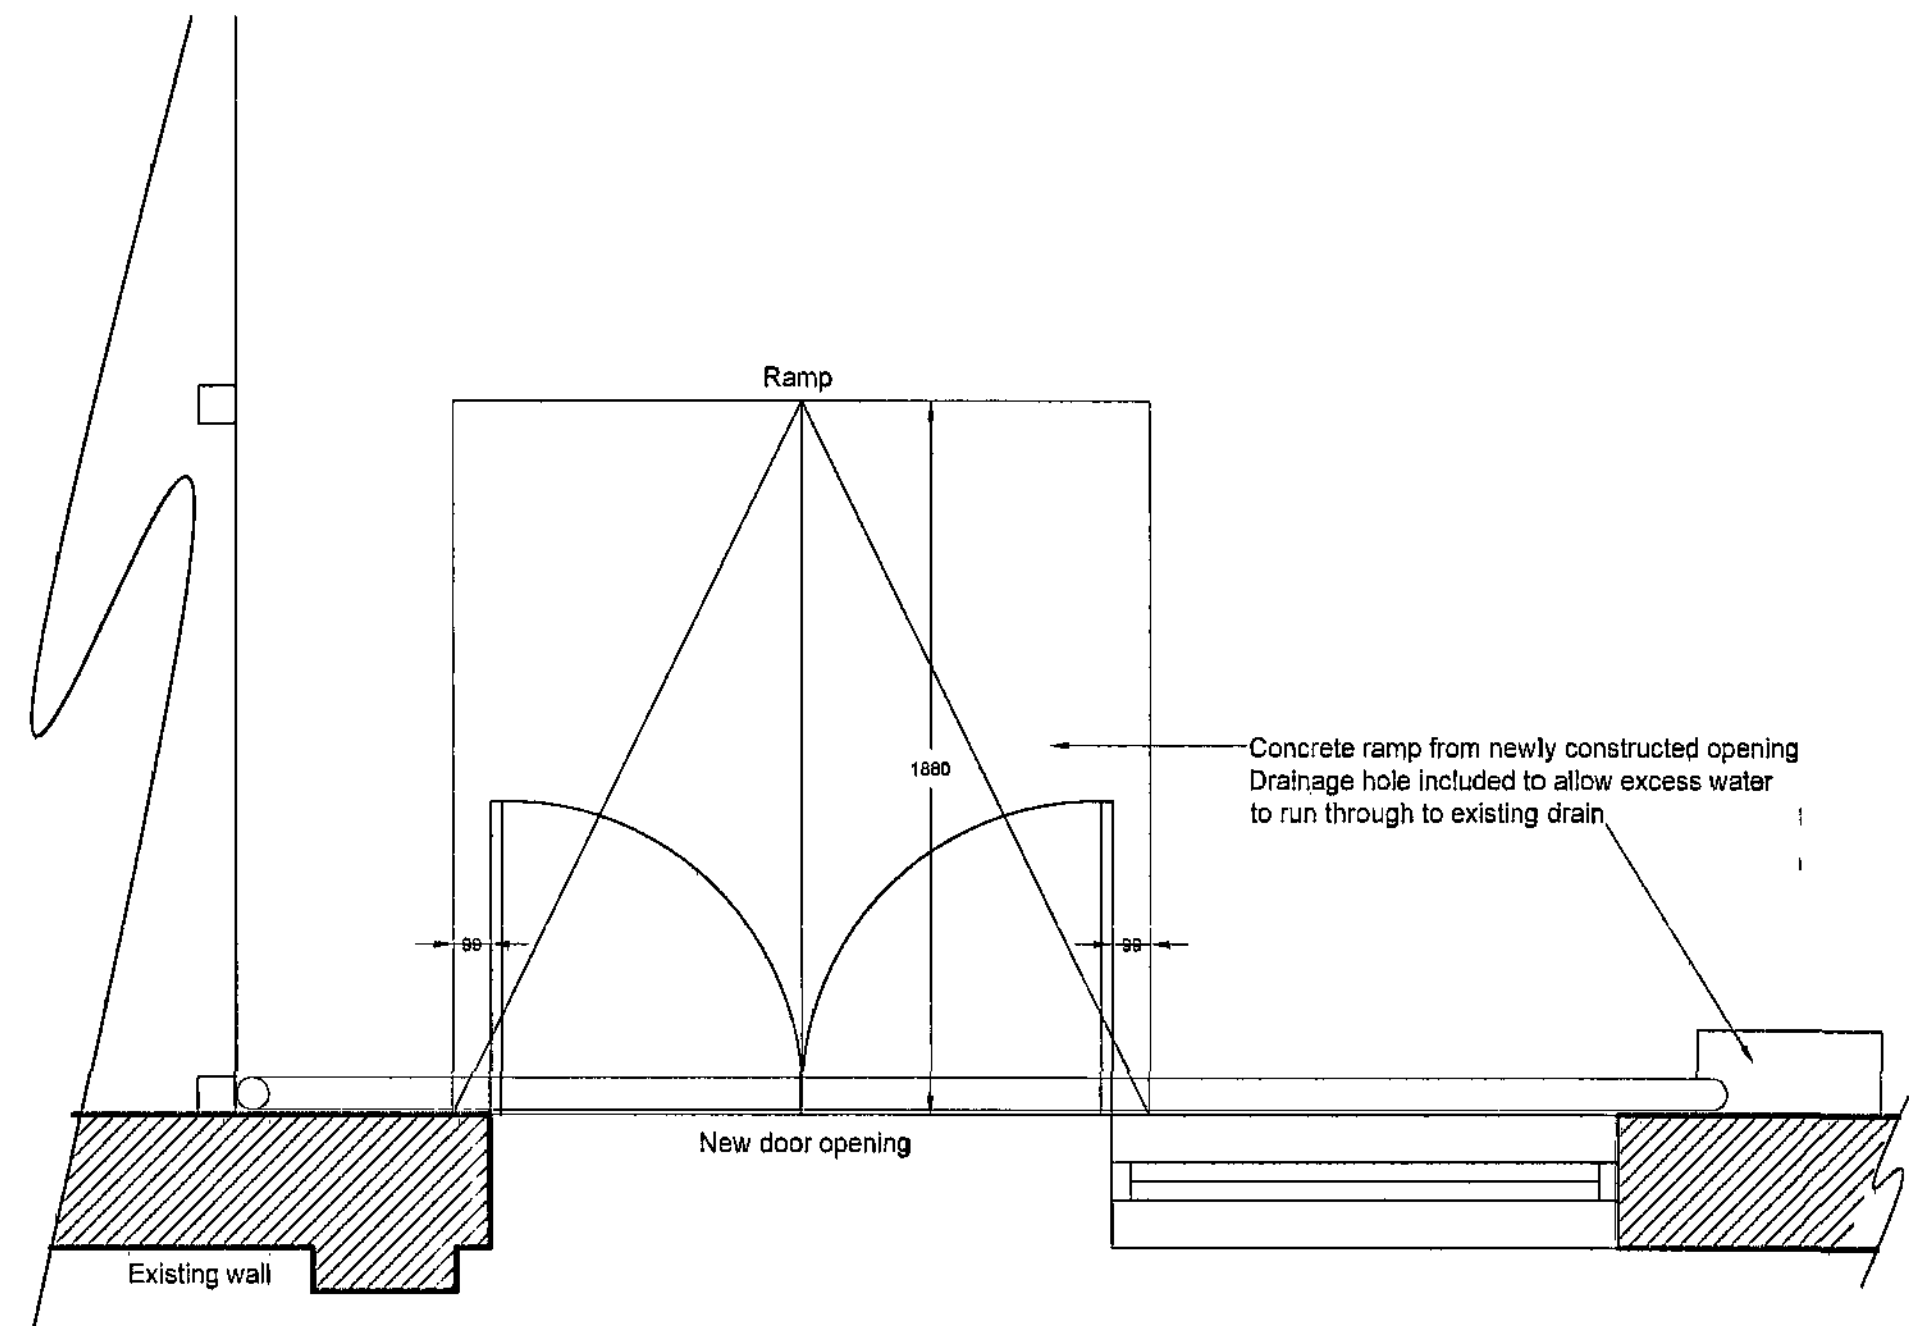

Plan showing Ramp
1:20

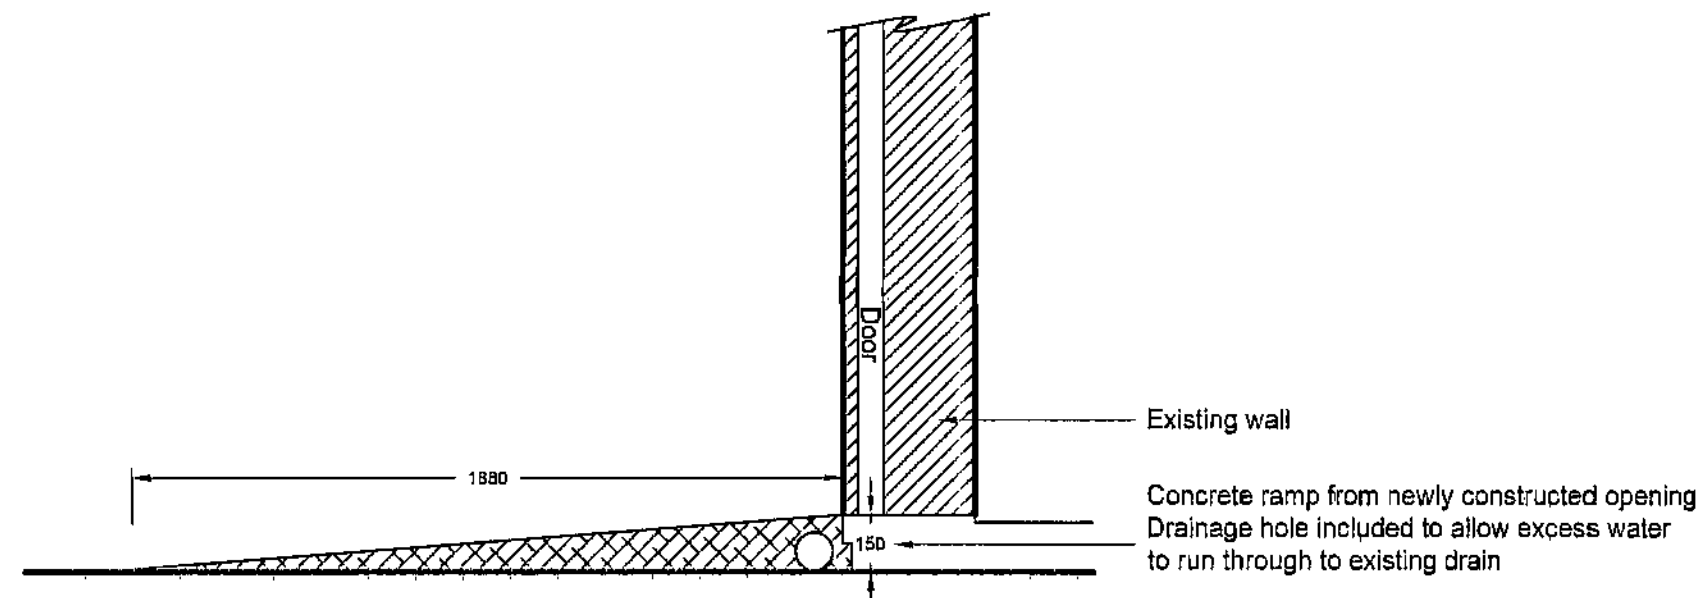

Section through ramp
1:20

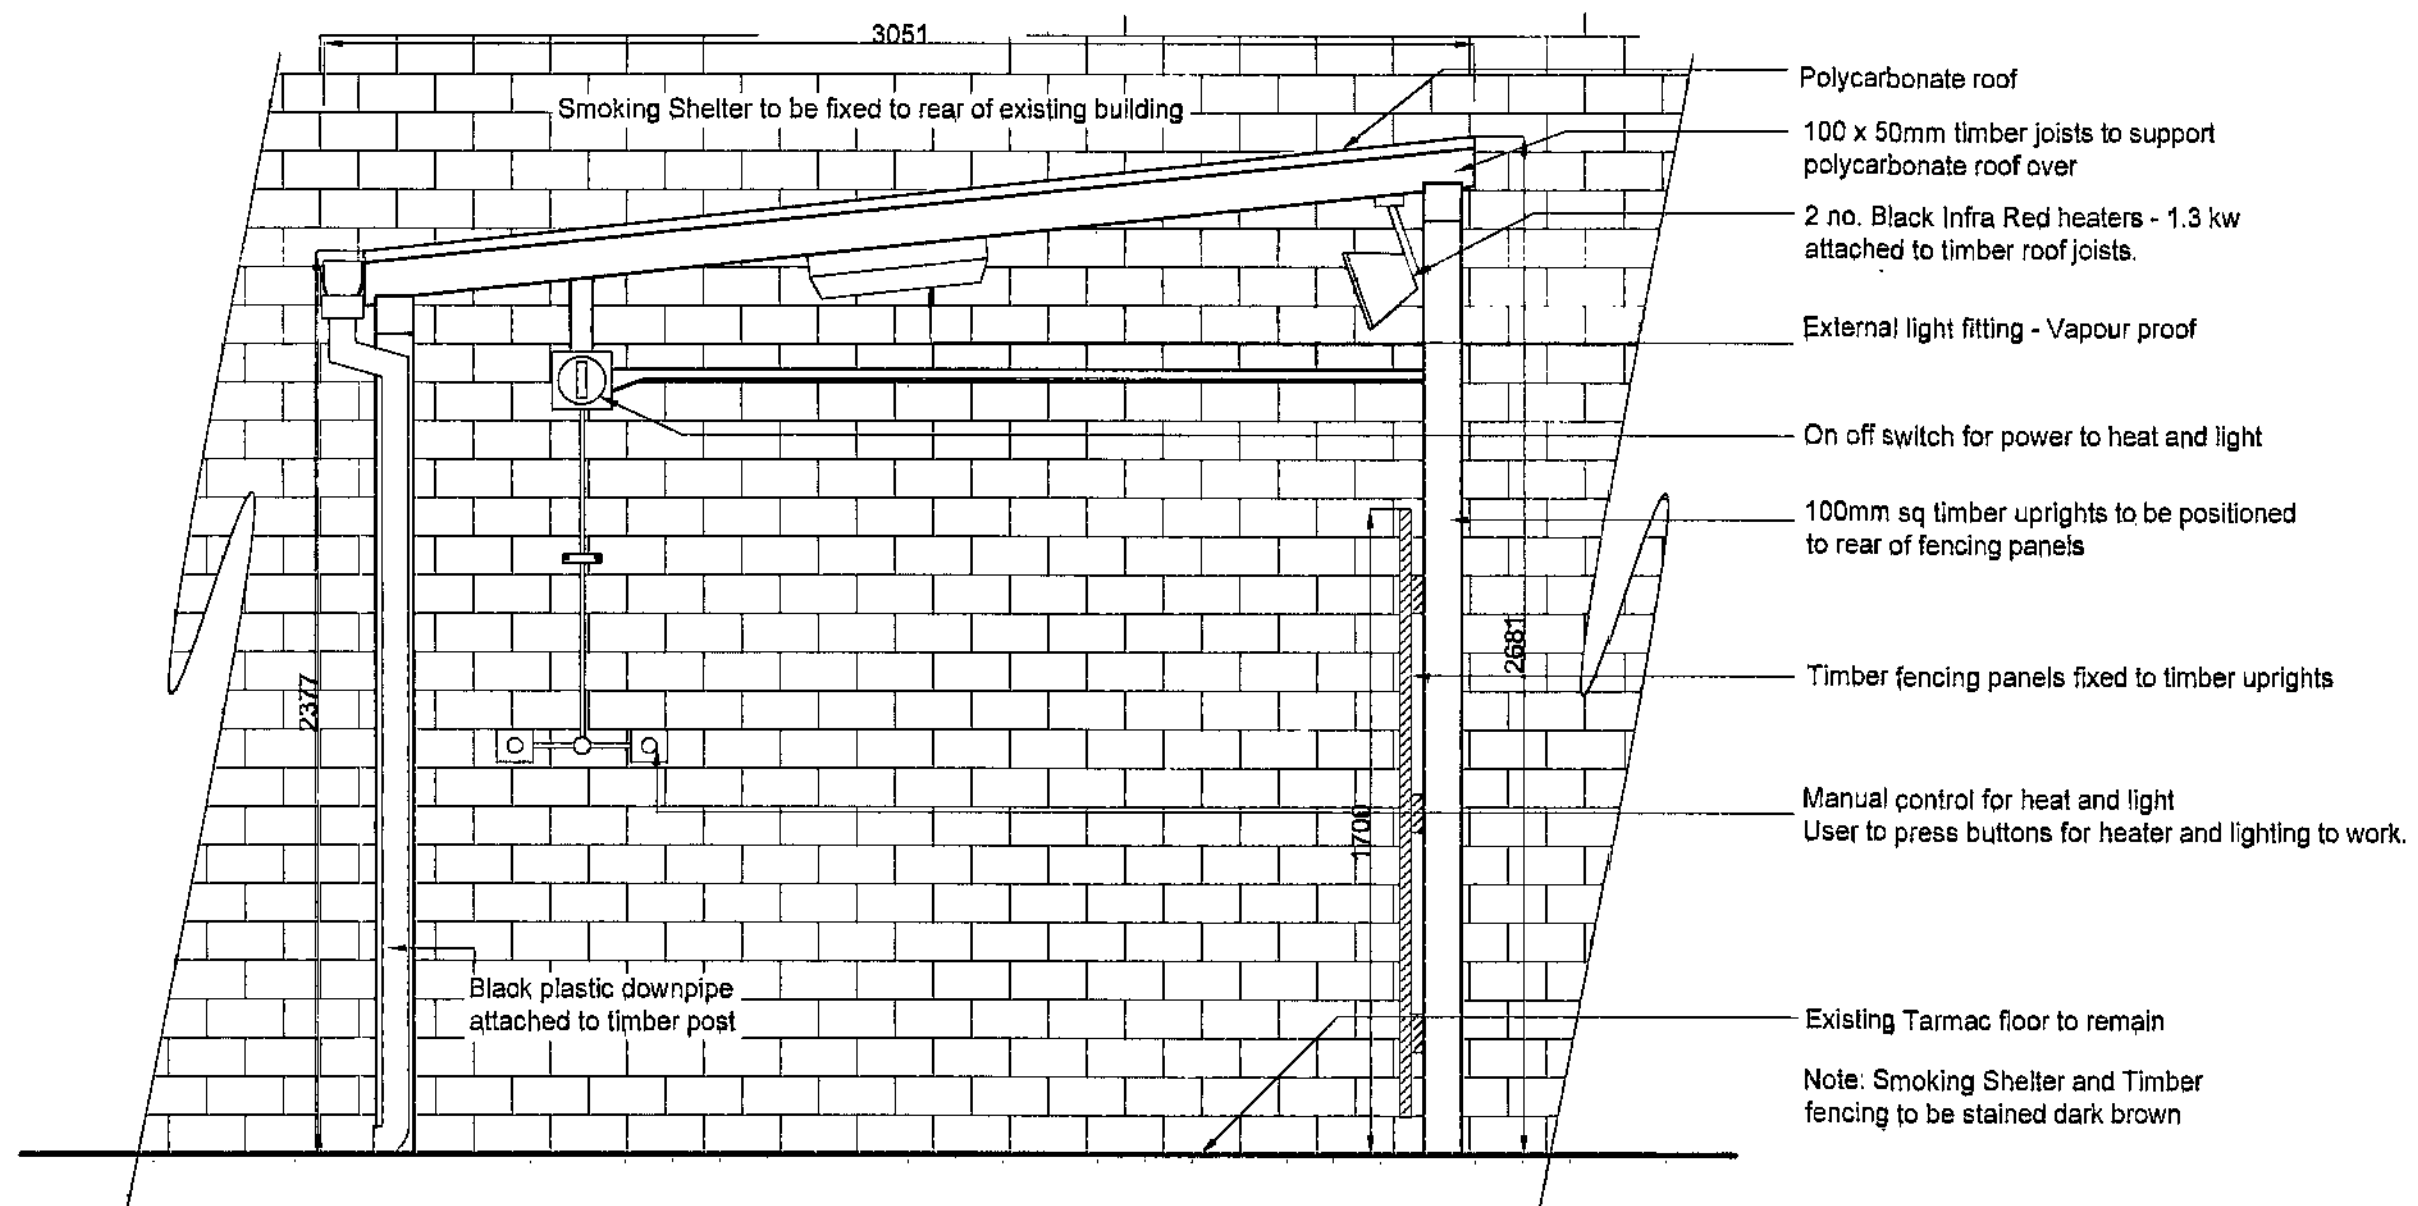

Side Elevation - Smoking Shelter
1:20

Copyright. This drawing and design and all the information contained therein is the sole copyright of Ocean Design and Build Ltd. and reproduction in any form is forbidden unless permission is obtained in writing.
No dimensions to be scaled from this drawing. All Contractors must visit site and be responsible for taking and checking all dimensions relative to this work. The Designer must be advised of any discrepancies in writing.

for
ADMIRAL TAVERNS

Barnsley Metropolitan
Borough Council
28 AUG 2008
Corporate Issue

Ocean
architectural & interior design to the leisure industry
79 Brilliana Walk London N17 8H England
21 Barlow Square Wakefield WF1 2SF England
Tel: 020 7253 6914 www.oceandesign.co.uk Tel: 01924 362826

Job title
The Old Hall
High Street
Great Houghton
Barnsley, S72 0EN

Drawing title
Smoking Shelter Details

Scale
1:100

Date
16May08

Drawn by
Kim Robinson

Drawing No.

459/10