

Notes:

PLANNING DRAWINGS, NOT TO BE USED FOR BUILDING REGULATIONS OR CONSTRUCTION PURPOSES

Revision:--


Revision List:

Project Name: The Laithe, Haigh Lane


Drawing Title: Plans - Existing

Drawing Number: 1049/TP/003


Scale: 1:100@A3

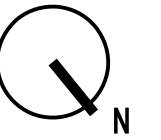

Date: Feb 12

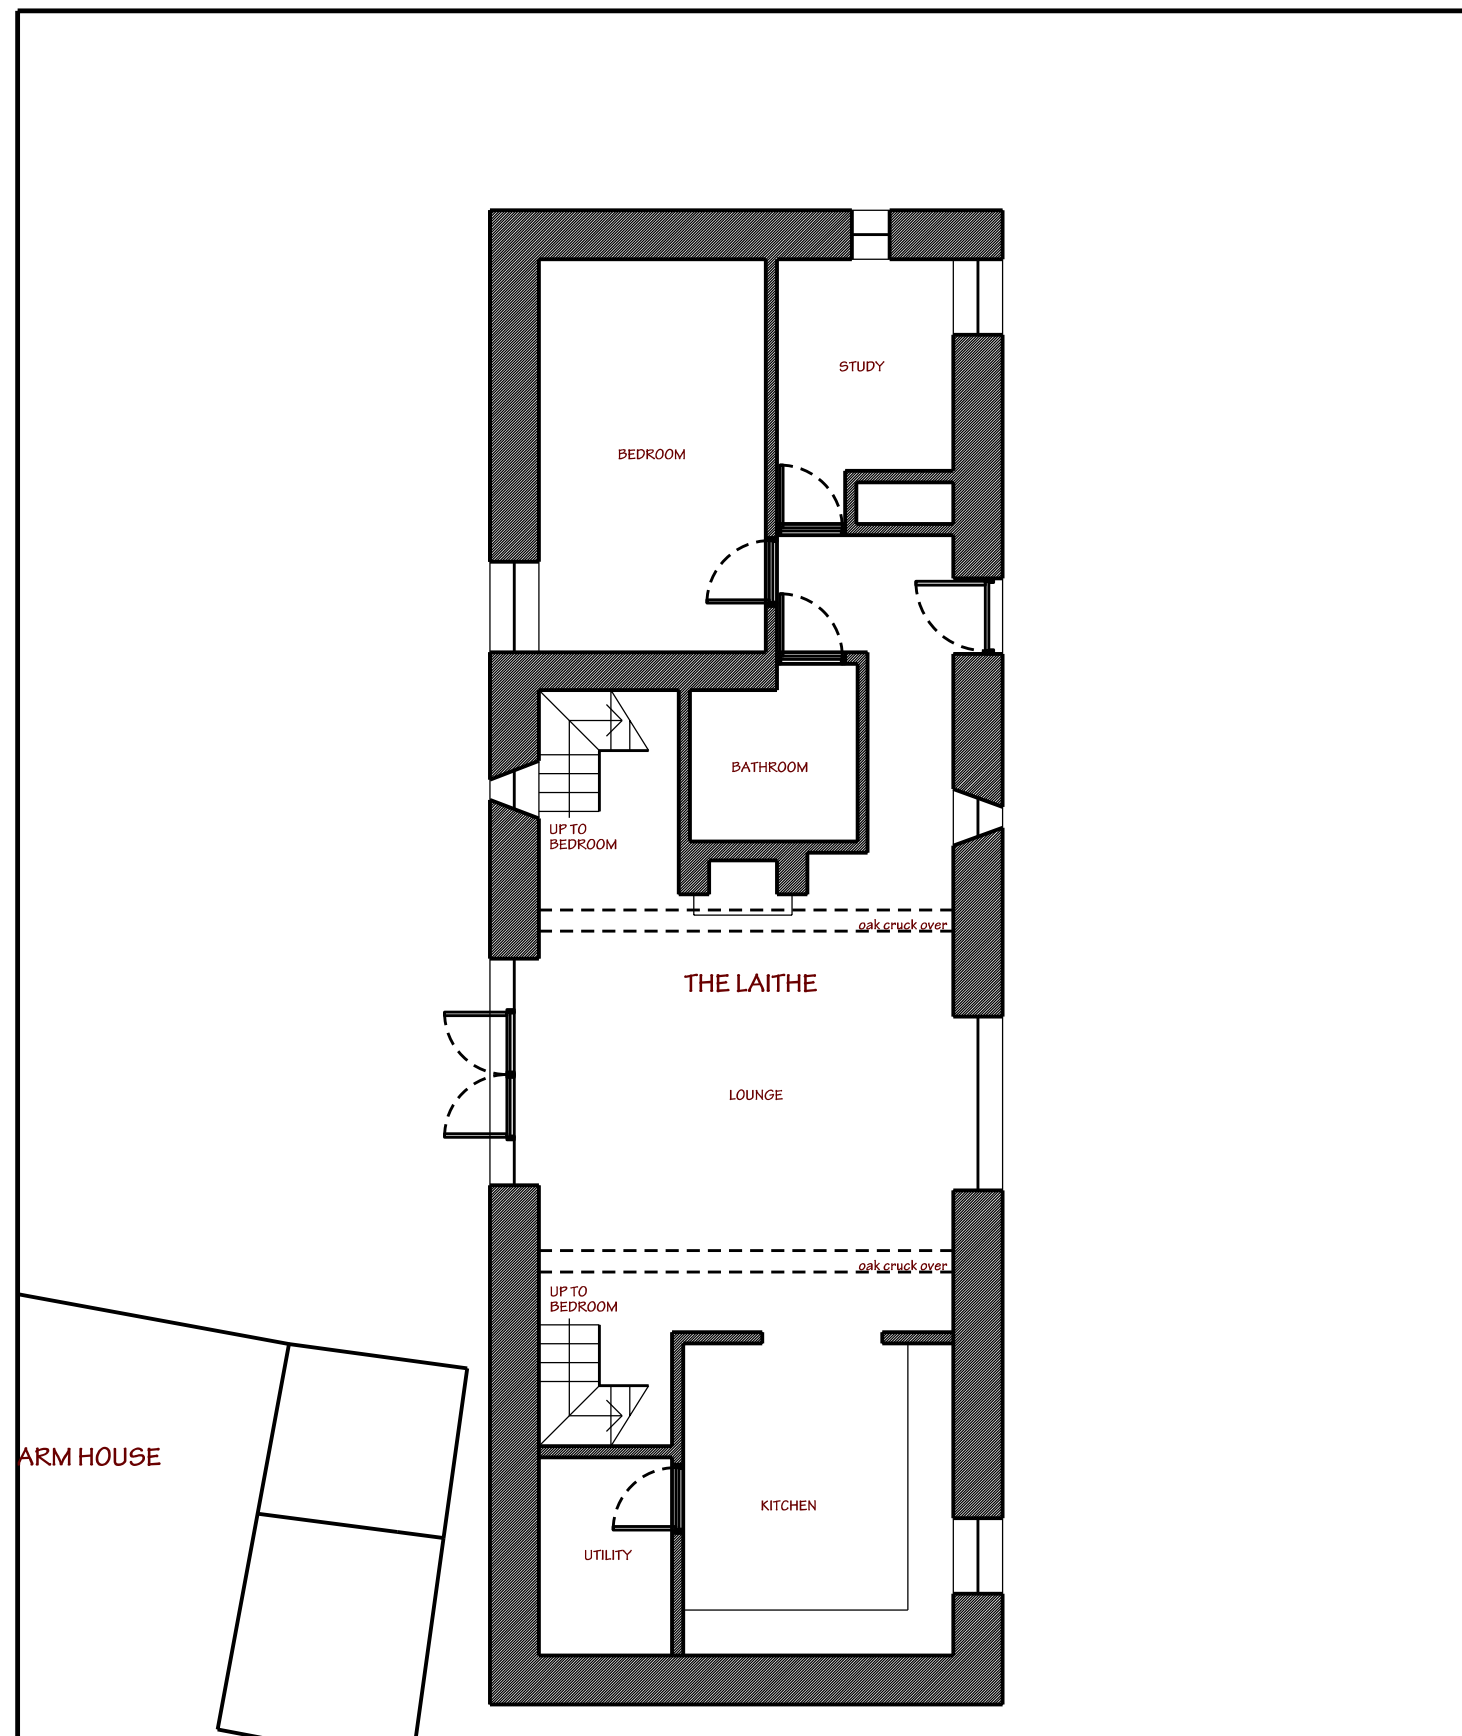

Ground Floor Plan - Existing

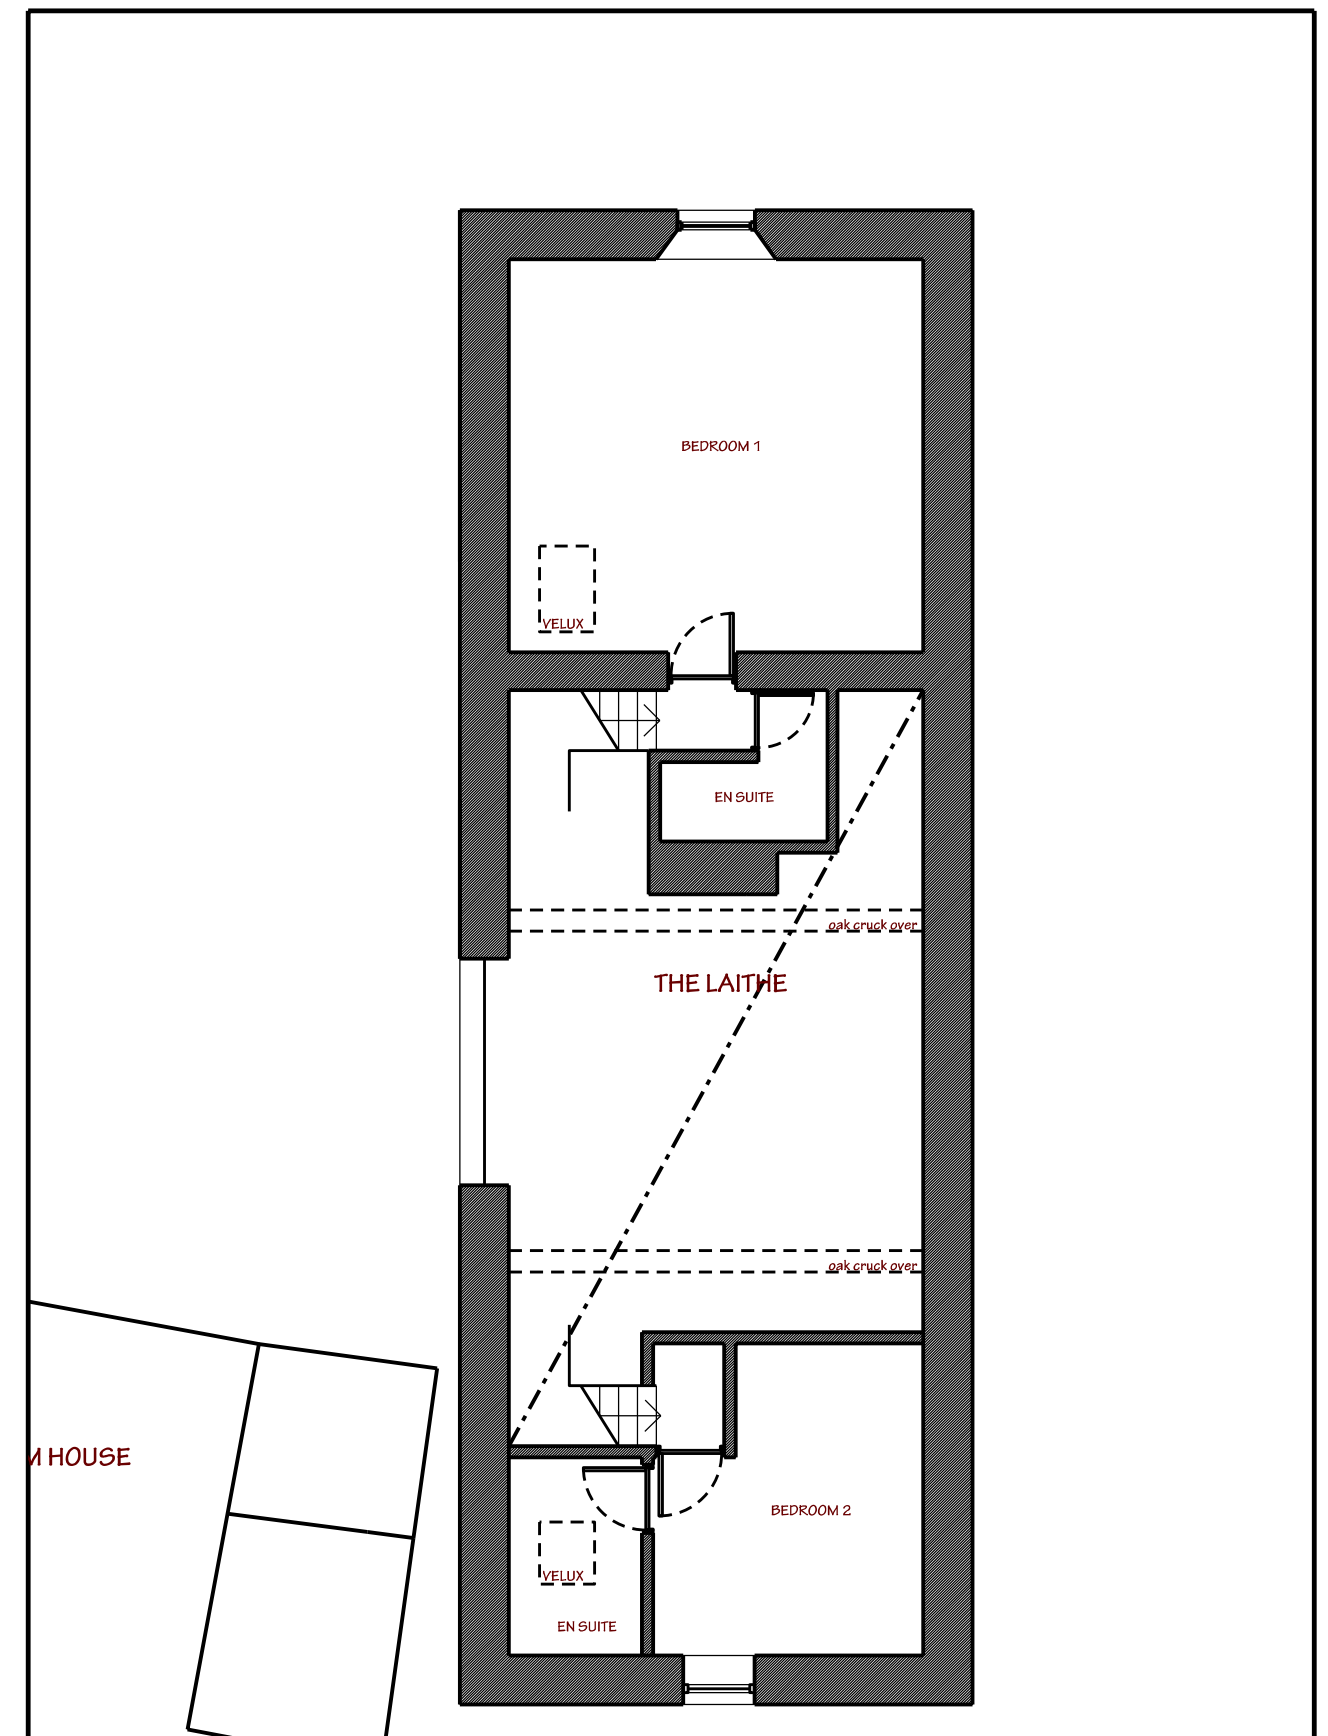

First Floor Plan - Existing