

Notes:

PLANNING DRAWINGS, NOT TO BE USED FOR BUILDING REGULATIONS OR CONSTRUCTION PURPOSES  
COPYRIGHT OF THIS DRAWING BELONGS TO DESIGNSPACE ARCHITECTS, STRICTLY NO COPYING, HIRING OR LENDING  
WITHOUT AUTHORISATION

Revision: --

Revision List:

0 10m



Project/ Client: Catshaw Cross Cottage / O'Brien

Drawing Title: Site Plans - EXISTING & PROPOSED


Drawing Number: 2107/TP/002

Scale at A3: 1:200

Date: Feb 21

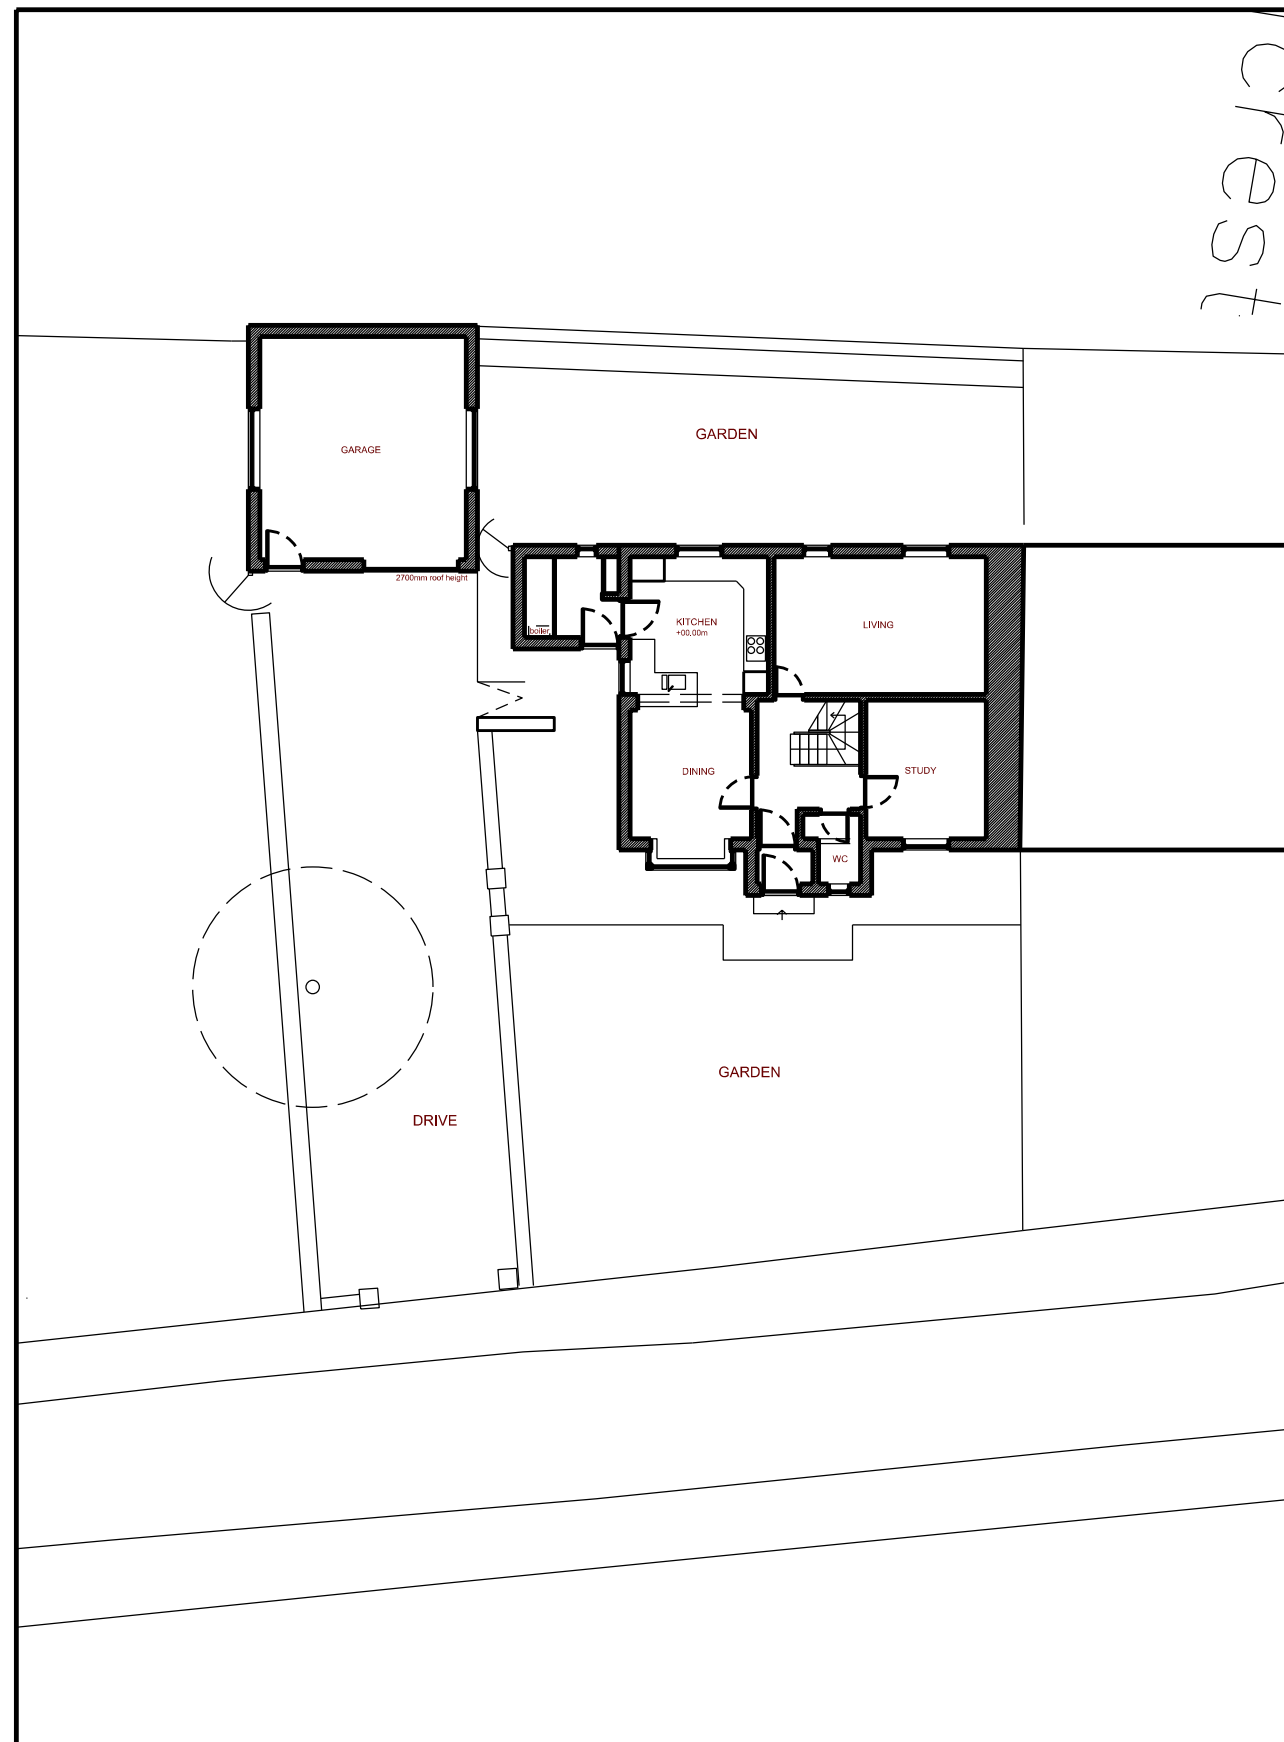 

Site Plan - EXISTING

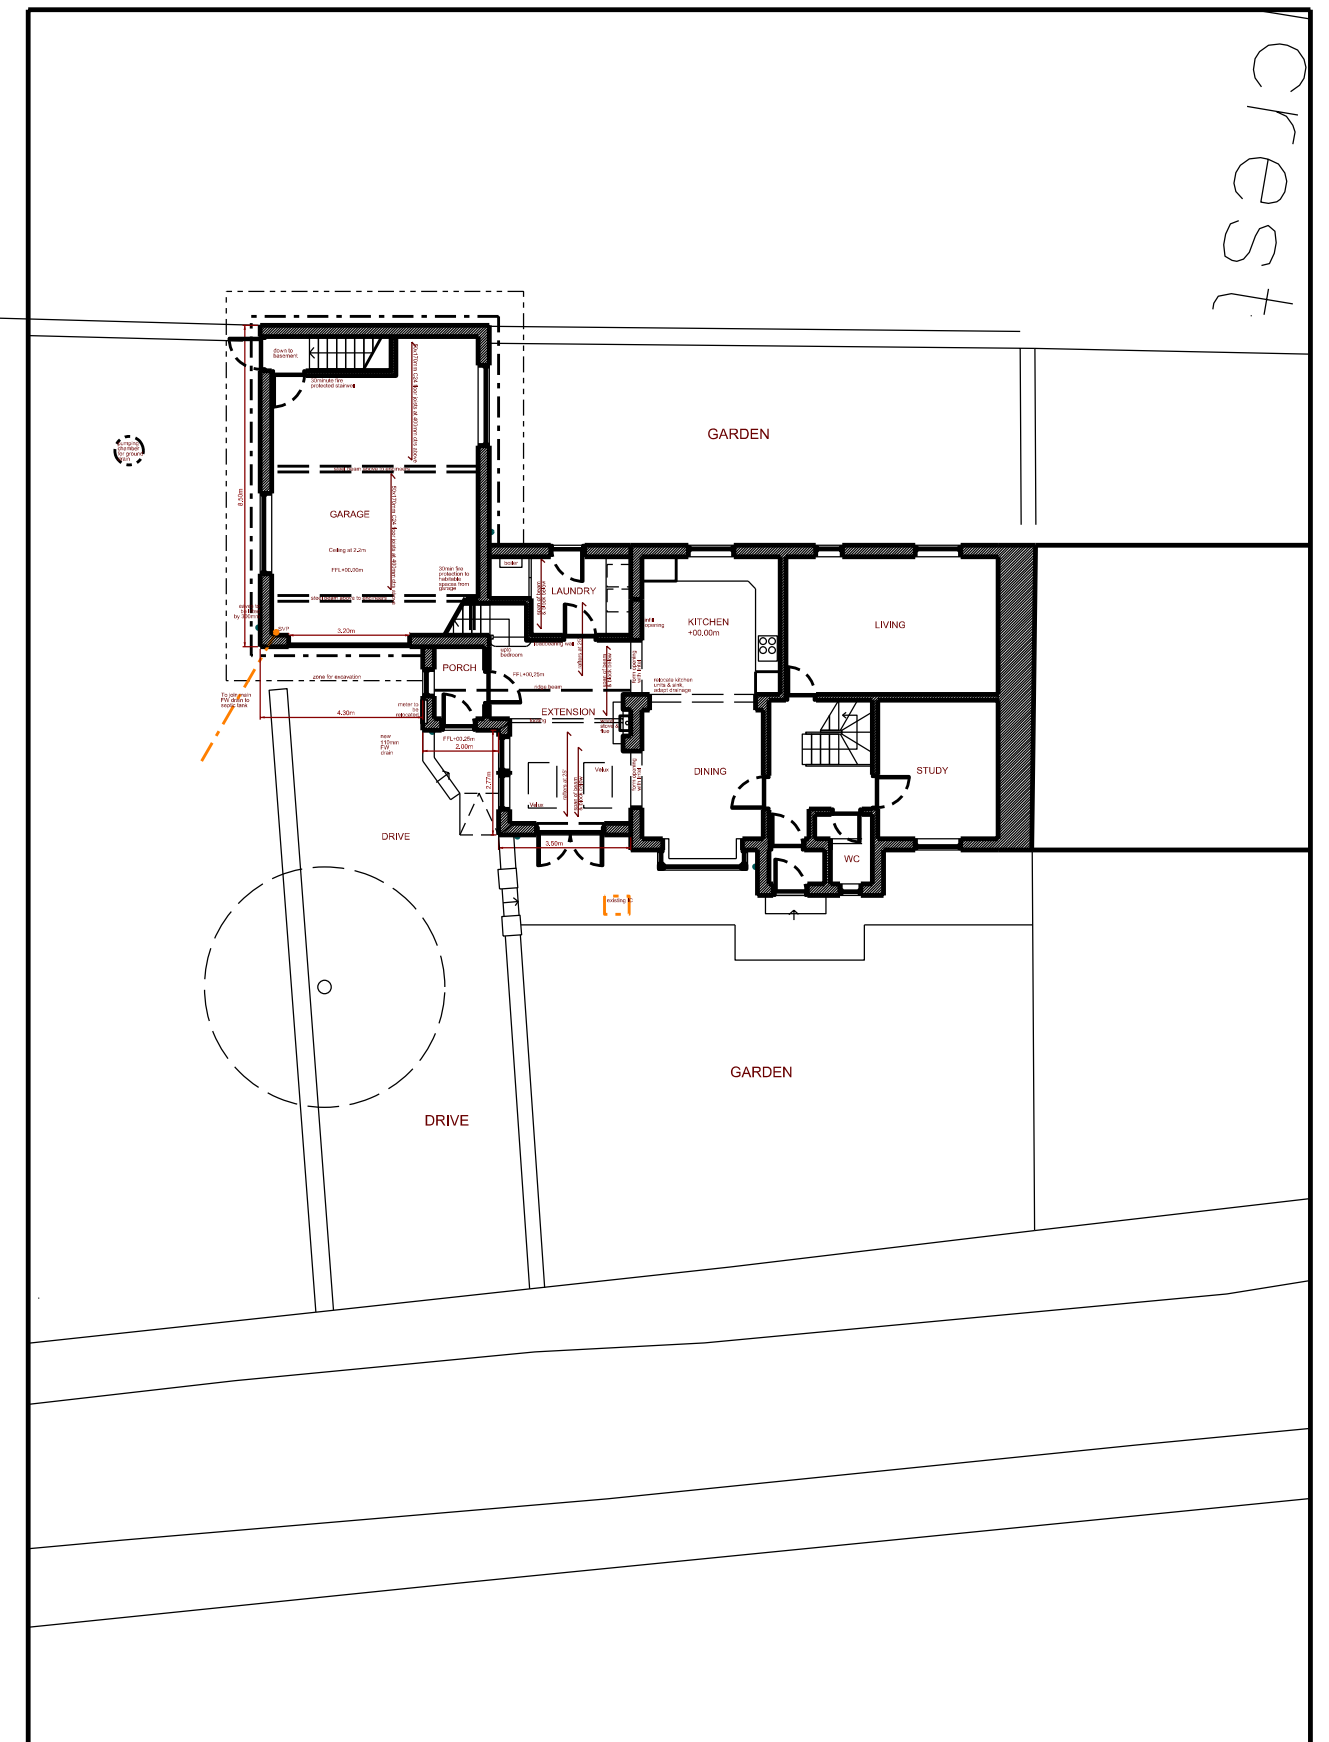

Site Plan - PROPOSED