






REAR ELEVATION
AS PROPOSED

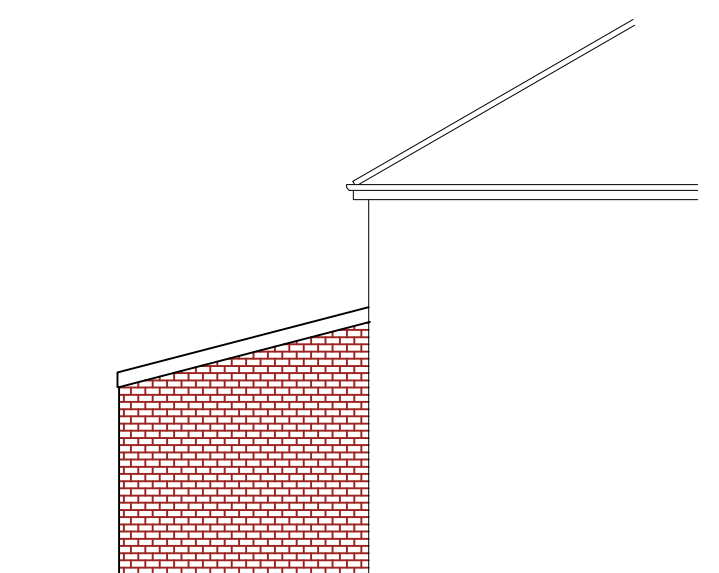

SIDE ELEVATION
AS PROPOSED

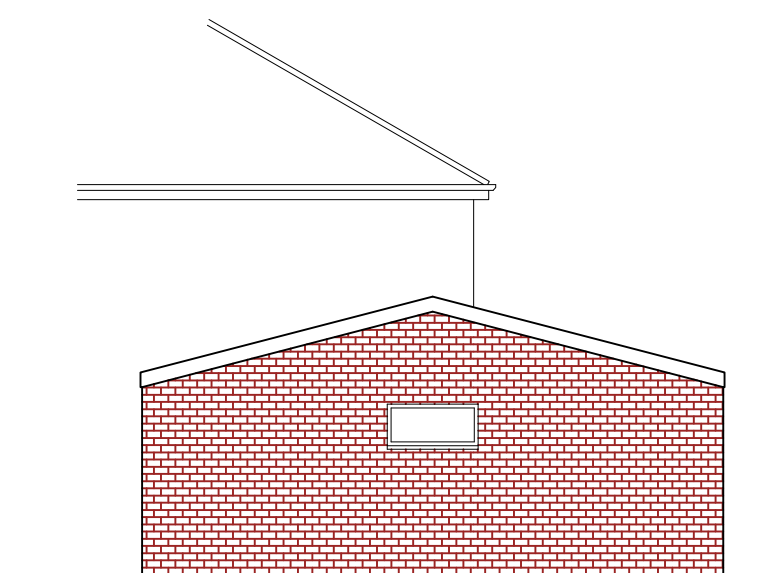


SIDE ELEVATION
AS PROPOSED

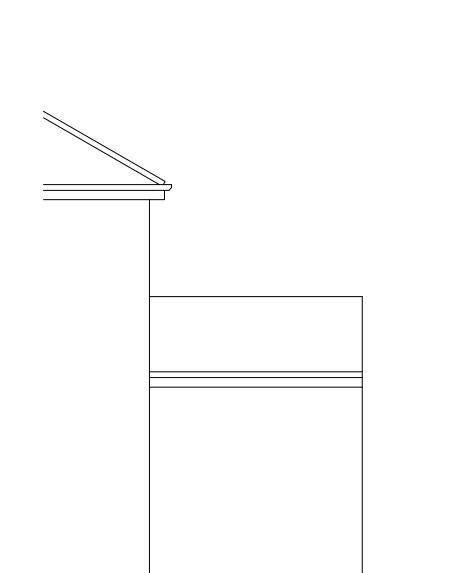


FRONT ELEVATION
AS PROPOSED



SITE PLAN
SCALE 1:500

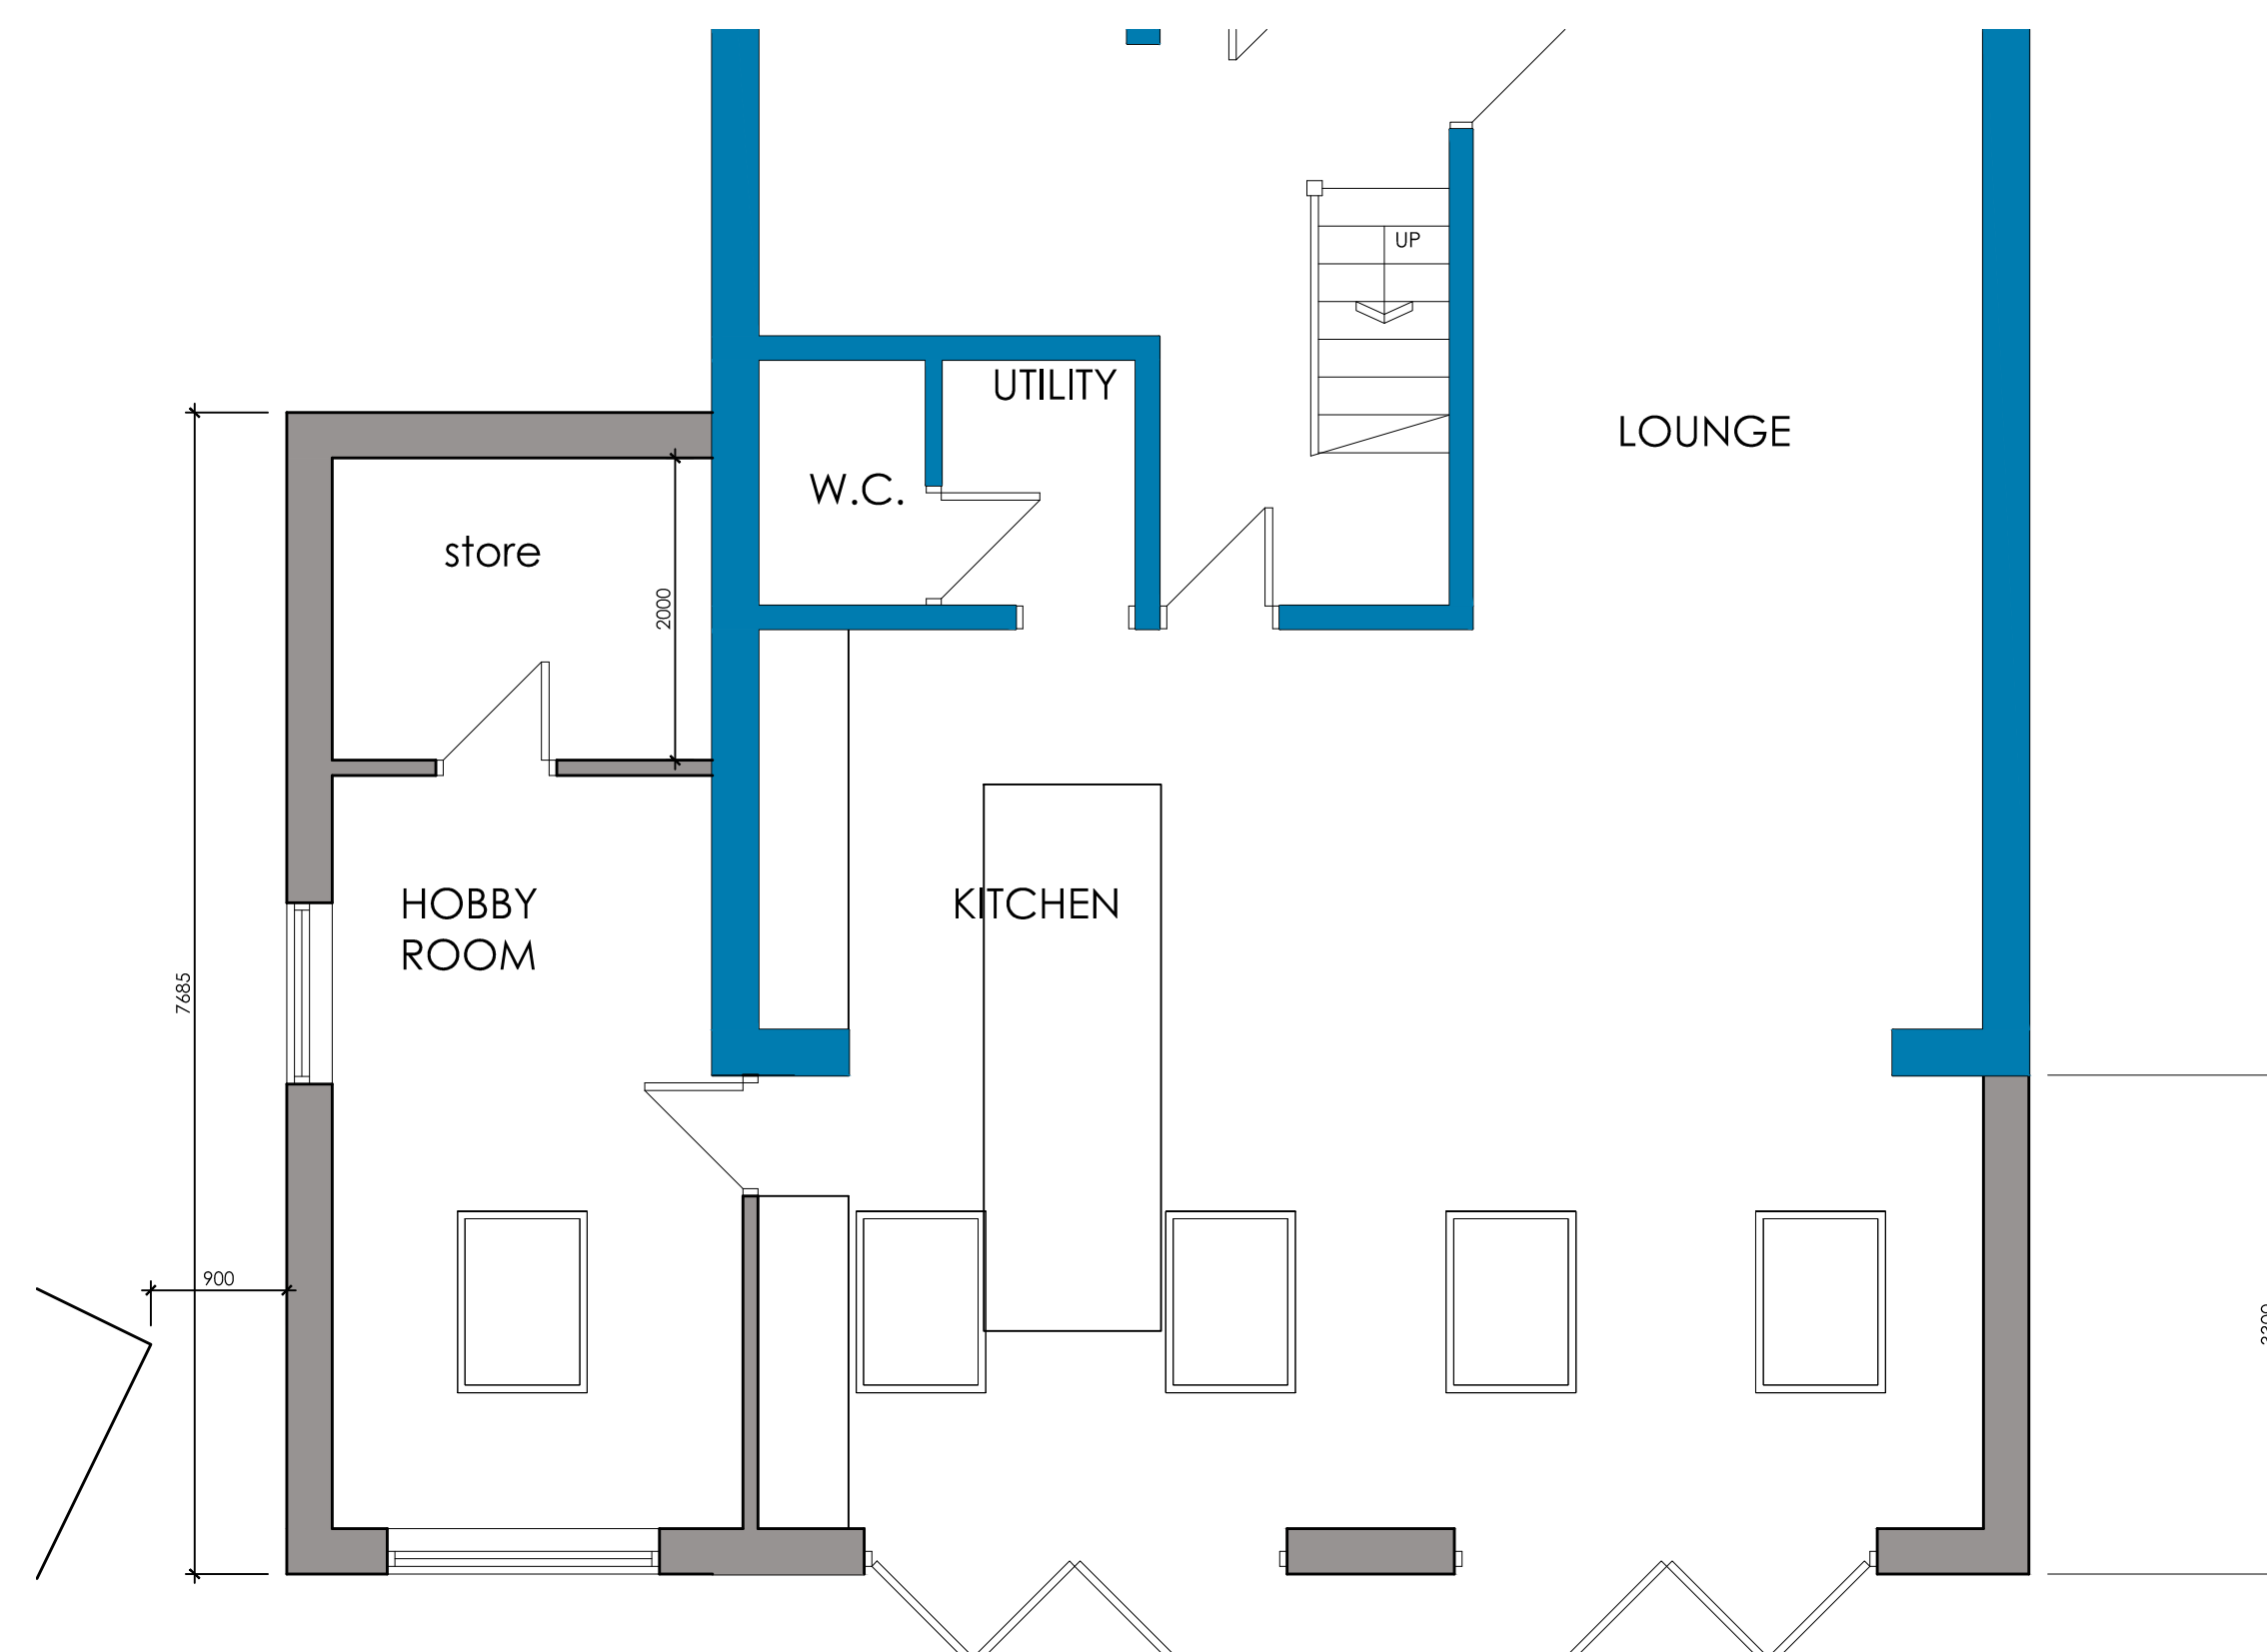


GROUND FLOOR PLAN
AS PROPOSED

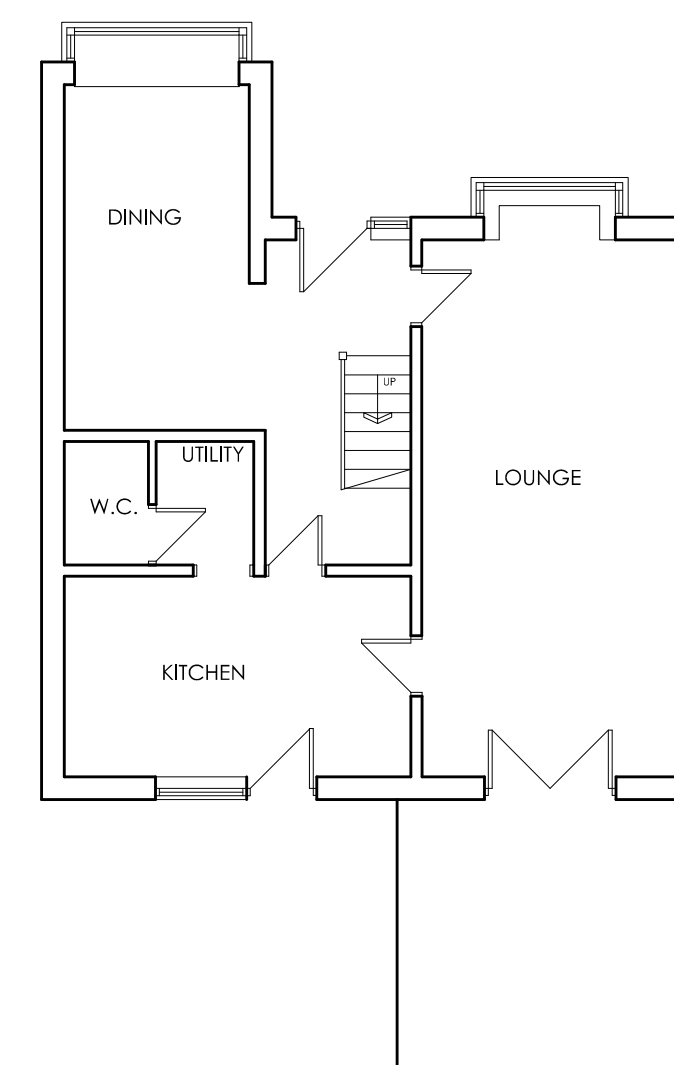

GROUND FLOOR PLAN
AS EXISTING



REAR ELEVATION
AS EXISTING

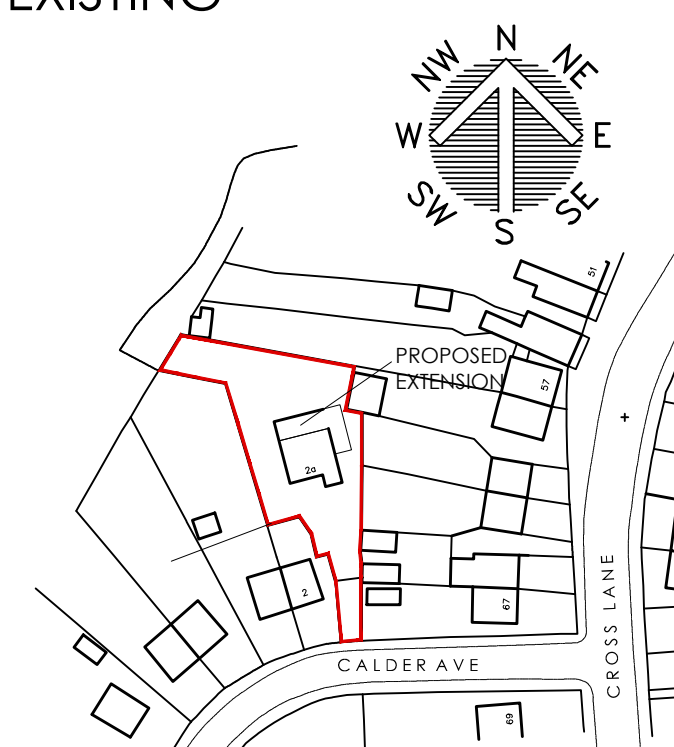

LOCATION PLAN
SCALE 1:1250

 White Agus PARTNERSHIP			OFFICE ONE 34 VICTORIA ROAD BARNLEY, S70 2BU			Phone: 01226 208482 Email: info@whiteaguspartnership.co.uk Web: www.whiteaguspartnership.co.uk		
ARCHITECTURAL SERVICES			Project: PROPOSED EXTENSION AT 2A CALDER AVENUE ROYSTON, BARNLEY			Client: MR CRAIG PLUNKETT		
Drawing Title: PLANS AND ELEVATIONS			Date: OCT 2021		Scale: 1:50 & 1:100 @A2		Ref. 21-027	
Date			Suffix		Description		Date	