


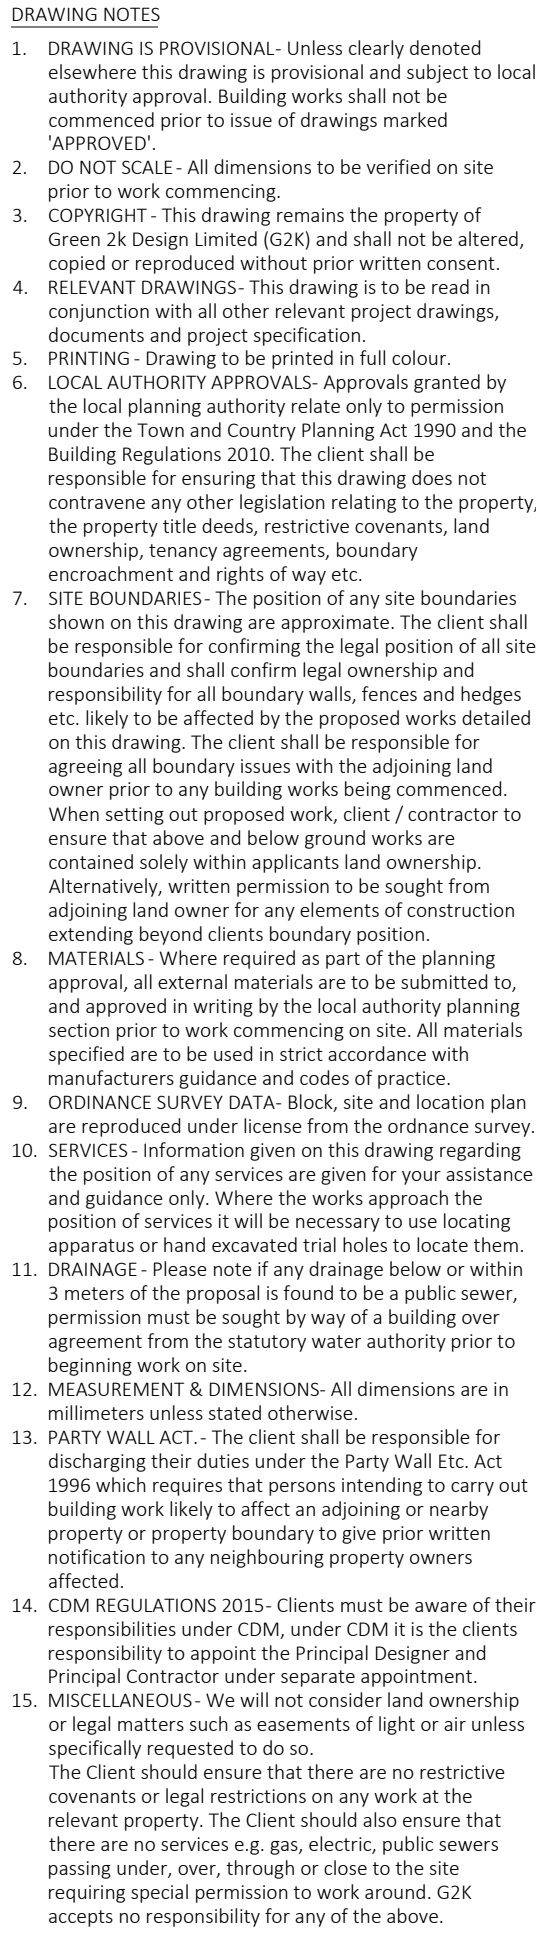

Rev	Date	Int	Details
'A'	03/06/24	BN	Amendments to scheme following planning officers comments

green2k
design

Architectural Designers & Chartered Surveyors

Thomas Henry House,
First Floor,
1-5 Church Street,
Ripley,
Derbyshire,
DE5 3BU

t 01773 512935
f 0870 8362206
e info@green2kdesign.com

Client Details

Mr D Robinson

Site Address

66A High Street,
Goldthorpe
Rotherham,
S63 9LQ

Proposed Work
Conversion of existing building to residential
apartments

Drawing Title
Proposed ground floor layout, front elevation and side elevation

Drawn: - RTJ	Date: - Feb 2024
--------------	------------------

Job Status: - 'Planning Issue - Awaiting Approval'

Job No: - 1916

Sheet No: - 103 Rev. 'A'

Scale: - 1:50, 1:100 @ A1

This architectural drawing shows a symmetrical building facade. The central element is a tall, narrow vertical structure with a multi-paned window. To its left and right are lower wings. The left wing features a small square window, a larger square window, and a narrow vertical window. The right wing has a square window with a smaller square inset. Below the central structure, there are two rectangular openings. The entire drawing is overlaid with five horizontal red lines, which serve as level markers for the building's elevation.

0 5
Scale: 1:50 Metres
© Copyright 2021 Green 2k Design Limited Reg in England: 04713167 | Regulated by RICS