



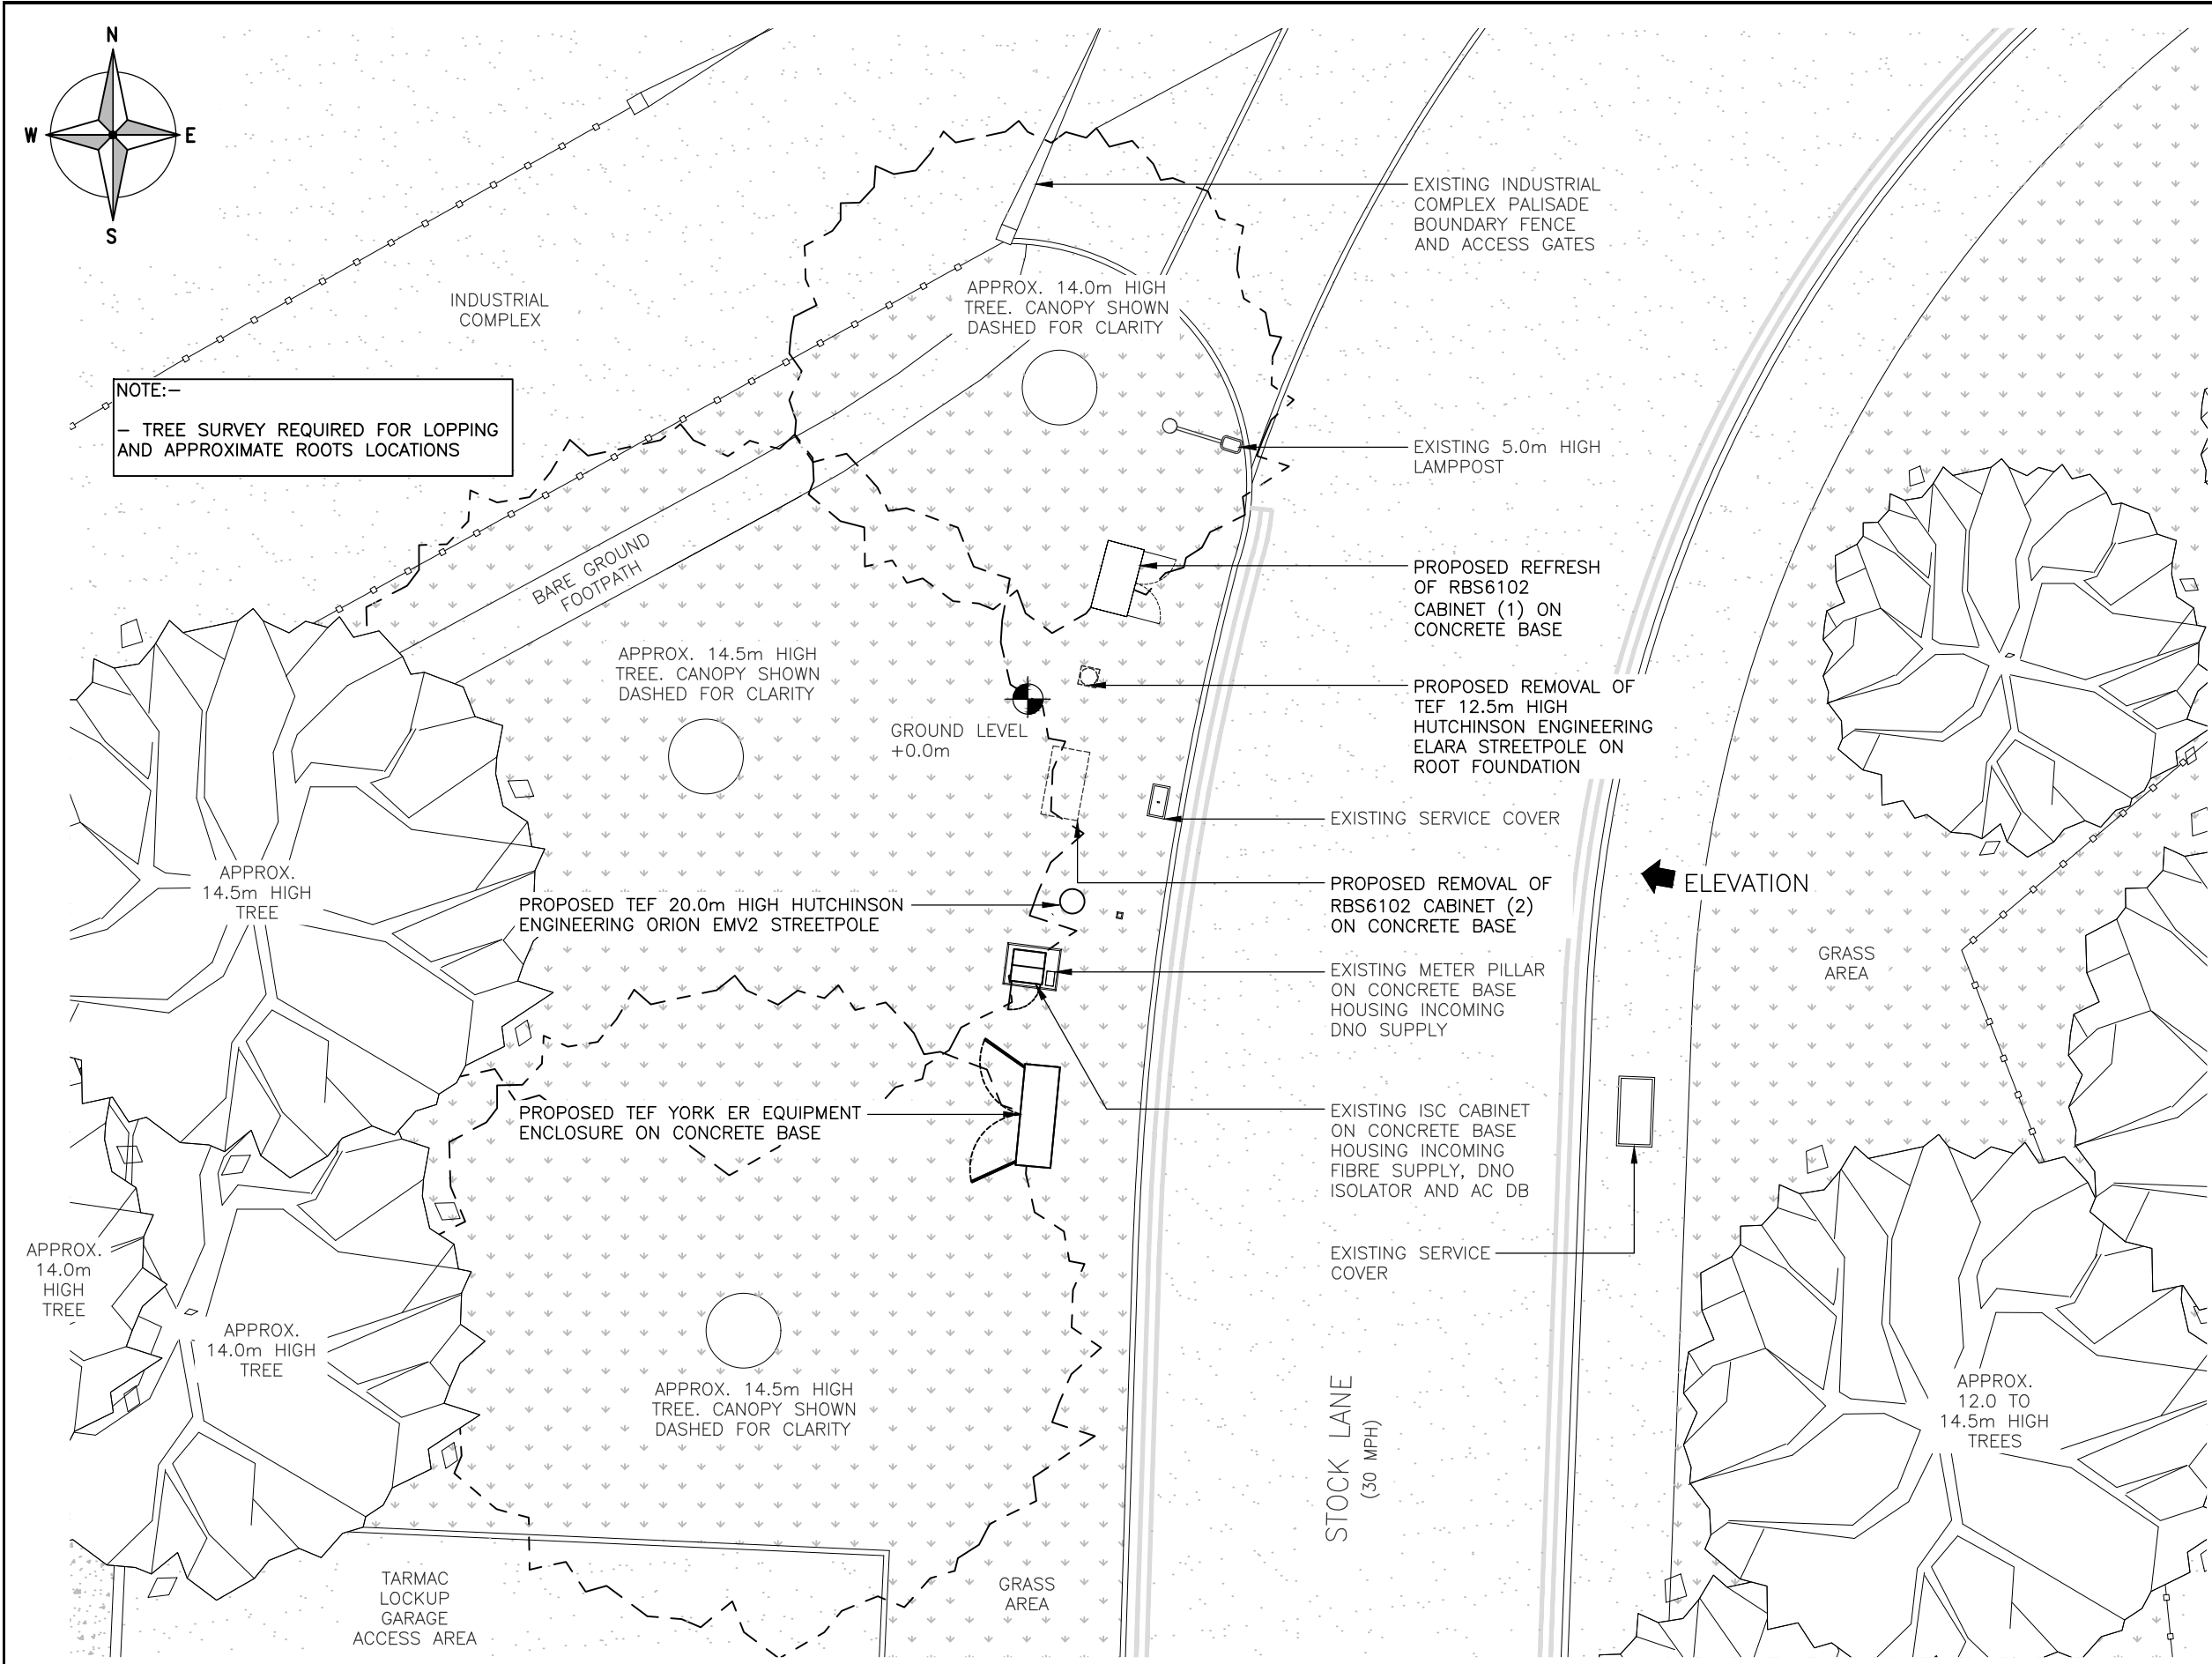

The drawings comply with TEF & Vodafone Standard ICNIRP guidelines.
Designed in accordance with CORNERSTONE document: SDN0013

PROPOSED SITE PLAN
(1:125)

 

ALL DIMENSIONS ARE IN mm UNLESS NOTED OTHERWISE

N.G.R | E: 433367 N: 406556

NOTES:

- LOPPING OF TREES REQUIRED FOR INSTALLATION OF THE PROPOSAL
- TREE SURVEY REQUIRED FOR LOPPING AND APPROXIMATE ROOTS LOCATIONS

A	Issued For Approval	SSC	NDS	14.07.21
REV	MODIFICATION	BY	CH	DATE

CORNERSTONE - BEACON 3

Cell Name		Opt.
STOCK LANE SW		-
Cell ID No		
CTIL	TEF	VF
114506 22	071716	N/A
Site Address / Contact Details		
STOCK LANE SW STOCK LANE BARNSELY SOUTH YORKSHIRE S75 2DS		
Drawing Title: PROPOSED SITE PLAN		
Purpose of issue: PLANNING		Dwg Rev:
Drawing Number: 201		A
Surveyed By: NDS		Original Sheet Size: A3
Drawn: SSC	Date: 14.07.21	Checked: NDS Date: 14.07.21
		Pack Issue: A