




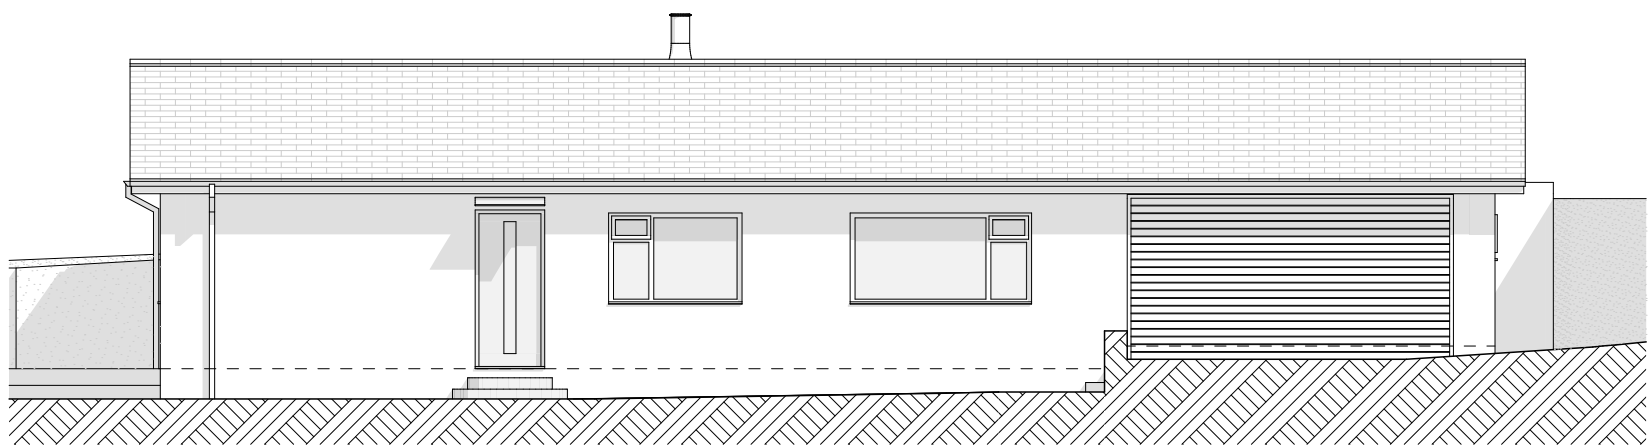


North Elevation
1:100

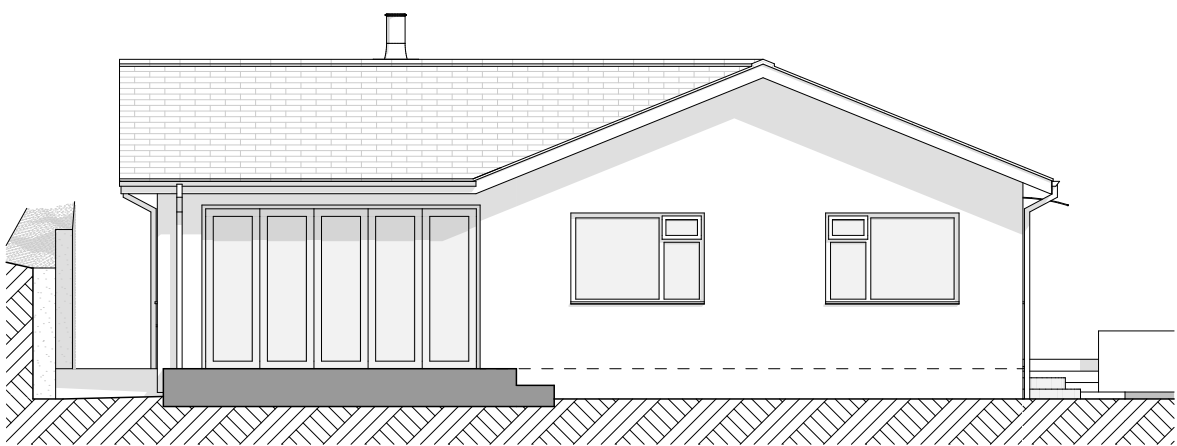


East Elevation
1:100

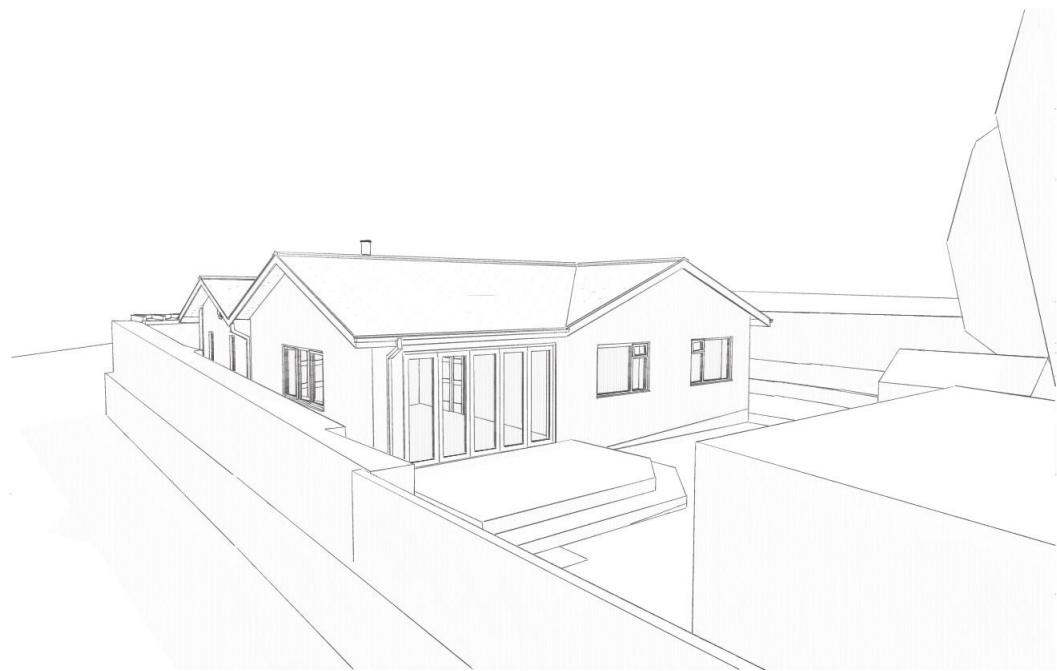


As Existing - Render 1

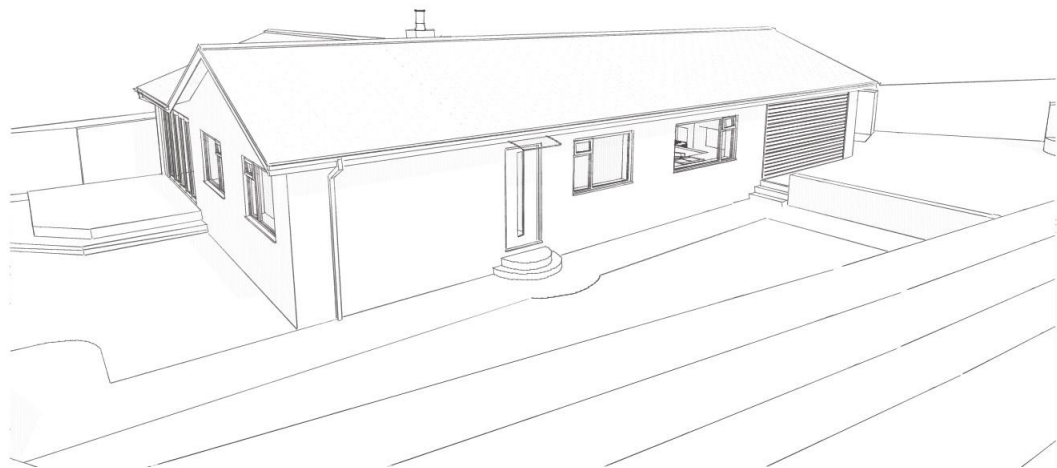


As Existing - Render 2

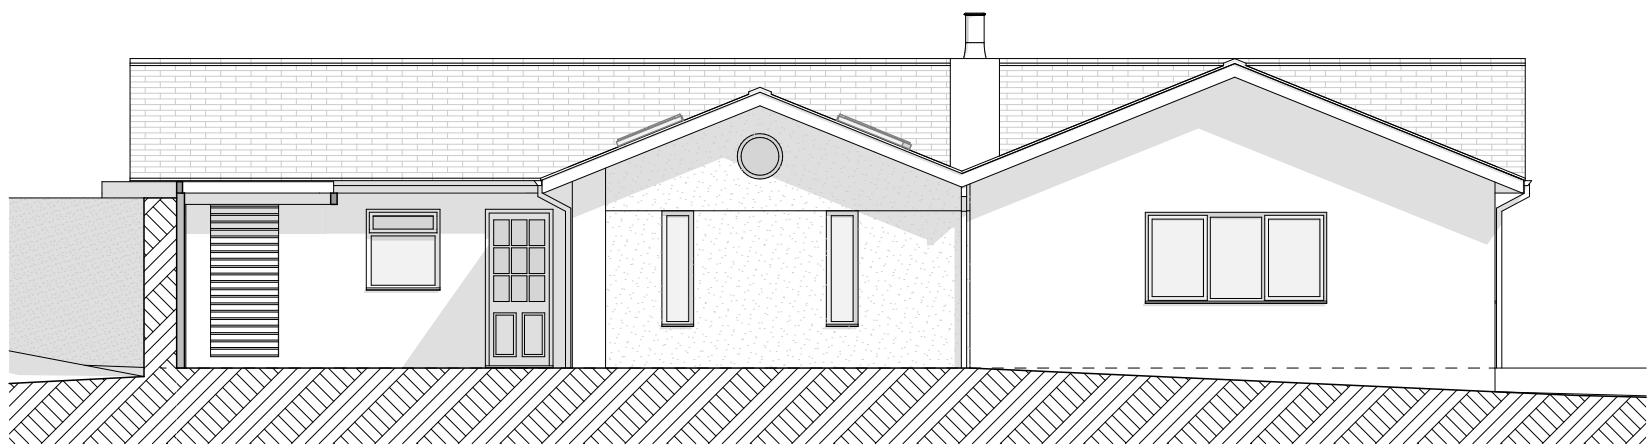


South Elevation
1:100

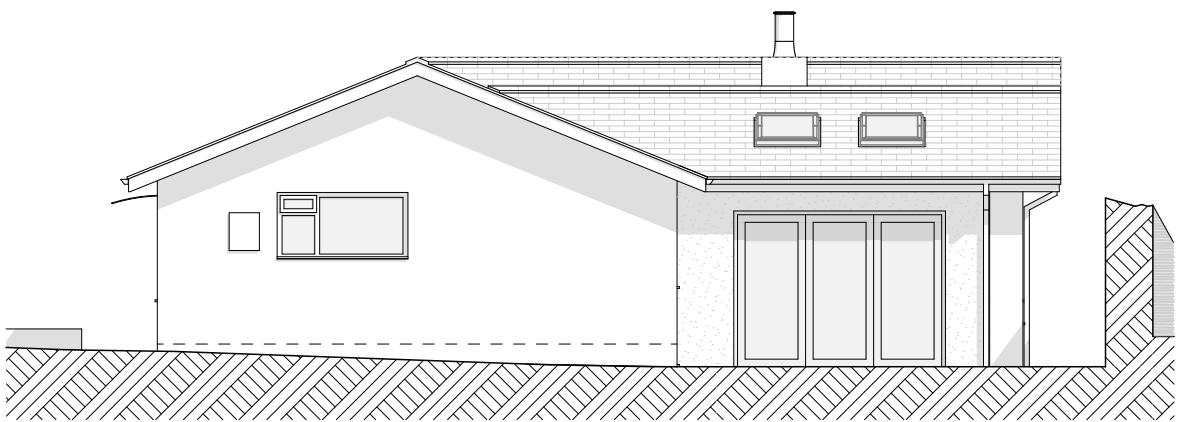


West Elevation
1:100

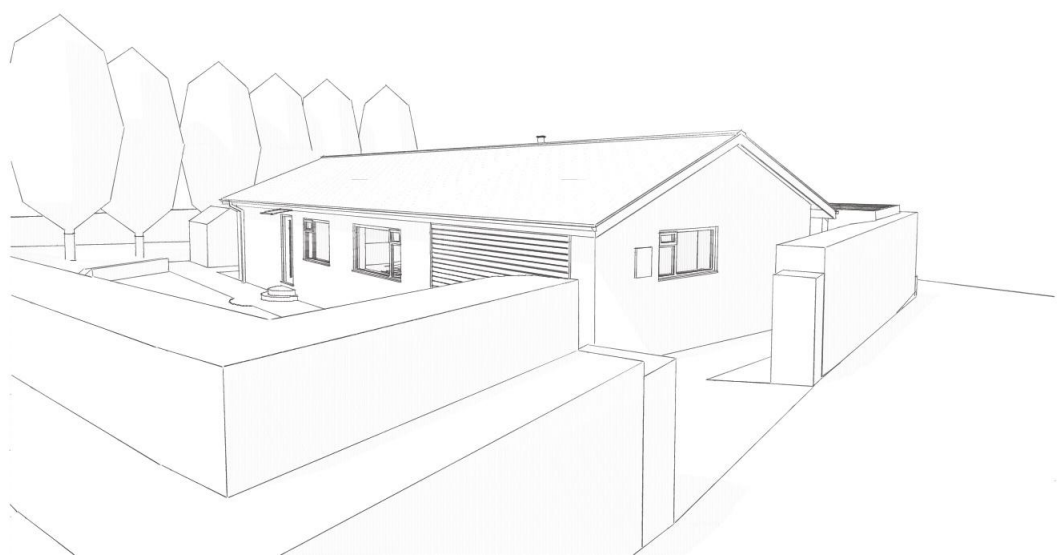

As Existing - Render 3

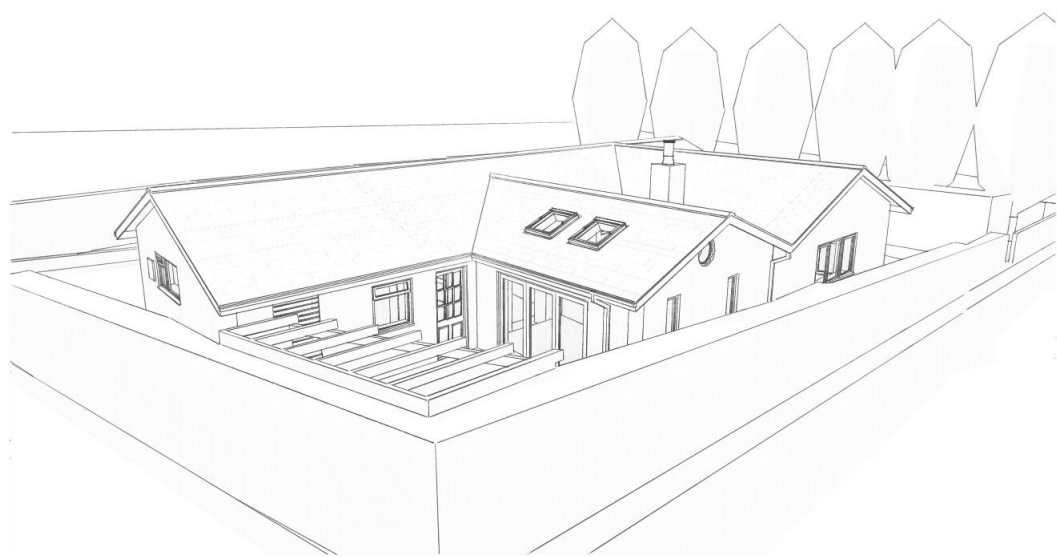


As Existing - Render 4

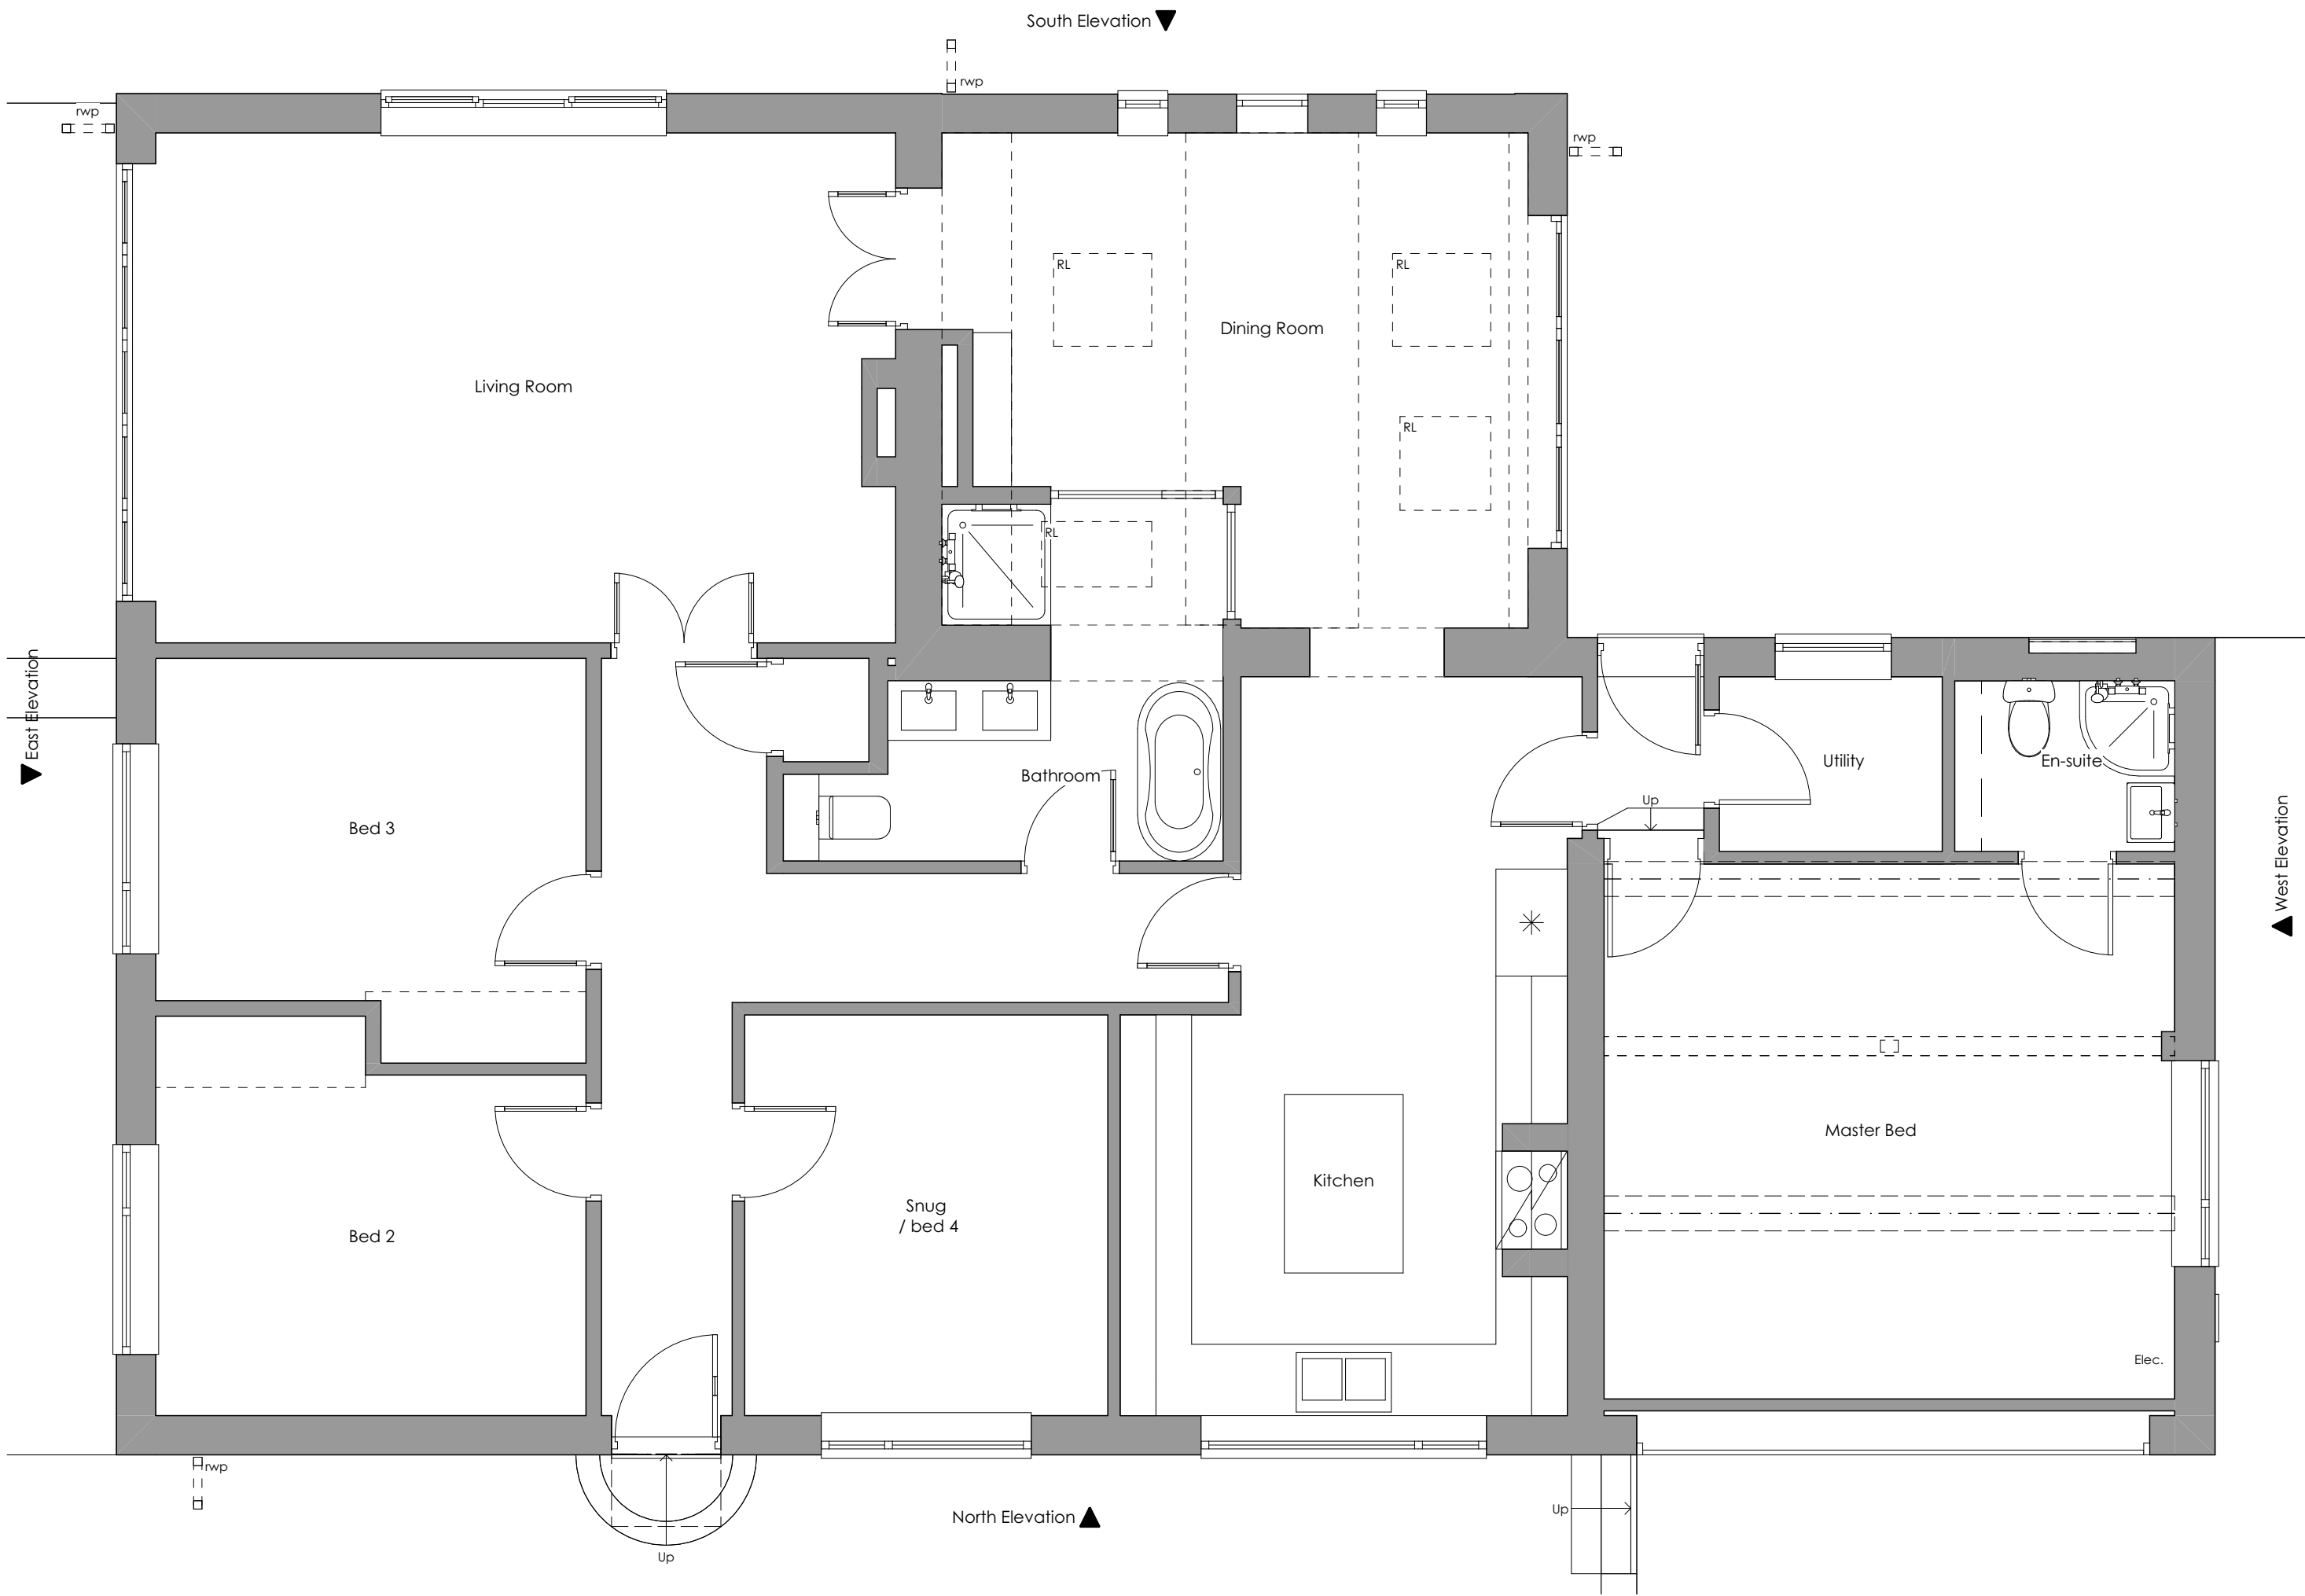

Ground Floor
1:50



Site Location Plan
1:1250

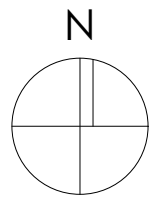

General Notes

THIS DRAWING HAS BEEN PREPARED FROM HAND MEASURED SURVEY INFORMATION AND IS FOR INFORMATION PURPOSES ONLY. DO NOT SCALE FROM DRAWING. USE FIGURED DIMENSIONS ONLY. ALL DIMENSIONS MUST BE CHECKED AND VERIFIED ON SITE PRIOR TO COMMENCEMENT OF WORK AND DESIGNER TO BE NOTIFIED OF ANY DISCREPANCIES.

A	Location Plan added.		AB		
	Revision	Description			

Client: Mr & Mrs McWilliams					
Project: 29 Ben Bank Road, Silkstone Common, Barnsley					
Drawing: Existing Survey					

Drawing Status:

PLANNING

Date: JAN 22	Scale @ A1: 1:50/100 /1250	Drawn by: AB
Project No: 191	Drawing No: (0-) 01	Revision: A