



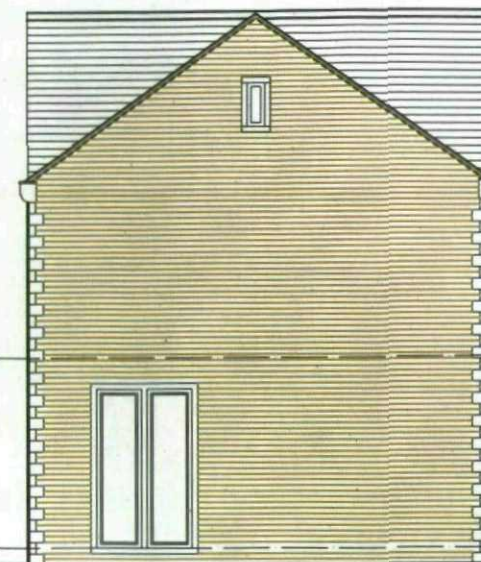


PROPOSED ELEVATION 'A'
SCALE 1:100

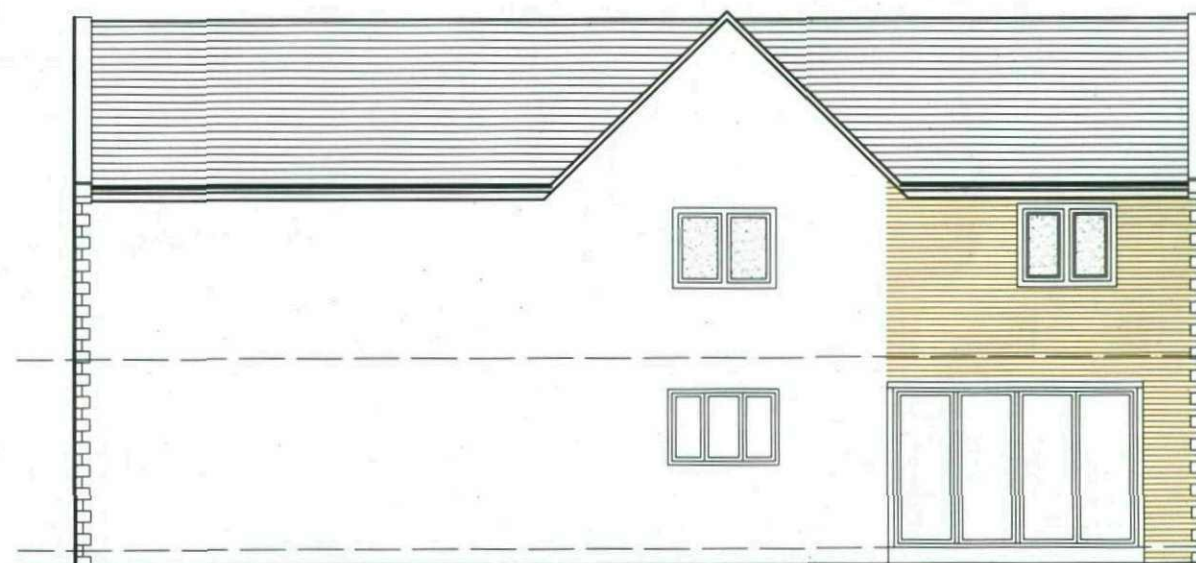

PROPOSED ELEVATION 'B'
SCALE 1:100



PROPOSED ELEVATION 'C'
SCALE 1:100

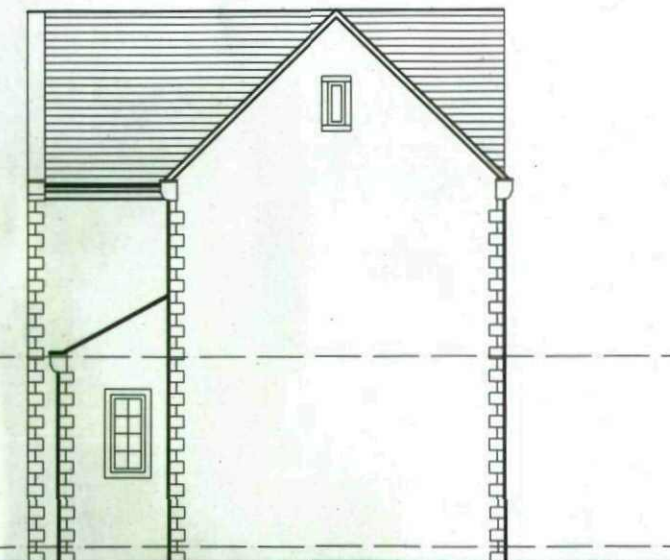


PROPOSED ELEVATION 'D'
SCALE 1:100

Mr Jason Kirby
103 Sackup Lane
Darton
Barnsley
S75 5AW


DATE	SCALE	REVISION
09/2011	1:100	-

Client	Mr Kirby
Job	Two Storey Side Extension to 103 Sackup Lane
Title	Elevations
Dwg. No.	1009-002

© COPYRIGHT EXISTS ON THE DESIGNS AND INFORMATION SHOWN ON THIS DRAWING
The Contractor must verify all dimensions on site before making shop drawings
or commencing work of any kind. No dimensions to be scaled from this drawing.
Architect to be notified of any discrepancies in dimensions immediately.

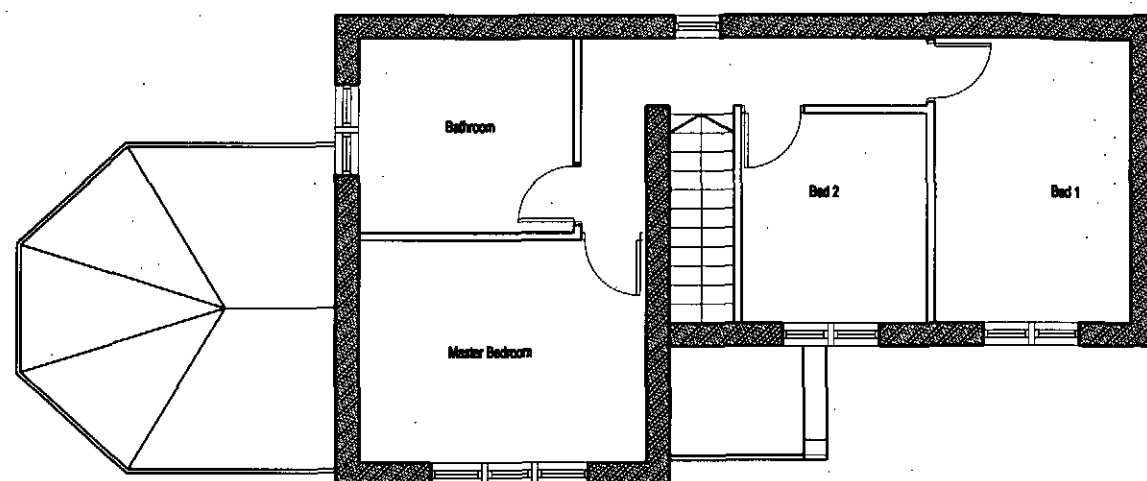

EXISTING FIRST FLOOR PLAN
SCALE 1:100

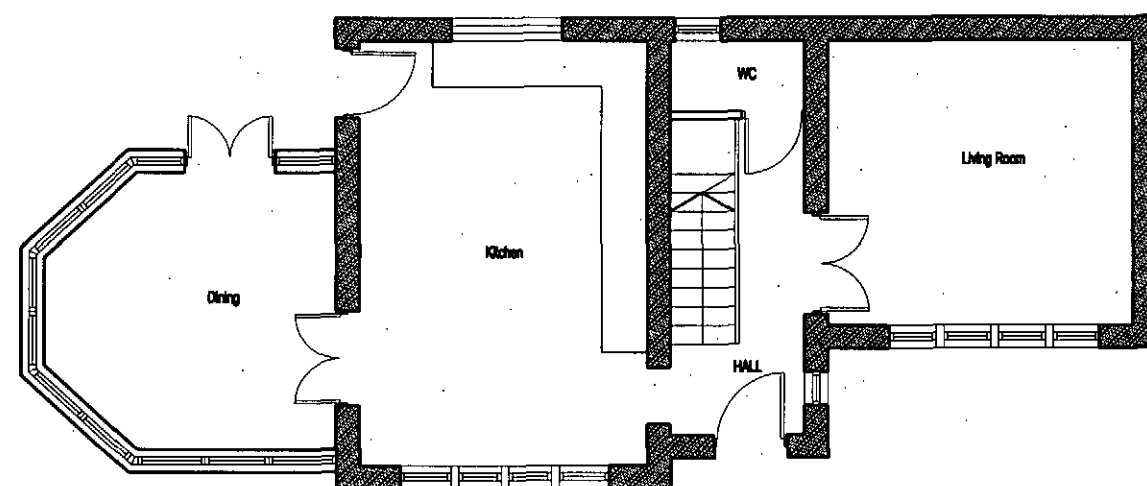

EXISTING GROUND FLOOR PLAN
SCALE 1:100




LOCATION PLAN
SCALE 1:1250

Mr Jason Kirby
103 Sackup Lane
Darton
Bamsley
S75 5AW


DATE	SCALE	REVISION
09/2011	1:100	

Client	Mr Kirby
Job	Two Storey Side Extension to 103 Sackup Lane
Title	Existing Plans and Location Plan
Dwg. No.	1009-004

© COPYRIGHT EXISTS ON THE DESIGNS AND INFORMATION SHOWN ON THIS DRAWING
The Contractor must verify all dimensions on site before making shop drawings
or commencing work of any kind. No dimensions to be scaled from this drawing.
Architect to be notified of any discrepancies in dimensions immediately.

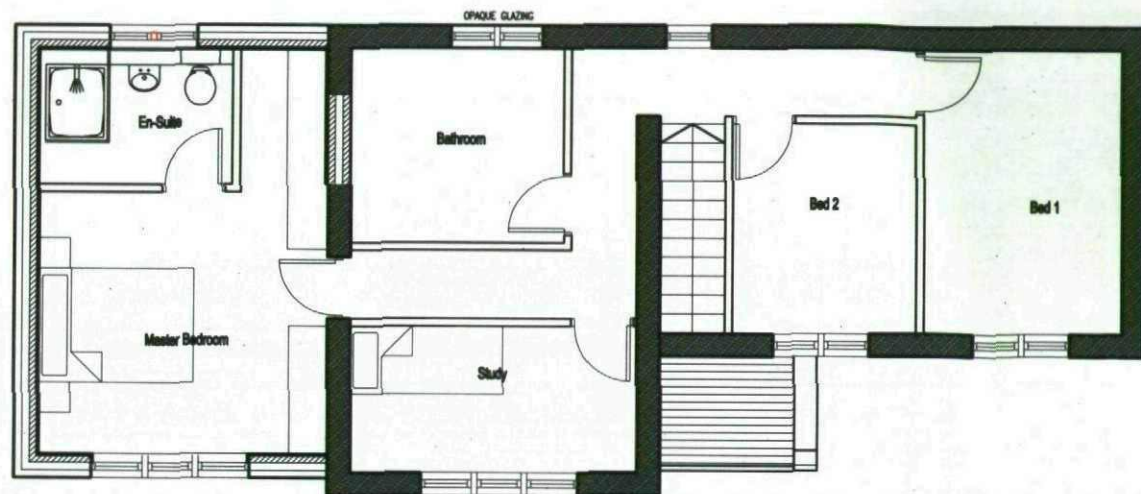

PROPOSED FIRST FLOOR PLAN
SCALE 1:100

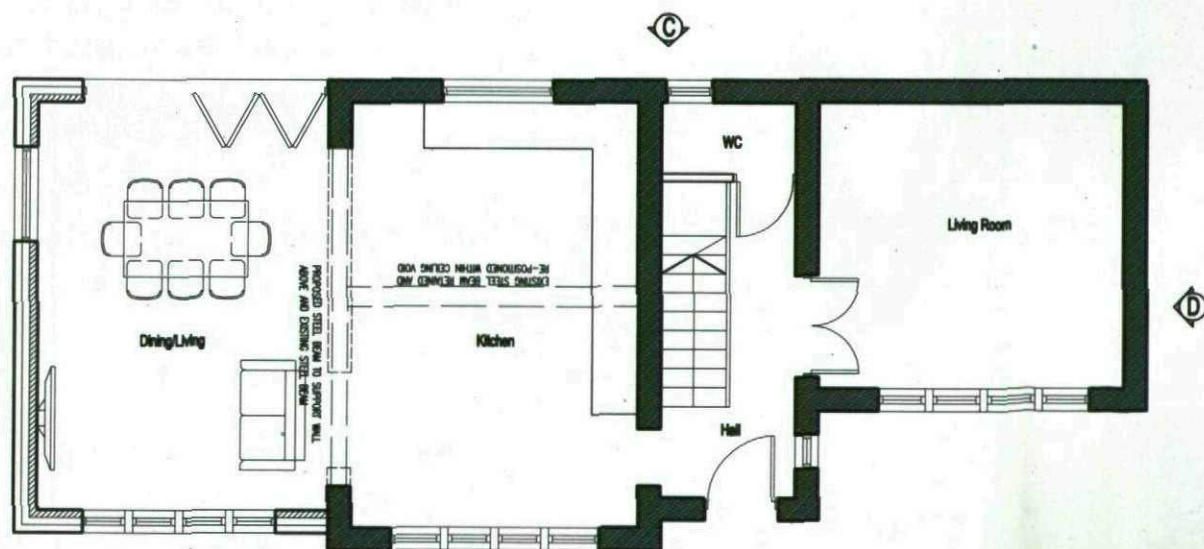

PROPOSED GROUND FLOOR PLAN
SCALE 1:100



SITE PLAN
SCALE 1:500

Mr Jason Kirby
103 Sackup Lane
Darton
Barnsley
S75 5AW

DATE	SCALE	REVISION
09/2011	1:100	-


Client	Mr Kirby
Job	Two Storey Side Extension to 103 Sackup Lane
Title	Plans
Dwg. No.	1009-001

© COPYRIGHT EXISTS ON THE DESIGNS AND INFORMATION SHOWN ON THIS DRAWING
The Contractor must verify all dimensions on site before making shop drawings
or commencing work of any kind. No dimensions to be scaled from this drawing.
Architect to be notified of any discrepancies in dimensions immediately.



EXISTING ELEVATION 'A'
SCALE 1.100

EXISTING ELEVATION 'B'
SCALE 1.100

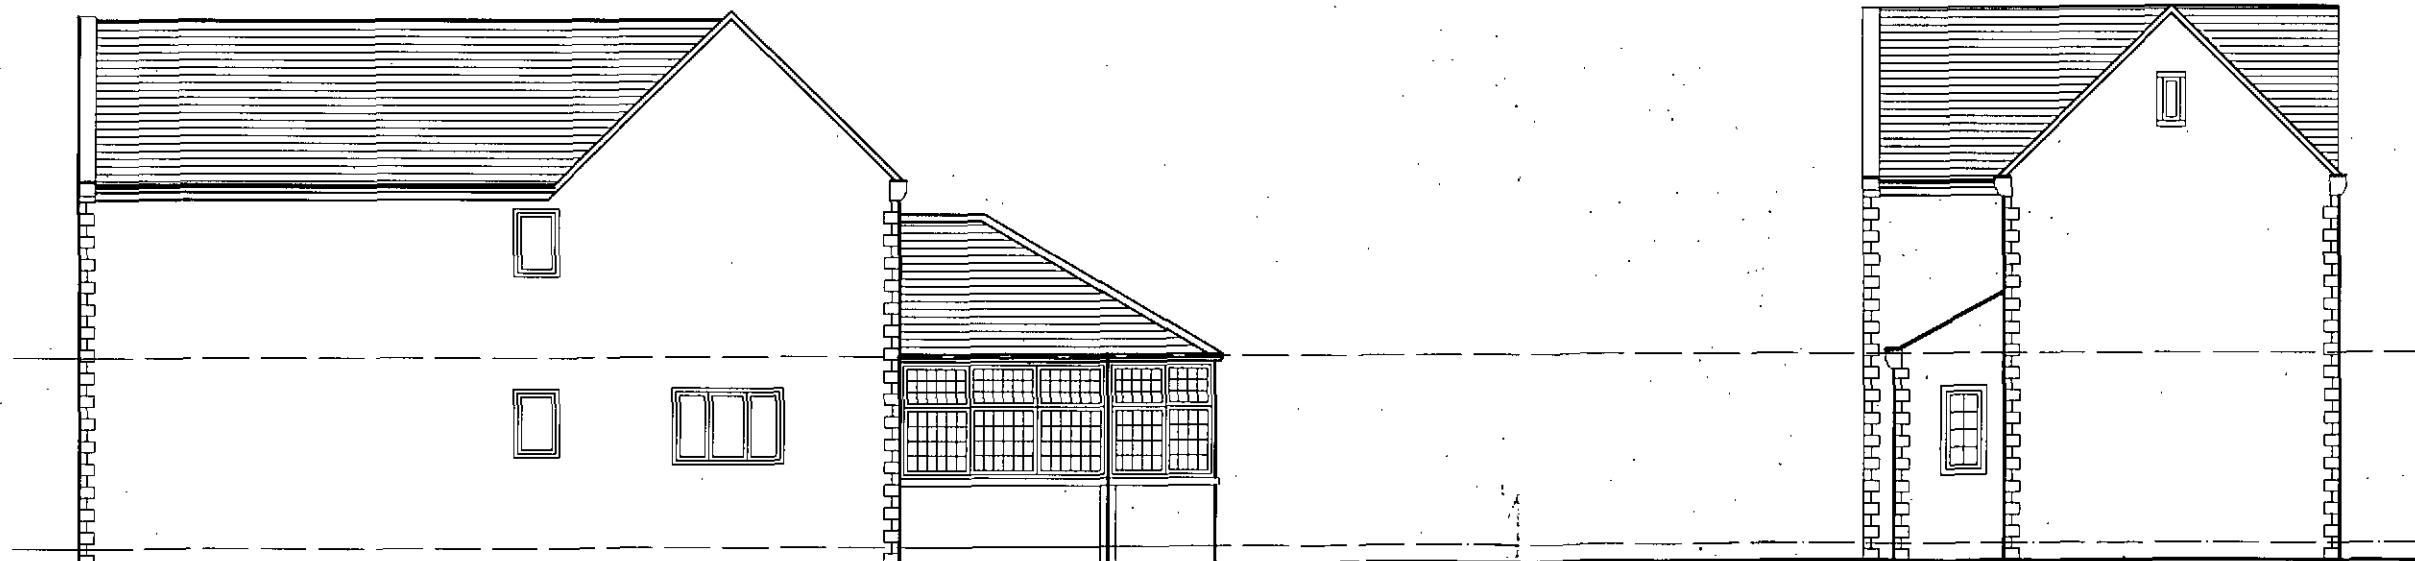

EXISTING ELEVATION 'C'
SCALE 1.100

EXISTING ELEVATION 'D'
SCALE 1.100

Mr Jason Kirby
103 Sackup Lane
Darton
Barnsley
S75 5AW

DATE	SCALE	REVISION
19-09-2011	1:100	-

Client	Mr J Kirby
Job	Two Storey Side Extension to 103 Sackup Lane
Title	Existing Elevations
Dwg. No.	1009-003

© COPYRIGHT EXISTS ON THE DESIGNS AND INFORMATION SHOWN ON THIS DRAWING
The Contractor must verify all dimensions on site before making shop drawings
or commencing work of any kind. No dimensions to be scaled from this drawing.
Architect to be notified of any discrepancies in dimensions immediately.