


EXISTING PLOT - POST EXTENSION PLANNING DRAWINGS

PROPOSED GREY CONCRETE
PANTILE ROOF
FASCIA AND SOFFIT TO BE
ANTHRACITE GREY (RAL: 7016)

DOORS AND WINDOWS TO BE
ANTHRACITE GREY (RAL: 7016)

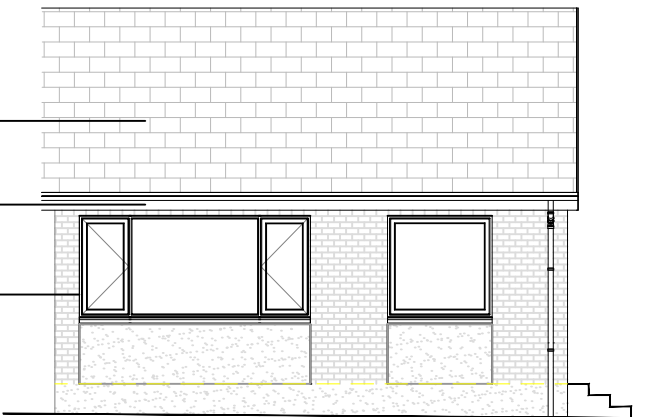


FRONT ELEVATION




SIDE ELEVATION

PROPOSED BIFOLD DOORS
ANTHRACITE GREY (RAL: 7016)
DOWNPIPES AND GUTTERS
TO BE BLACK
BONE COLOUR RENDER
ABOVE DPC
STONE COLOUR RENDER
BELOW DCP

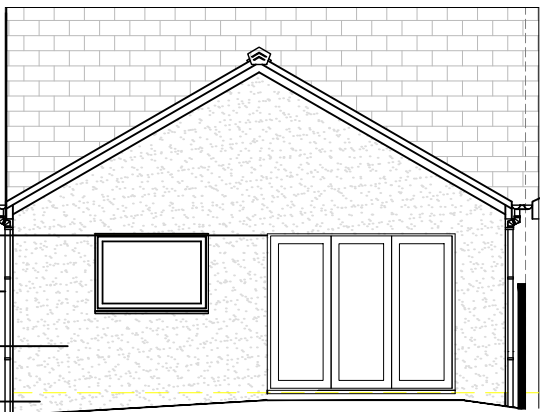

REAR ELEVATION

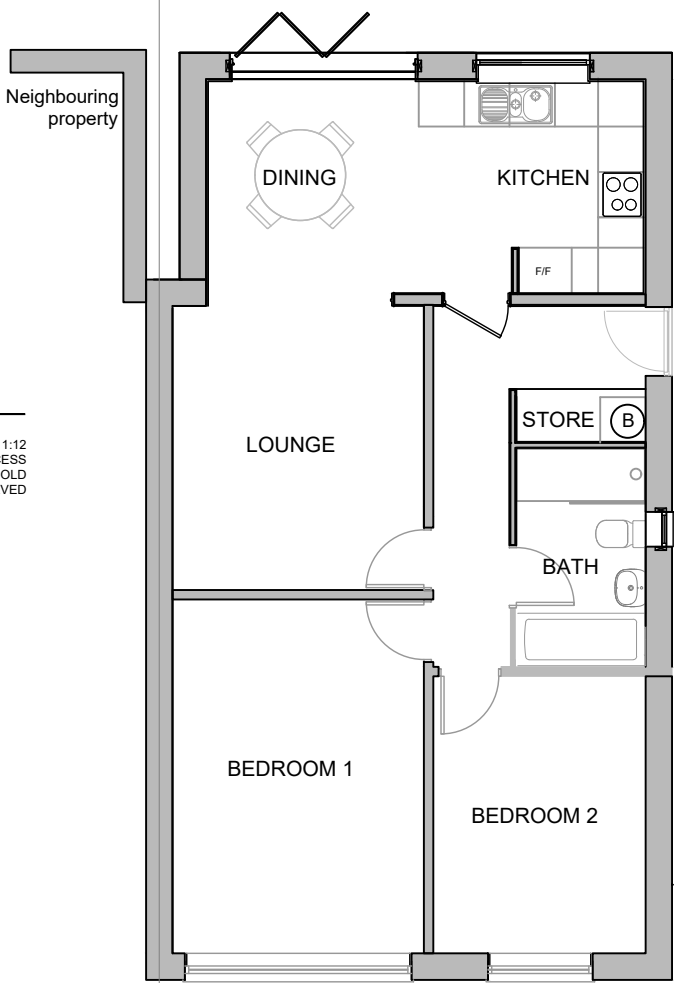

FLOOR PLAN

A REFERENCE TO PD REMOVED 10.09.26

REV DESCRIPTION DATE

DEVELOPMENT
LAND ADJACENT TO 66 LONGLEY STREET,
BARUGH GREEN

DRAWING TITLE
66 LONGLEY STREET - BUILDING PLANS
POST EXTENSION WORKS

DATE 18.06.26 SCALE 1:100@A3 DRAWN WS

DRAWING REF LS-NB-BPPD-01 REV A