


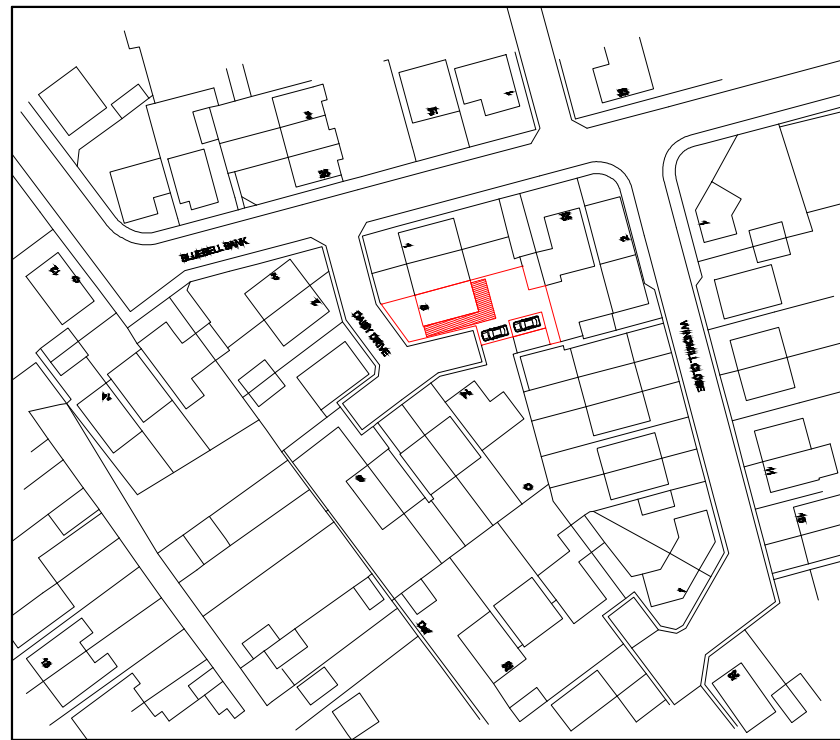

The diagram illustrates the site layout with the following components:

- SITE AREA = 223.5m²**: The total area of the site, indicated by a dashed red line.
- EXISTING FLOOR AREA = 50m²**: The area of the existing floor, shown as a white rectangle.
- EXTENSION AREA = 33.6m²**: The area of the extension, shown as a red hatched rectangle.
- Scale 1:250 @ A3**: The scale of the drawing.

Proposed Single Storey Side & Rear Extension - Application Ref: <u>Proposed Site Plan</u>	SITE ADDRESS: 5 Daisy Drive BARNLEY S70 4NY	Drawing 6 of 6	REV A		CHKD	DRAWING No: 2022/0001-006		REV:
			REV B		CHKD	DRAWN BY: DATE:	WLP 23.10.22	