

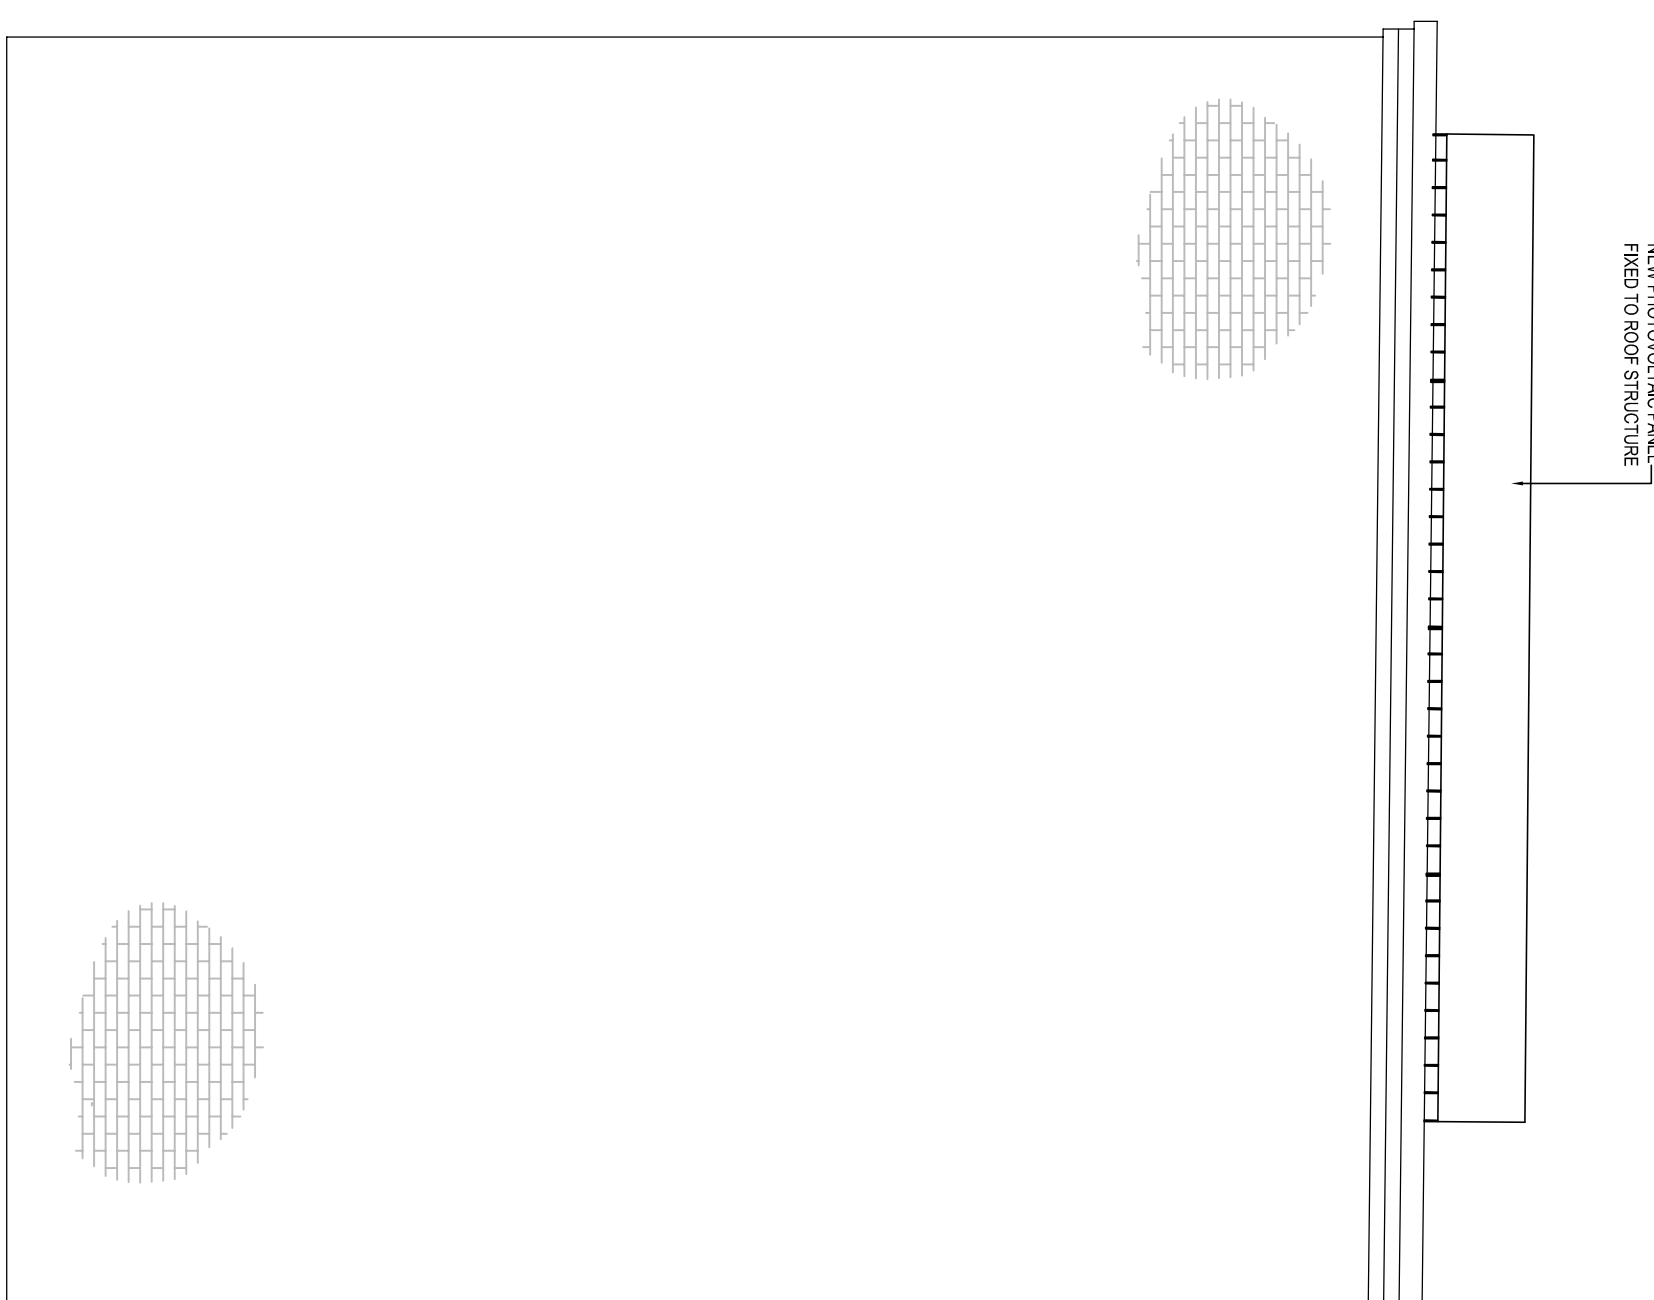


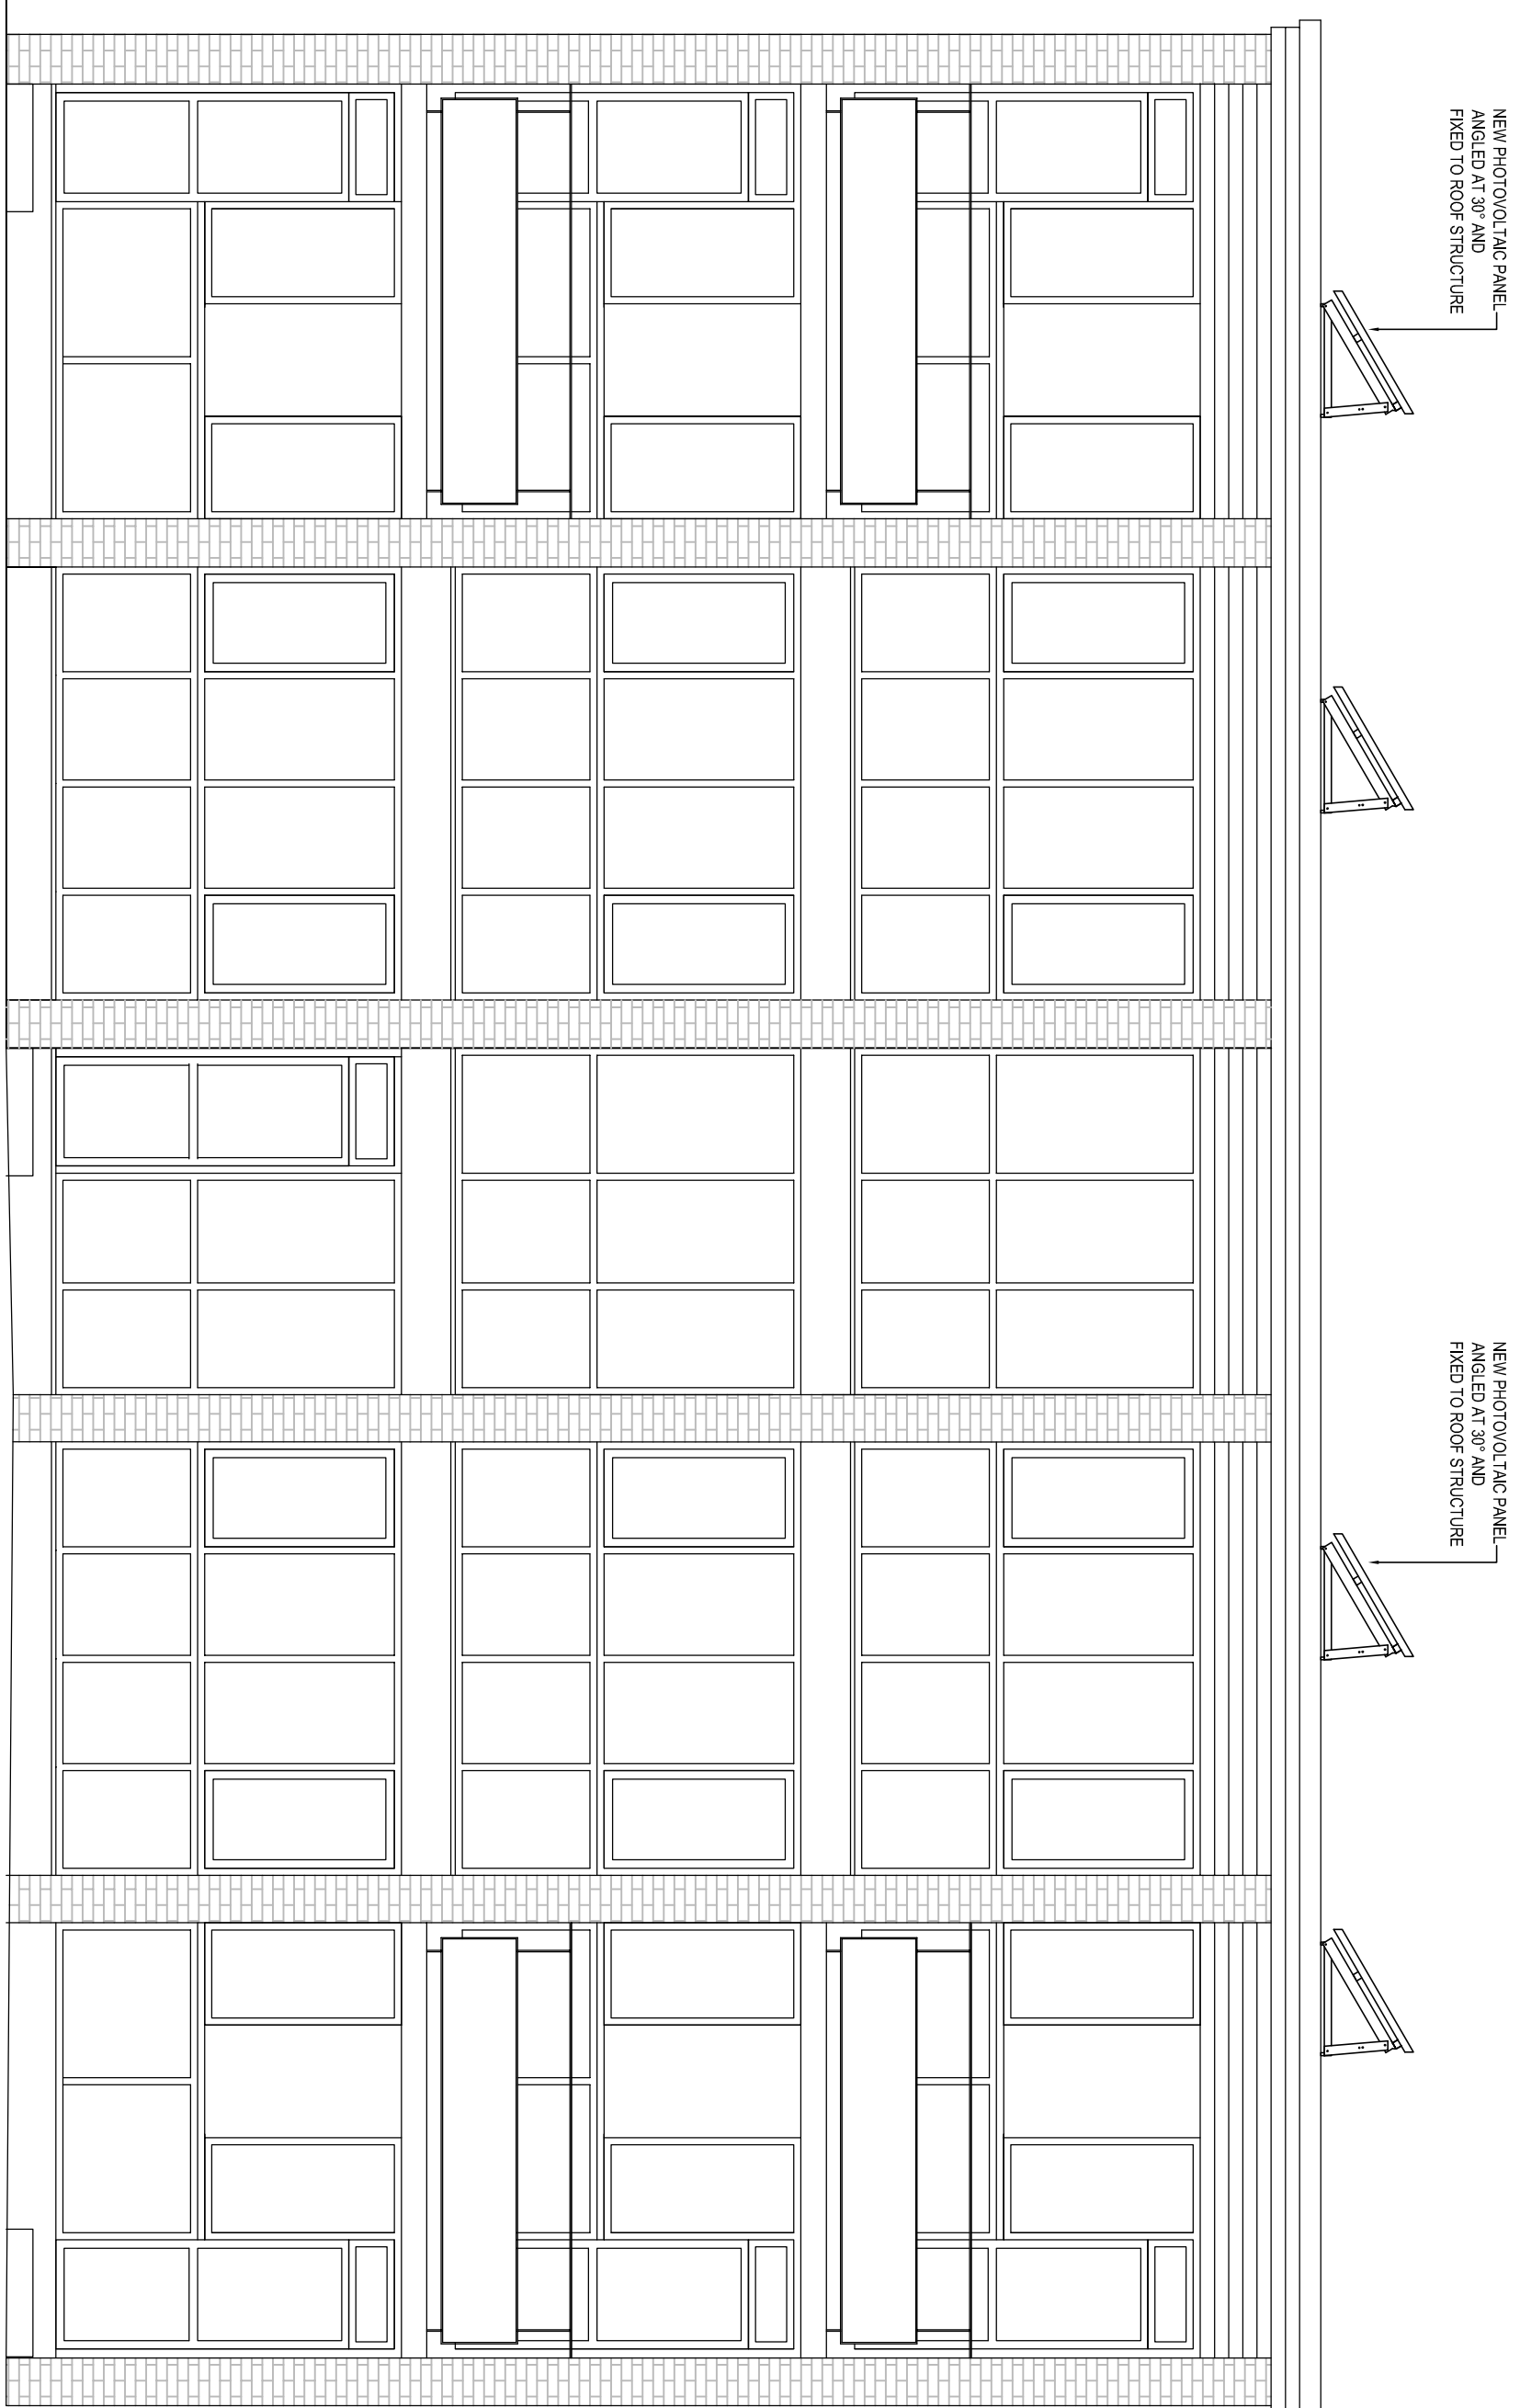

EAST ELEVATION



Scale 1:50

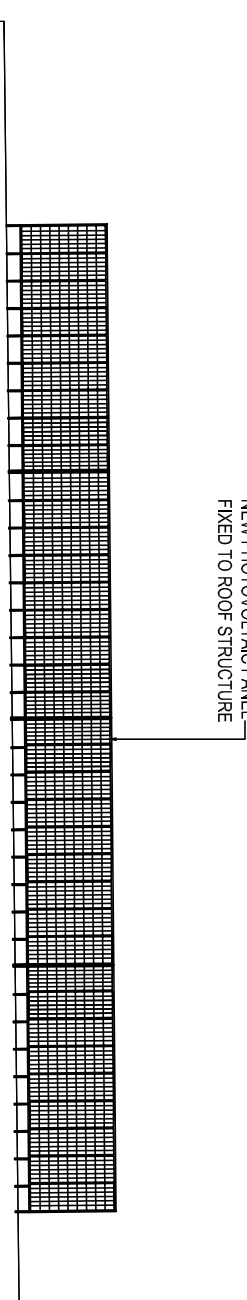

NORTH ELEVATION

Scale 1:50

NOTE:
**ELEVATIONS REPEATED AS SHOWN
FOR EACH BLOCK**

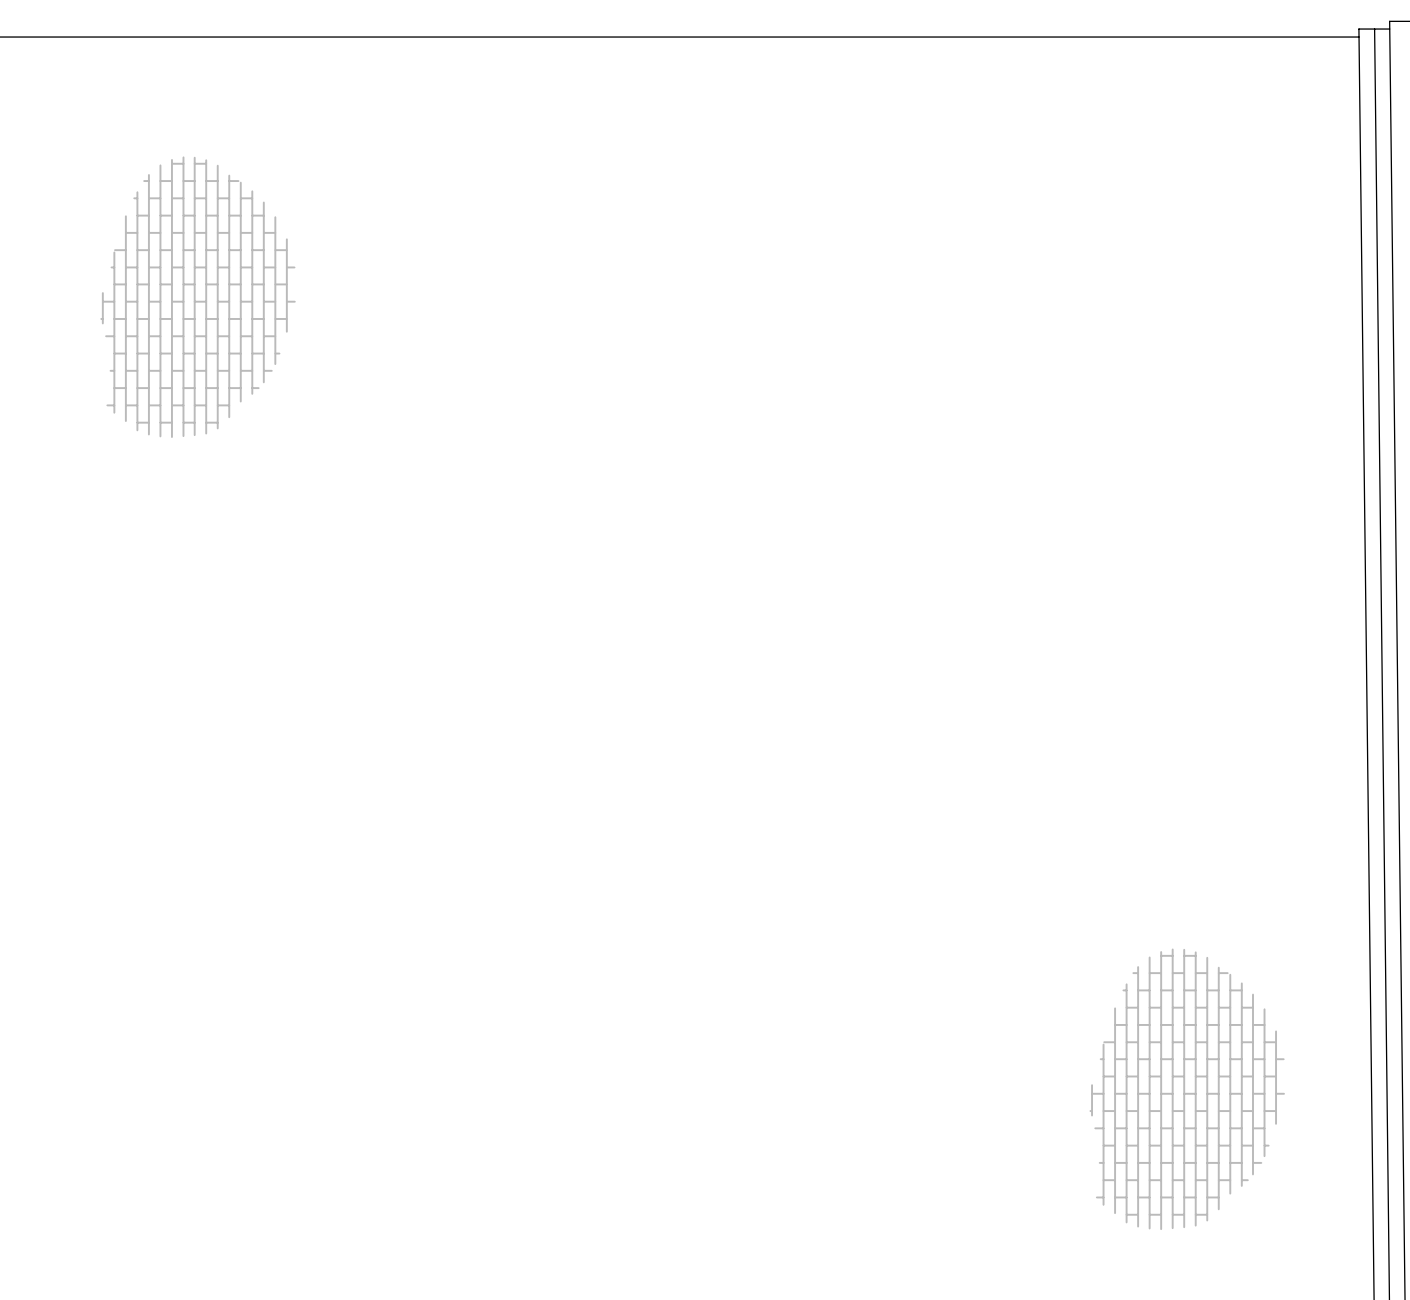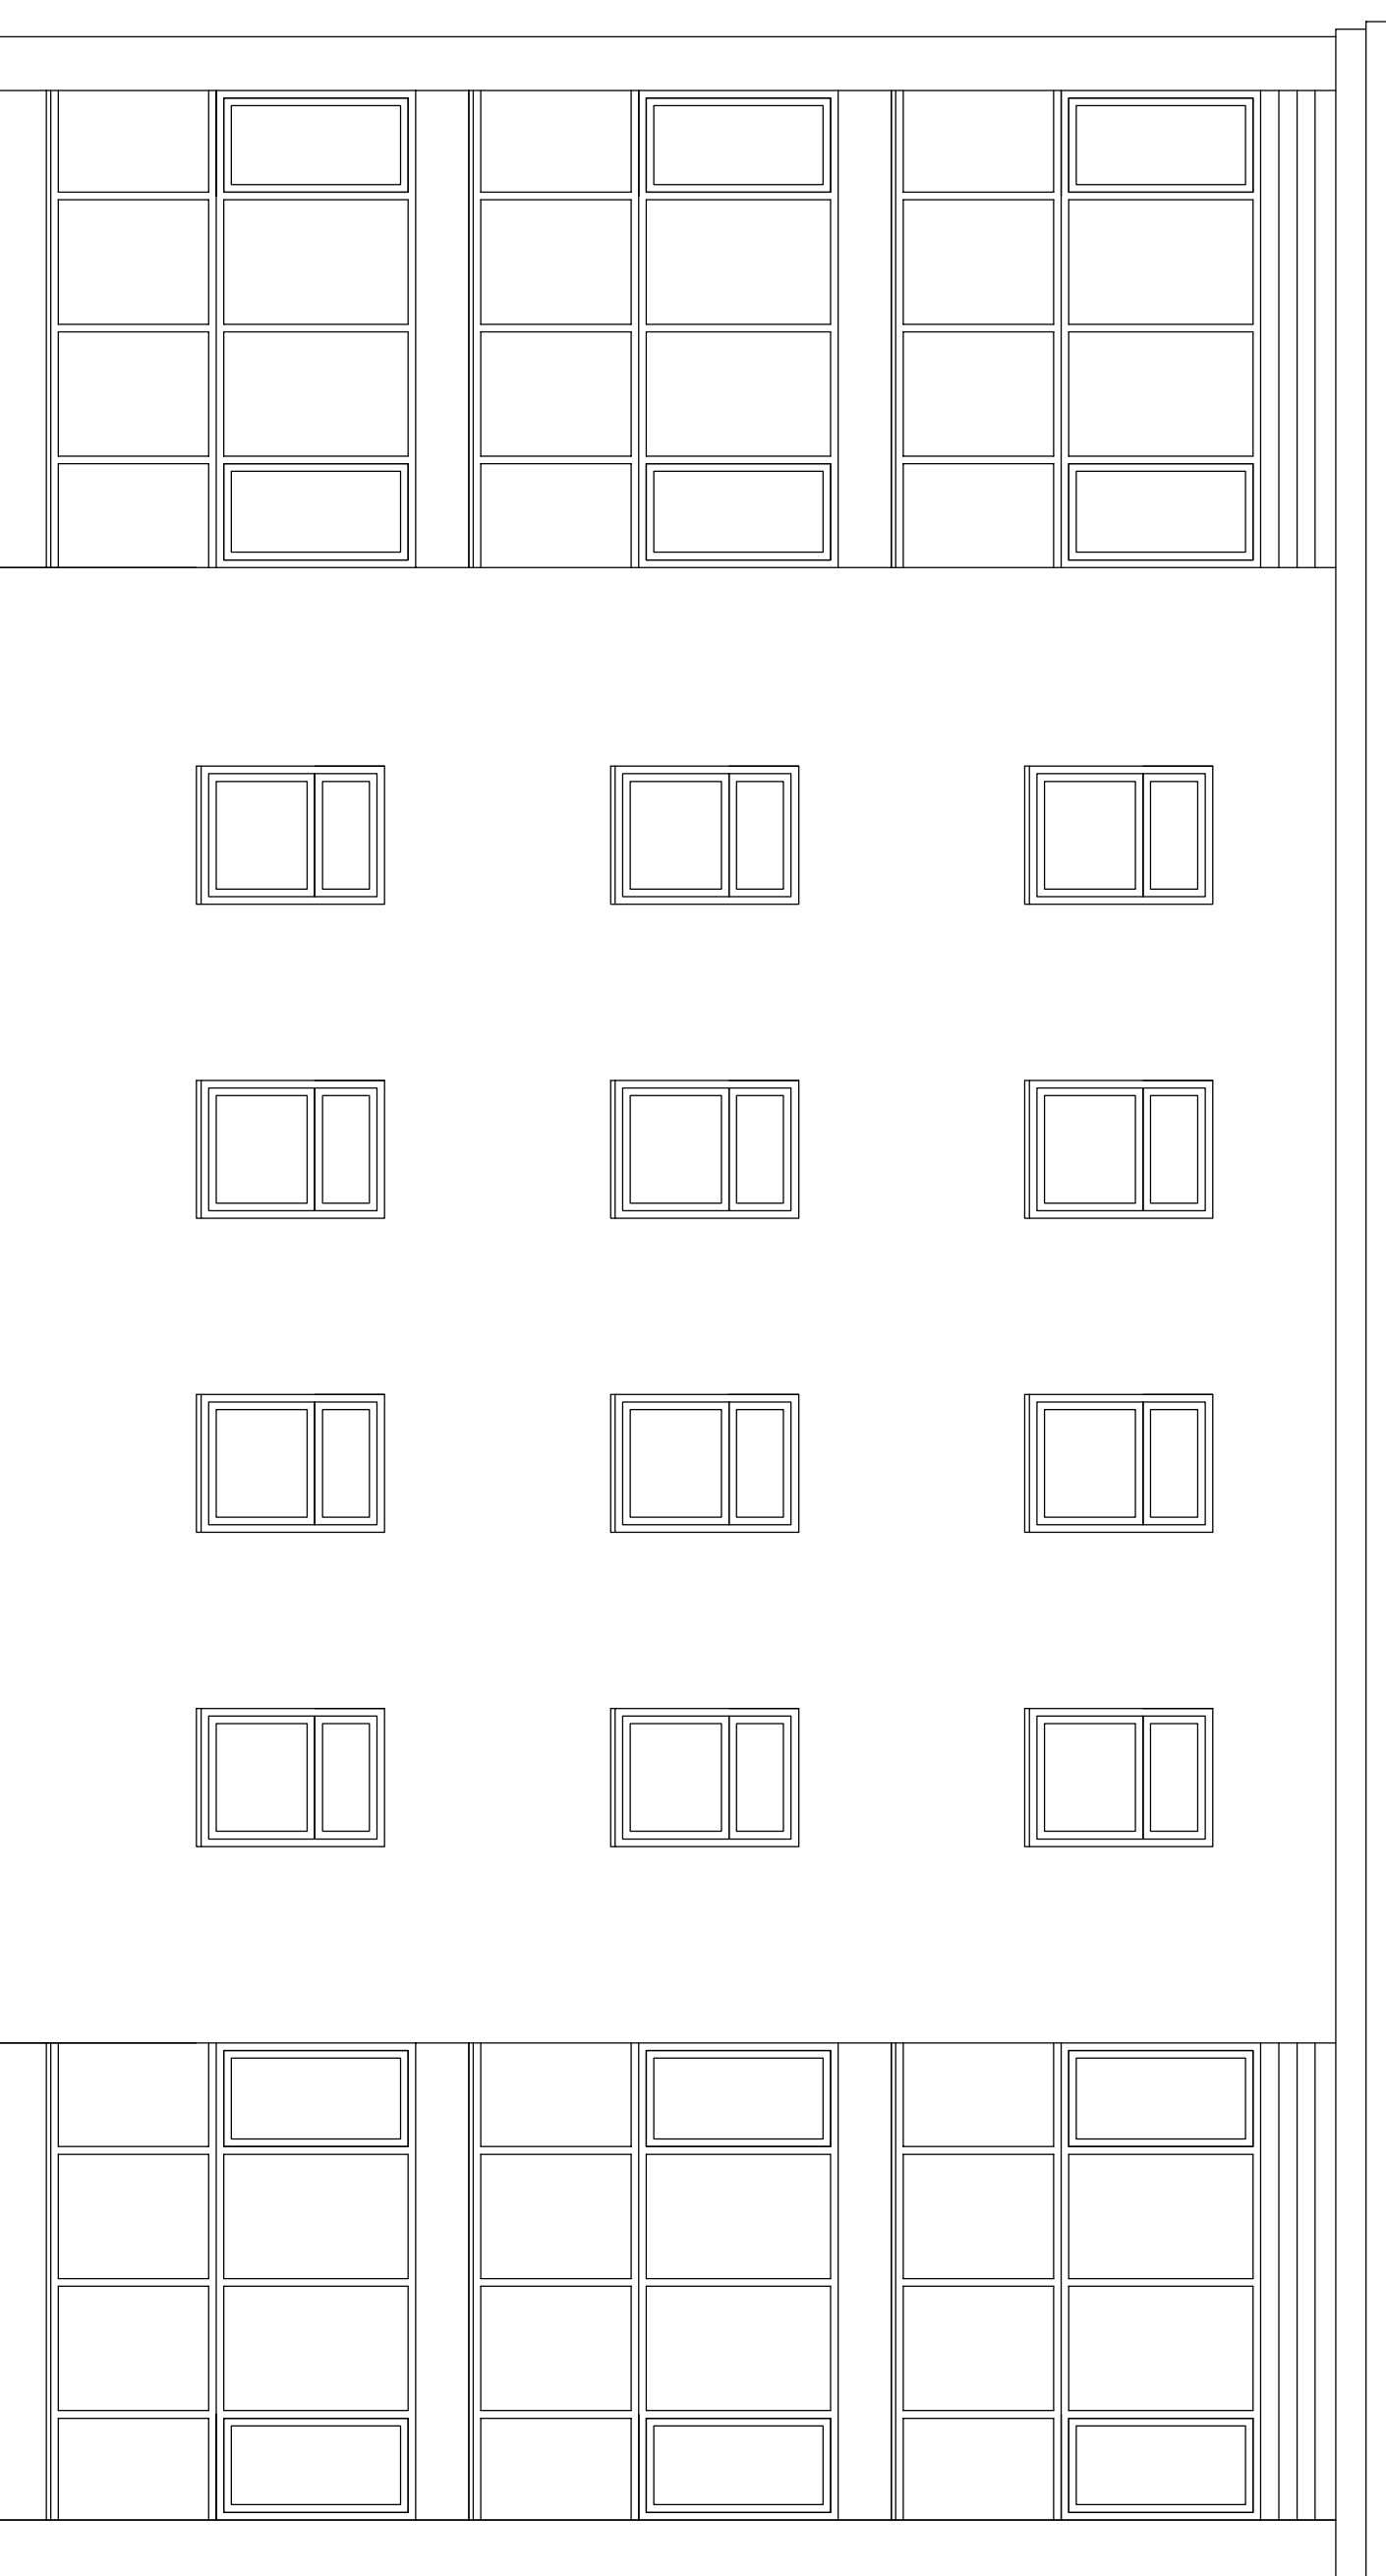

WEST ELEVATION

Scale 1:50

SOUTH ELEVATION

Scale 1:50

REV	DATE	DESCRIPTION
		The contract is to comply in all respects with the current Building Regulations and is to check all the drawings and levels, obtain calculations from existing, save within stipulations. To be used in conjunction with the recent Health & Safety Plan / method statement. Obtain details from the drawing, save within stipulations. To be used in conjunction with the recent Health & Safety Plan / method statement. Obtain details from the drawing, save within stipulations.



nps group

SUBJECT
118-128 Honeywell Street, Barnsley
Proposed Elevations

PRIORITY

Photo Volatic Scheme to Various Properties

CLIENT
Barneshal Homes

CAD FILE REF	DATE	SCALE
REV	AUG 2011	1:50@A4
DRAWN		
CHECKED		

PROJECT NR
AG10.113 06

NPS NORTH EAST LTD
UNIT 10 THE MILL LANE
WHEATLEY GREEN, CASTLEFORD
WEST YORKSHIRE, WF15 8JA
UK
TEL: 01937 546111
EMAIL: info@npsgroup.co.uk

Helen Dwyer - 01937 546111
Tina Smith - 01937 546111
Helen, Jeff & Tina - 01937 546111
Email: helen.dwyer@npsgroup.co.uk
tina.smith@npsgroup.co.uk
helen.jeff.tina@npsgroup.co.uk