



7 West Elevation As Existing
1 : 200




4 Existing View of Market From Car Park

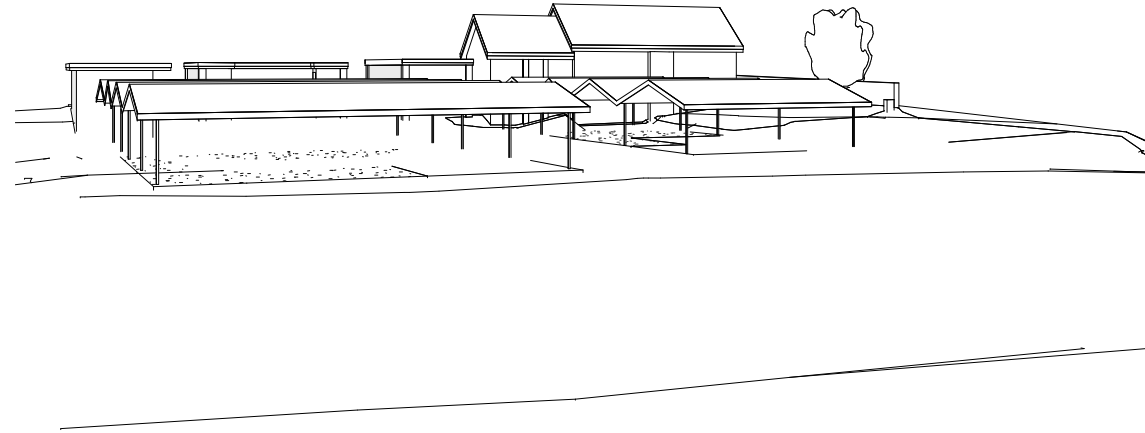


3 Existing View Up Market Street

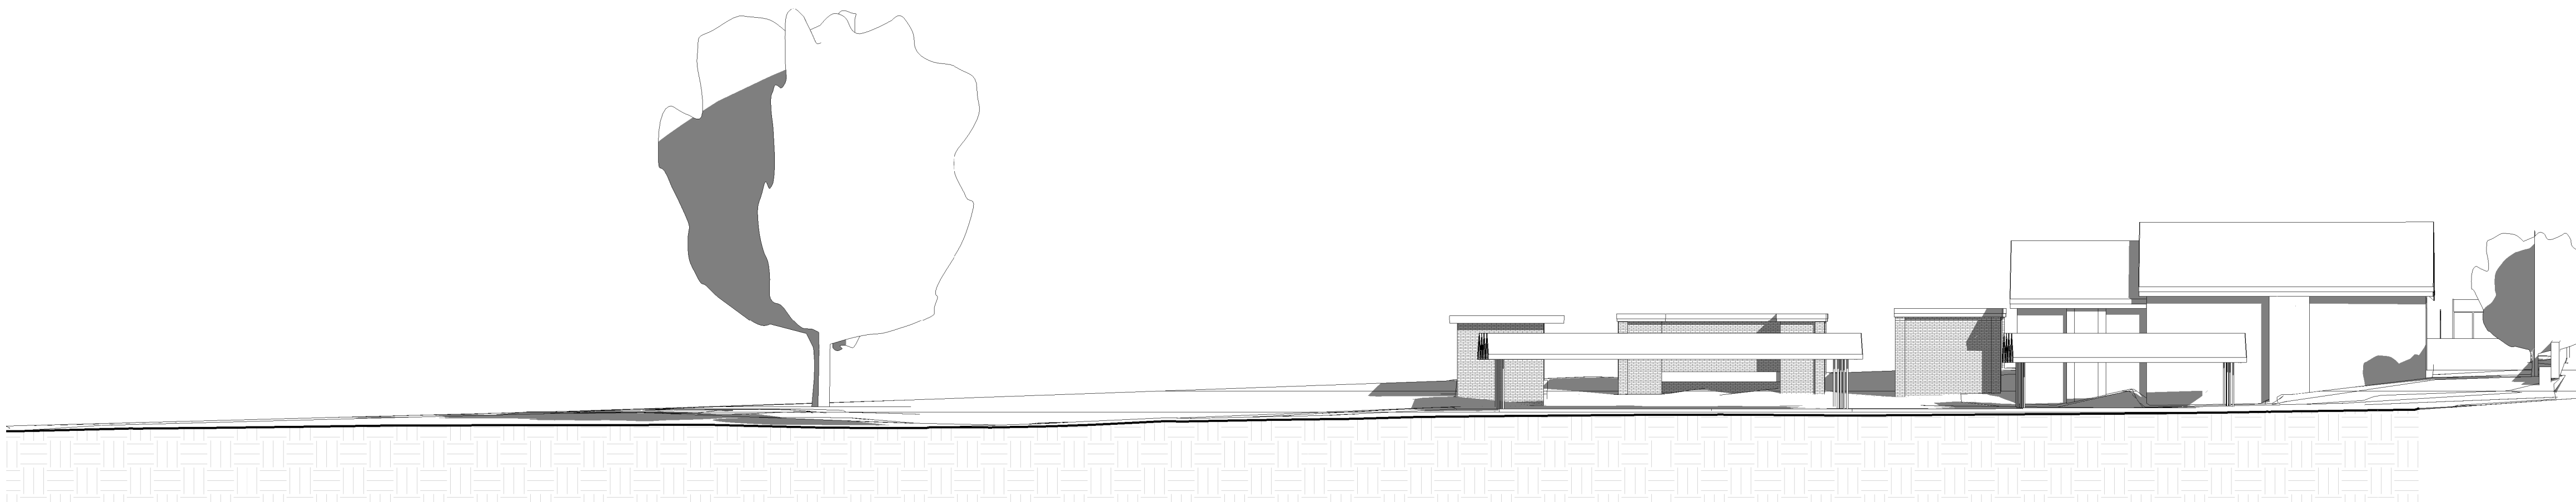


6 North East Elevation As Existing
1 : 200

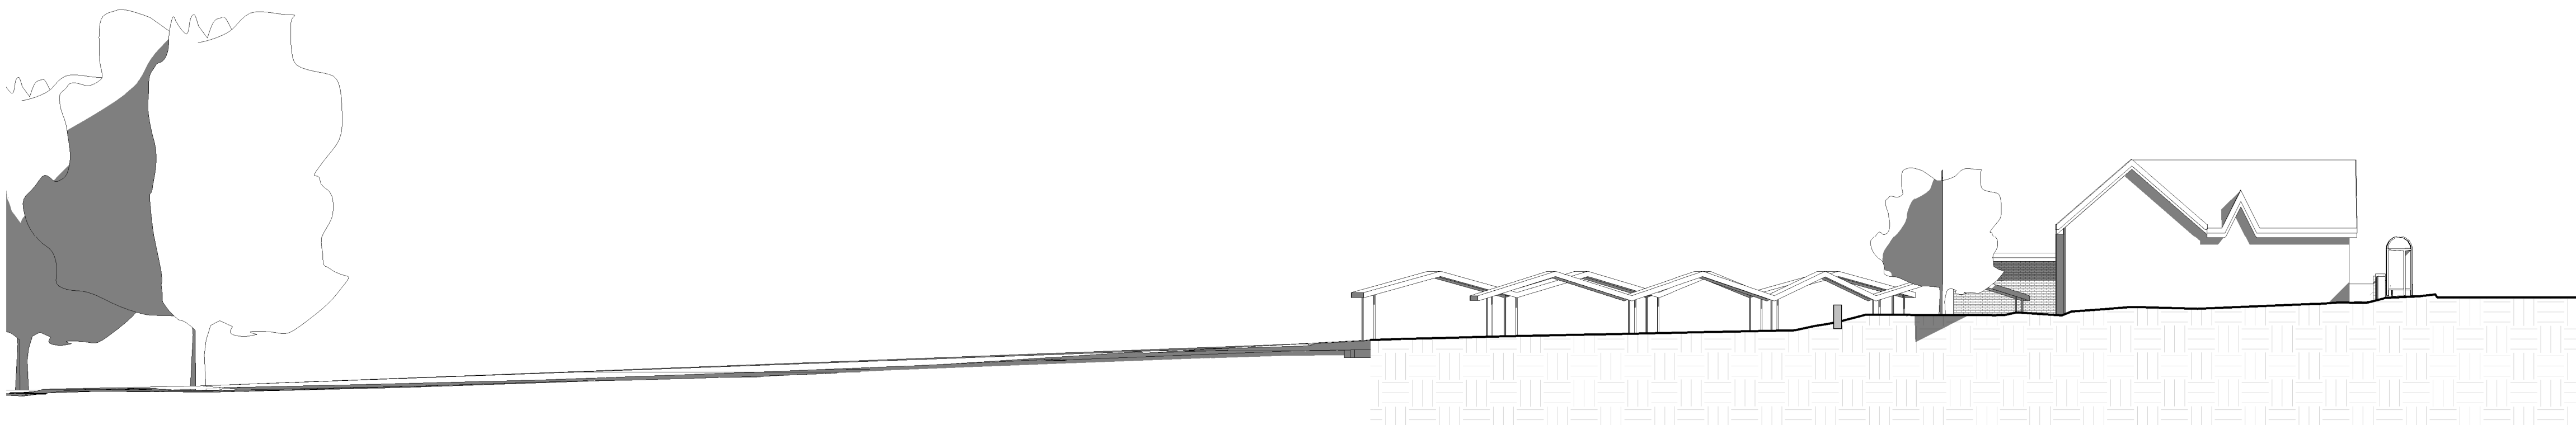


1 North West Elevation As Existing
1 : 200

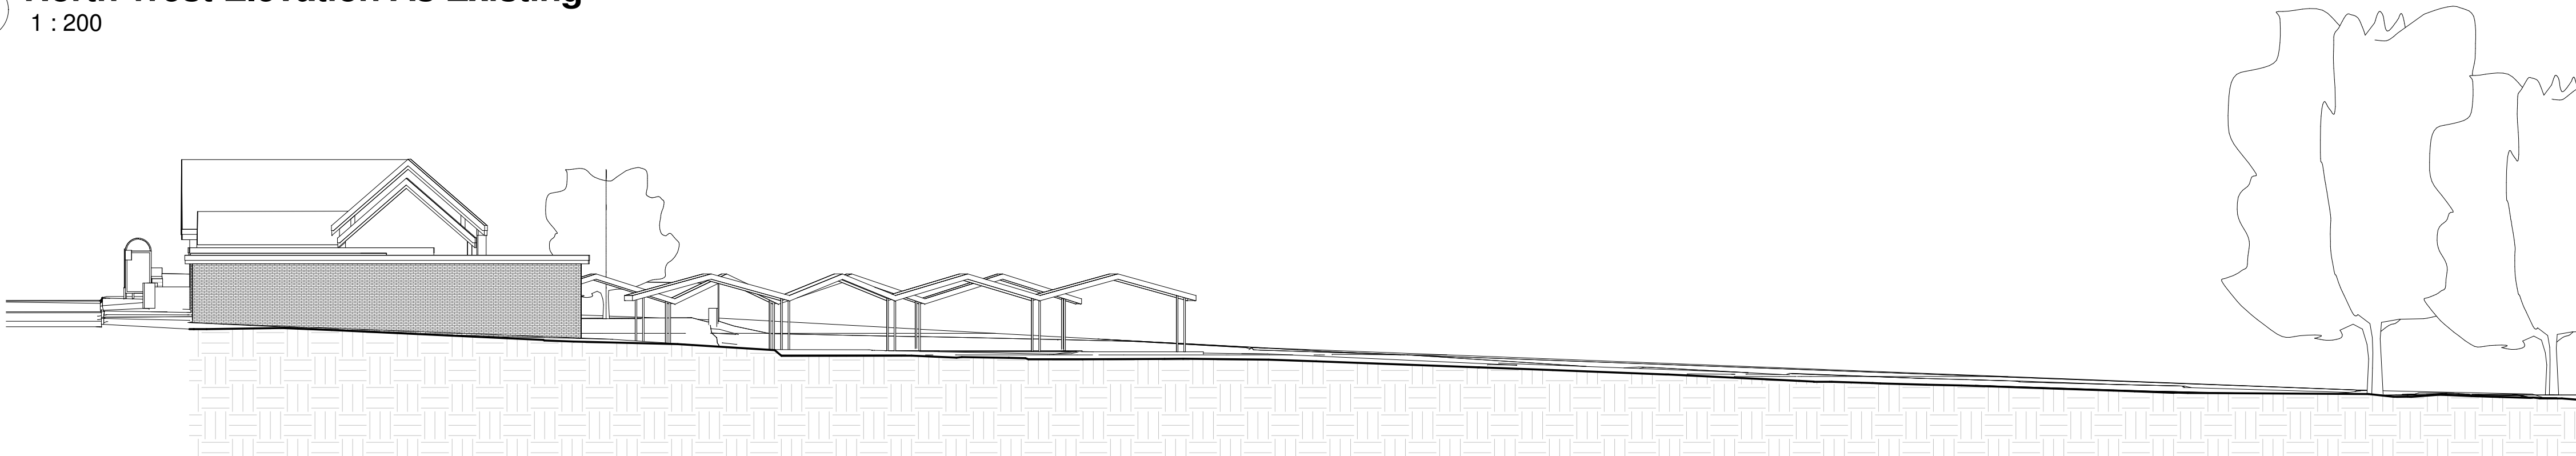

2 South East Elevation As Existing
1 : 200

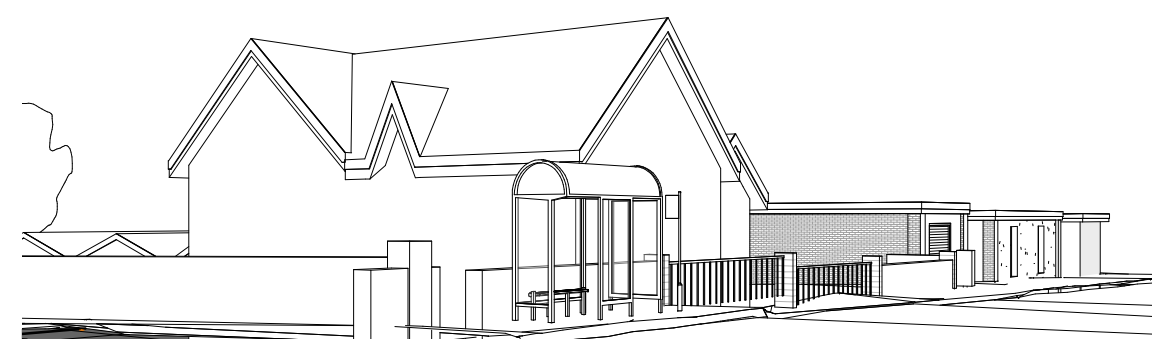

5 Existing View Down Market Street

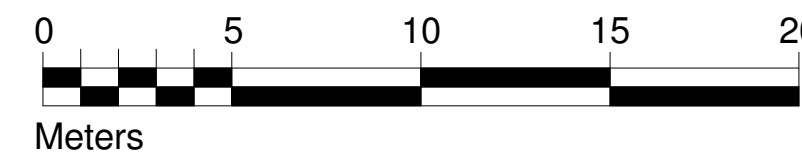

Rev	Date	Drawn	Description

WhiteDesign

Client:
RESILIENT

Project:
HOYLAND SITE B

Title:
Existing Elevations

Scales: 1:200
Drawn: SL
Date: 28/05/2015 09:55:56
Checked: KU

Drawing no: 0013.10.02 106
Rev:

The White House, 24a St Andrews Road, Sheffield, S11 9AL
T: 0114 226 0255 F: 0114 226 0256
E: office@whitedg.co.uk W: www.whitedg.co.uk

PLANNING