



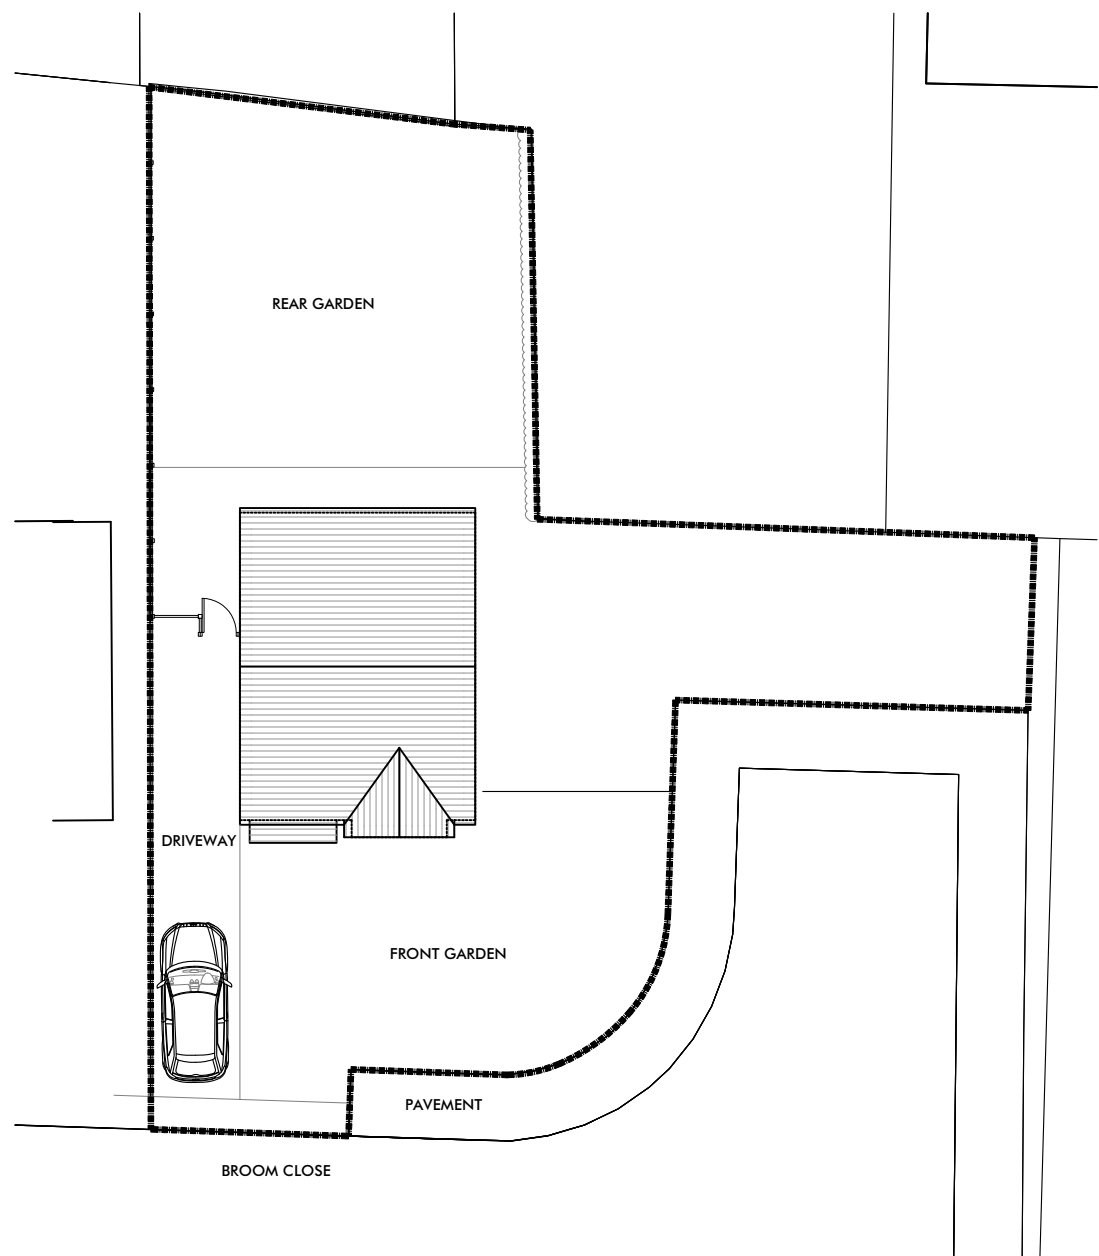

EXISTING SITE PLAN

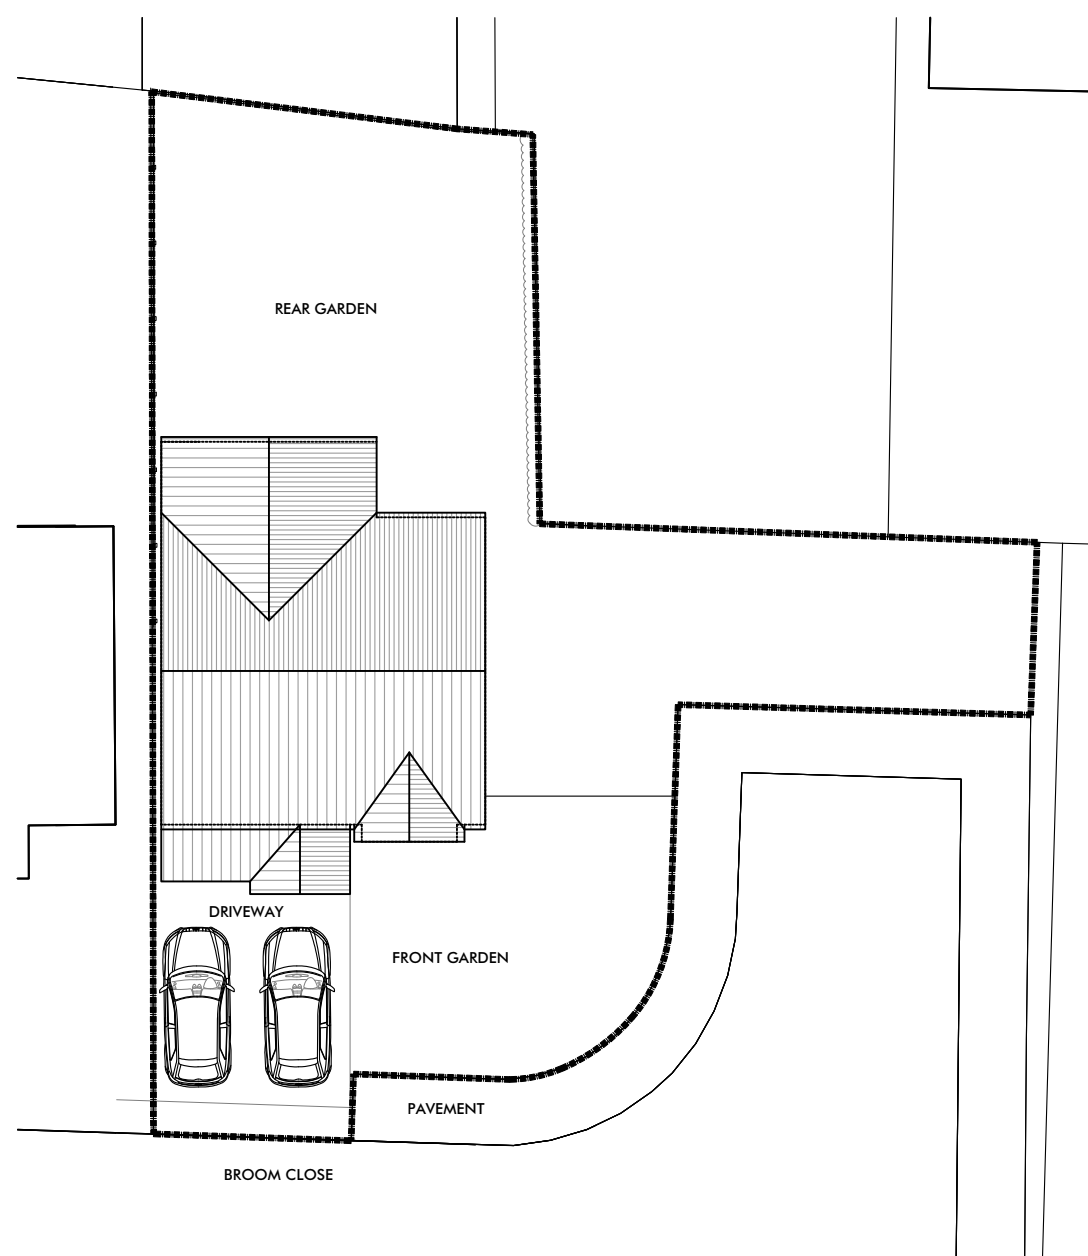

PROPOSED SITE PLAN

REV: DATE: DESC:



33a Chapel Street
East Ardsley
Wakefield
West Yorkshire
WF3 2AA

T: 01924 835600
M: 07767 774257

W: www.sk-design.co.uk
E: info@sk-design.co.uk

CLIENT: MR & MRS HUNSLEY

PROJECT: 10 BROOM CLOSE, DARTON
BARNSELY
S75 5PZ

DRAWING TITLE: SITE PLANS

PROJECT REF: 2015-156

DRAWING NO: 300 REVISION: -

SCALE: 1:200@A3 DATE: JAN 2016

