




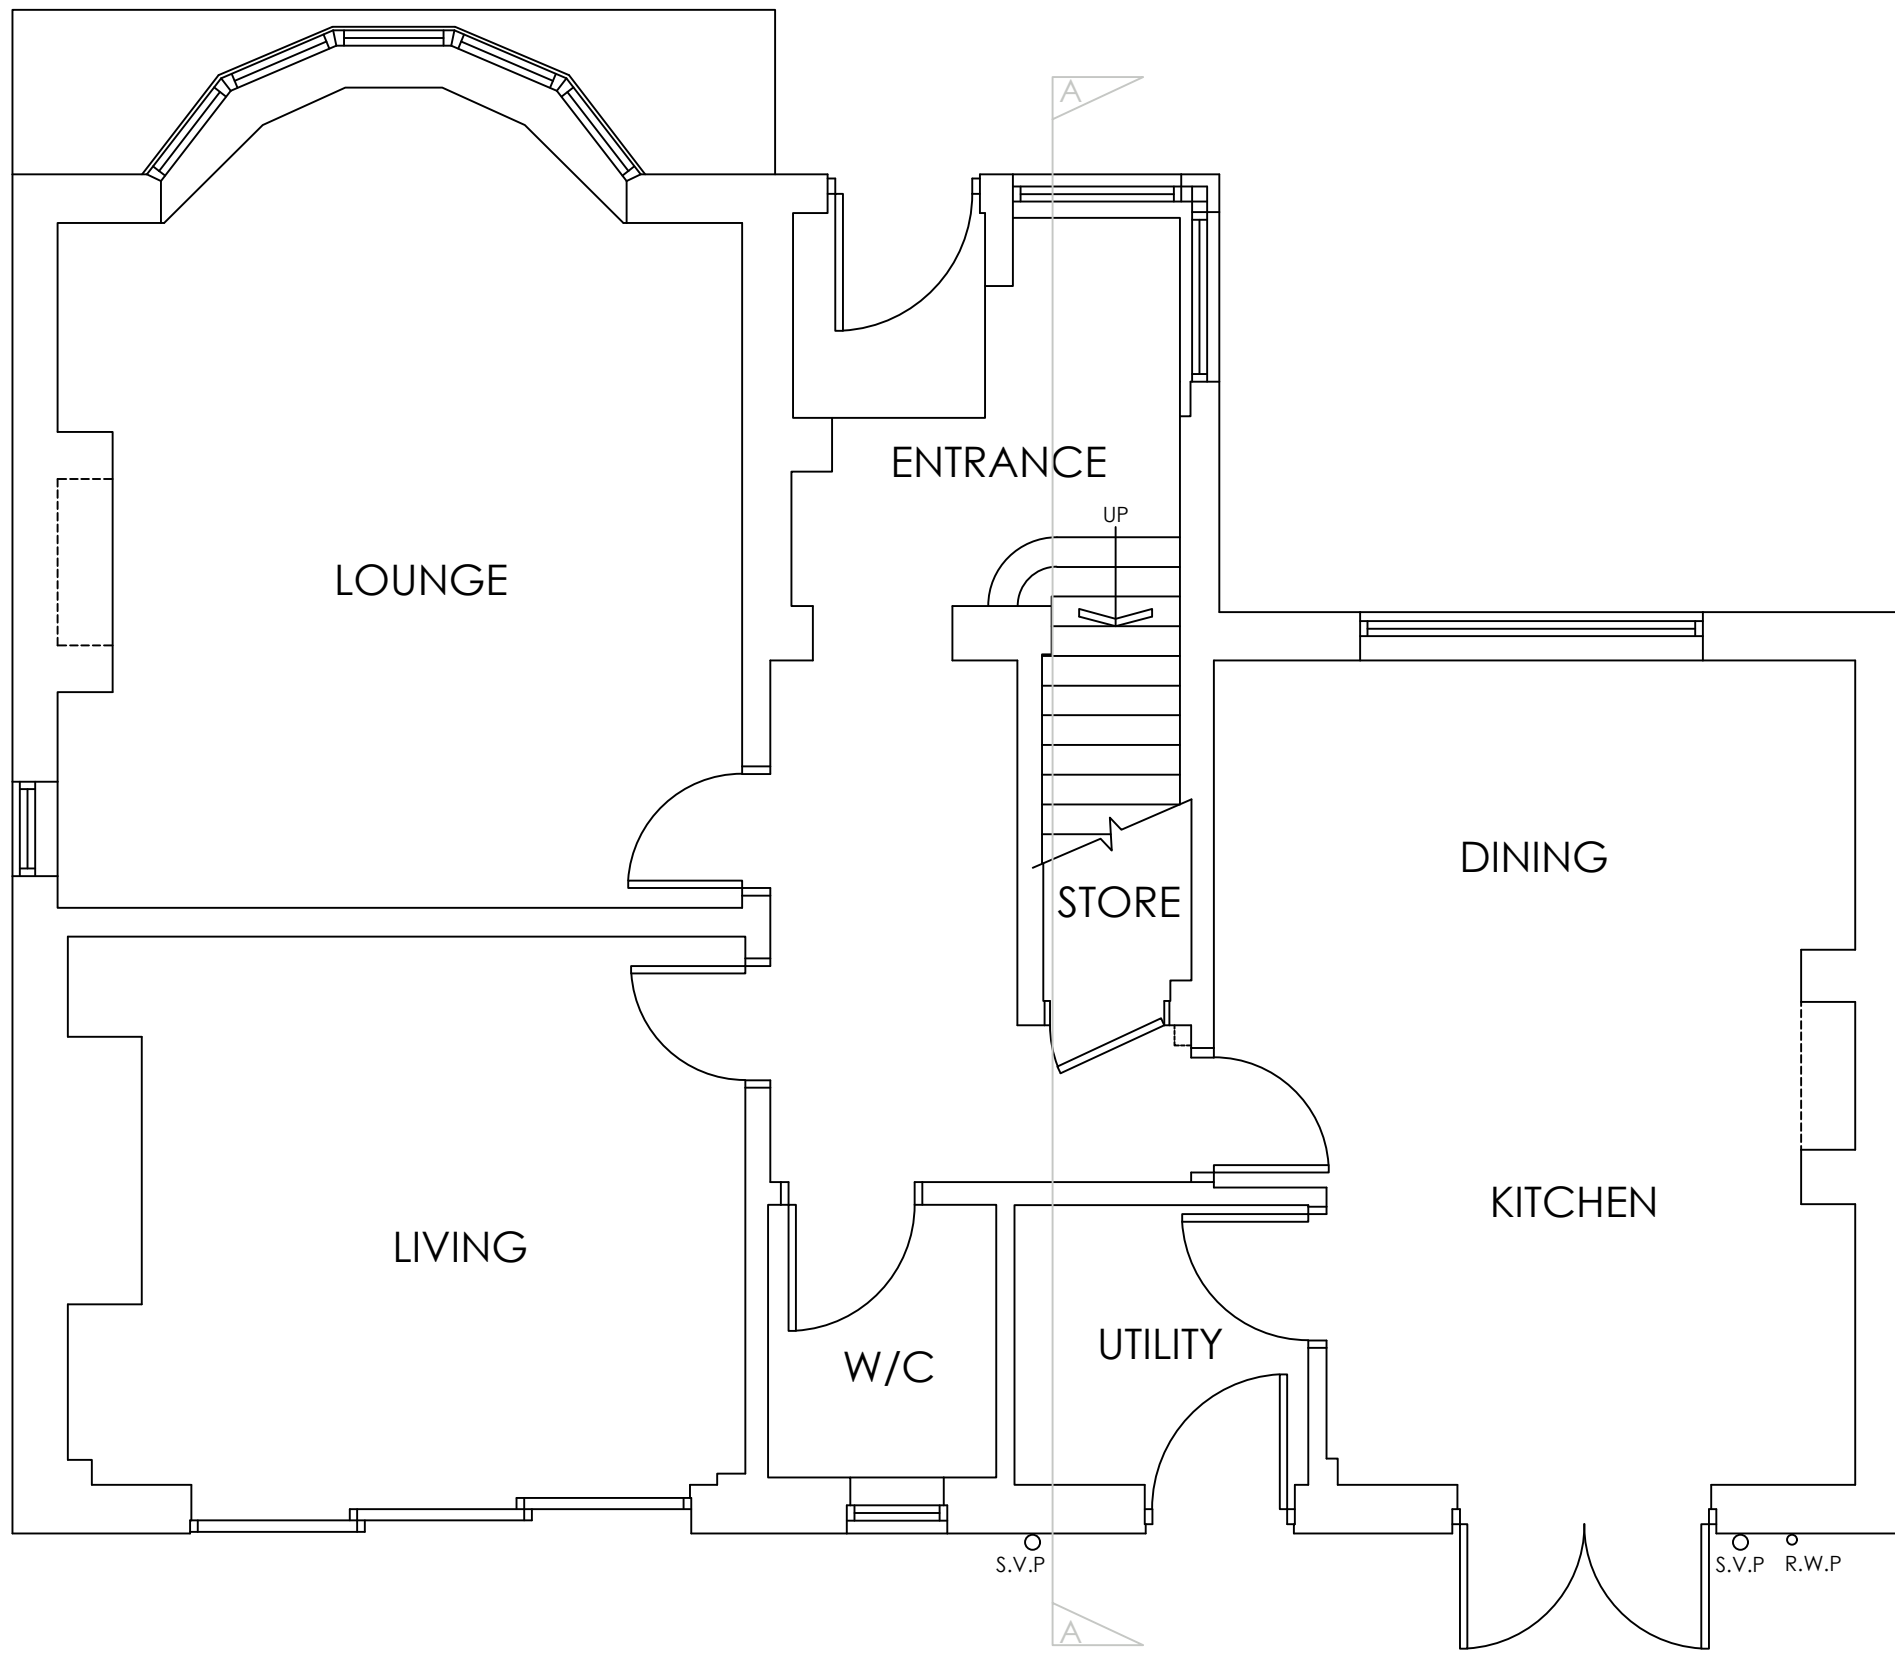


PROPOSED GROUND FLOOR PLAN
SCALE 1:50

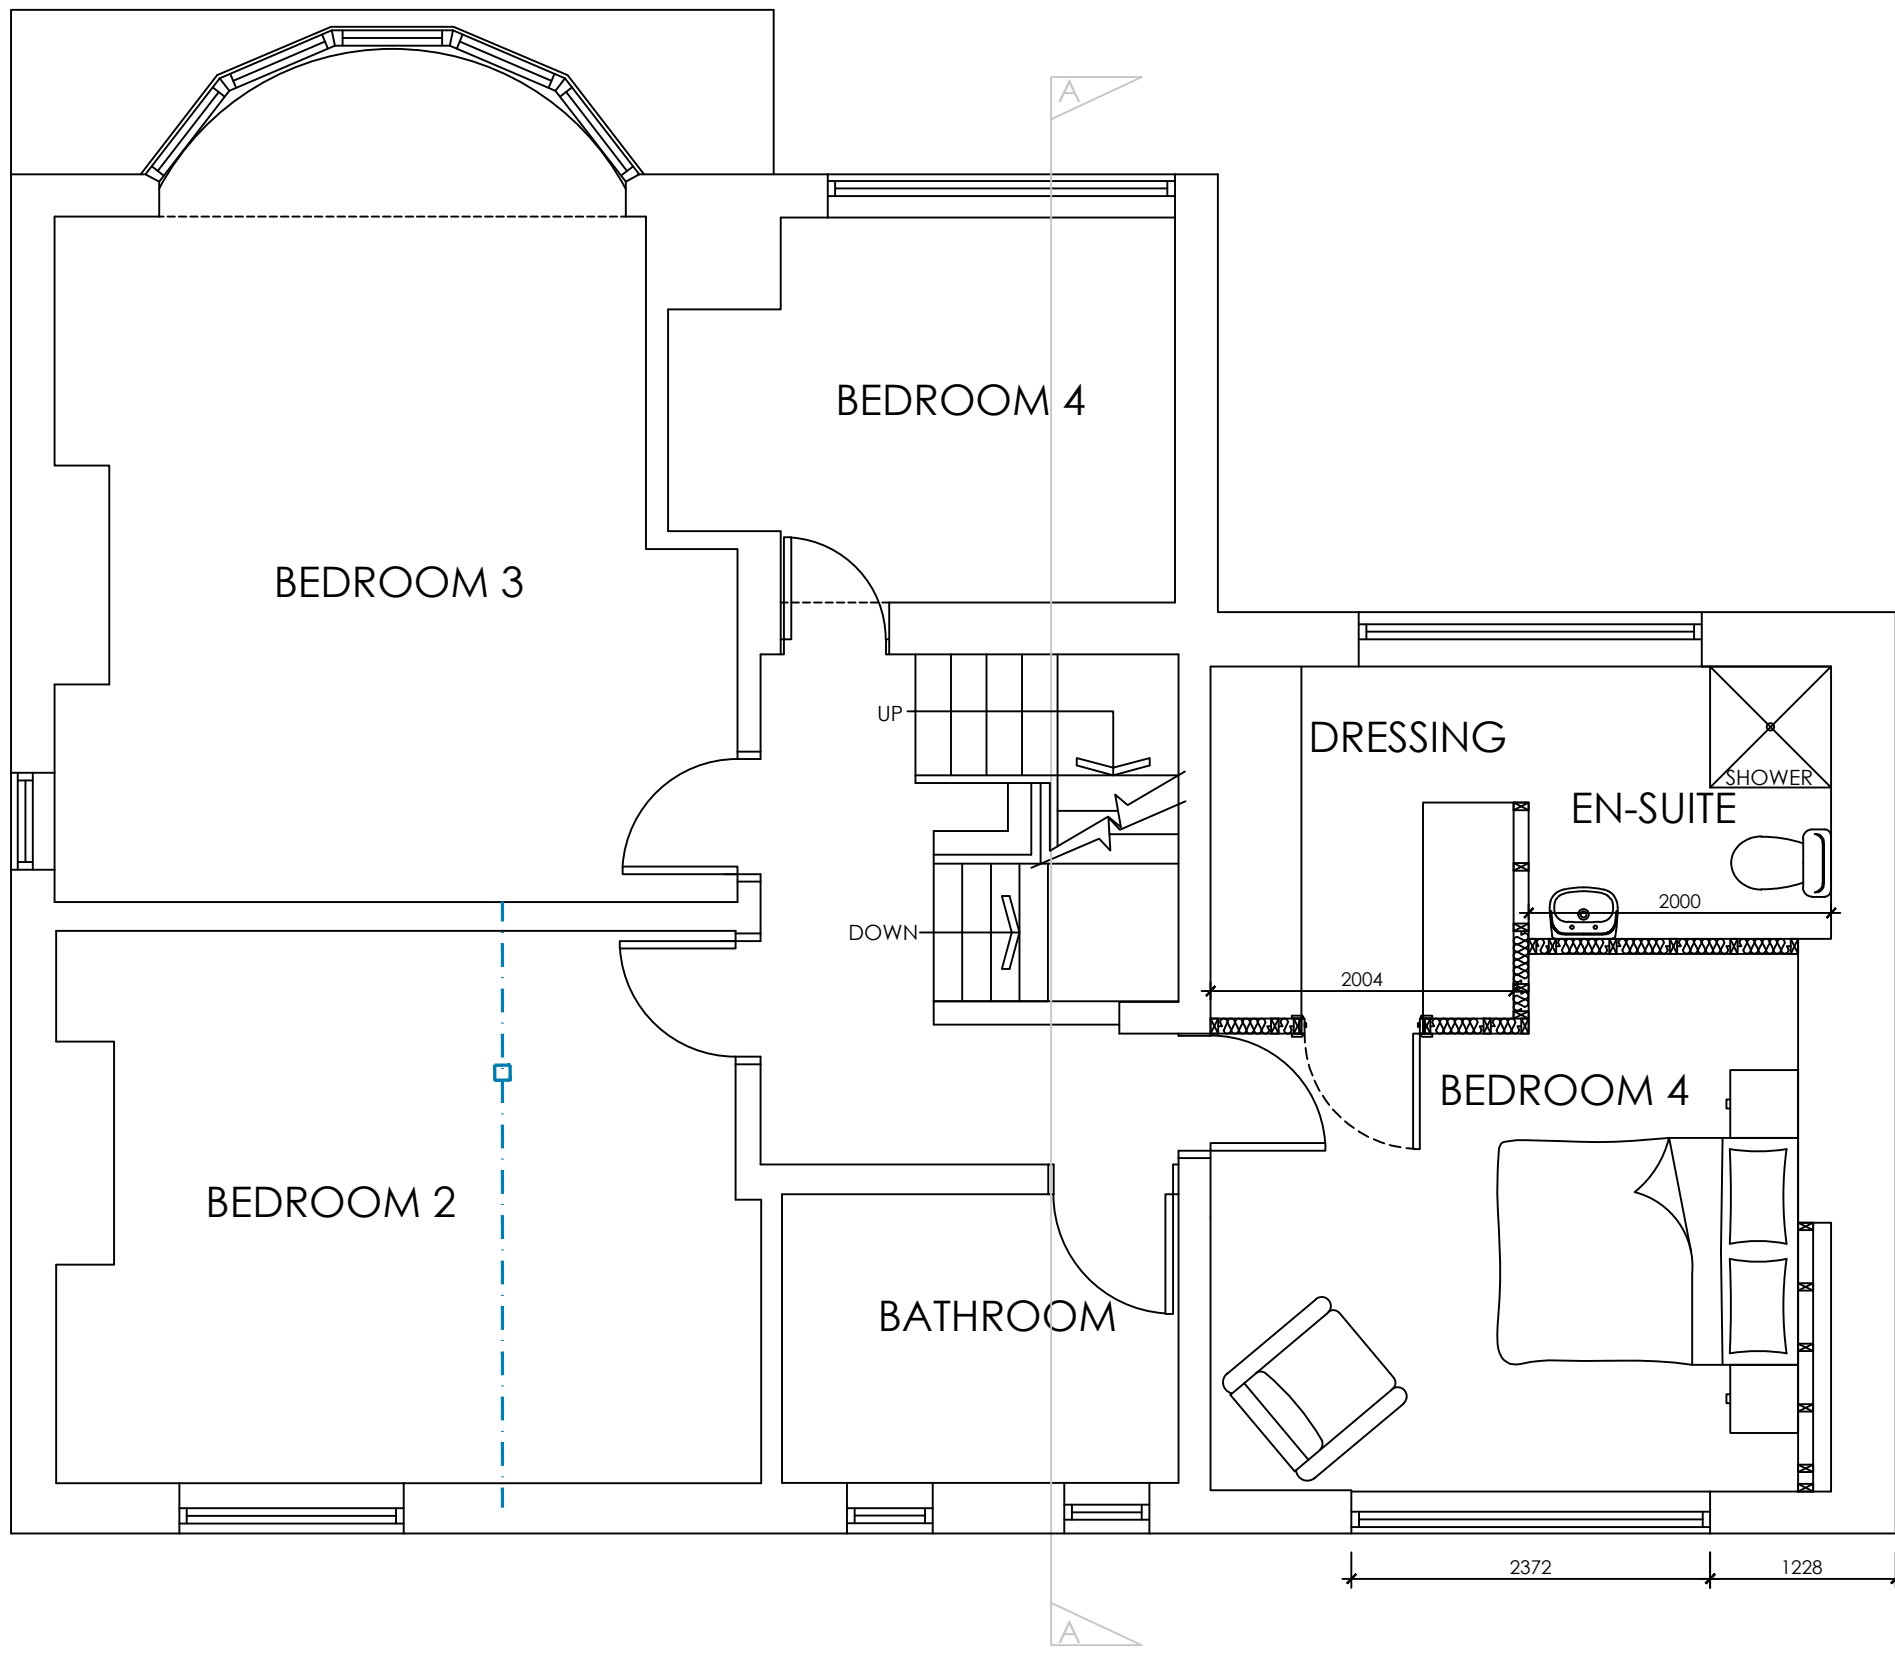

PROPOSED FIRST FLOOR PLAN
SCALE 1:50

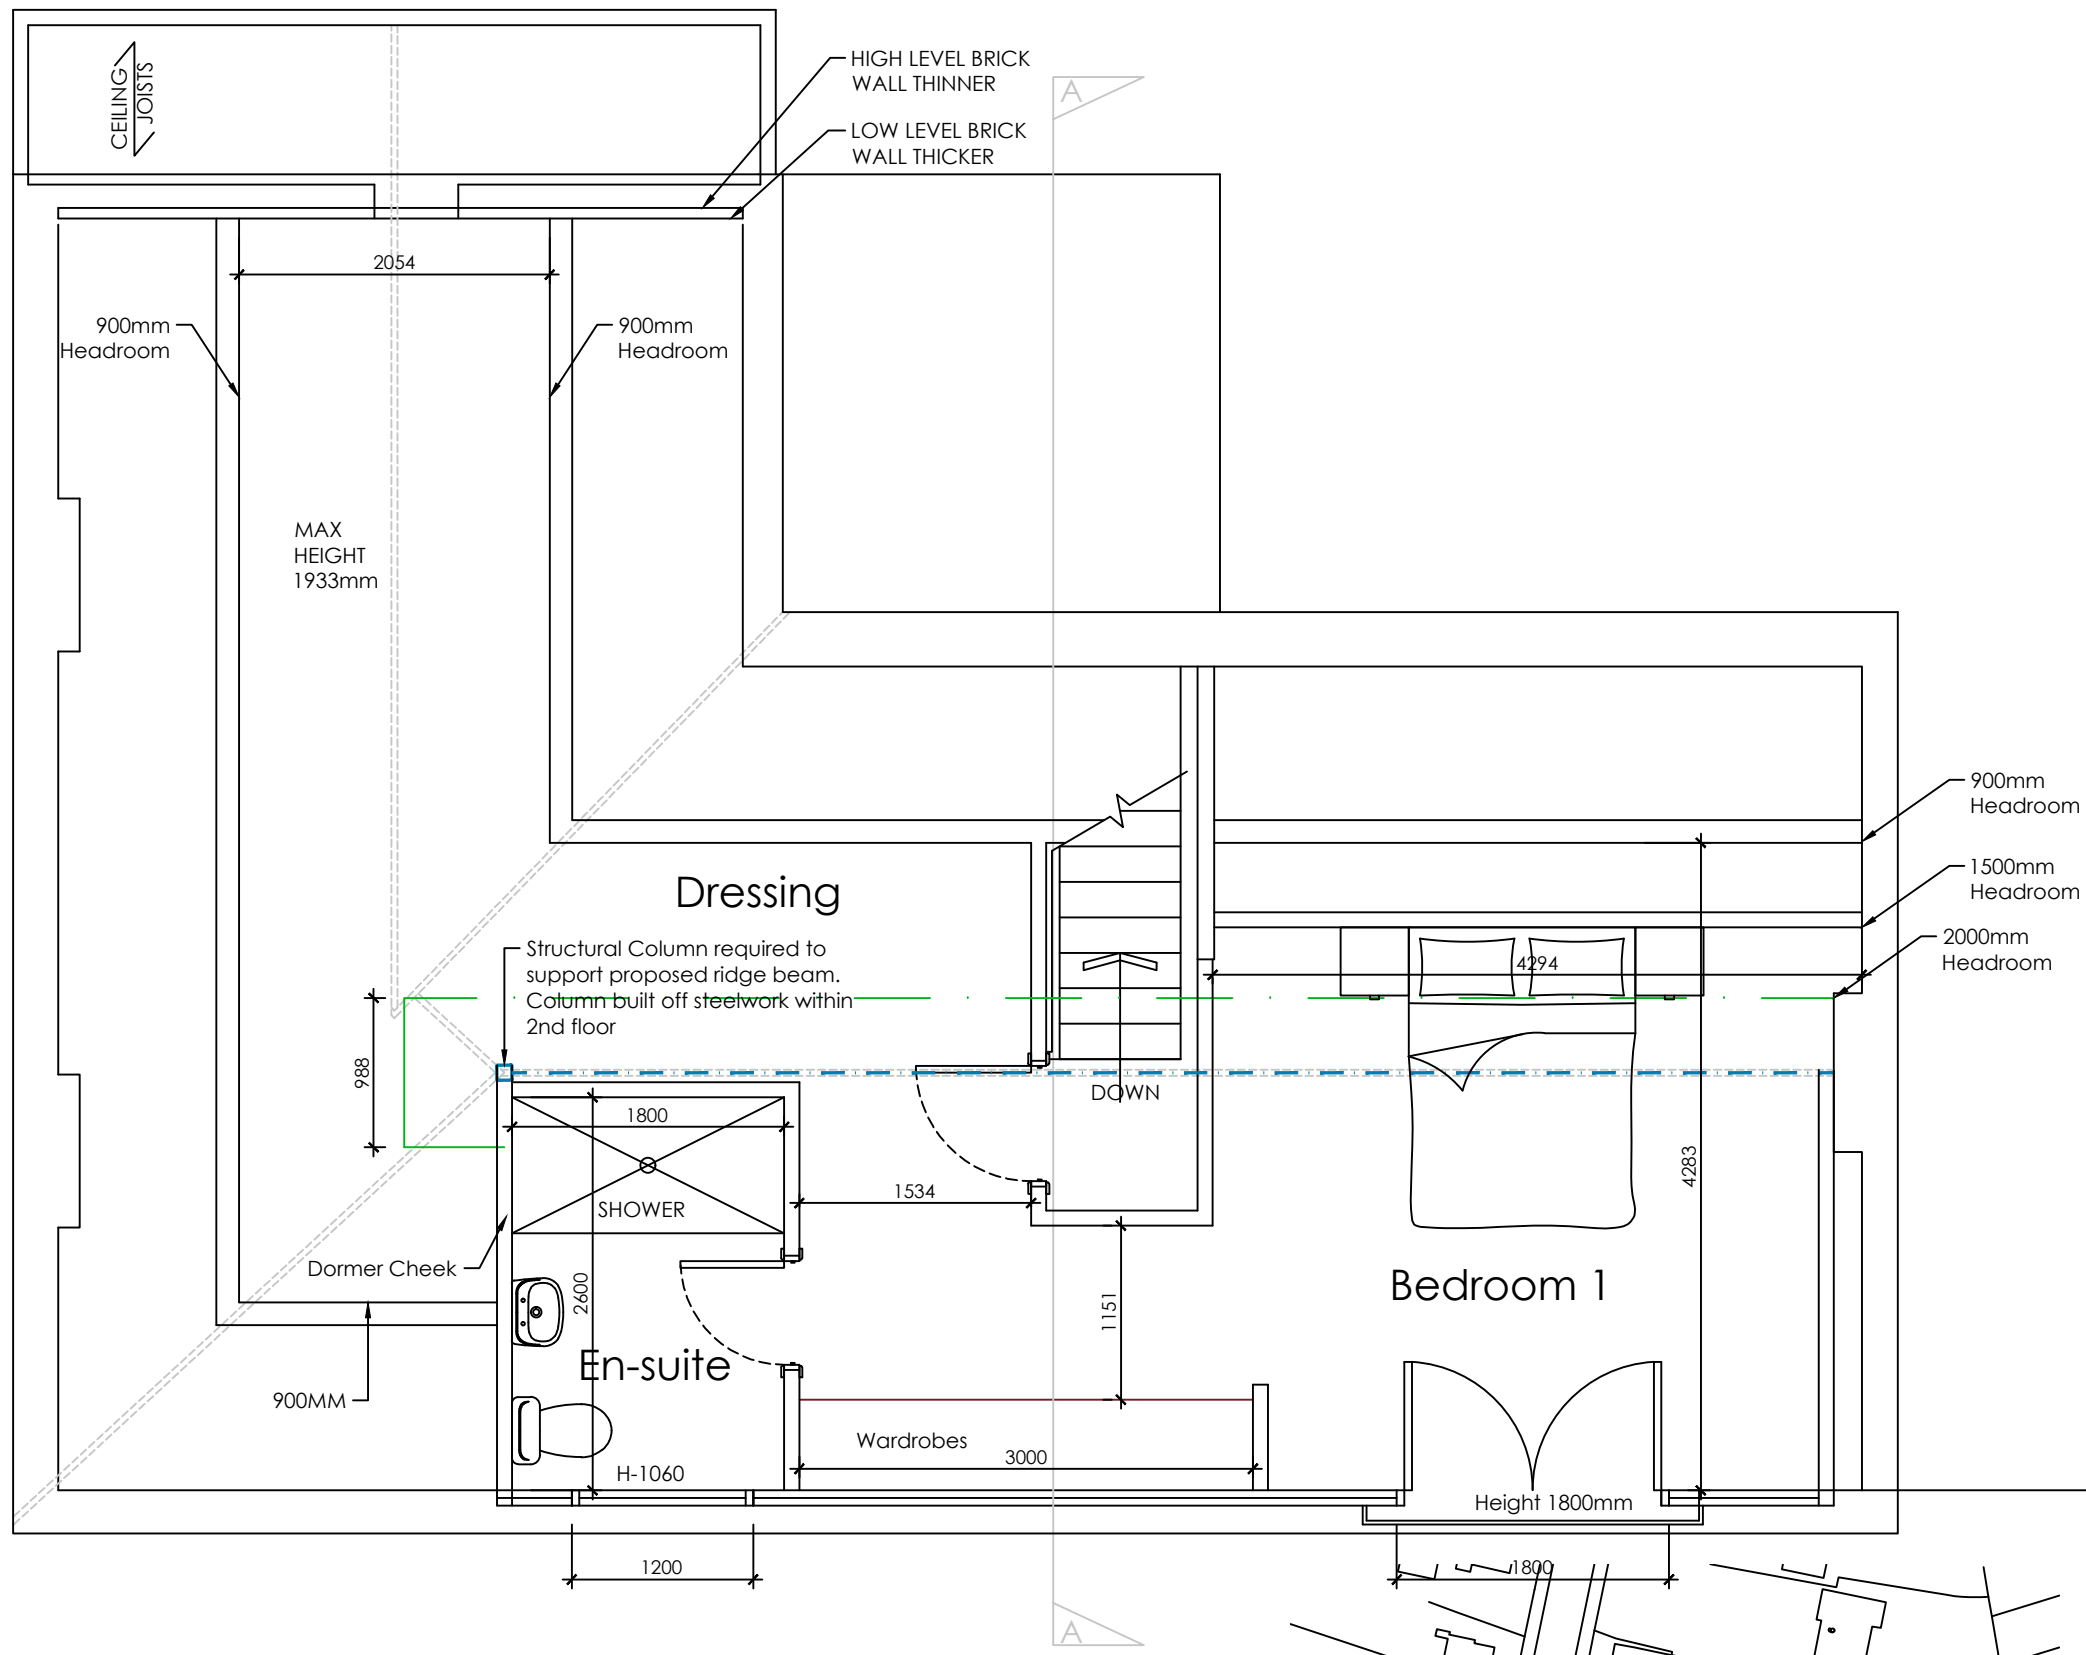


PROPOSED SECOND FLOOR PLAN
SCALE 1:50

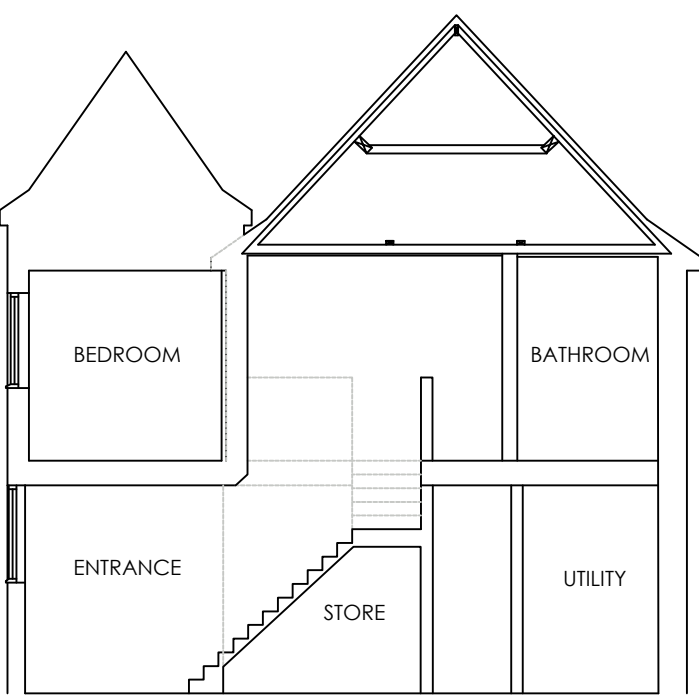

EXISTING SECTION A-A
SCALE 1:100




EXISTING REAR ELEVATION
SCALE 1:100

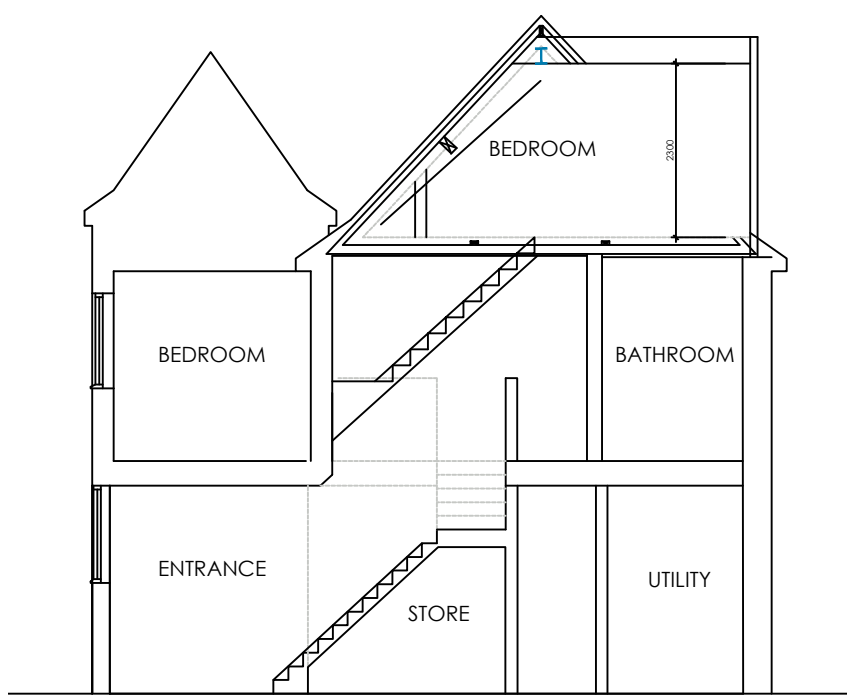

PROPOSED SECTION A-A
SCALE 1:100




PROPOSED REARELEVATION
SCALE 1:100

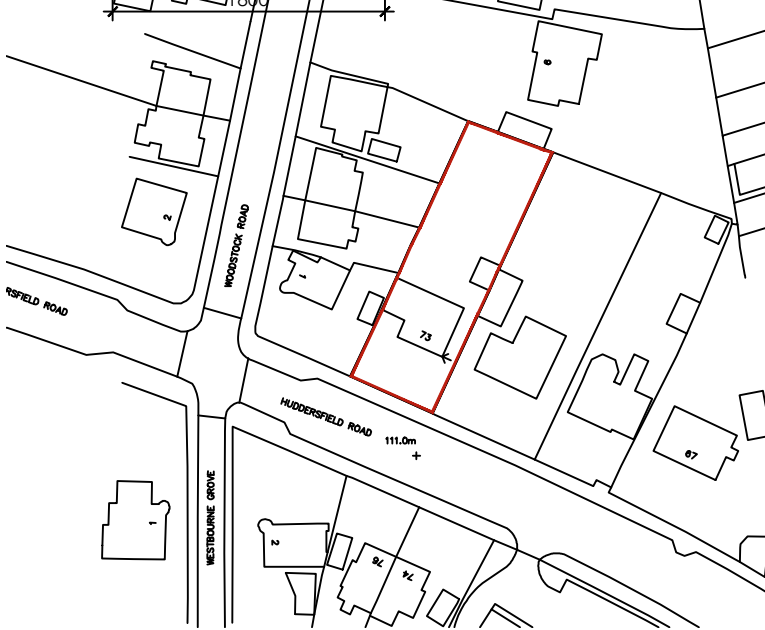


LOCATION PLAN
SCALE 1:1250




BLOCK PLAN
SCALE 1:500

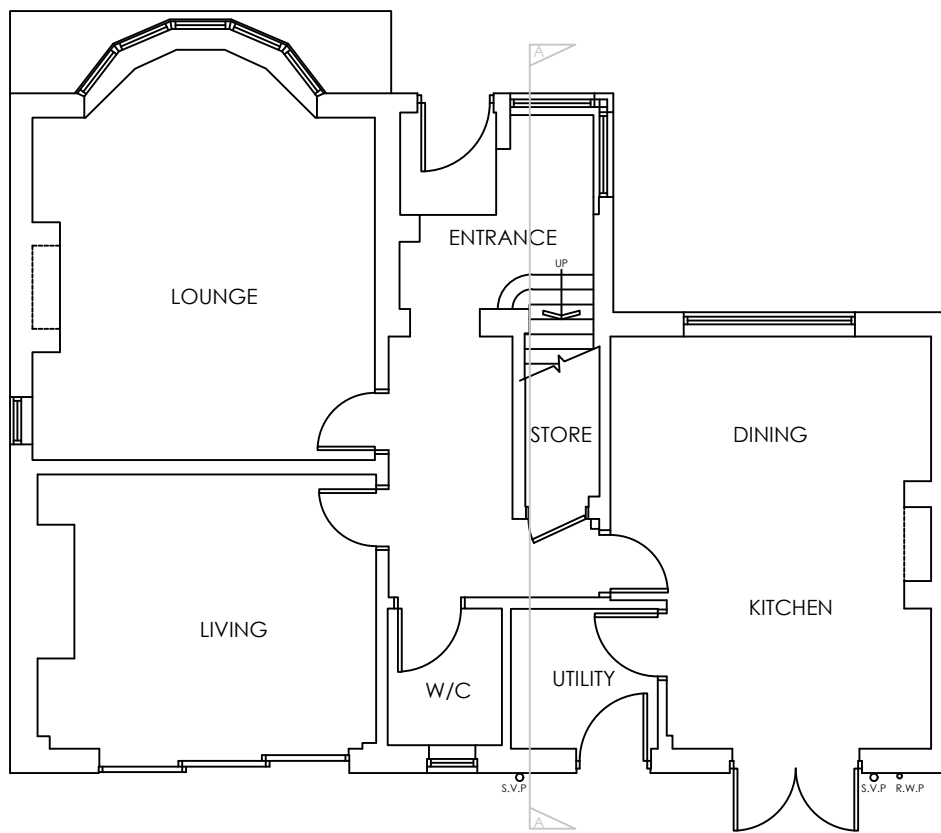

EXISTING GROUND FLOOR PLAN
SCALE 1:100

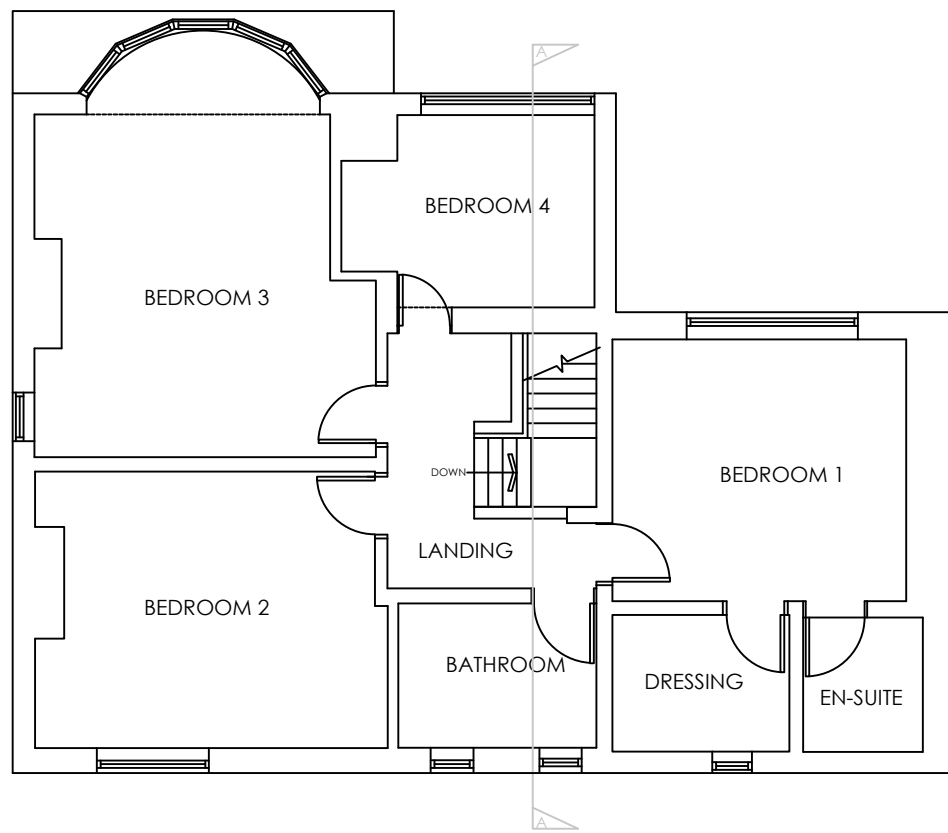

EXISTING FIRST FLOOR PLAN
SCALE 1:100

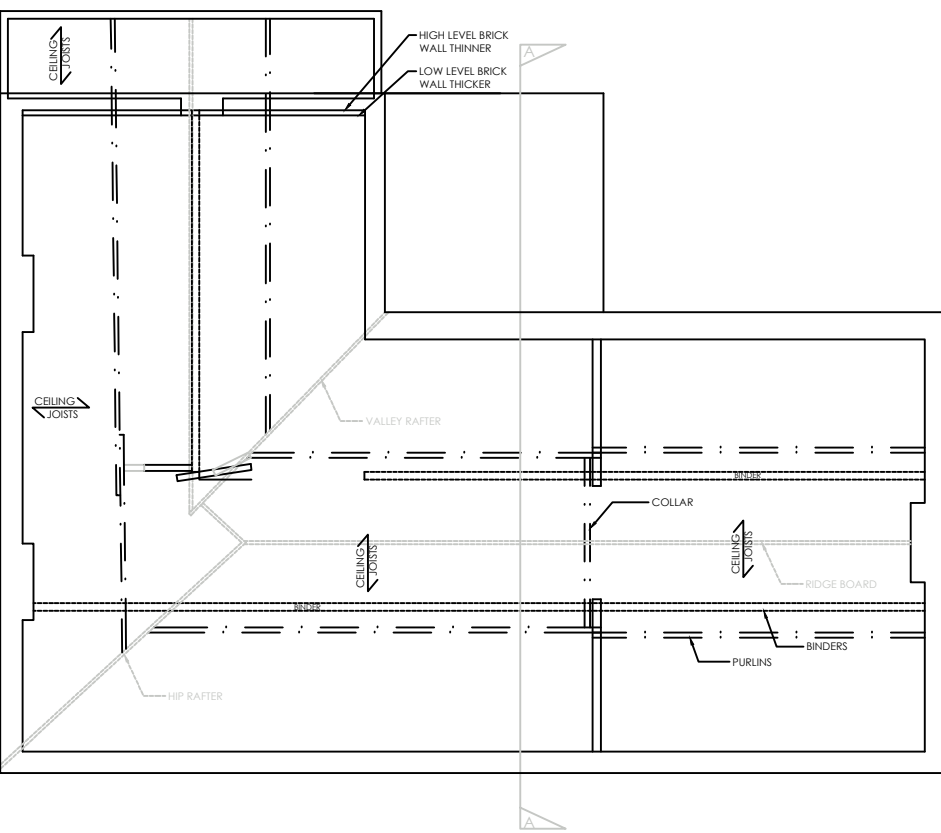

EXISTING ATTIC FLOOR PLAN
SCALE 1:100

 WhiteAgus Architectural Services			OFFICE ONE, DRILL HALL, 11 EASTGATE, BARNSELEY, S70 2EU			Phone: 01226 208482 Email: info@whiteagus.co.uk Web: www.whiteagus.co.uk											
Project: PROPOSED LOFT CONVERSION AY 73 HUDDERSFIELD ROAD BARNSELEY, S75 1AF						Client: CHRIS HYDE											
Drawing Title: PLANS AND ELEVATIONS						Date: JANUARY 2026			Scale: 1:50 & 1:100 @ A1								
						Ref: 24-118			Dwg. No. 01			Rev. F					
Date			Suffix			Description			Date			Suffix			Description		
16/06/2026			A			GROUND FLOOR AND ELEVATIONS ADDED			01/09/2026			F			LAYOUT REVISED		
29/06/2026			B			DETAILS UPDATED											
01/07/2026			C			VELUX WINDOWS ADDED											
25/08/2026			D			CORNER ADDED											
28/08/2026			E			LAYOUT REVISED											