






PROPOSED FRONT ELEVATION
SCALE 1:100

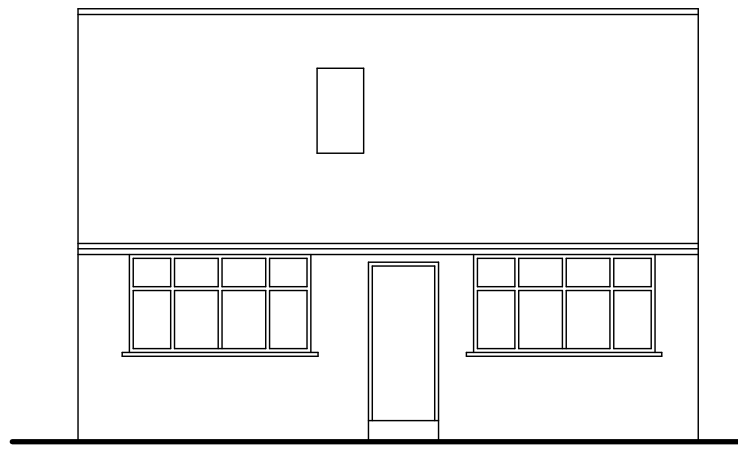


EXISTING FRONT ELEVATION
SCALE 1:100

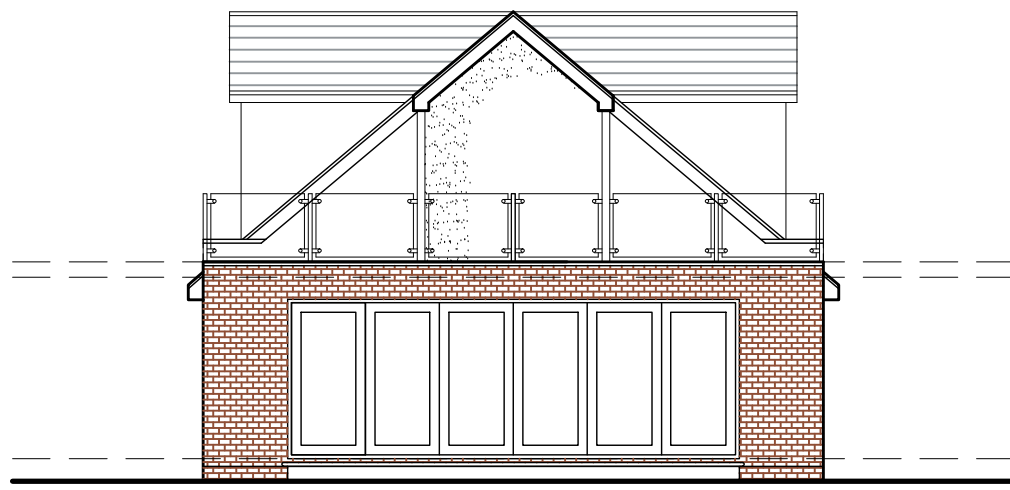


PROPOSED REAR ELEVATION
SCALE 1:100

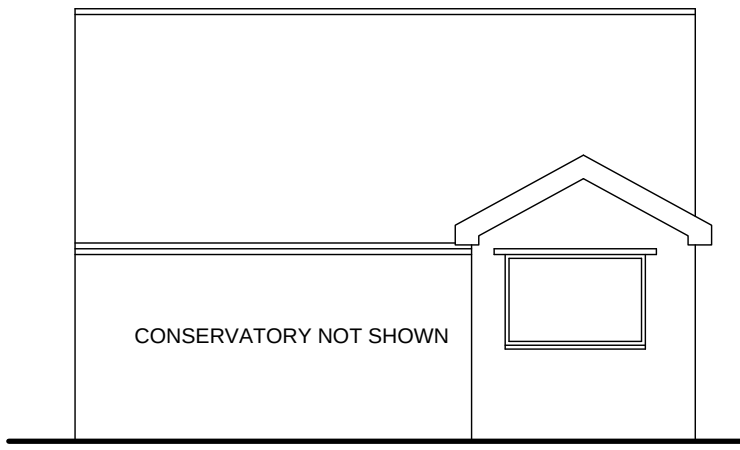


EXISTING REAR ELEVATION
SCALE 1:100

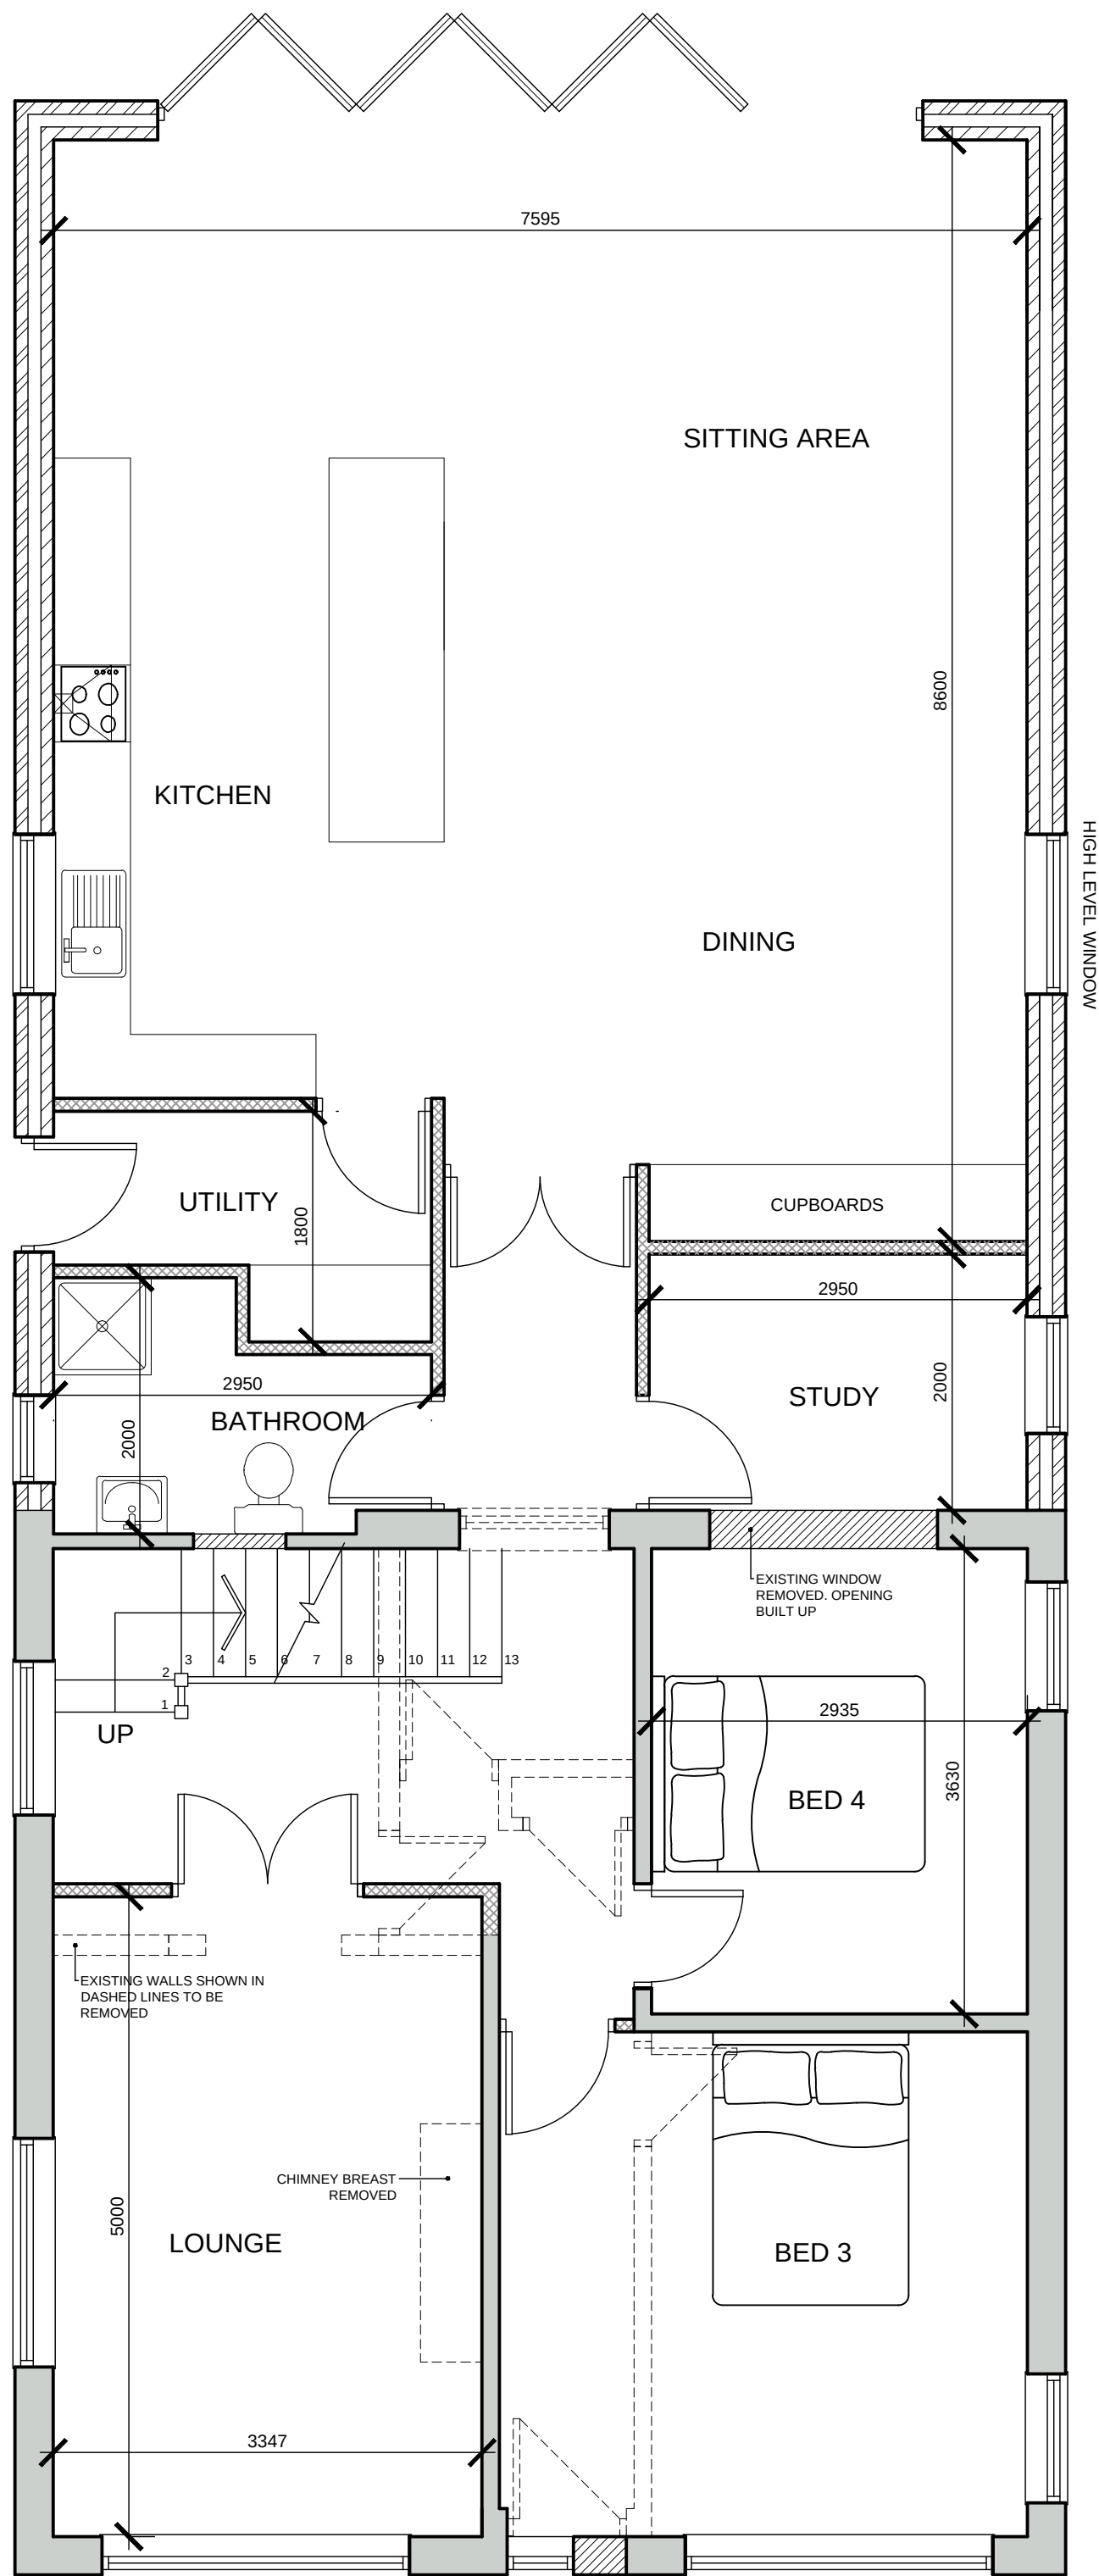

PROPOSED GROUND FLOOR PLAN
SCALE 1:50

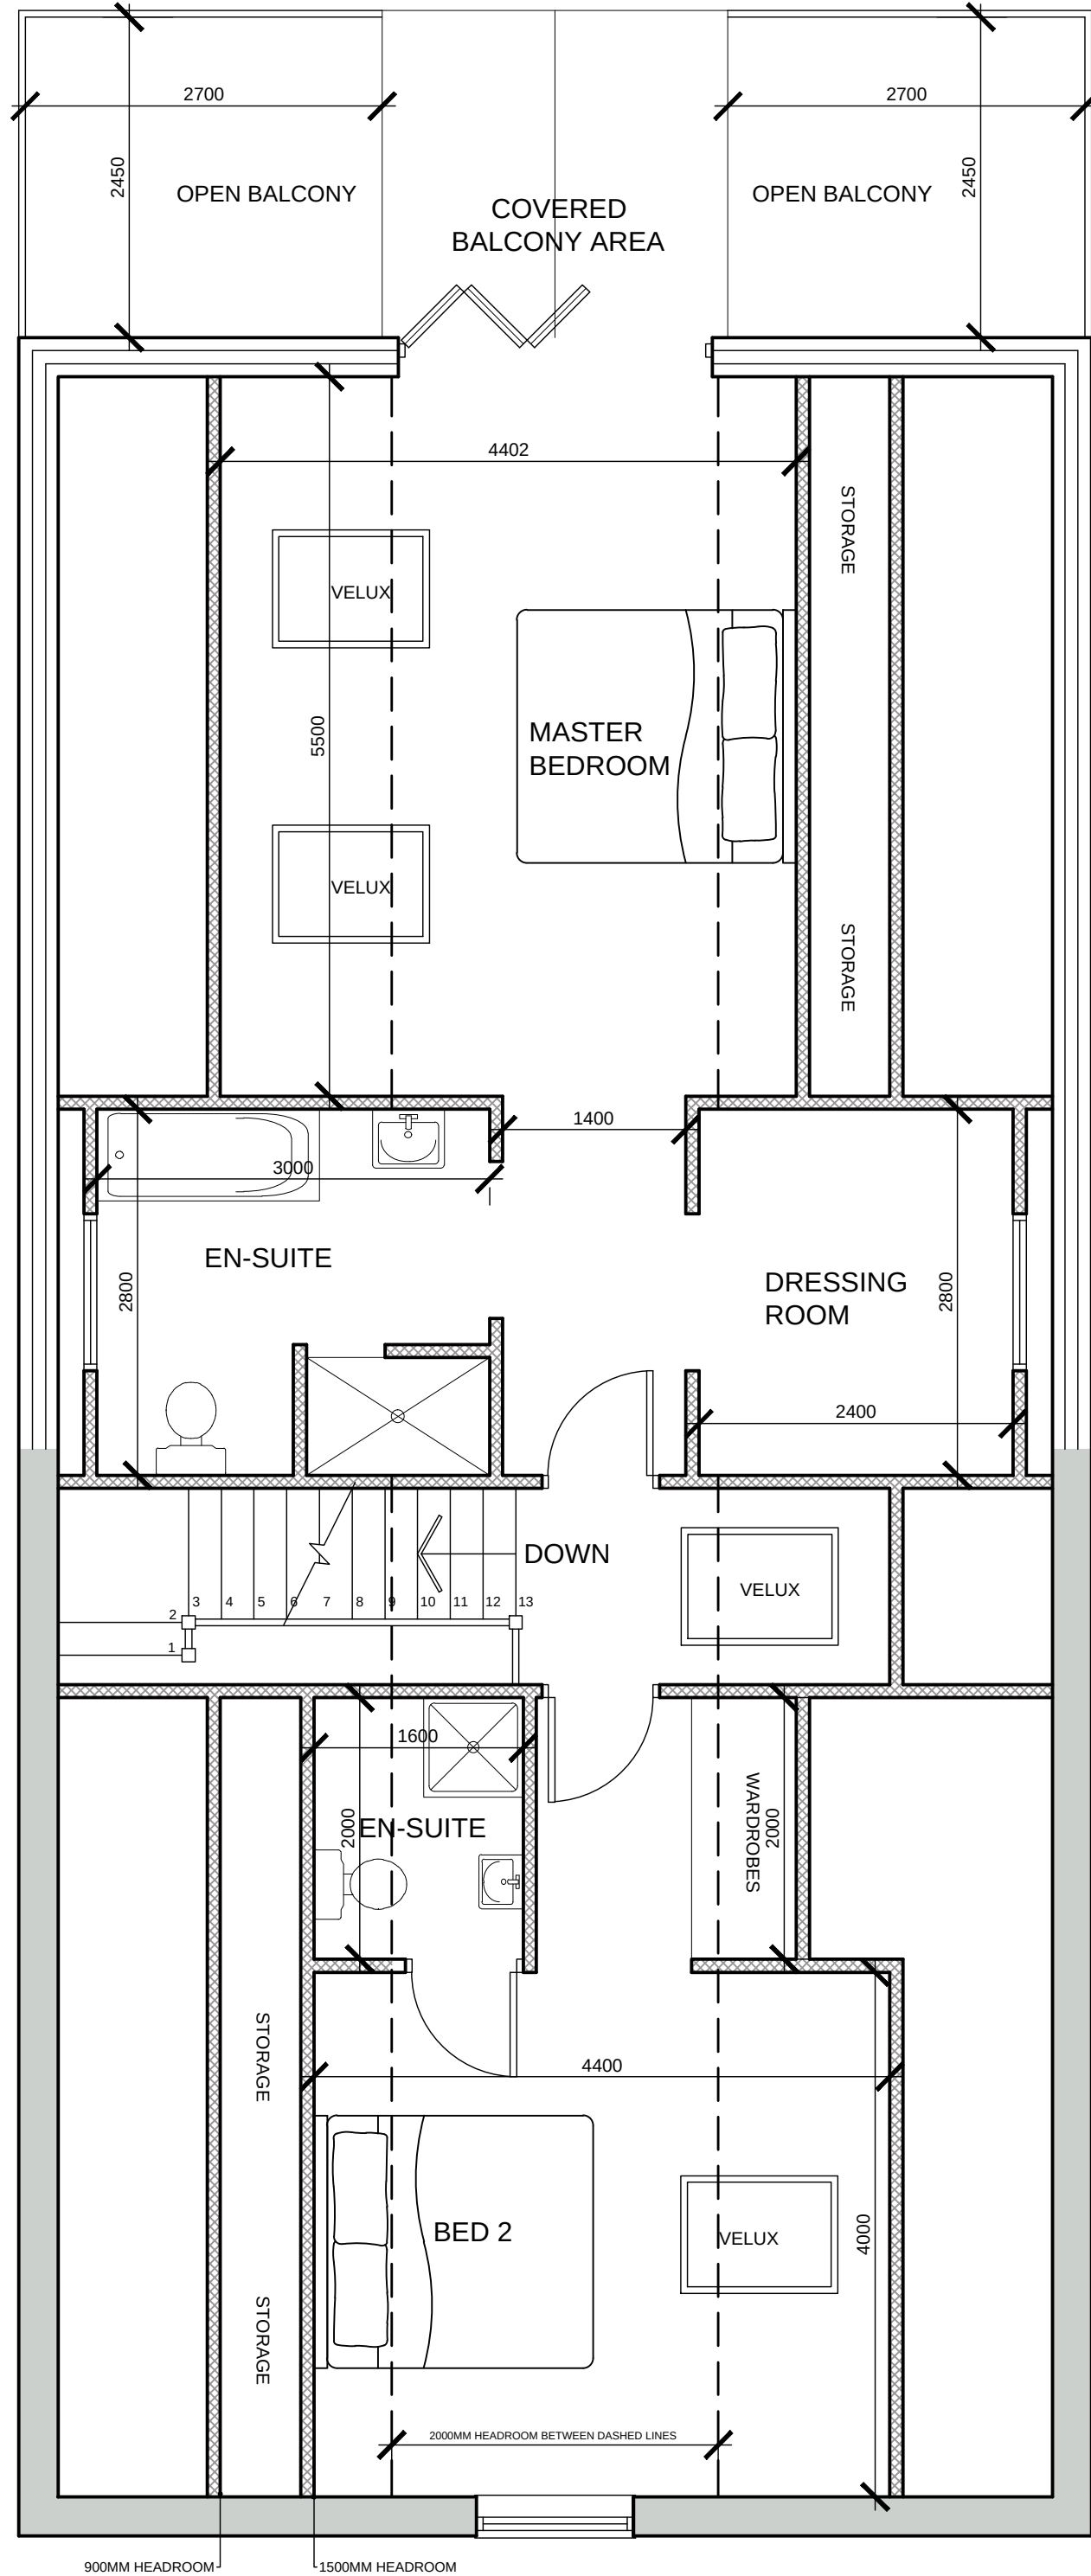


PROPOSED FIRST FLOOR PLAN
SCALE 1:50

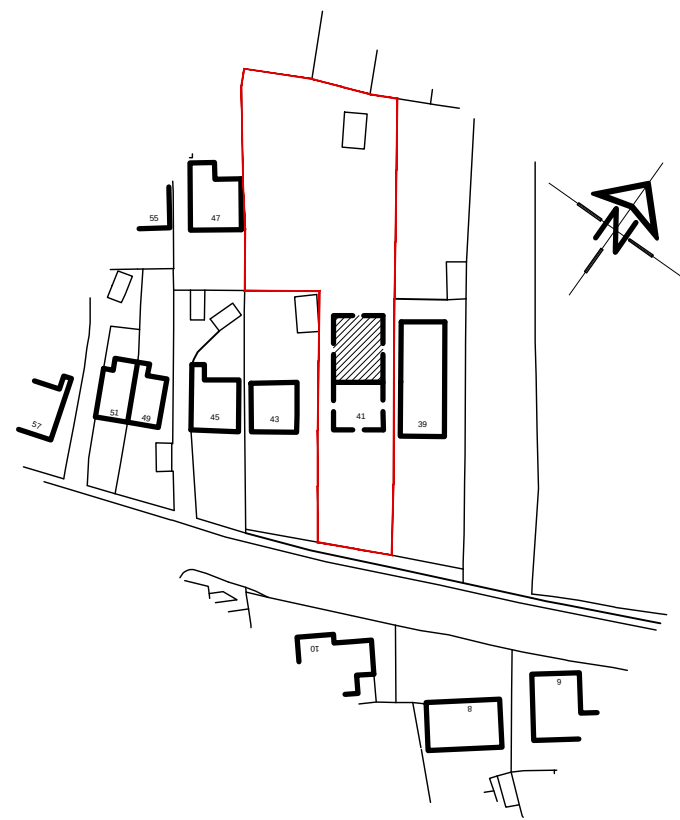


SITE PLAN
SCALE 1:1250




PROPOSED SIDE ELEVATION
SCALE 1:100

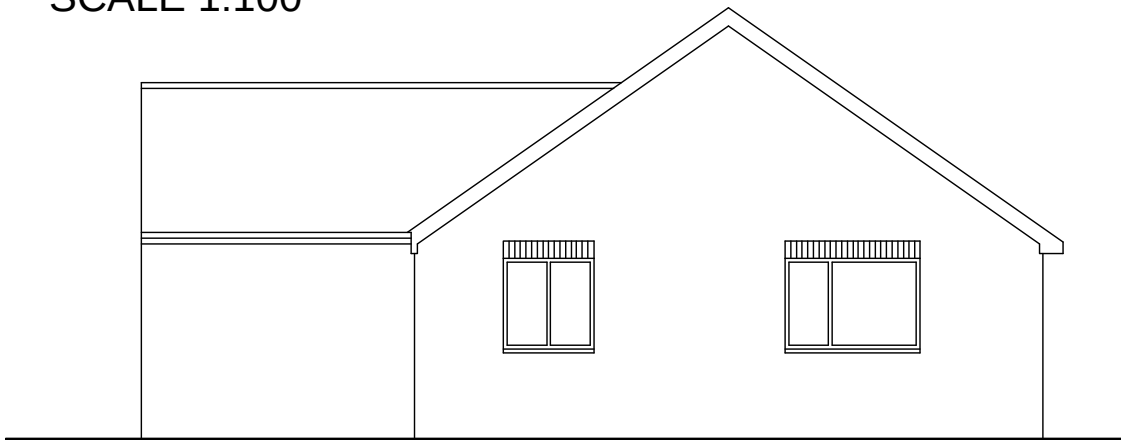

EXISTING SIDE ELEVATION
SCALE 1:100

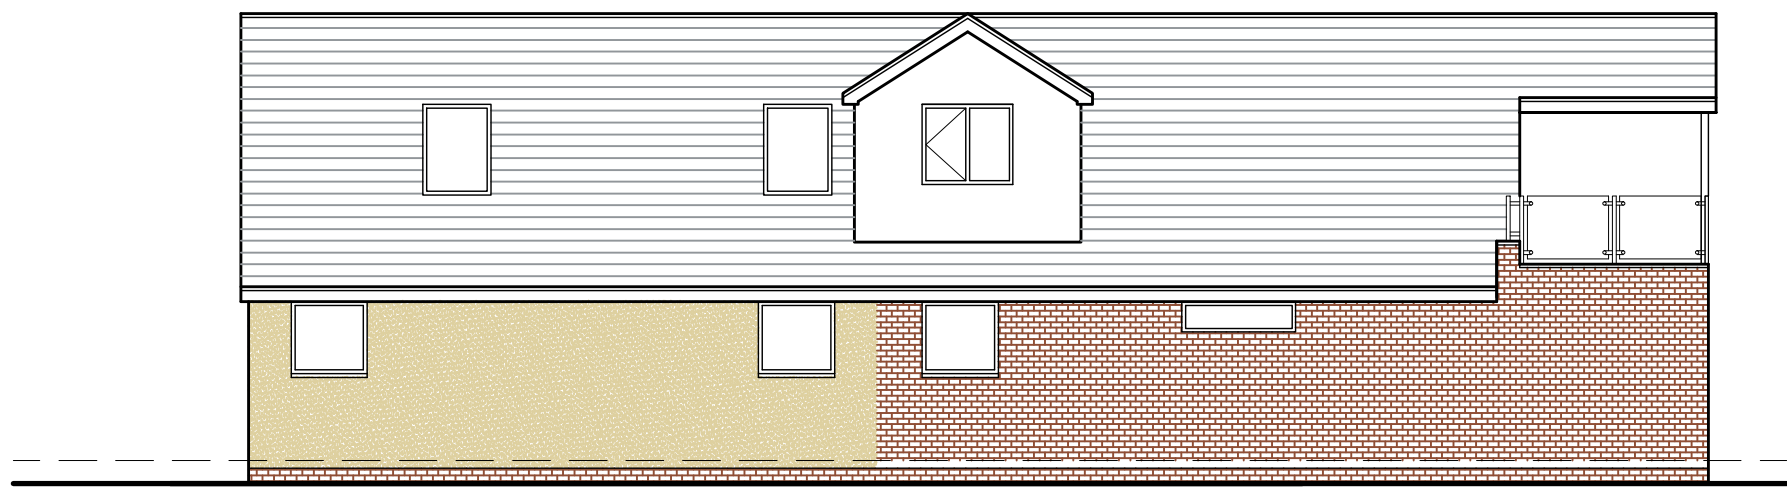

PROPOSED SIDE ELEVATION
SCALE 1:100

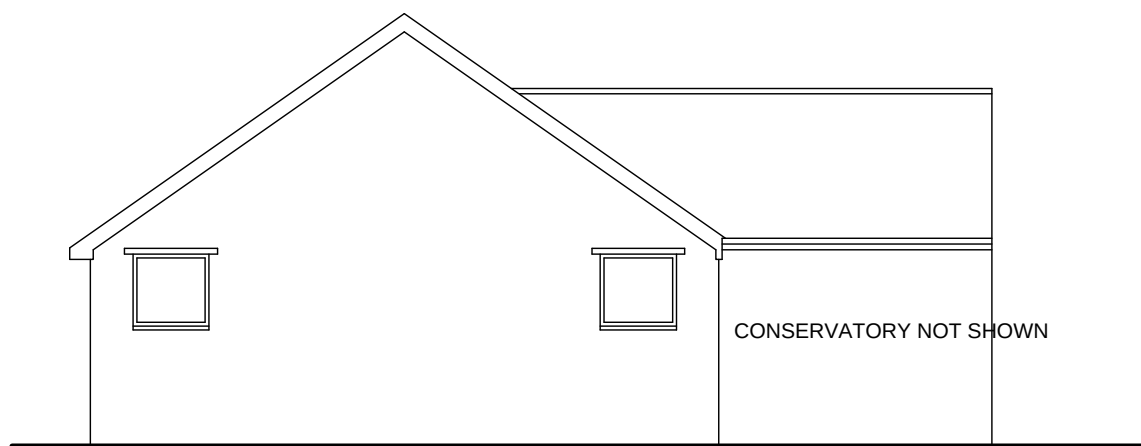

EXISTING SIDE ELEVATION
SCALE 1:100

WhiteAgus PARTNERSHIP ARCHITECTURAL SERVICES AND SURVEYORS			8 MORSTON BUSINESS PARK, WHALEY ROAD, BARUGH GREEN, BARNESLEY, S75 1HQ Email: info@whiteaguspартnership.co.uk Web: www.whiteaguspартnership.co.uk		
Project: EXTENSION & ROOF ALTERATION 41 WEETSHAW CLOSE SHAFTON, BARNESLEY, S72 8PZ			Client: MR P. HAIGH		
Drawing Title: PLANS & ELEVATIONS			Date: FEBRUARY 2014	Scale: AS SHOWN	
Ref: 13-079			Dwg. No: 05	Rev: A	
Date: 17/02/2014	Suffix: A	Description: REVISED TO CLIENTS REQUIREMENTS	Date:	Suffix:	Description: