

NOTE:
Drawing for planning purposes only. Do not scale from this drawing.
All dimensions to be checked prior to manufacture of any items including all doors and windows etc. Contractor(s) to visit site and are responsible for checking and confirming final dimensions. Any discrepancies to be reported to designer immediately

Copyright. This drawing and design and all the information contained therein is the sole copyright of Concept IDL Ltd. and reproduction in any form is forbidden unless permission is obtained in writing.

CONTRACTORS PLEASE NOTE

- 1) Warning, no dimensions to be scaled from this drawing. All contractors to visit the site and be responsible for taking and checking all dimensions relative to this work. The designer must be advised of any discrepancies in writing.
- 2) This drawing must be read in conjunction with the specification / bill of quantities and related drawings. Any structural work must be carried out to the exact specification and requirements of the client's appointed structural engineer, and any amendments must have his express prior written authority.
- 3) All structural work must be inspected at all relevant stages by the structural engineer and the Local Authority's Building Surveyor and comply with their requirements. Any costs and claims for damages, loss of trade, etc. incurred by failing so to do are the sole liability of the contractor.
- 4) Any discrepancies between drawings and/or drawings and specification, should be reported to the designer prior to any work commencing.




Existing Front Elevation



Proposed Front Elevation




Existing Rear Elevation

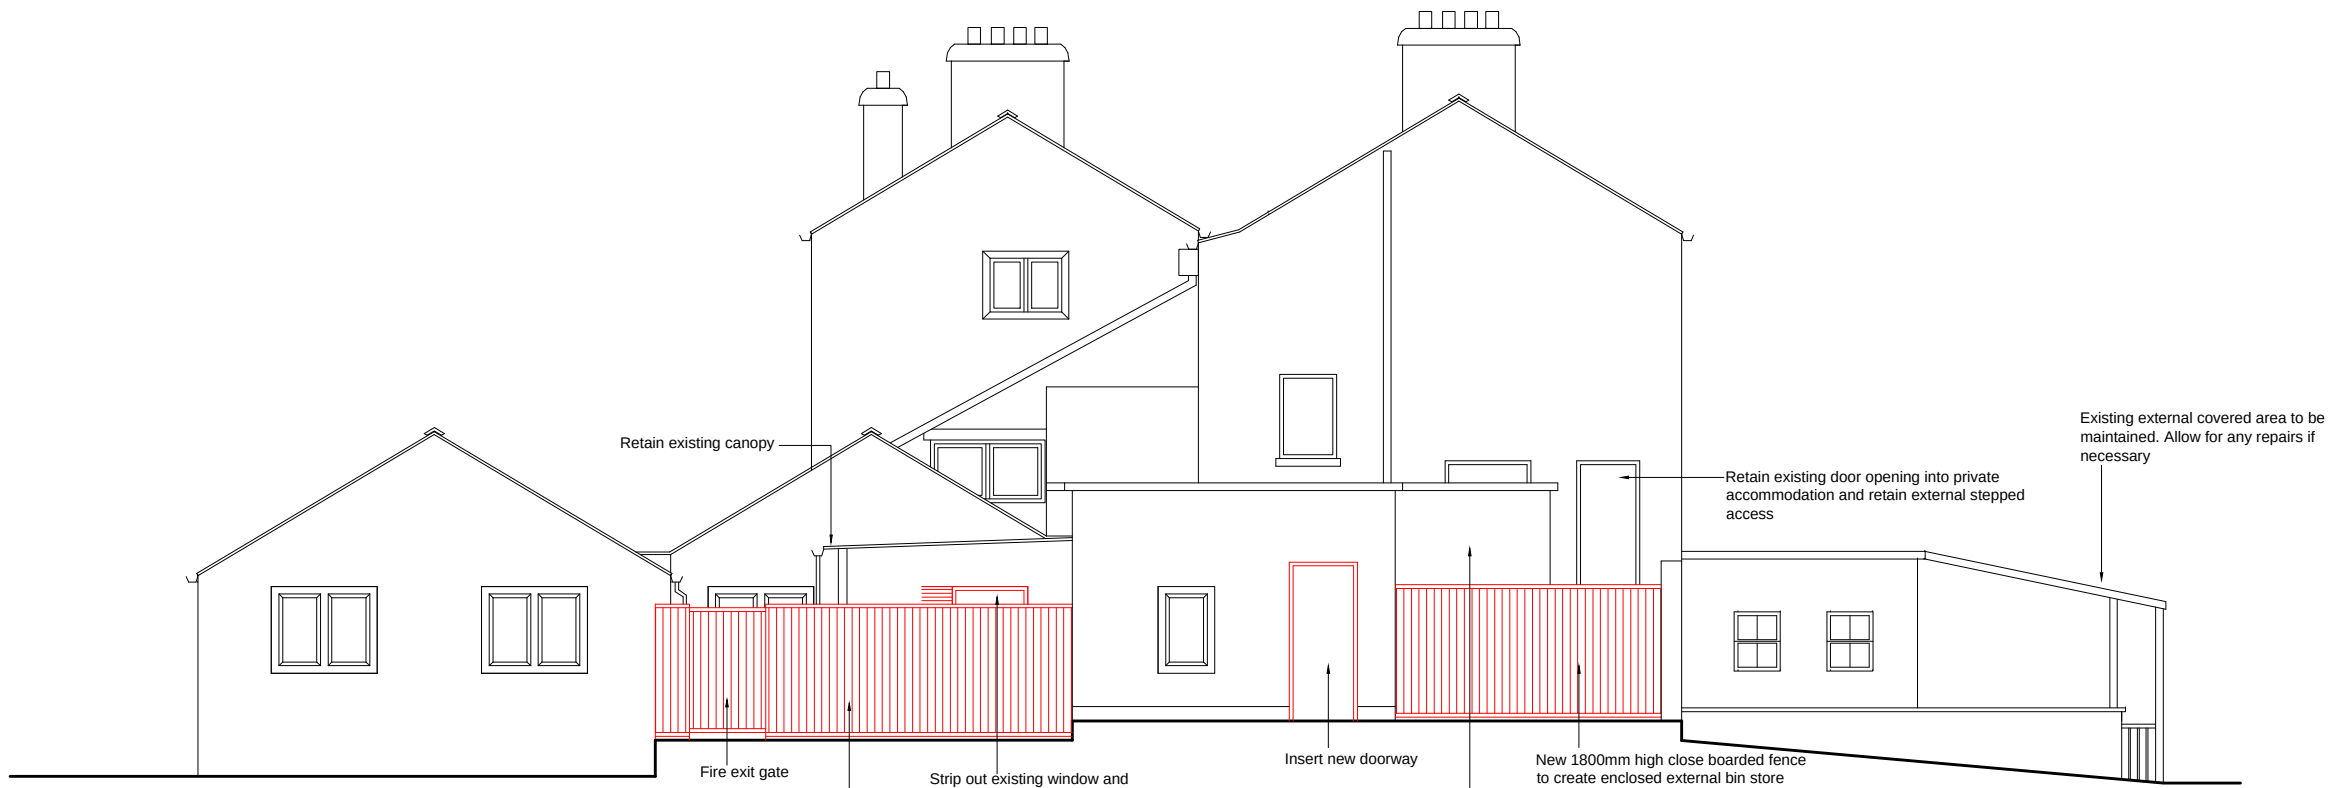


Proposed Rear Elevation



Existing Side Elevation

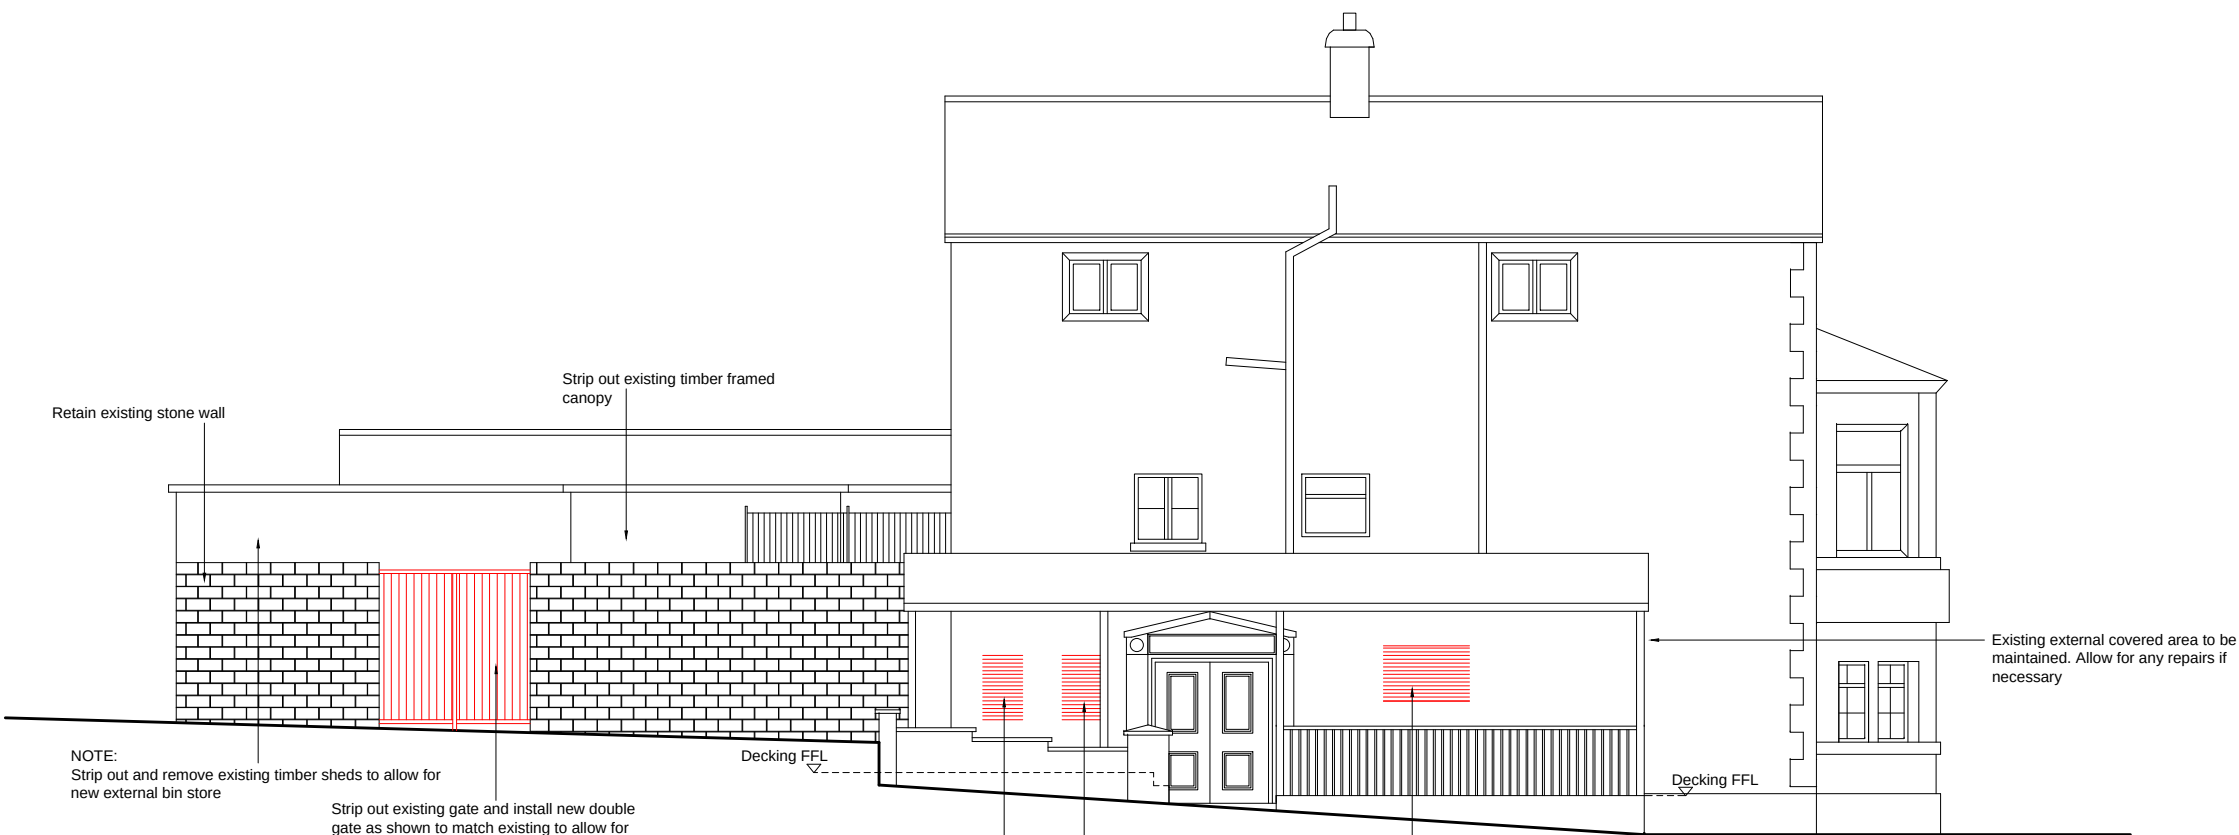

Proposed Side Elevation

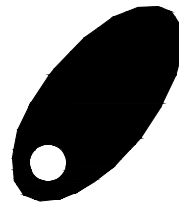

Concept
IDL LIMITED
Chartered Design Consultants

Architecture - Interior Design -Project Management

Unit 2, Mangham Way, Barbot Estate,
Rotherham, S61 4RL, United Kingdom
Tel: 01709 371 170 Fax: 01709 371 480
Email: office@concept-intdes.co.uk
Website: www.concept-intdes.co.uk

Client

PUNCH TAVERNS

Job Title

ROSE & CROWN
BARNESLEY ROAD
DARTON
S75 5NQ

Drawing Title

EXISTING AND PROPOSED
ELEVATIONS

PLANNING

Scale
1:100 A1

Drawn By
LJG

Date
JUNE 14

Checked By

Drg.no.
1828-200

Rev.