



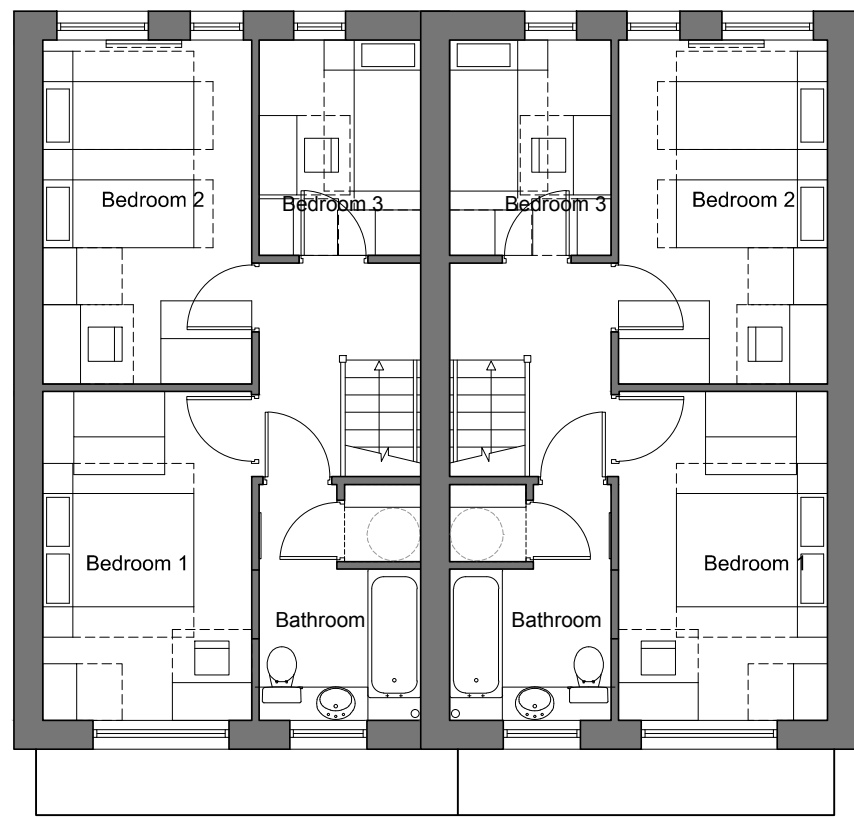

3B5P

First Floor


3B5P

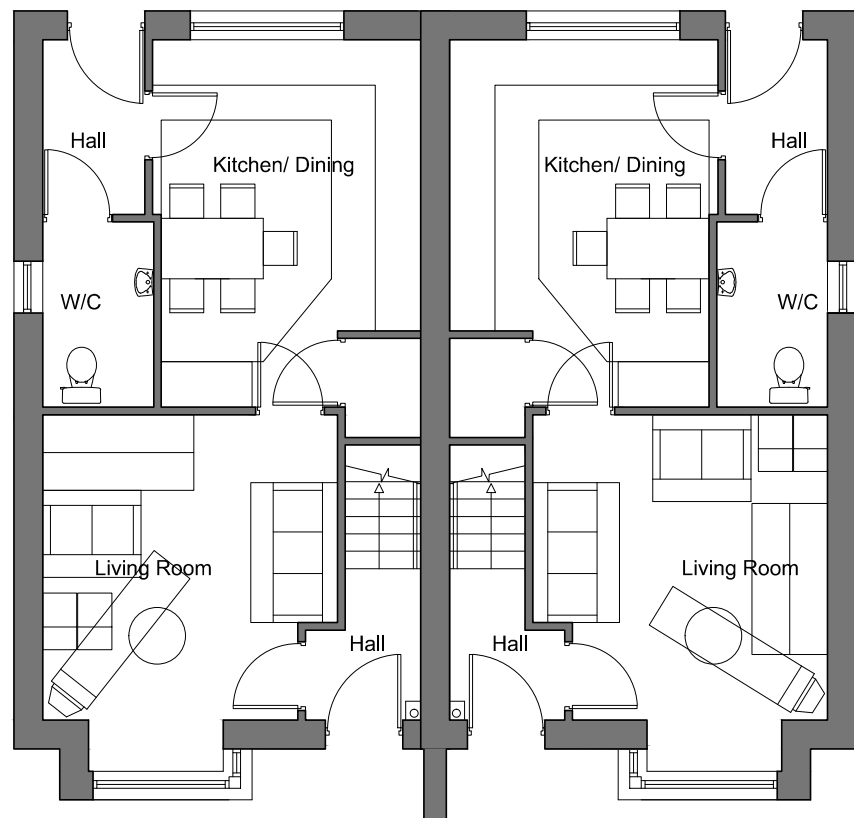


3B5P

Ground Floor

3B5P

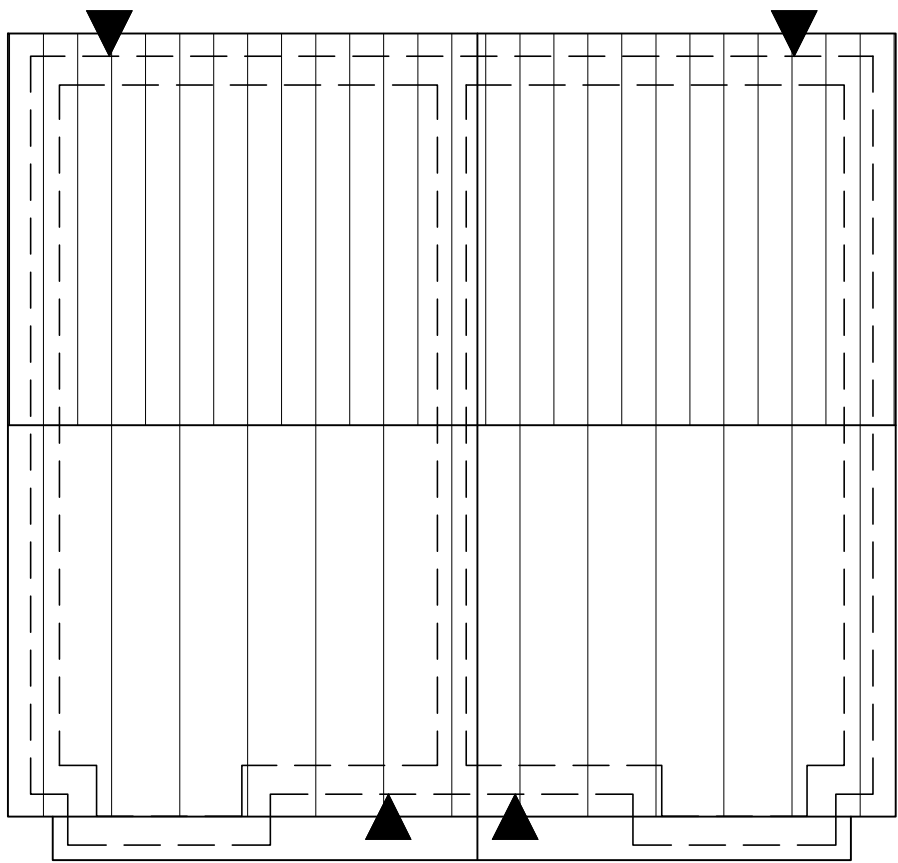


Roof Plan

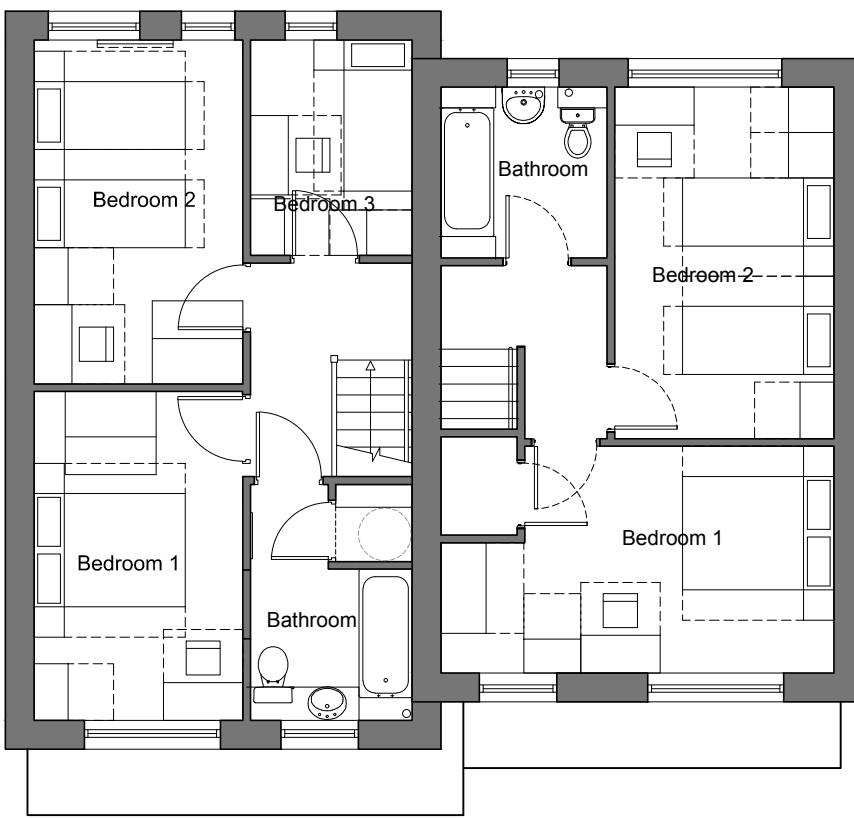

3B5P

First Floor


2B4P

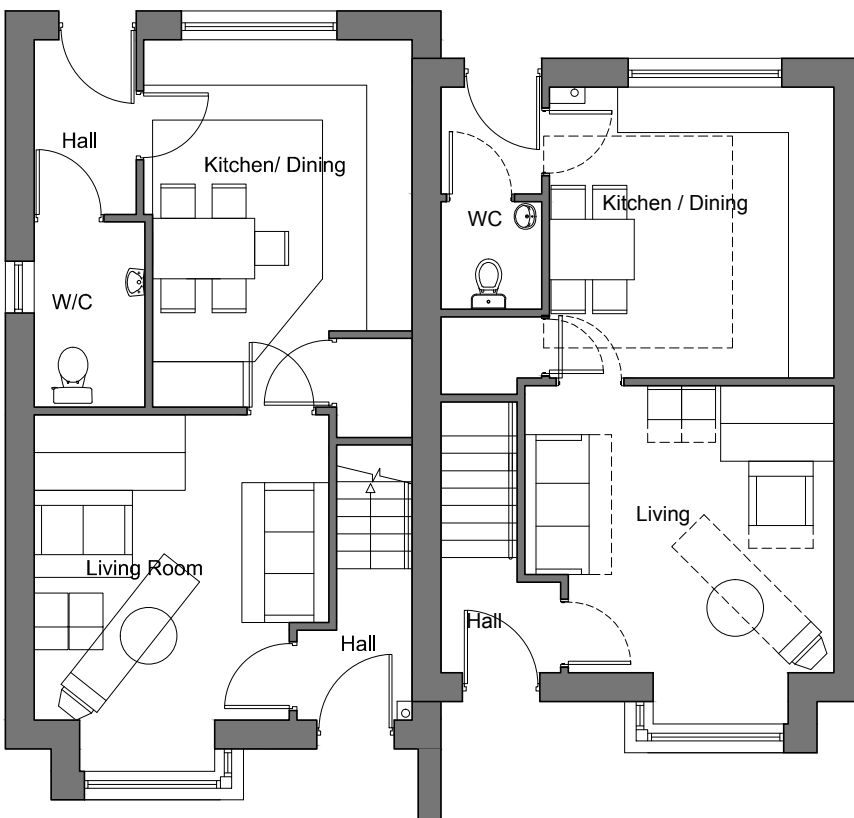

3B5P

Ground Floor

2B4P

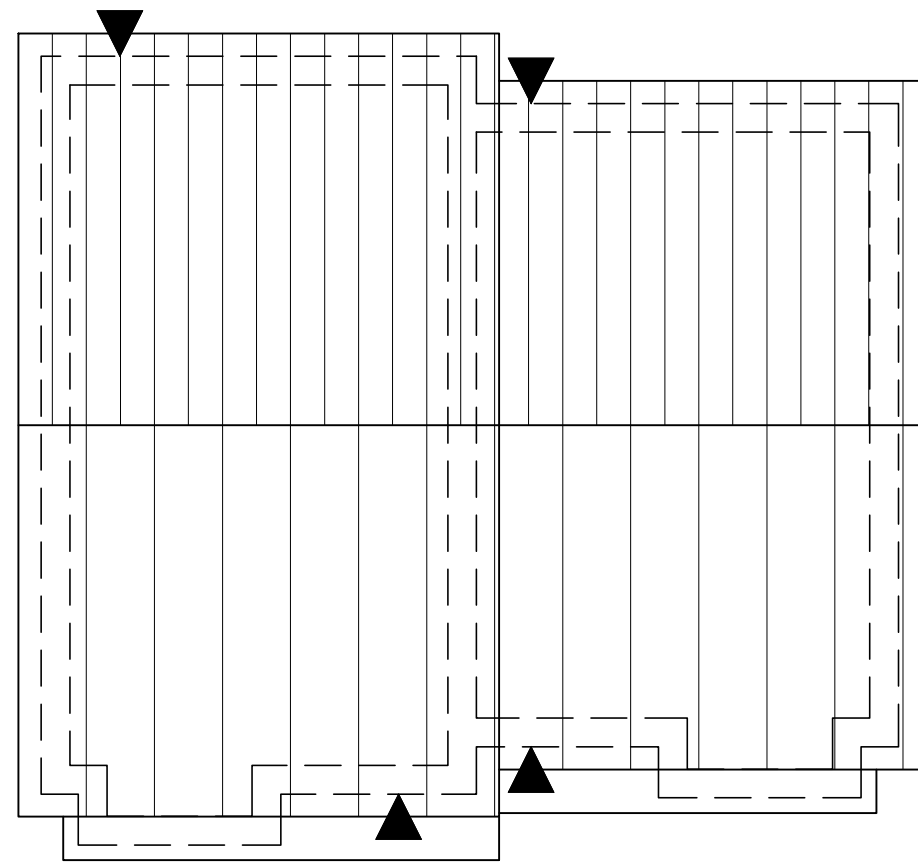


Roof Plan

- Materials Key:
1. FL quality facing brickwork
 2. Off-white through coloured render
 3. Grey interlocking low profile tile
 4. Black UPVC rainwater goods
 5. White UPVC Fascia's and soffit's
 6. White UPVC doubled glazed windows
 7. Gloss painted finish timber security door to achieve PAS-24
 8. Blue/Grey Marley Eternit Lamina external cladding panel
 9. Powder coated (grey) metal gate comprising circular bars on horizontal carrier rails.
 10. Facing brickwork stepped back by 10mm.

- Materials Key:
1. FL quality facing brickwork
 2. Off-white through coloured render
 3. Grey interlocking low profile tile
 4. Black UPVC rainwater goods
 5. White UPVC Fascia's and soffit's
 6. White UPVC doubled glazed windows
 7. Gloss painted finish timber security door to achieve PAS-24
 8. Blue/Grey Marley Eternit Lamina external cladding panel
 9. Powder coated (grey) metal gate comprising circular bars on horizontal carrier rails.
 10. Facing brickwork stepped back by 10mm.




North-West Elevation

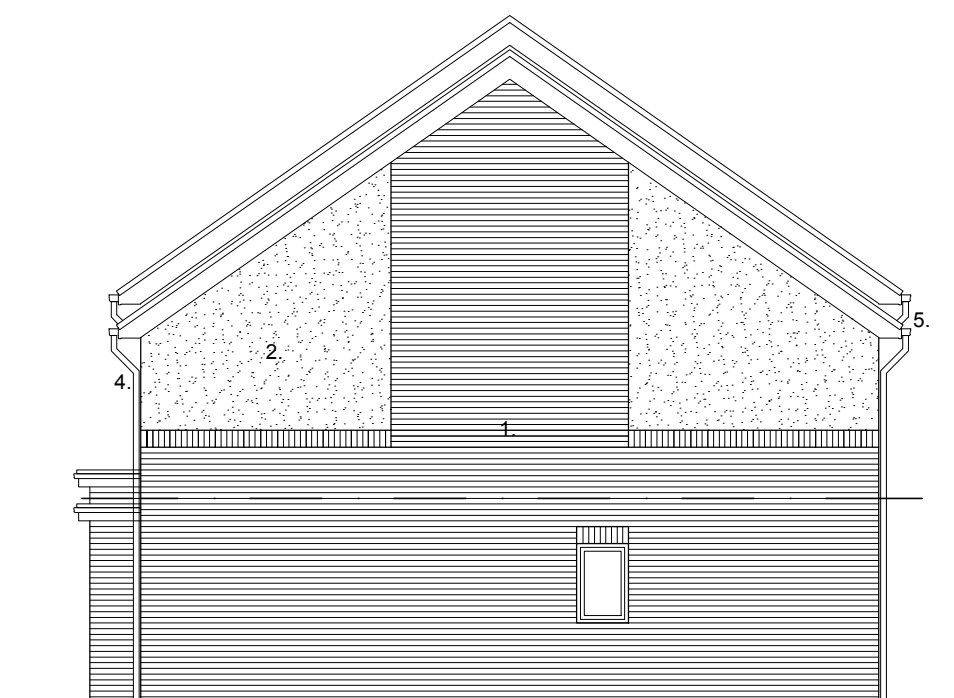

South-West Elevation




South-East Elevation

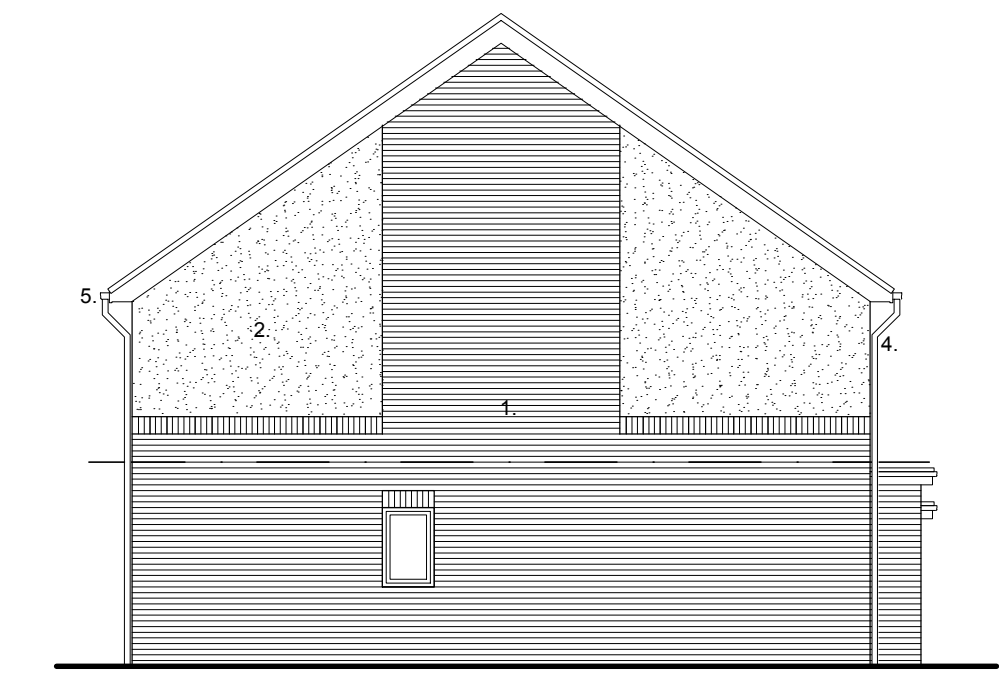

North-East Elevation




West Elevation

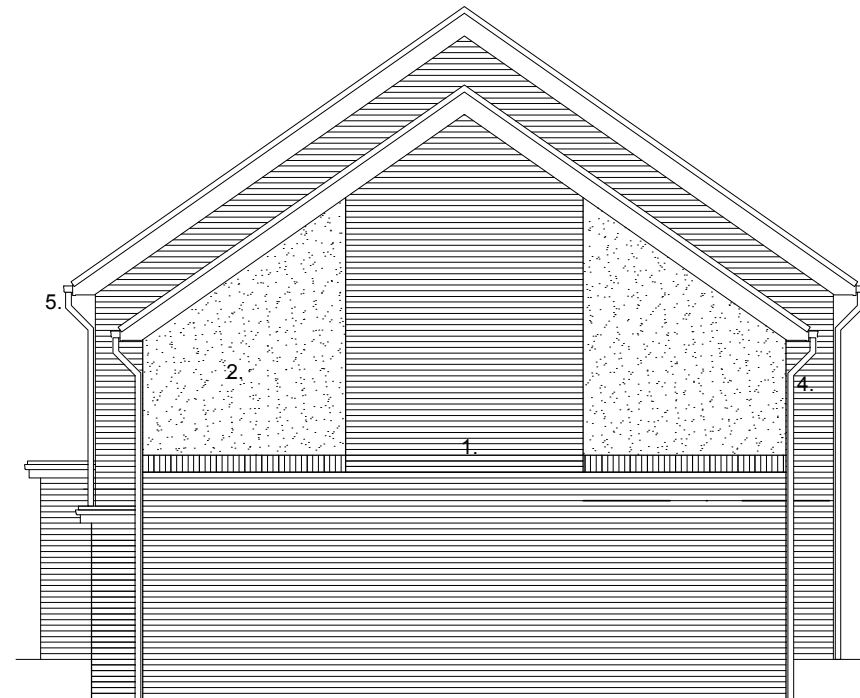

South Elevation



East Elevation

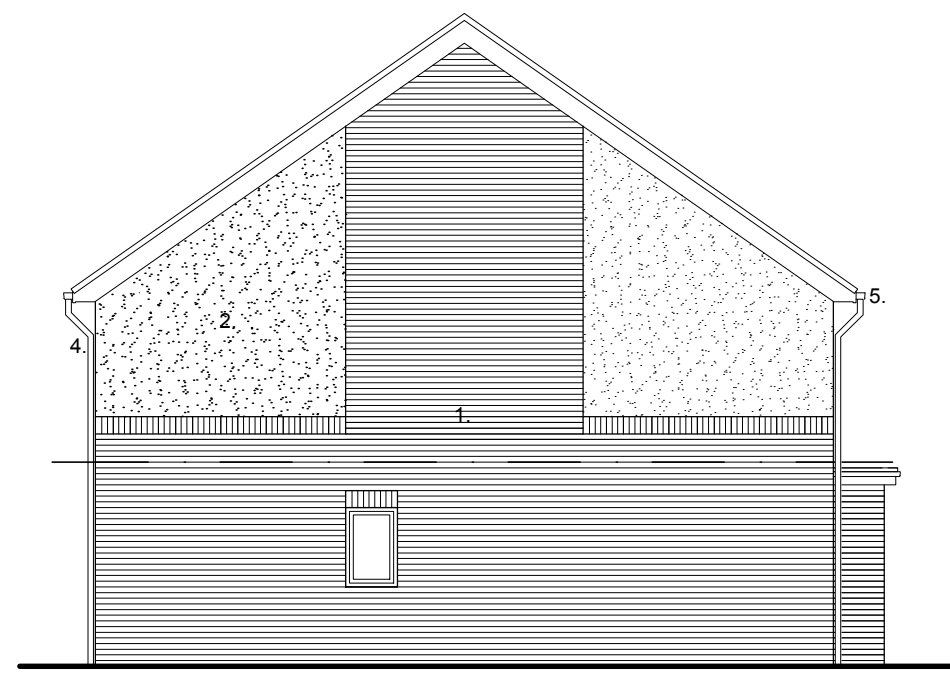

North Elevation

Plots 1 & 2

Plots 3 & 4

Plans & Elevations

Plots 1-4

Alric Drive, Cundy Cross, Barnsley
Yorkshire Housing



drawing status
approval
construction
preliminary
record
information
comment
tender

Scale 1:100 @ a1

Date 04 January 2011

Drawn RJ/PDG

Dwg No 2121.43.100A

