



THIS DRAWING AND THE BUILDING WORKS DEPICTED ARE THE COPYRIGHT OF MIKE TIPPINS DESIGN LTD AND MAY NOT BE REPRODUCED EXCEPT BY WRITTEN PERMISSION. THIS DRAWING MUST BE READ AND CHECKED AGAINST ANY SPECIALIST DRAWINGS AND INFORMATION PROVIDED. DO NOT SCALE FROM THIS DRAWING. USE FIGURED DIMENSIONS ONLY.

notes

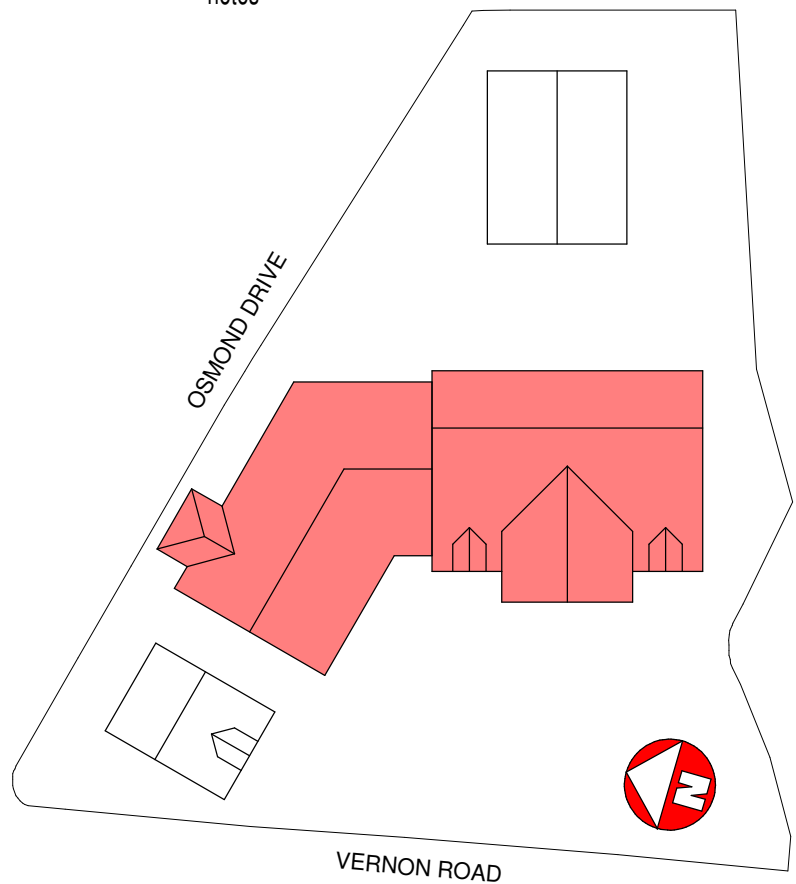


REAR ELEVATION D-D

REAR ELEVATION E-E

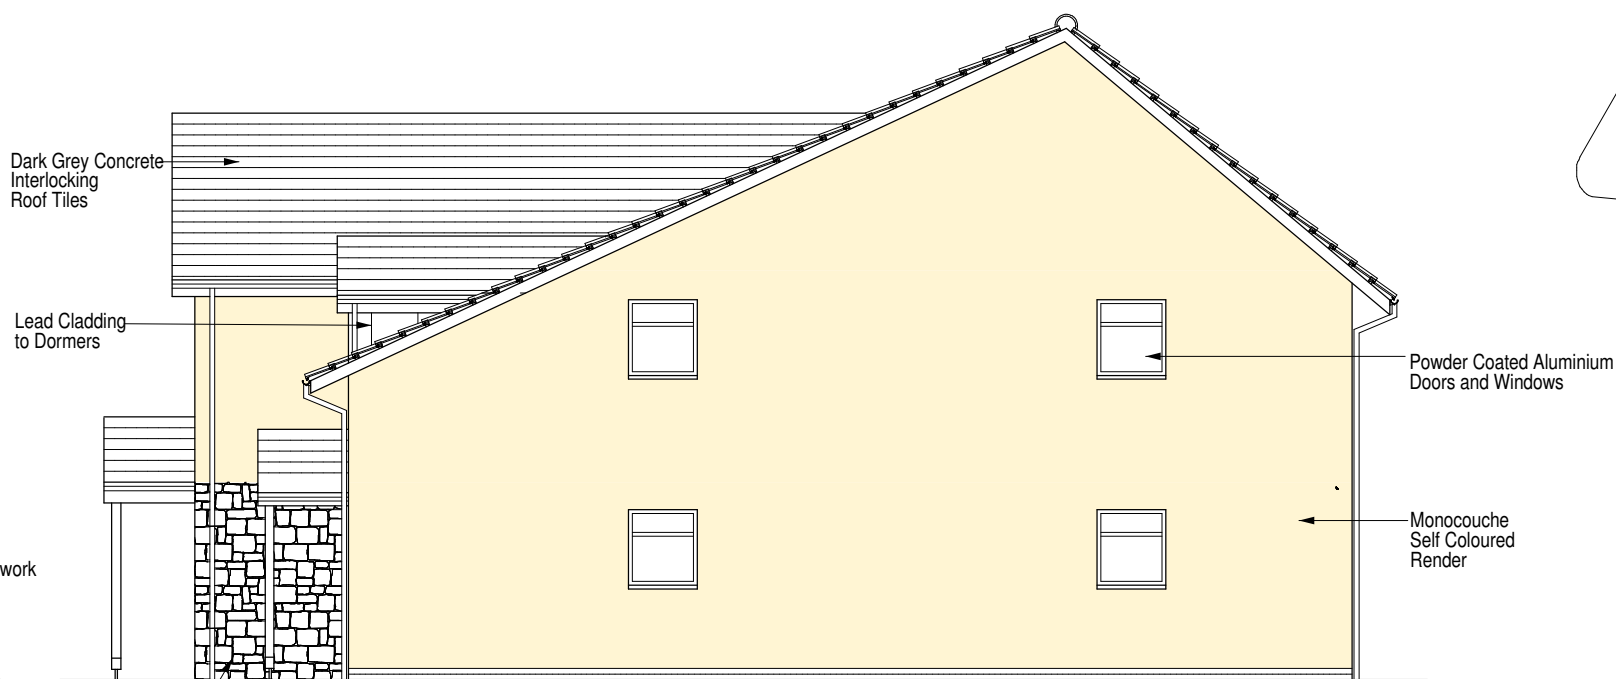

SIDE ELEVATION F-F

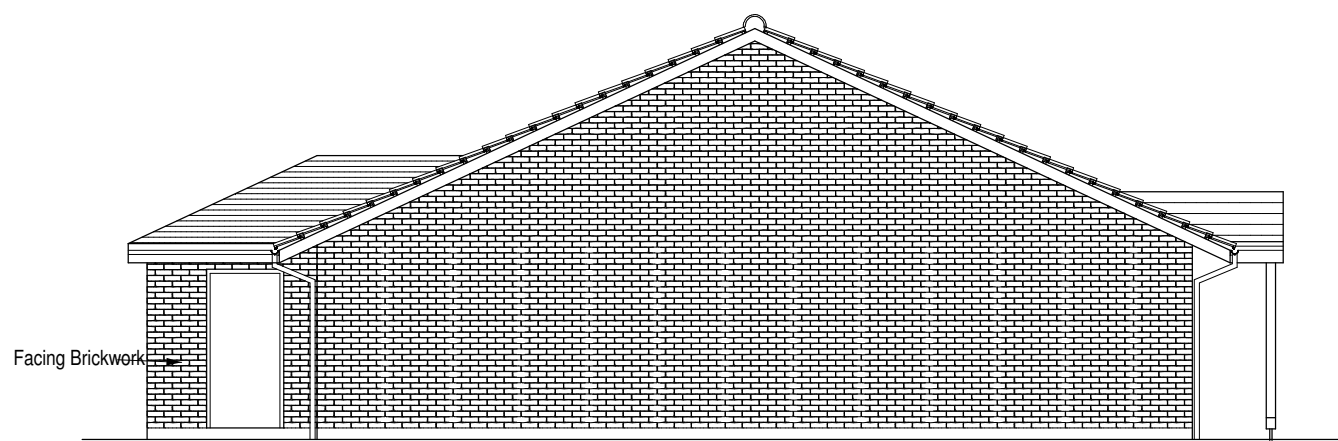


ELEVATION J-J



FRONT ELEVATION A-A

FRONT ELEVATION B-B

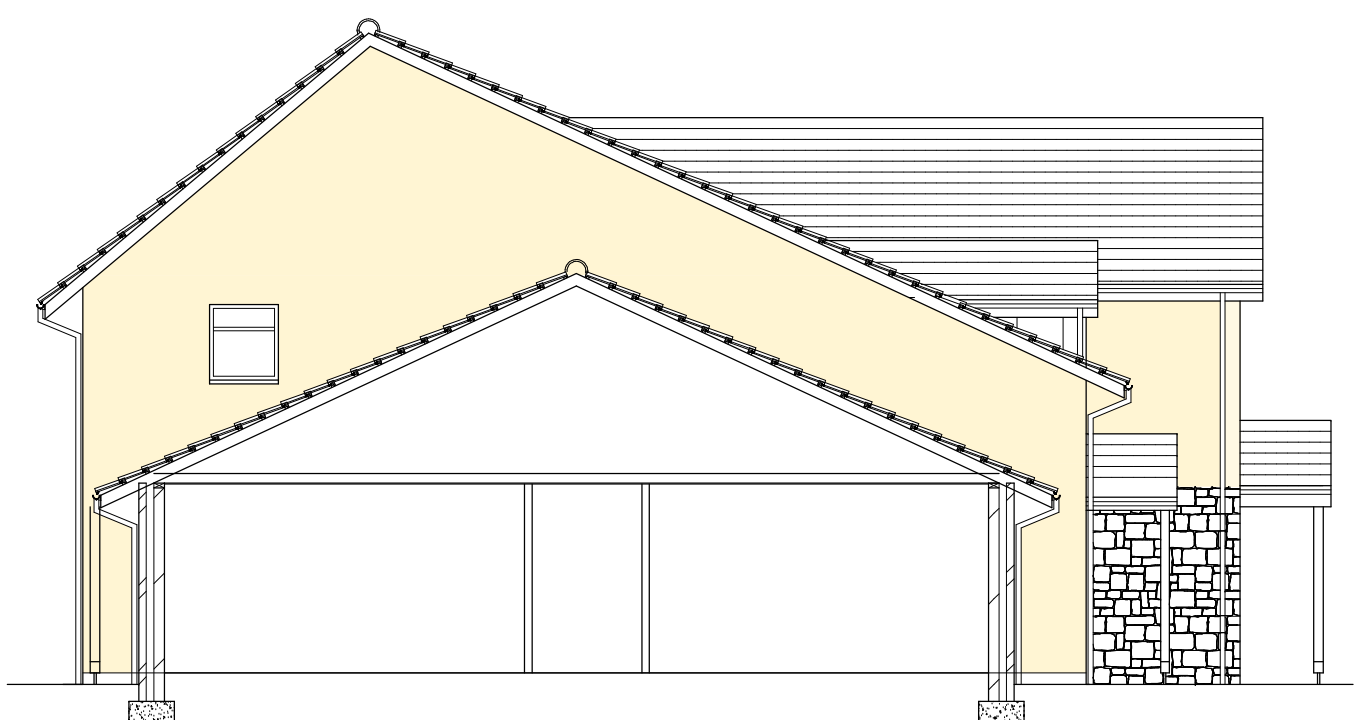

SECTION/ ELEVATION C-C

Mike Tippins Design Ltd.



Chartered Architects
5 Maney Hill Road,
Sutton Coldfield,
West Midlands, B72 1JJ
tel:0121 321 2058 fax:0121 321 3639
email:admin@tippinsdesign.co.uk

client

Ariya Neuro Care

project

70 Vernon Road, Worsborough
Barnsley S70 5BE

title

Core Building Elevations
as Proposed

scale

1:100@A1

date

12.07.2018

drawn

MT

drg. no.

2004 L(2)-03

revision