




Reproduced from the Ordnance Survey Mapping with the permission of the Controller of H.M.S.O. --- CROWN COPYRIGHT

License No. LA076090


DATE 06/05/97

BUILDING DETAILS 1:100


materials: Slate roof, treated timber boarded walls with blackwork timber join
all buildings constructed off a brick plinth

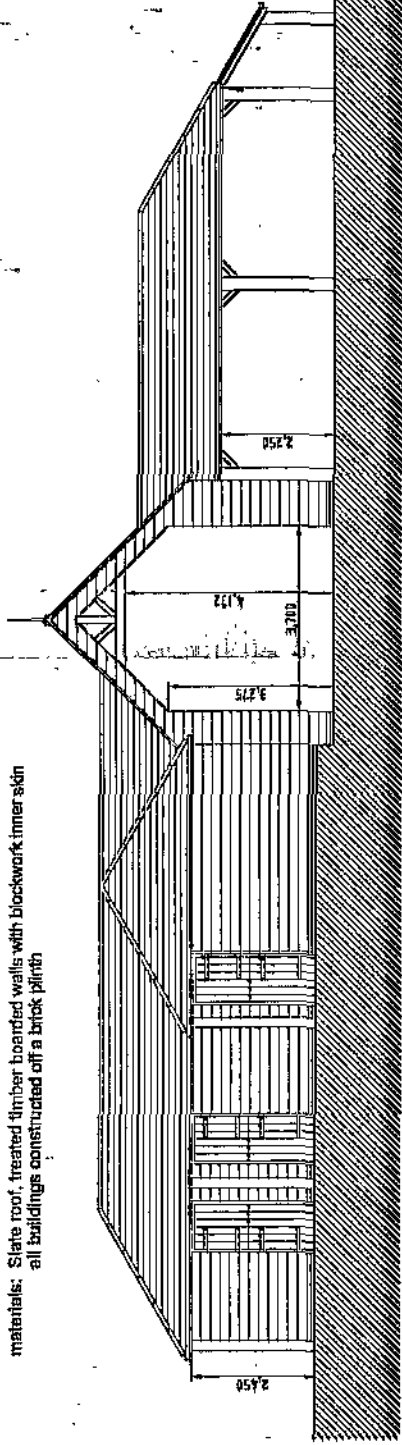

south elevation

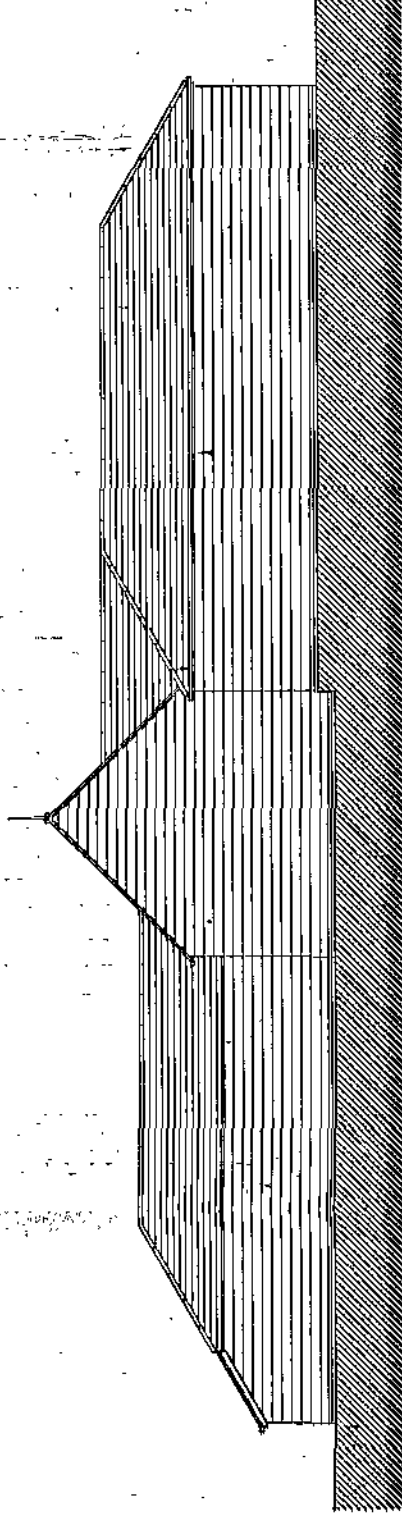


north elevation

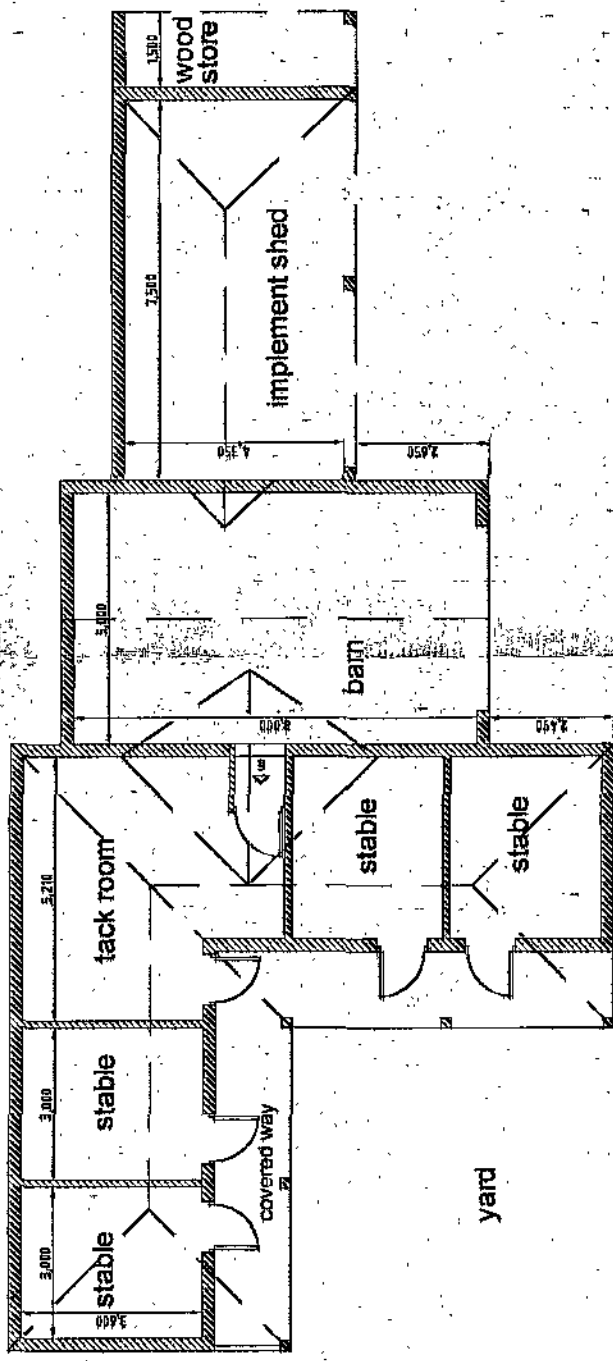


yard


stables, barn and implement shed layout

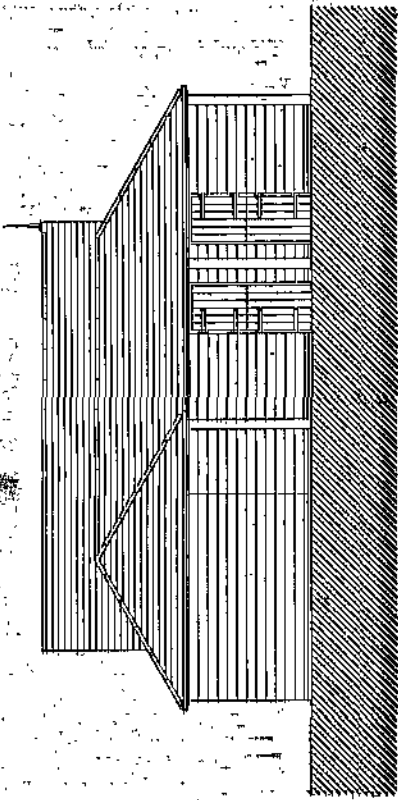

west elevation

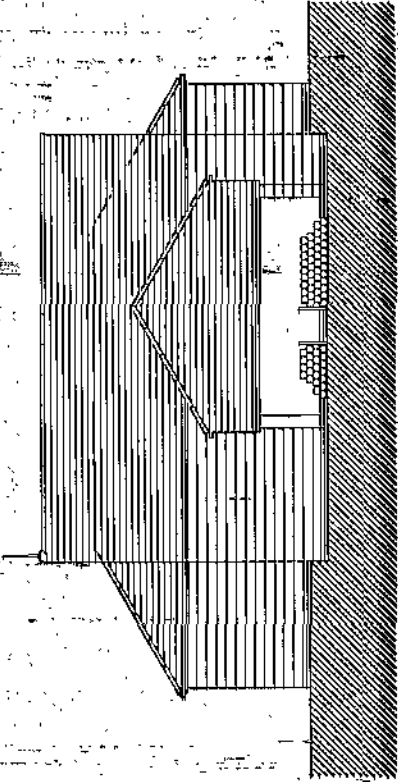

east elevation

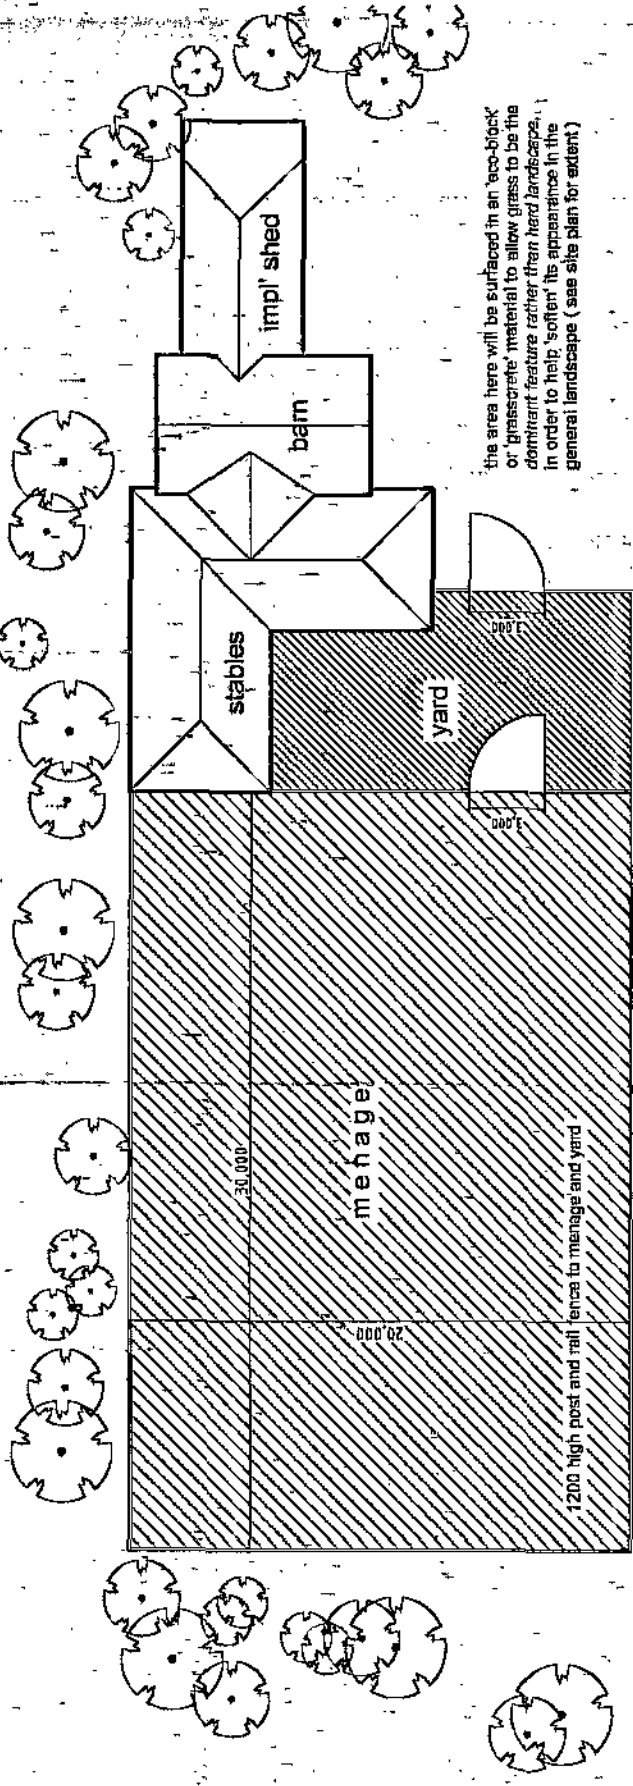

the area here will be surfaced in an 'eco-block' or 'permeable' material to allow grass to be the dominant feature rather than hard landscaping, in order to help 'soften' its appearance in the general landscape (see site plan for extent)

layout of buildings in relation to yard and menage 1:200

REVISIONS

PETER DIMBERLINE Dip Arch, RIBA
CHARTERED ARCHITECT

2 TIPSEY COURT, STAINCROSS
BARNESLEY, S75 6FZ

tel/fax (01226) 390947
email: pdimberline@tiscali.co.uk

CLIENT	Mr and Mrs Cook
PROJECT	Proposed detached dwelling and garage building
LOCATION	Site off Norcroft Lane Cawthorne
DRAWING	Proposed stables, barn and menage
SCALES	1:100 and 1:200
DATE	Jan' 11
DRAWN BY	PD
REV.	

1) This drawing and the design and details depicted thereon are the copyright of Peter Dimberline Chartered Architect.
2) All dimensions on this drawing are to be checked by the Contractor and any discrepancies are to be reported to the Architect.
3) Do not scale critical dimensions off the drawing.
4) The drawings are to be used in accordance with the Building Regulations in relation to this project will be complied with.



