




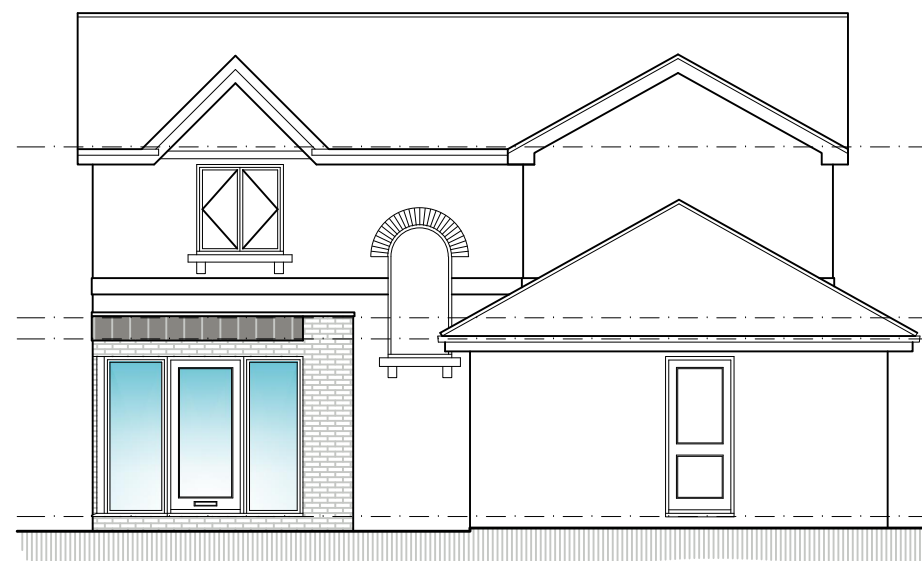


**PROPOSED
FRONT ELEVATION**
SCALE 1:100

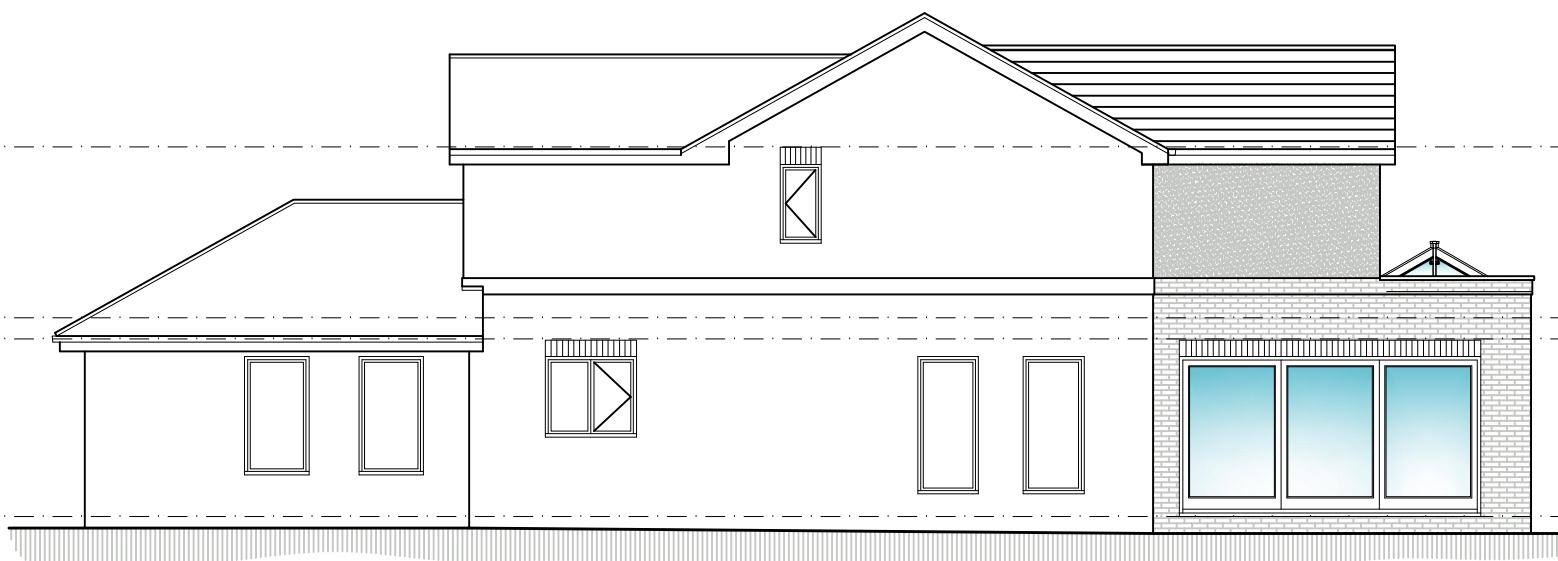

**PROPOSED
SIDE ELEVATION**
SCALE 1:100

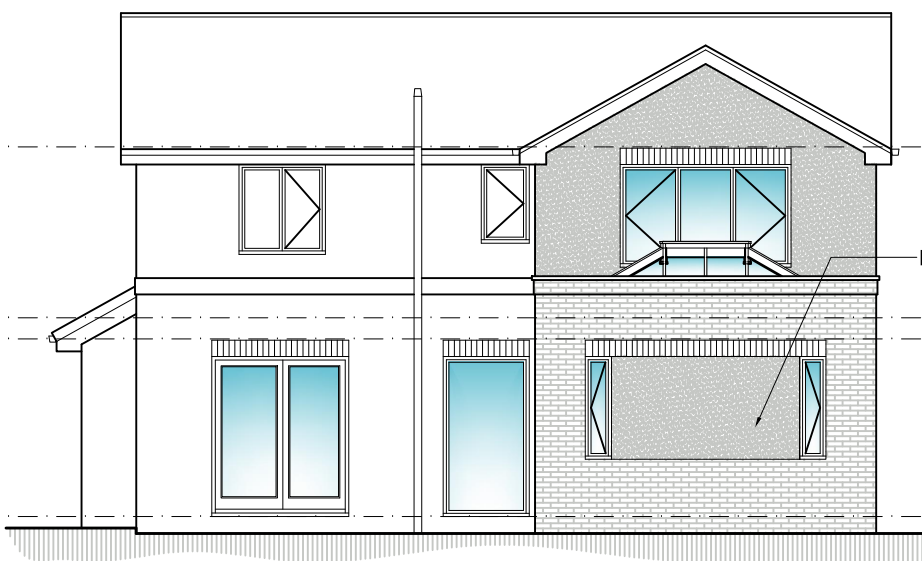


**PROPOSED
REAR ELEVATION**
SCALE 1:100

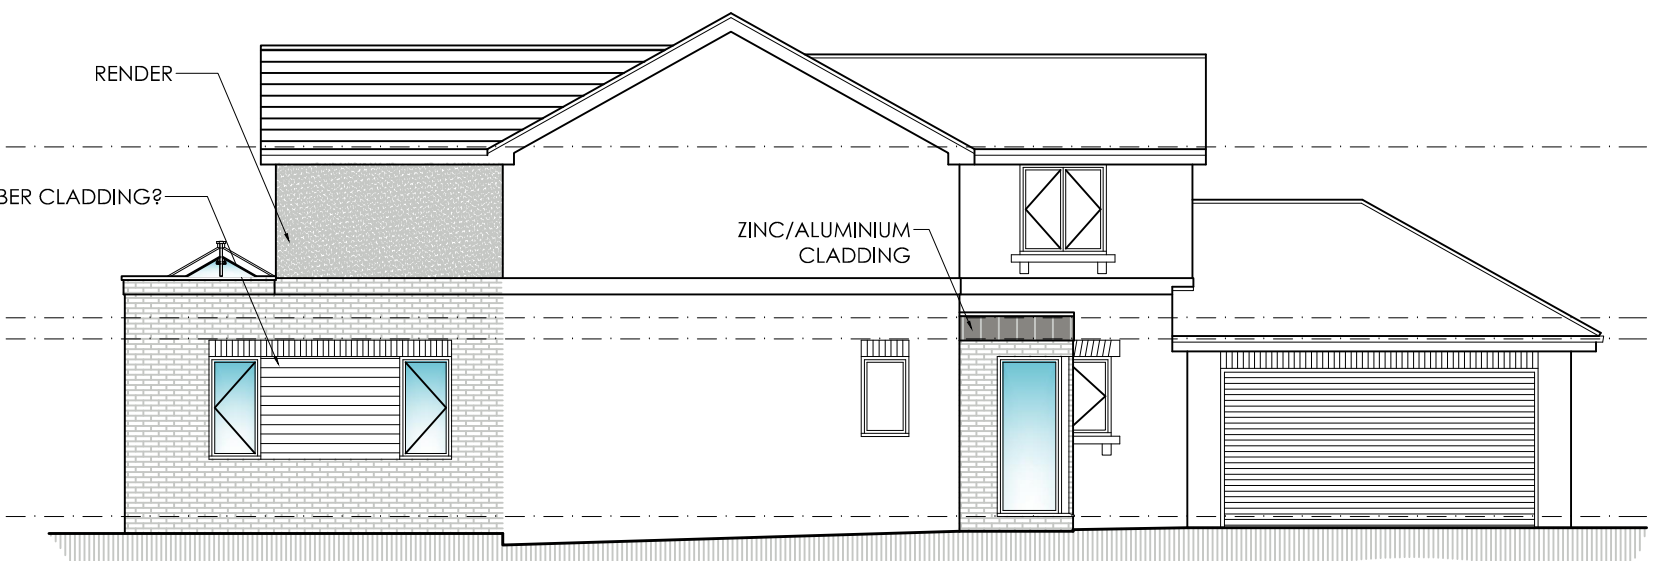

**PROPOSED
SIDE ELEVATION**
SCALE 1:100




**EXISTING
FRONT ELEVATION**
SCALE 1:100

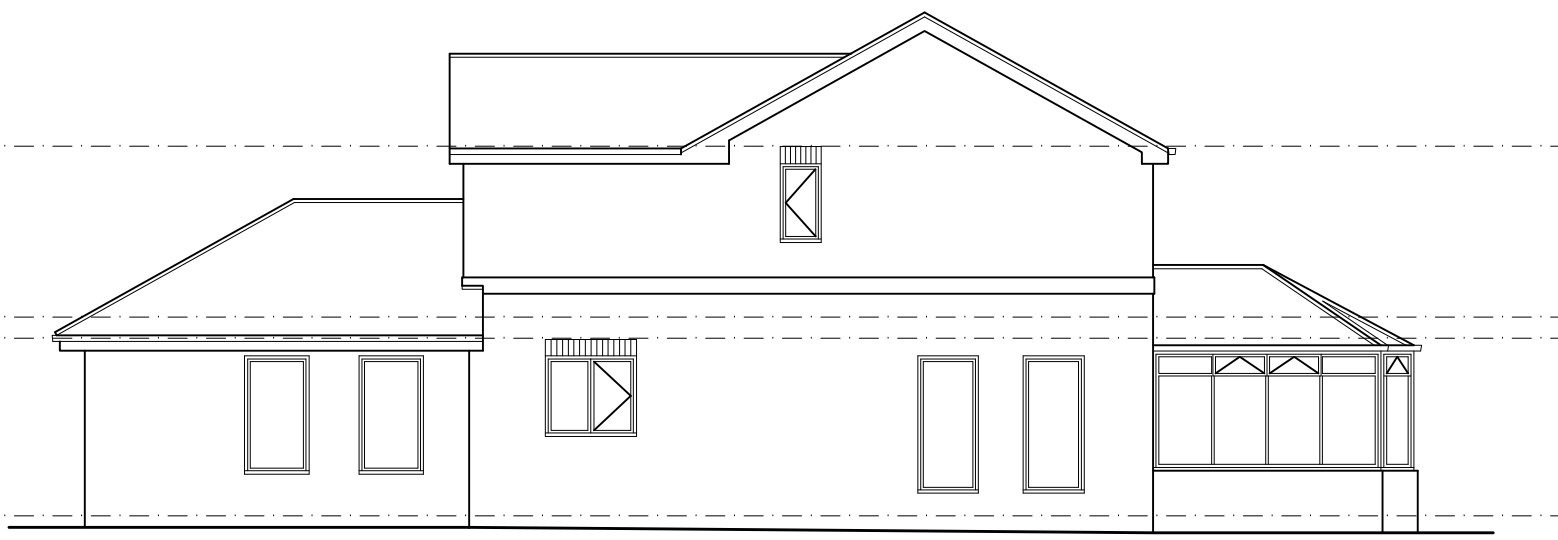


**EXISTING
SIDE ELEVATION**
SCALE 1:100




**EXISTING
REAR ELEVATION**
SCALE 1:100

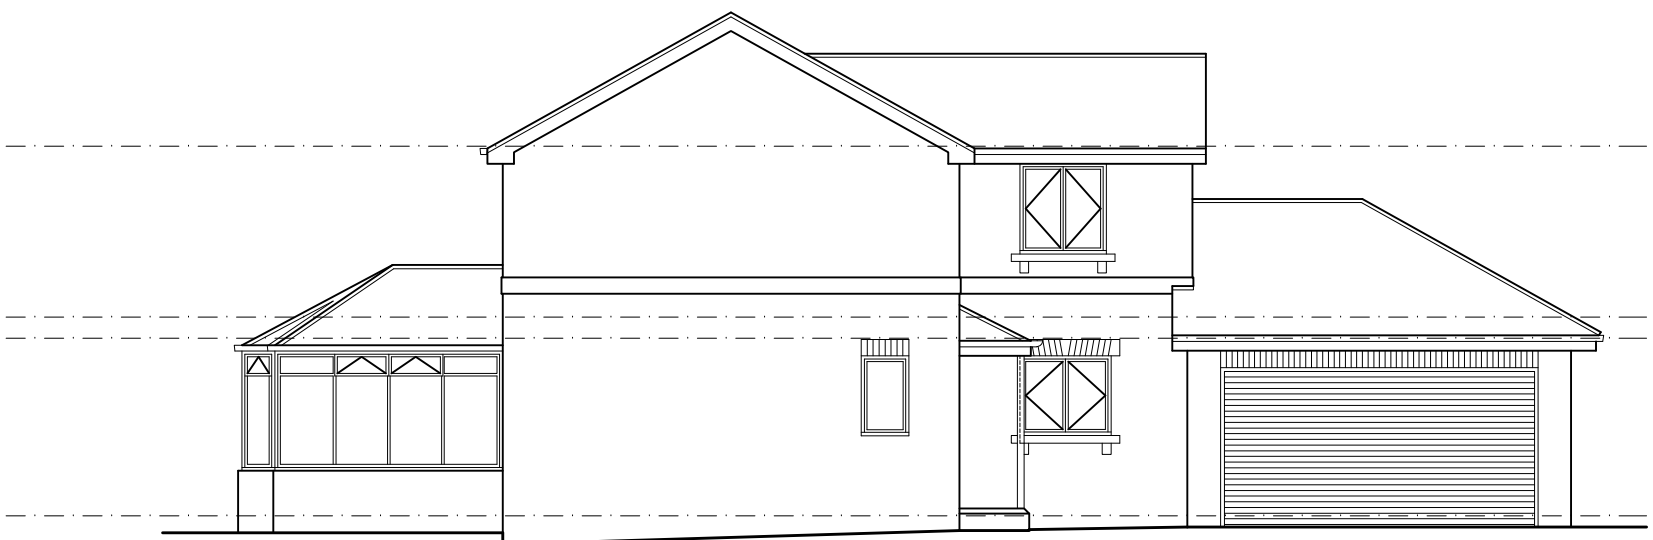


**EXISTING
SIDE ELEVATION**
SCALE 1:100

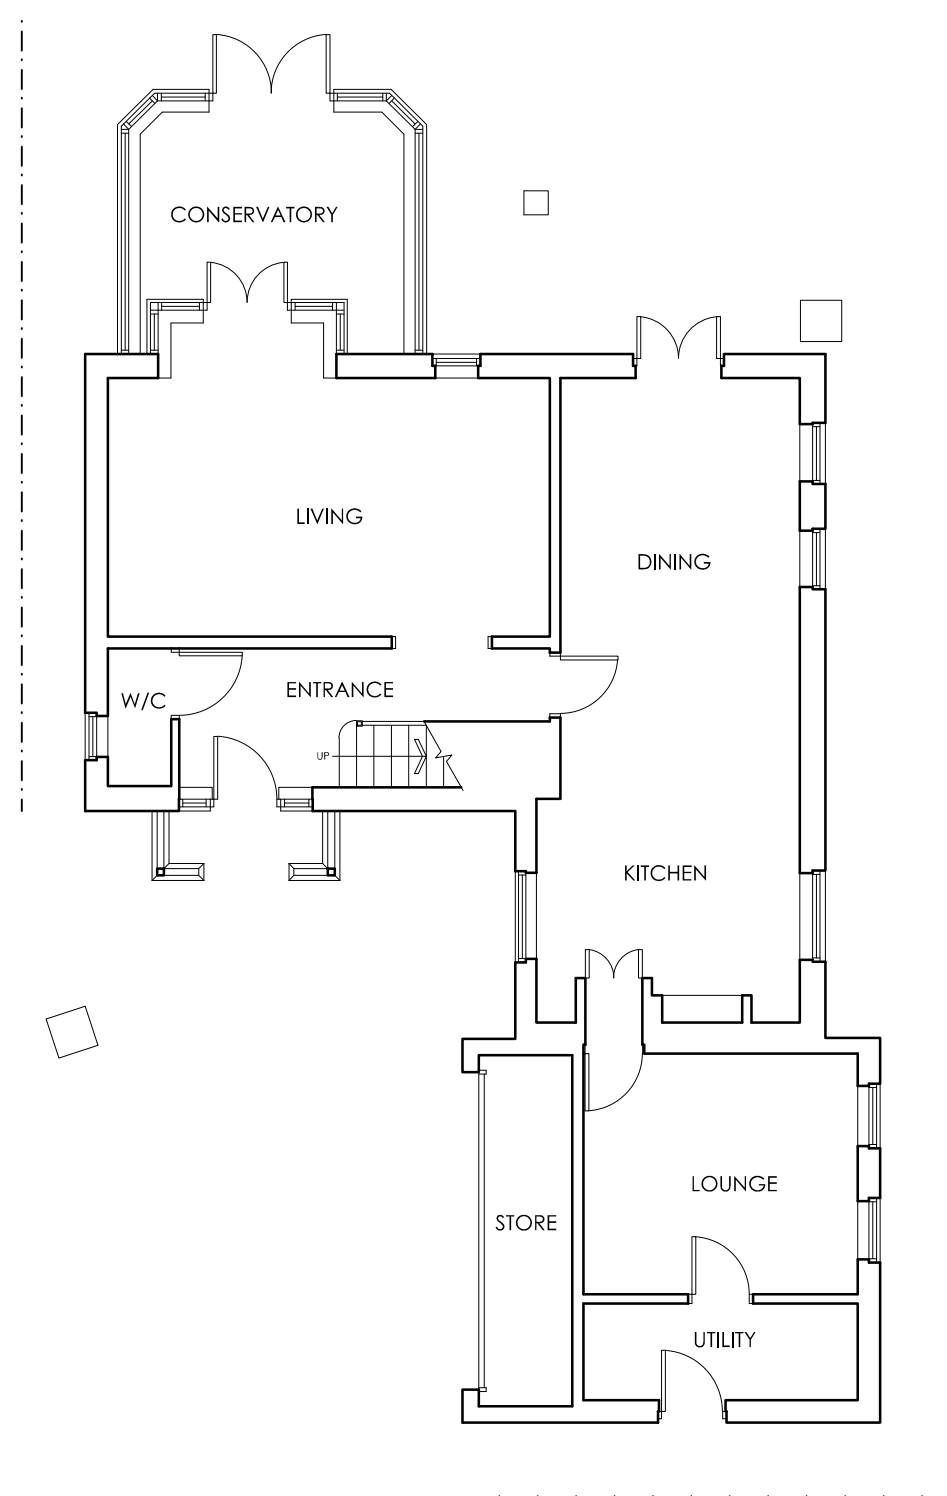



**EXISTING GROUND
FLOOR PLAN**
SCALE 1:100

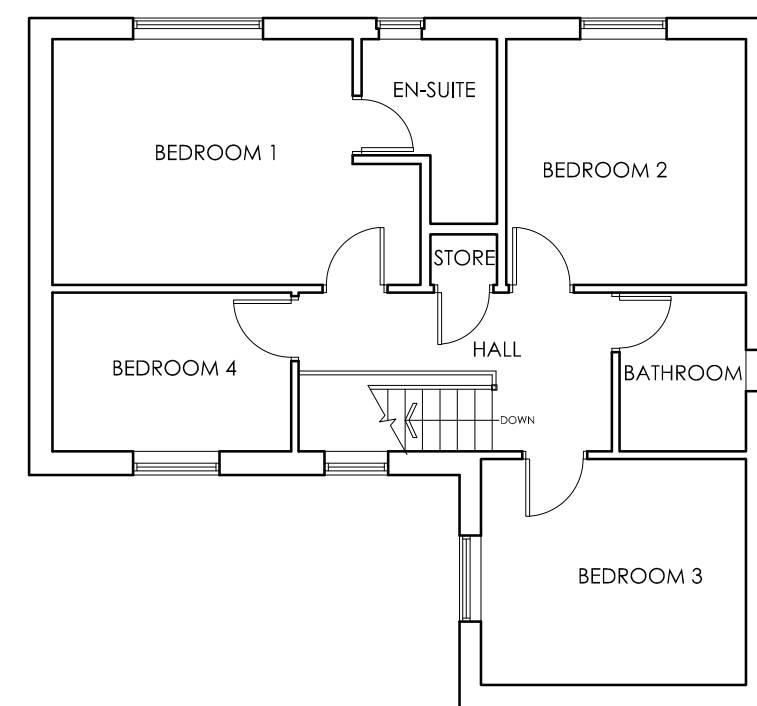

**EXISTING FIRST
FLOOR PLAN**
SCALE 1:100

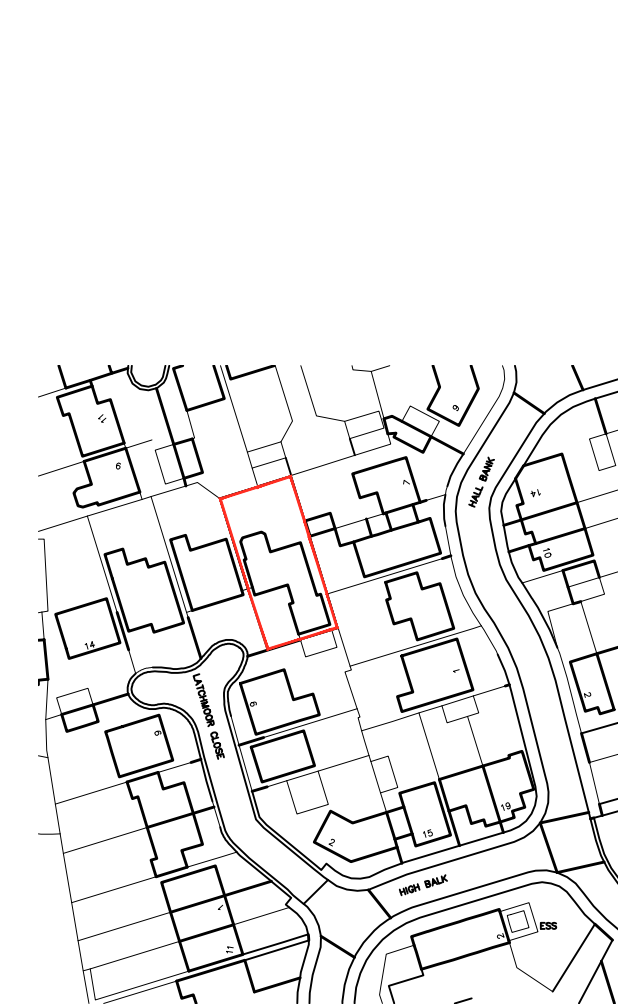

LOCATION PLAN
SCALE 1:1250

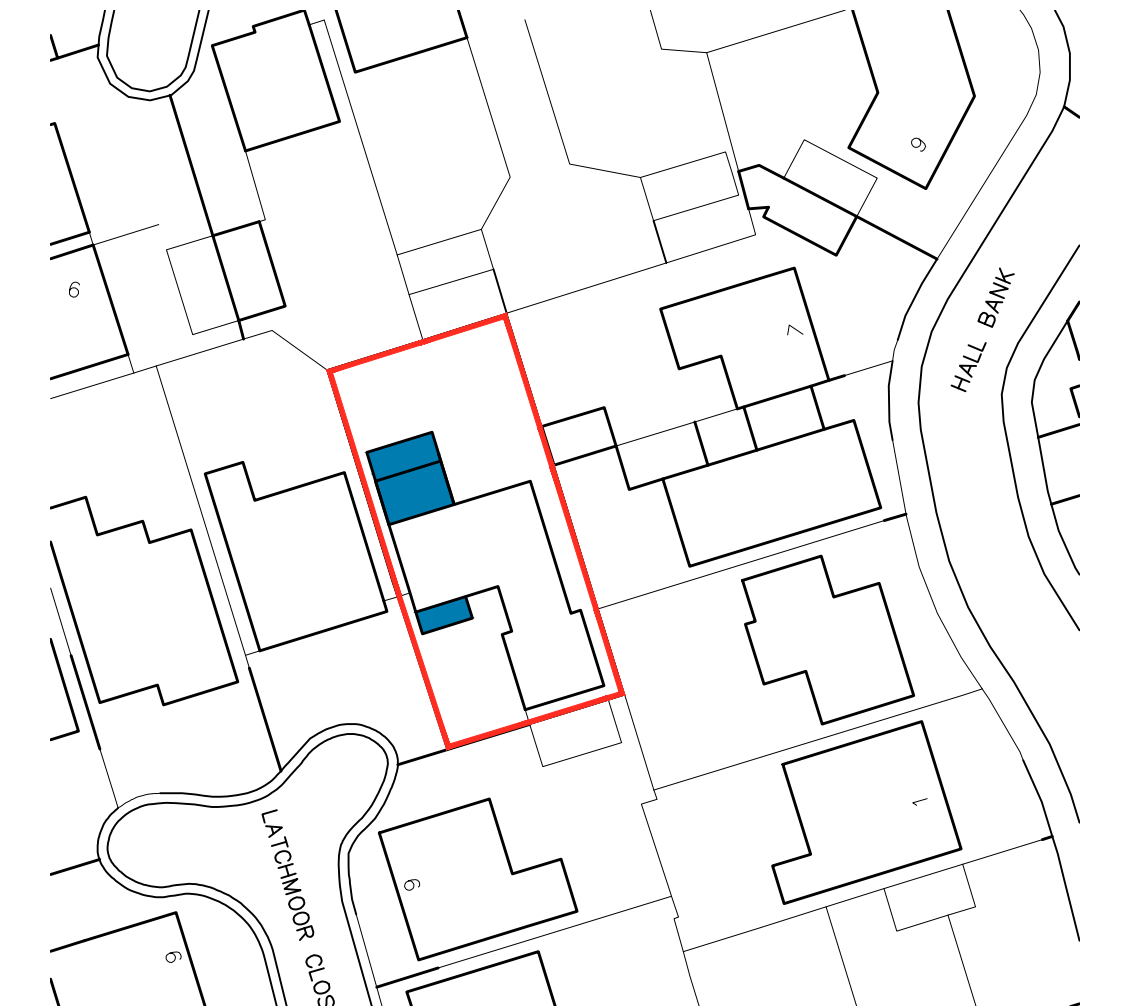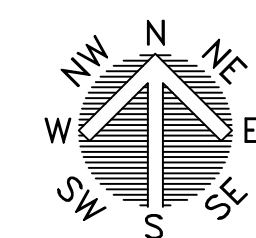

BLOCK PLAN
SCALE 1:500

 WhiteAgus PARTNERSHIP			OFFICE ONE, 34 VICTORIA ROAD, BARNLEY, S70 2BU			Phone: 01226 208482			
ARCHITECTURAL SERVICES						Email: info@whiteaguspартnership.co.uk Web: www.whiteaguspартnership.co.uk			
Project.						Client.			
PROPOSED EXTENSION AT 8 LATCHMOOR CLOSE BARNLEY, S75 1EU						MR MILES MCDERMOTT			
Drawing Title.						Date.		Scale.	
PLANS AND ELEVATIONS						MAY 2022		1:50 & 1:100 @ A1	
Ref.						Dwg. No.		Rev.	
22-015						01		B	
Date	Suffix	Description		Date	Suffix	Description			
26/08/2022	A	REVISED TO CLIENTS REQUIREMENTS							
20/09/2022	B	REVISED TO CLIENTS REQUIREMENTS							