



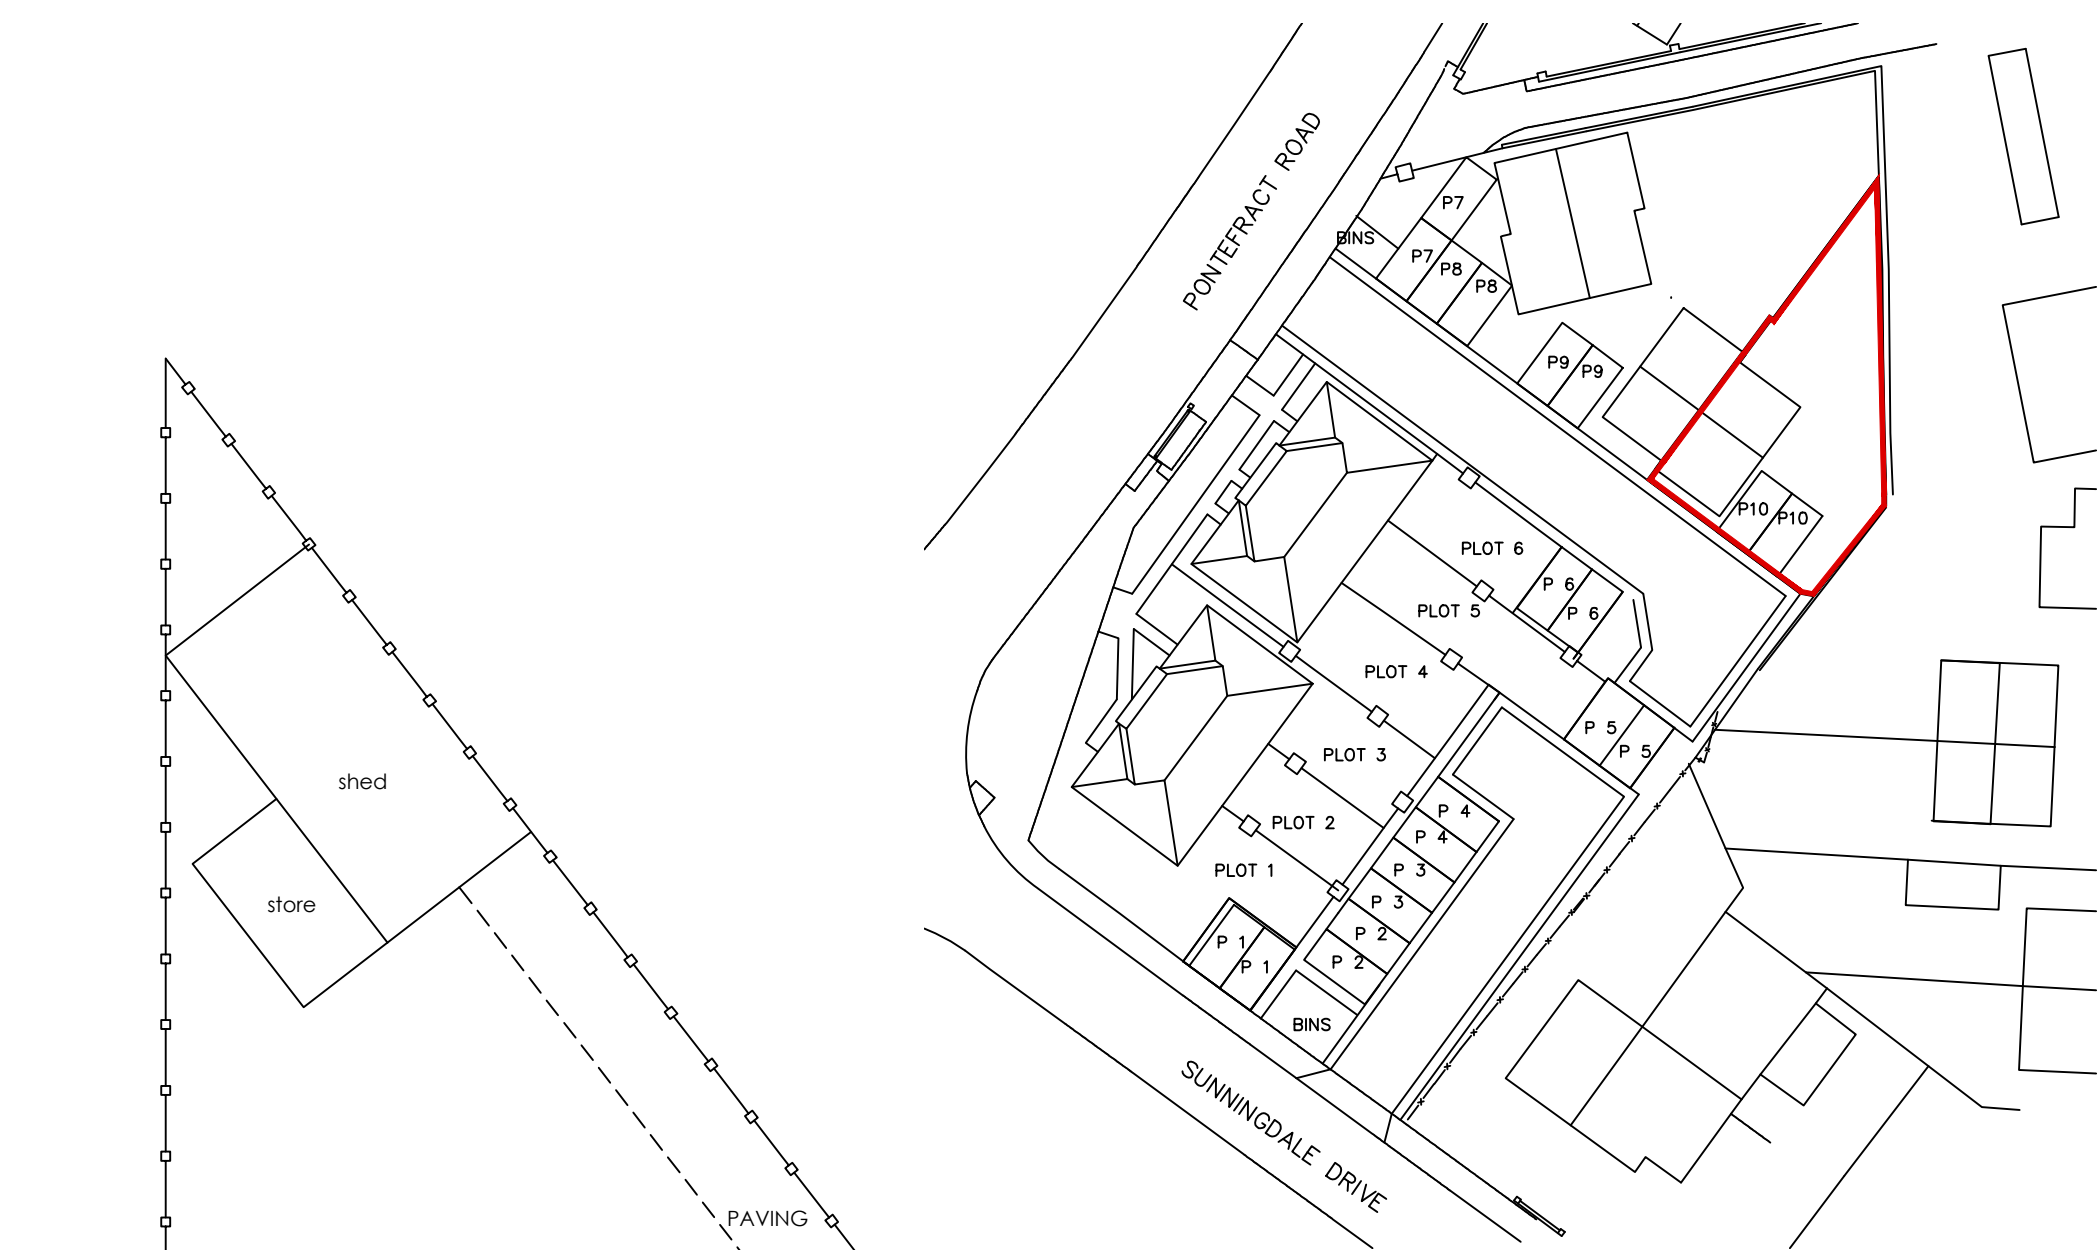


**LOCATION PLAN**  
SCALE 1:500

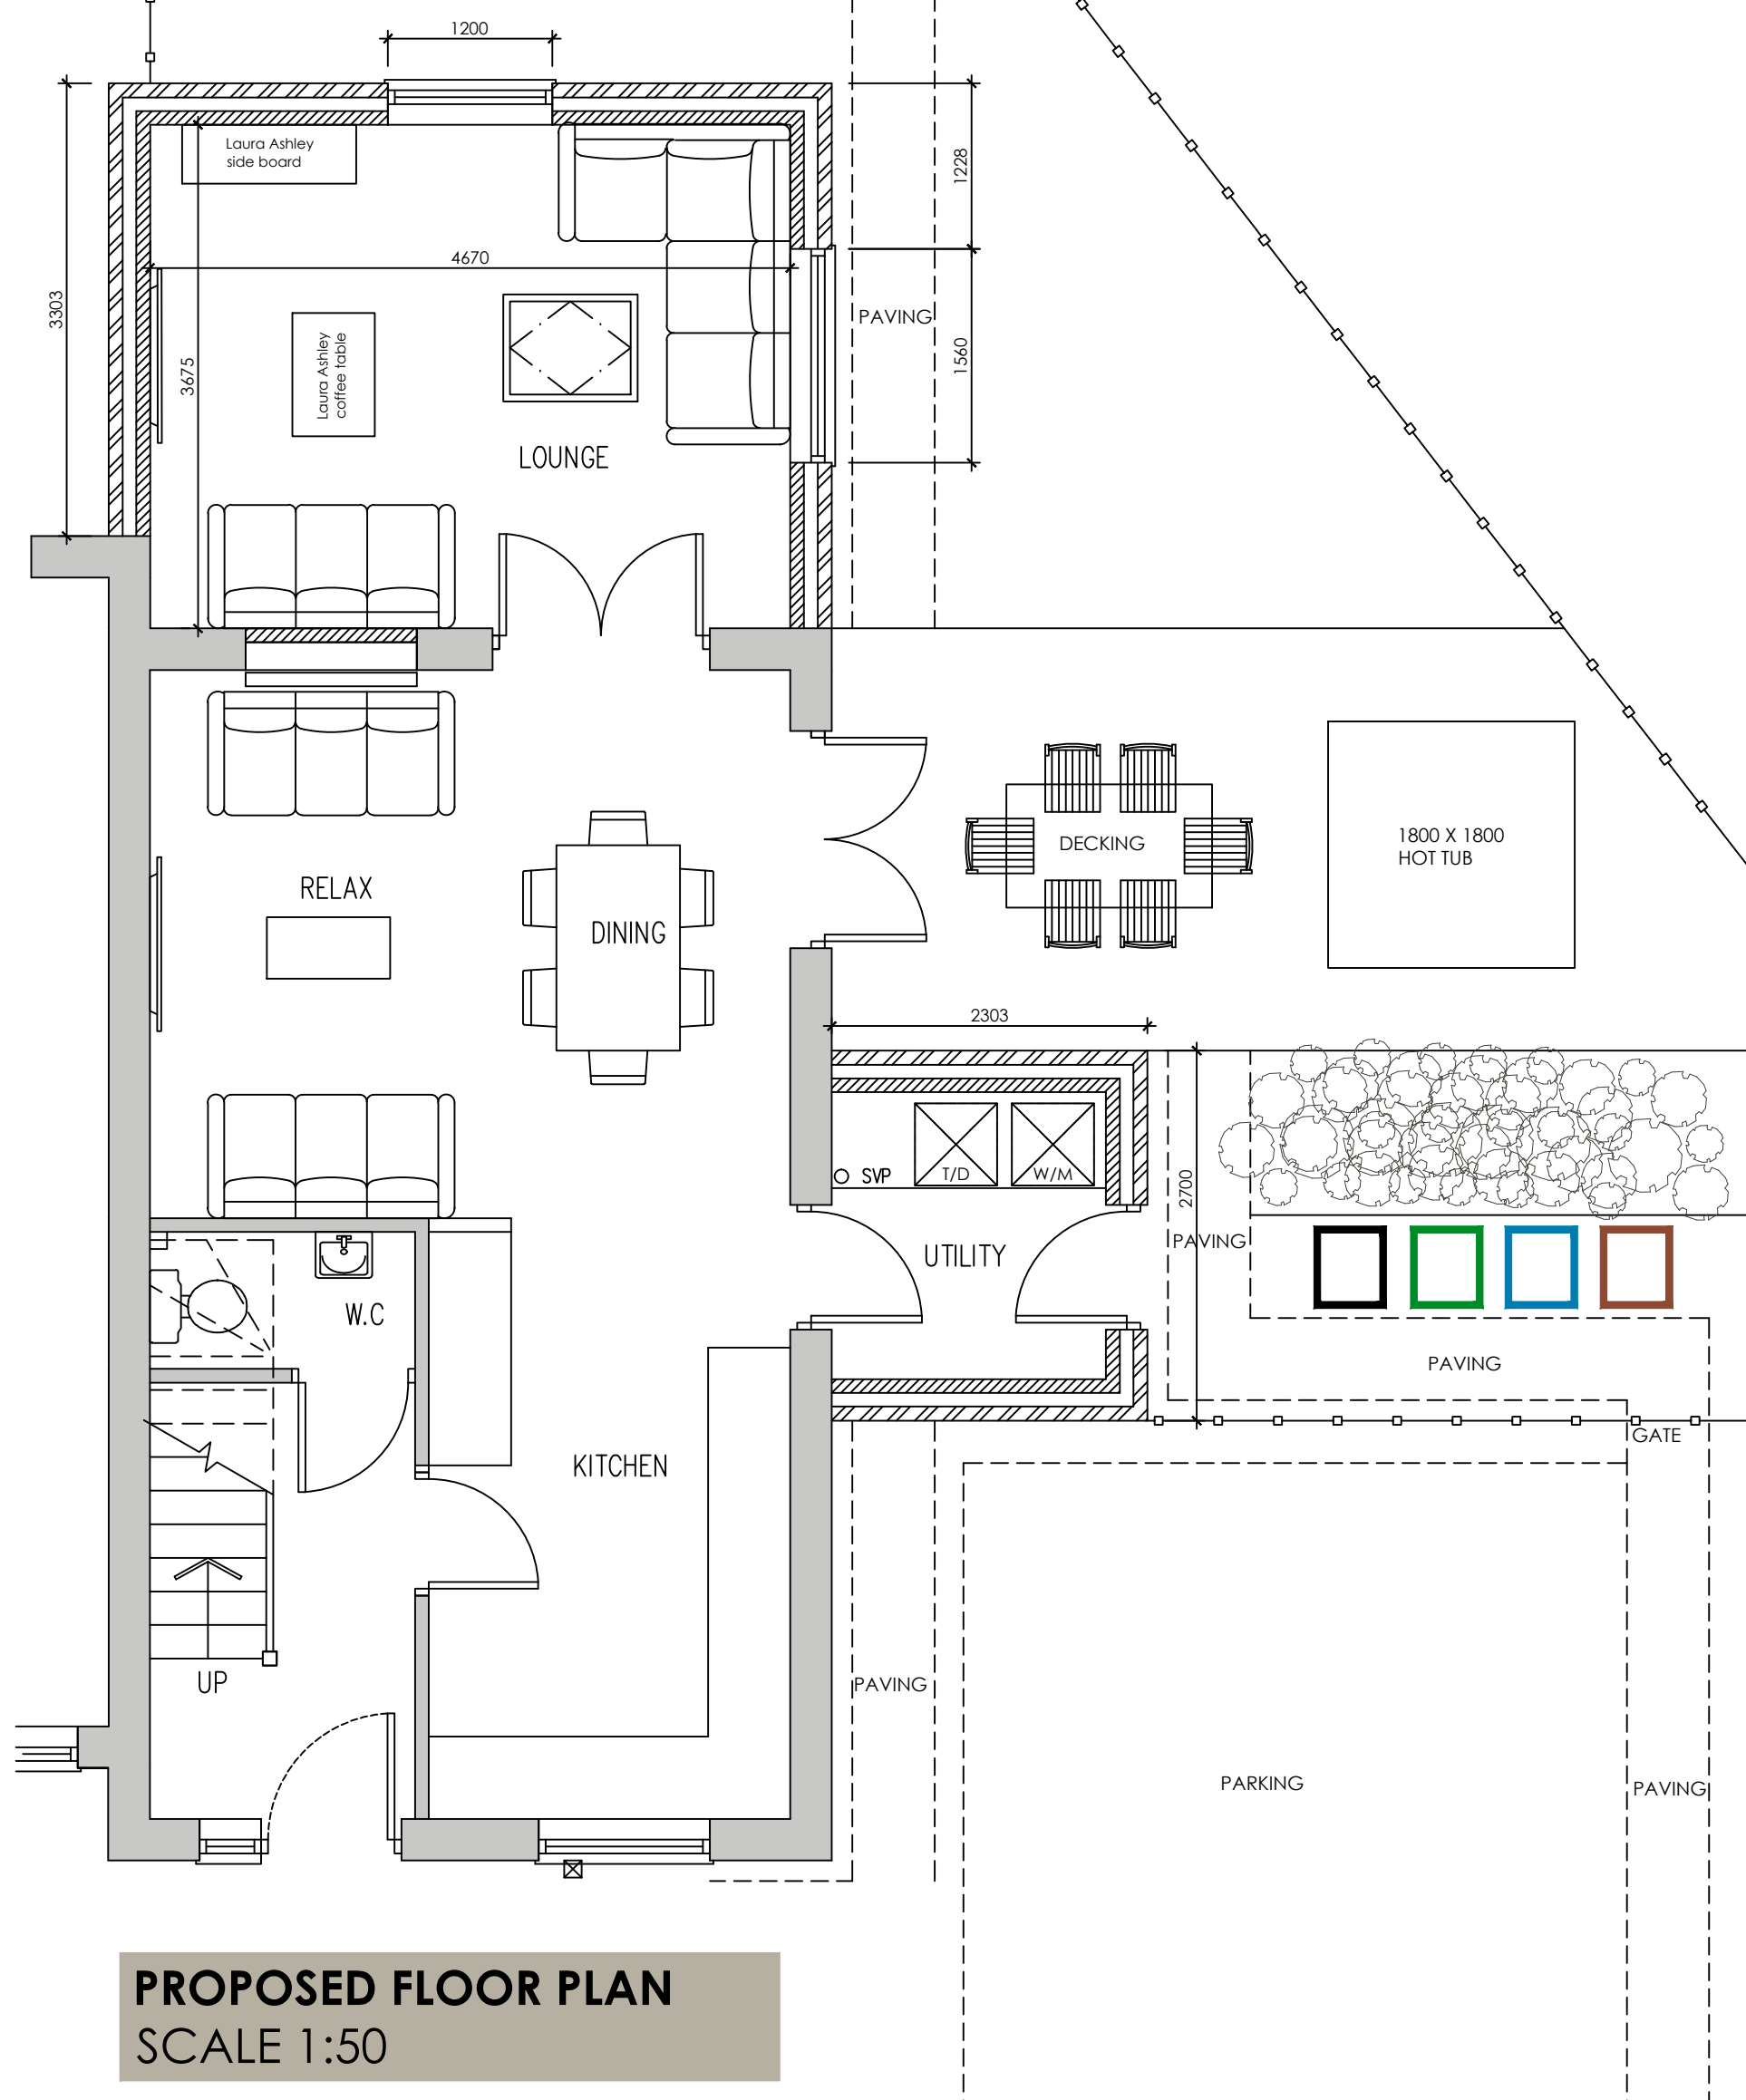

**PROPOSED FLOOR PLAN**  
SCALE 1:50



**EXISTING FRONT ELEVATION**  
SCALE 1:100

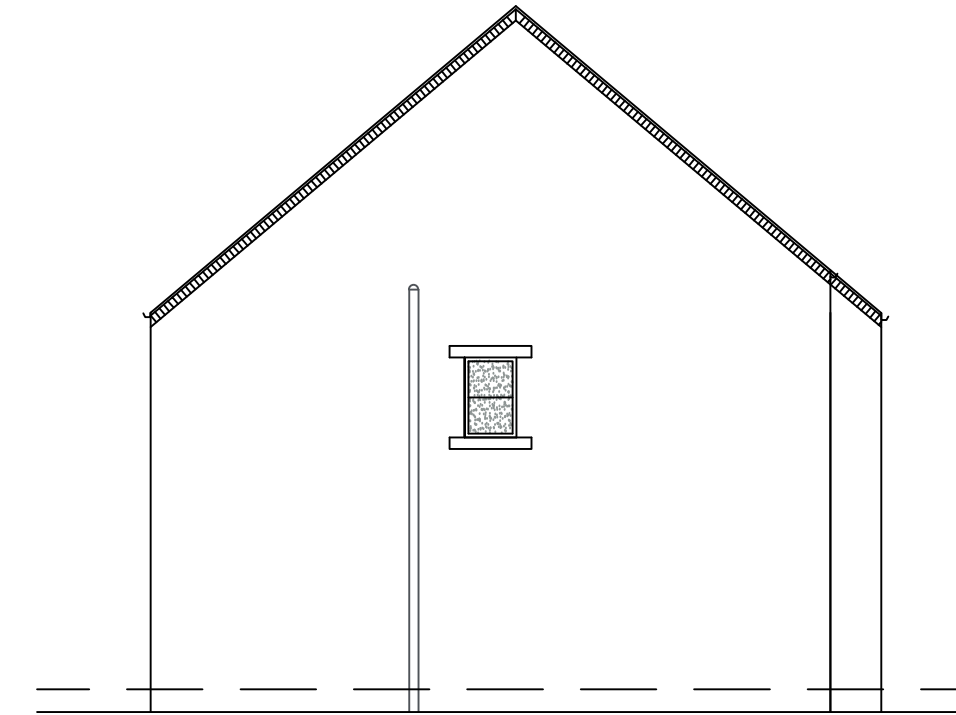

**EXISTING SIDE ELEVATION**  
SCALE 1:100



**EXISTING REAR ELEVATION**  
SCALE 1:100




**PROPOSED FRONT ELEVATION**  
SCALE 1:100




**PROPOSED SIDE ELEVATION**  
SCALE 1:100



**PROPOSED REAR ELEVATION**  
SCALE 1:100

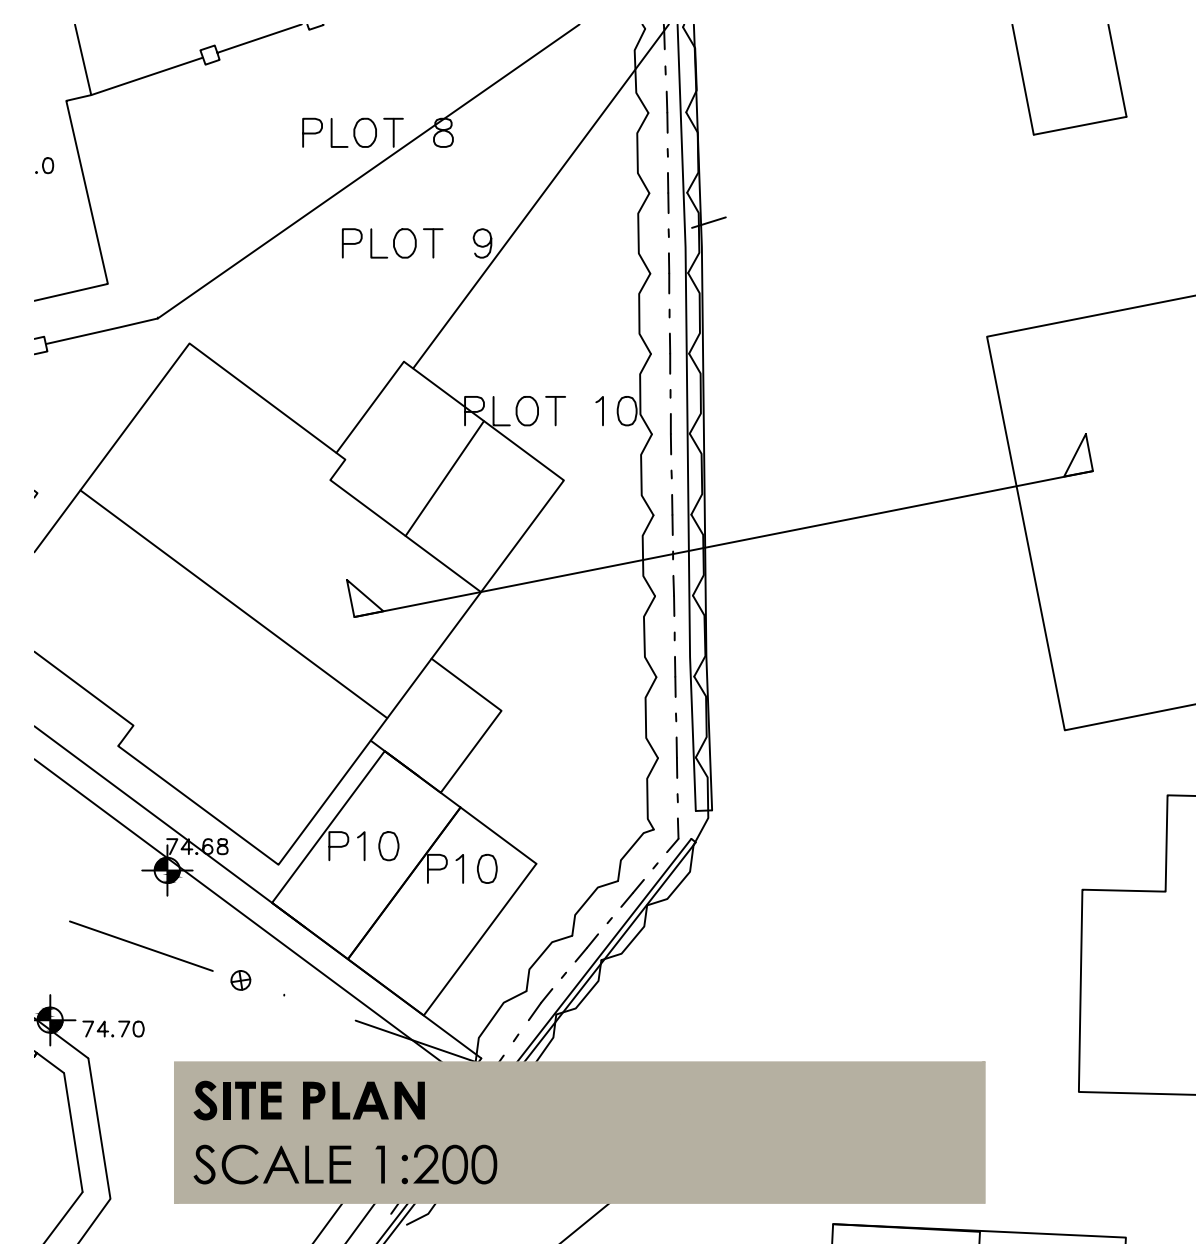

**SITE PLAN**  
SCALE 1:200

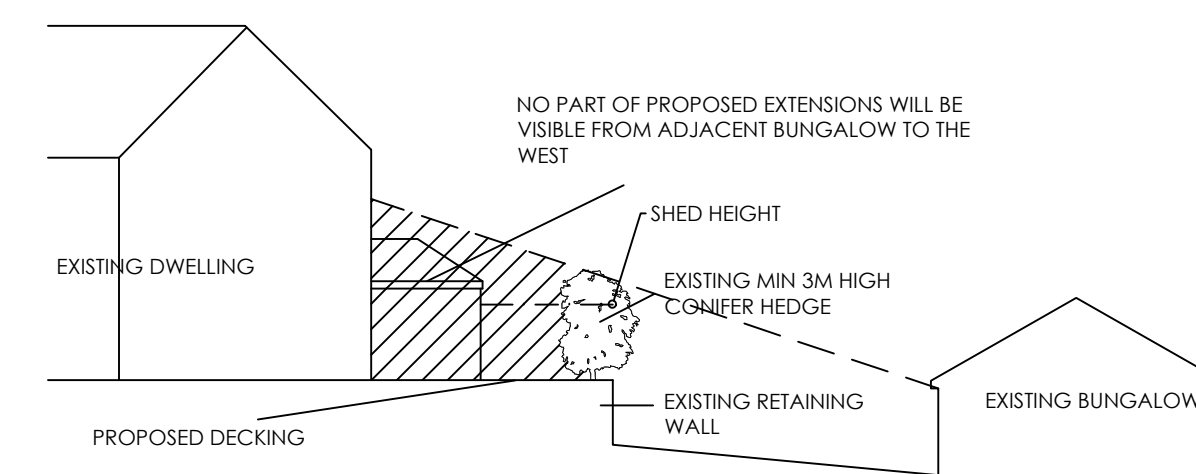

**SITE SECTION**  
SCALE 1:200

|   |  |             |                                                                                 |                                     |  |                                                                               |  |                    |  |               |  |
|---|--|-------------|---------------------------------------------------------------------------------|-------------------------------------|--|-------------------------------------------------------------------------------|--|--------------------|--|---------------|--|
|  <b>White Agus</b><br>PARTNERSHIP |  |             | 8 MORSTON BUSINESS PARK,<br>WHALEY ROAD, BARUGH GREEN,<br>BARNSELEY,<br>S75 1HQ |                                     |  | Phone: 01226 208482<br>Fax: 01226 283030                                      |  |                    |  |               |  |
| ARCHITECTURAL SERVICES AND SURVEYORS                                                                                   |  |             |                                                                                 |                                     |  | Email: info@whiteaguspартnership.co.uk<br>Web: www.whiteaguspартnership.co.uk |  |                    |  |               |  |
| Project.<br><br>PROPOSED EXTENSION AT<br>10 THE DARDS, PONTEFRAC T ROAD<br>CUDWORTH, BARNSELEY, S72 8FA                |  |             |                                                                                 |                                     |  | Client.<br><br>MR & MRS AGUS                                                  |  |                    |  |               |  |
| Drawing<br>Title.<br><br>PLANS & ELEVATIONS                                                                            |  |             |                                                                                 |                                     |  | Date.<br><br>FEB 2016                                                         |  | Scale.<br><br>1:50 |  |               |  |
|   |  |             |                                                                                 |                                     |  | Ref.<br><br>15-131                                                            |  | Dwg. No.<br><br>01 |  | Rev.<br><br>A |  |
| Date<br>06/03/2016   |  | Suffix<br>A |                                                                                 | Description<br>REVISED FOR PLANNING |  | Date                                                                          |  | Suffix             |  | Description   |  |