

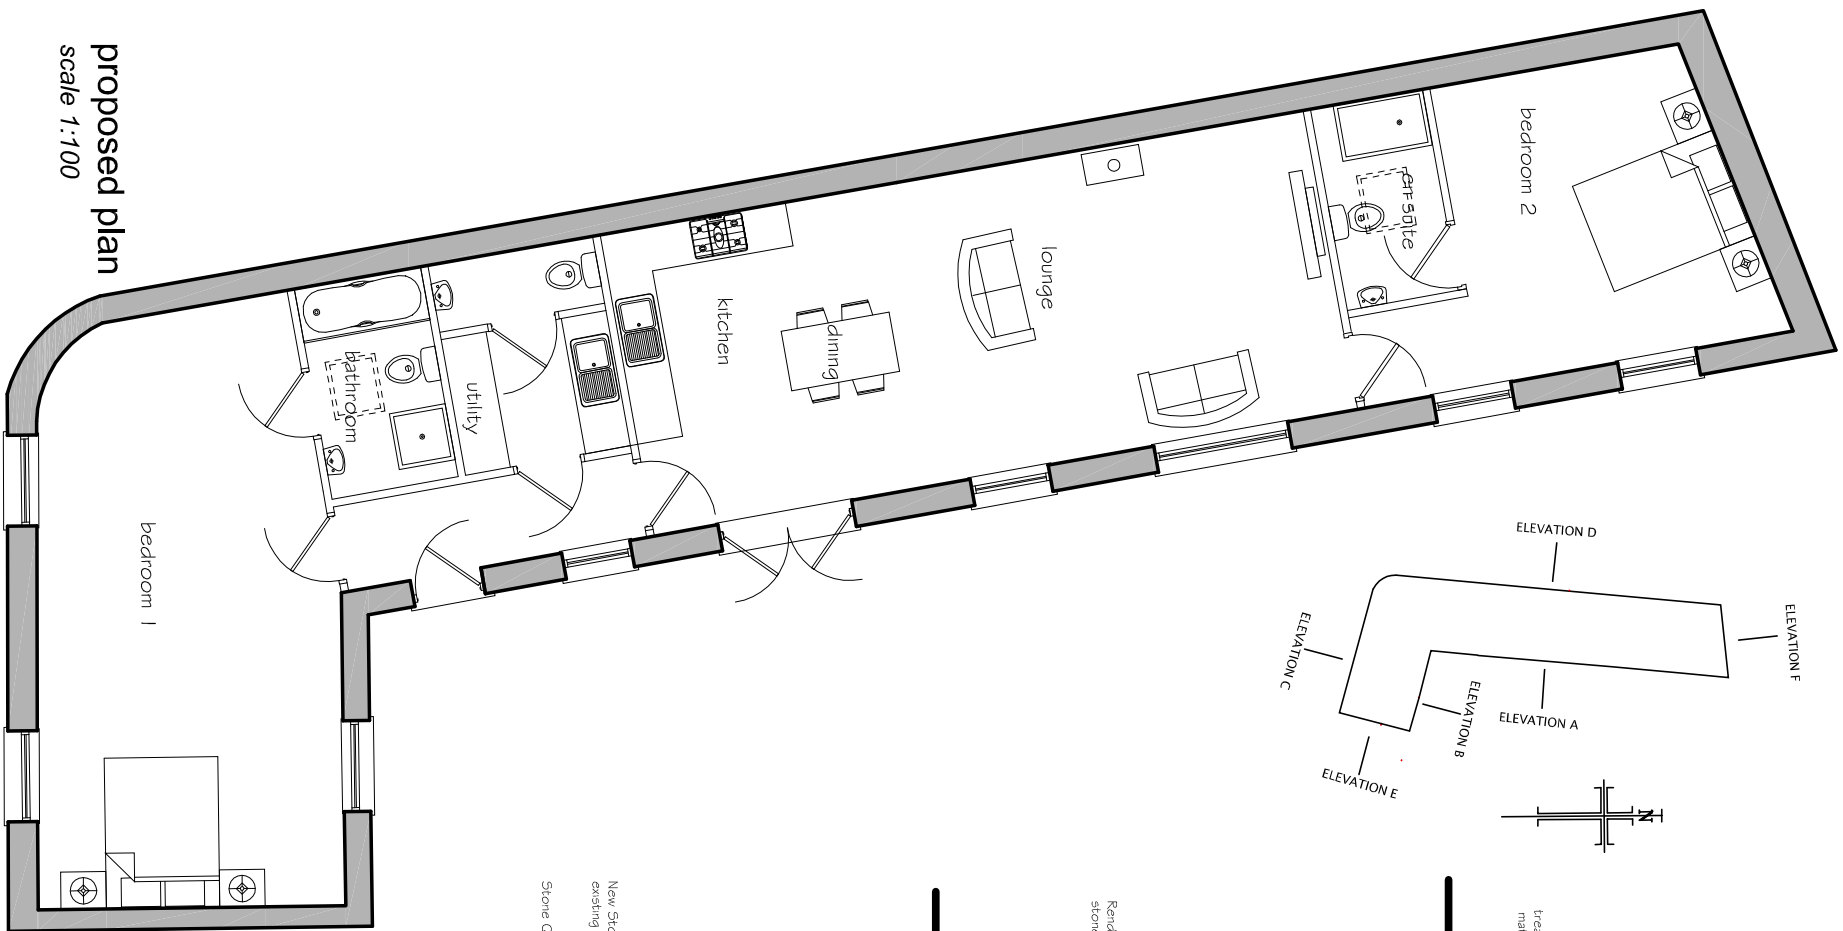
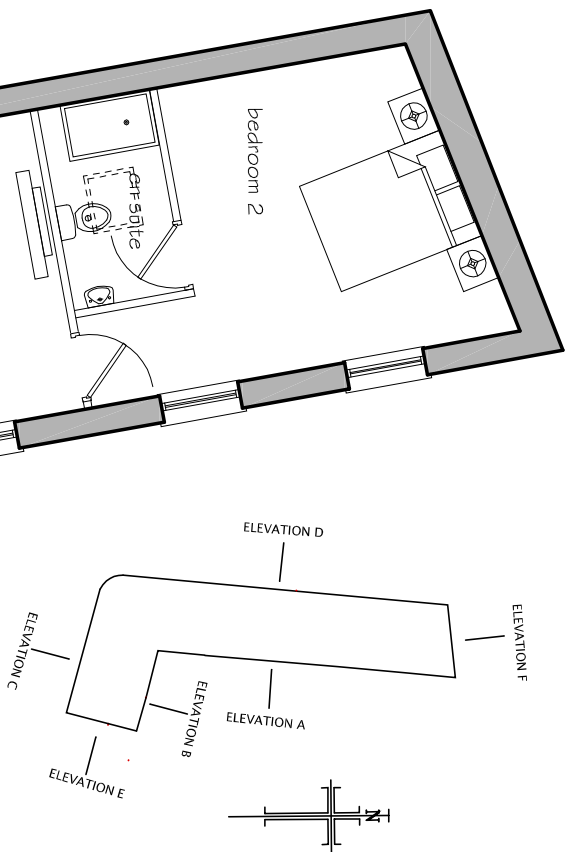


front elevation-a, e (inside courtyard)
scale 1:100

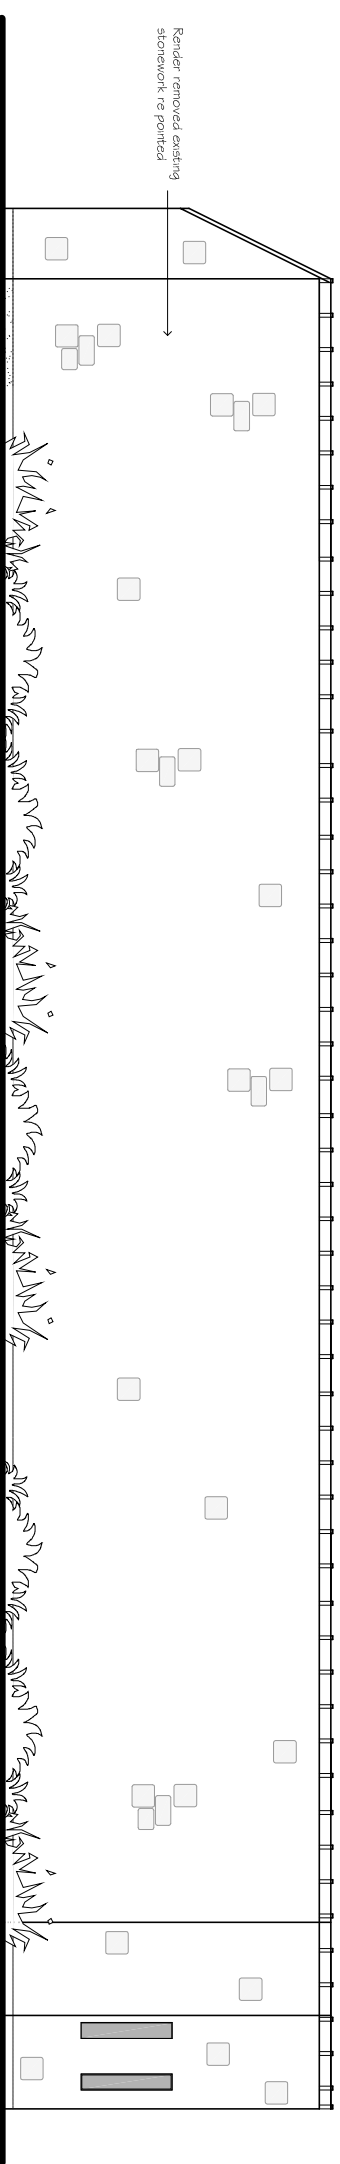


rear elevation-d (outside courtyard)
scale 1:100

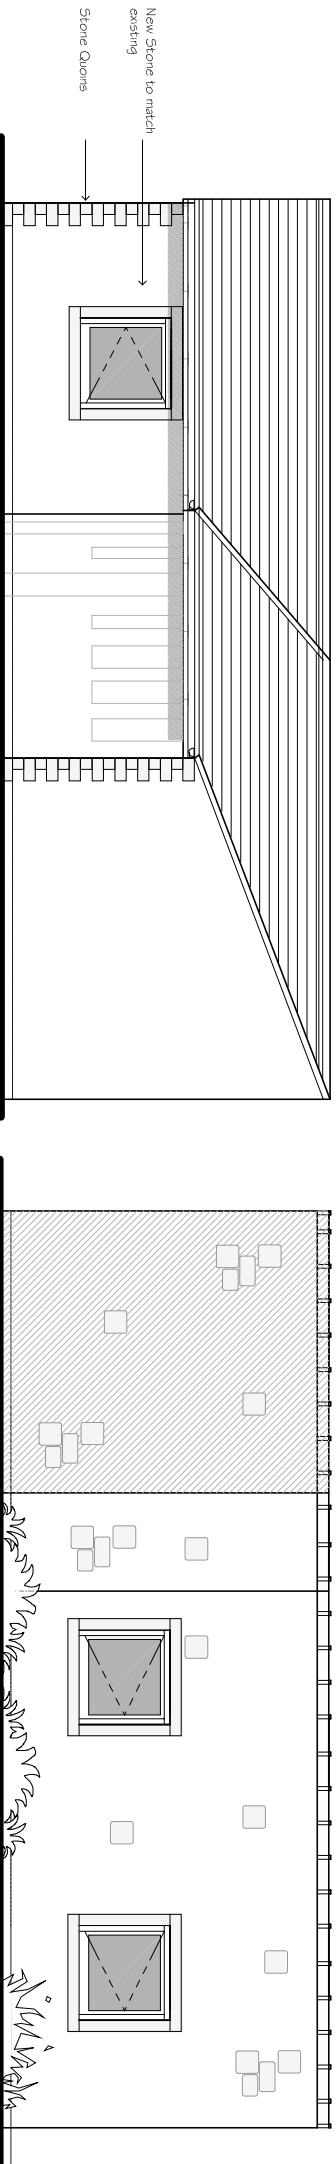

front elevation - b, f (inside courtyard)
scale 1:100

rear elevation-c (outside courtyard)
scale 1:100

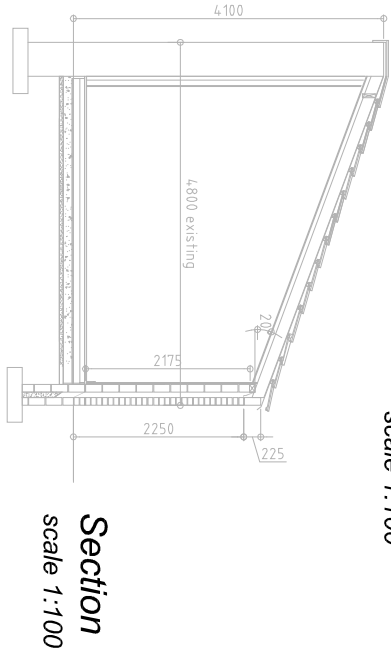

Section
scale 1:100

CLIENT
MR DICKINSON
PROJECT
NEW DWELLING
ROYD COTTAGE, ROYD LANE

DRAWING OF
PROPOSED PLANS & ELEVATIONS
PLANNING APPLICATION
MARKETING NAME

drawing no	rev	date
P12:030:04	—	AUG 12
scale	drawn	checked by
1:100	mrh	checked date

MBAS Architecture is a trading name of mbas (south yorkshire) ltd

MBAS
matthew burgin
architectural services

atzelewoods mill
nursery street
sheffield
t. 01142570044
m. 07919 116224