


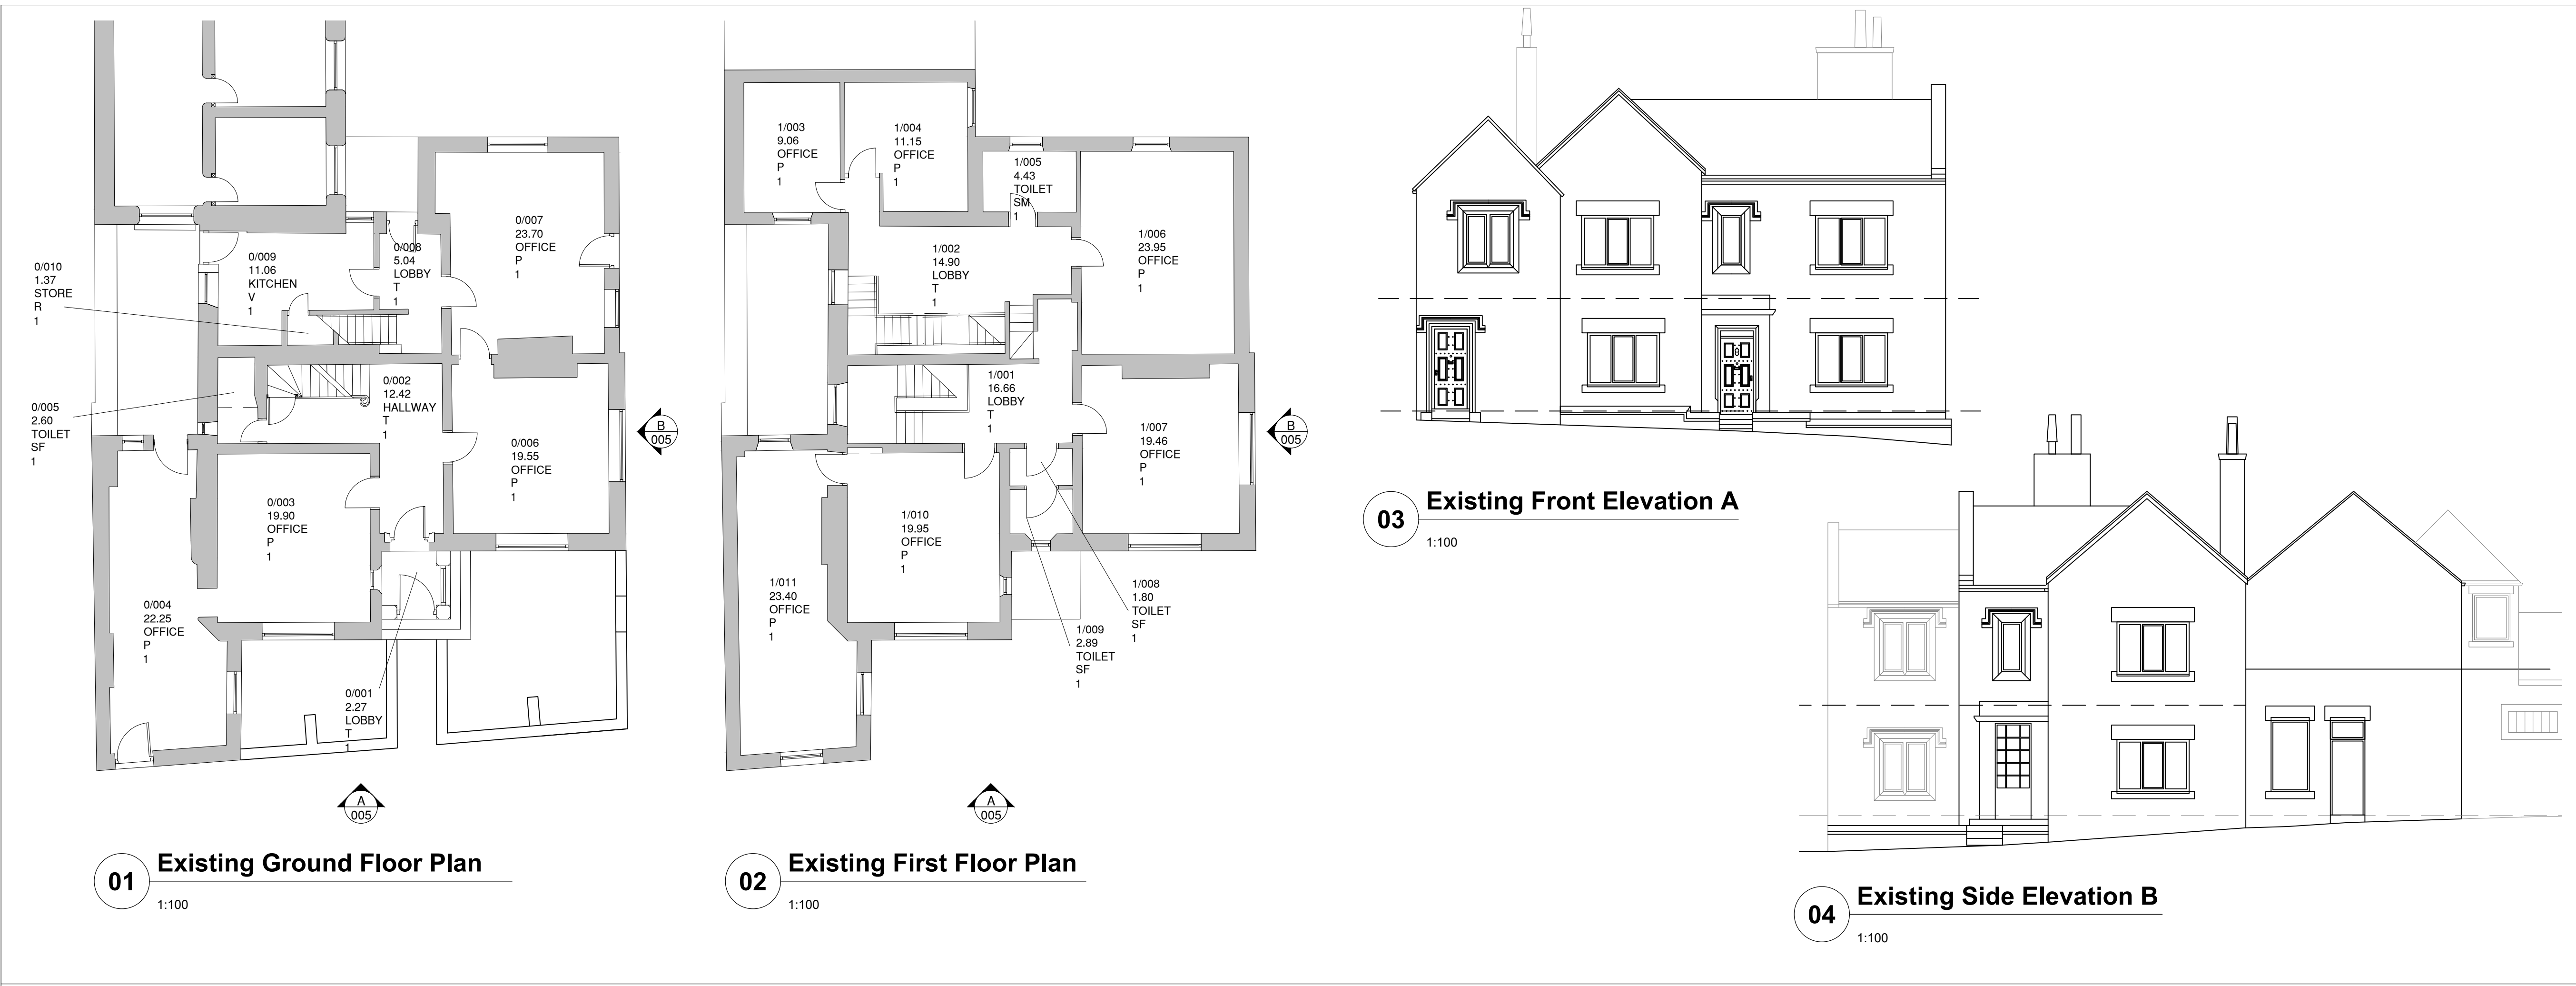

DO NOT SCALE FROM THIS DRAWING. ALL DIMENSIONS TO BE CHECKED ON SITE BY CONTRACTOR. REPORT ANY DISCREPANCIES TO DRAWING AUTHOR AND PROPERTY SERVICES TEAM. DRAWING OR CONTENTS SHOULD NOT BE DUPLICATED WITHOUT PRIOR CONSENT.

DRAWING TO BE READ IN CONJUNCTION WITH ALL OTHER PROJECT DOCUMENTS INCLUDING BUT NOT LIMITED TO DRAWINGS, SPECIFICATIONS, SCHEDULES

0m 1 2 3 6m  
1:100

NOTES

|     |             |          |           |
|-----|-------------|----------|-----------|
| P1  | First Issue | 22/06/22 | BST       |
| Rev | Notes       | Date     | Issued By |

SERVICE


PROJECT

Commerce House

TITLE

Existing & Proposed Ramp Plans & Elevations

|                  |                   |                      |
|------------------|-------------------|----------------------|
| PROJECT REF      | DRAWING REFERENCE | REV                  |
|                  | 005               | P1                   |
| SCALE            | DISCIPLINE        | SHEET SIZE           |
| 1:100            | ARCHITECTURE      | A1                   |
| PURPOSE OF ISSUE | PLANNING APPROVAL | Drawn BST<br>Checked |

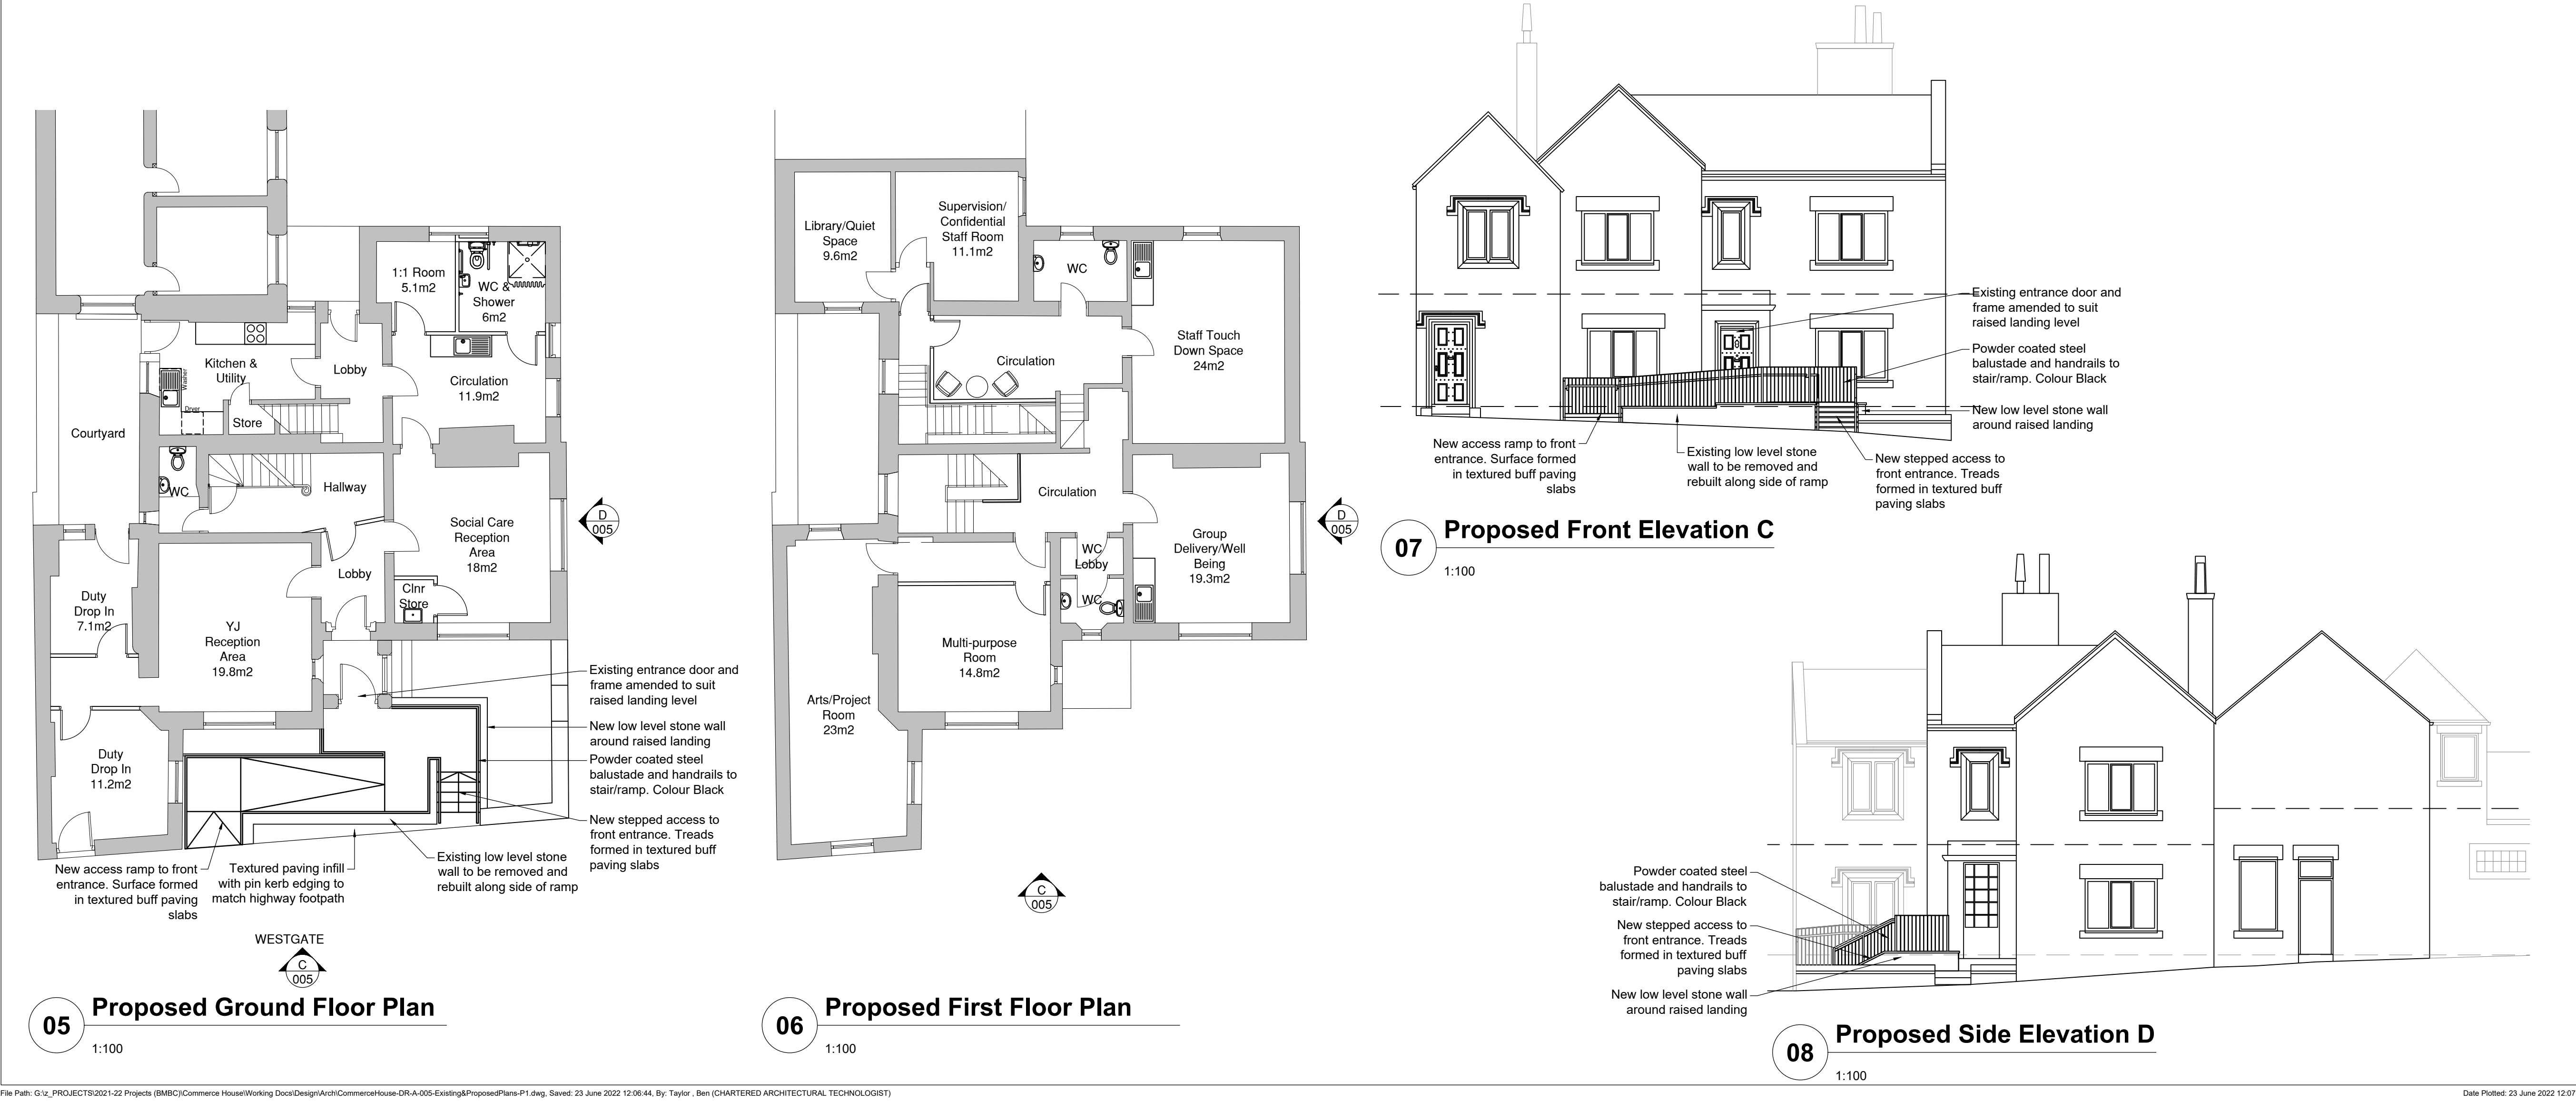

WESTGATE

05

06

07

08

Existing entrance door and frame amended to suit raised landing level

New low level stone wall around raised landing

Powder coated steel balustade and handrails to stair/ramp. Colour Black

New stepped access to front entrance. Treads formed in textured buff paving slabs

New access ramp to front entrance. Surface formed in textured buff paving slabs

Textured paving infill with pin kerb edging to match highway footpath

Existing low level stone wall to be removed and rebuilt along side of ramp

Powder coated steel balustade and handrails to stair/ramp. Colour Black

New stepped access to front entrance. Treads formed in textured buff paving slabs

New low level stone wall around raised landing

EXISTING FRONT ELEVATION C

EXISTING SIDE ELEVATION D