



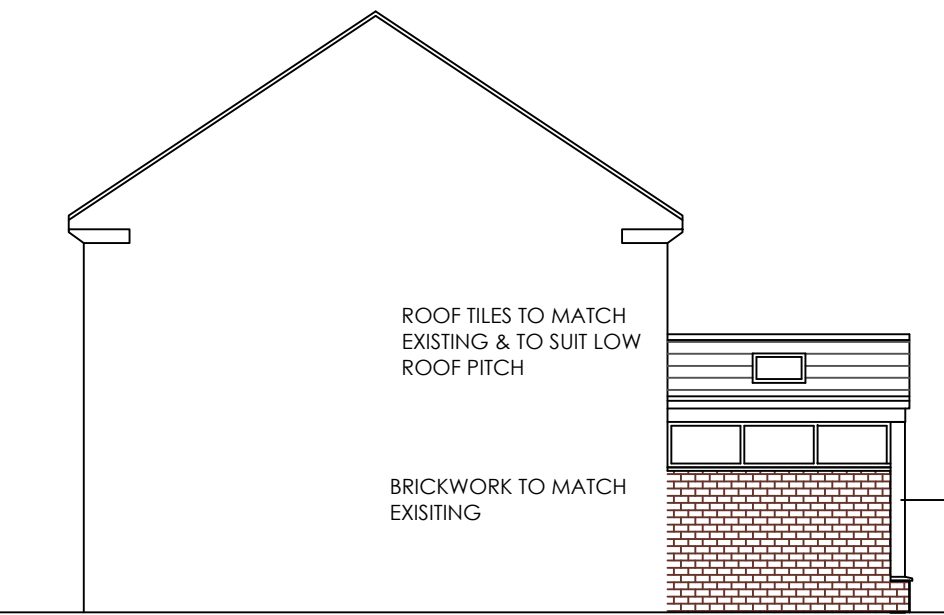

REAR ELEVATION
AS PROPOSED

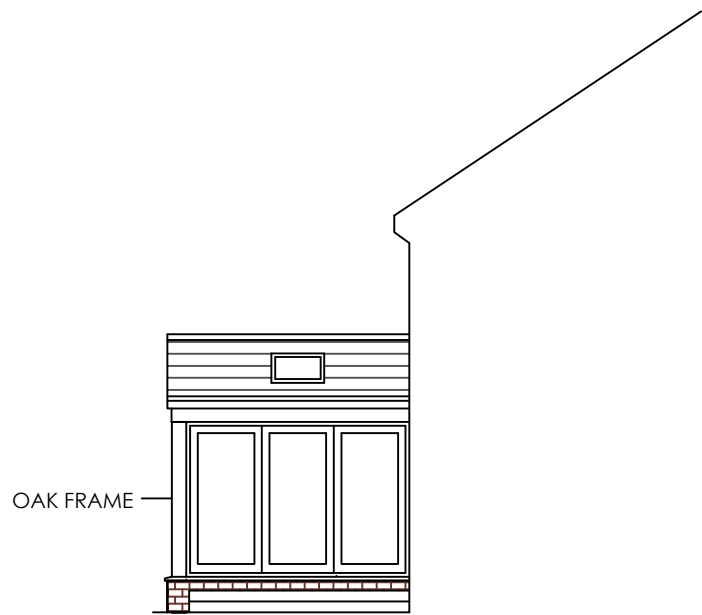


SIDE ELEVATION
AS PROPOSED




SIDE ELEVATION
AS PROPOSED




REAR ELEVATION
AS EXISTING

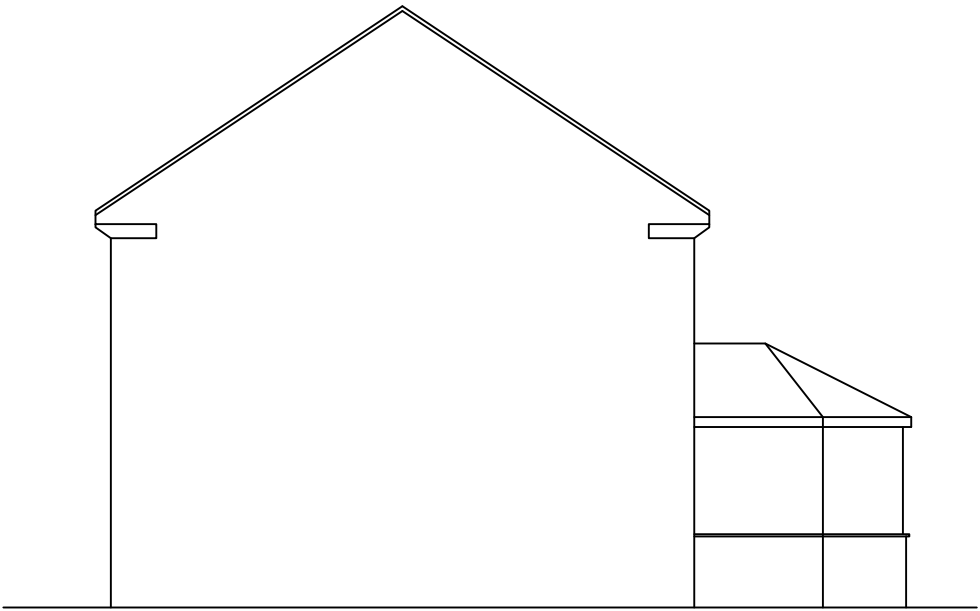


SIDE ELEVATION
AS EXISTING

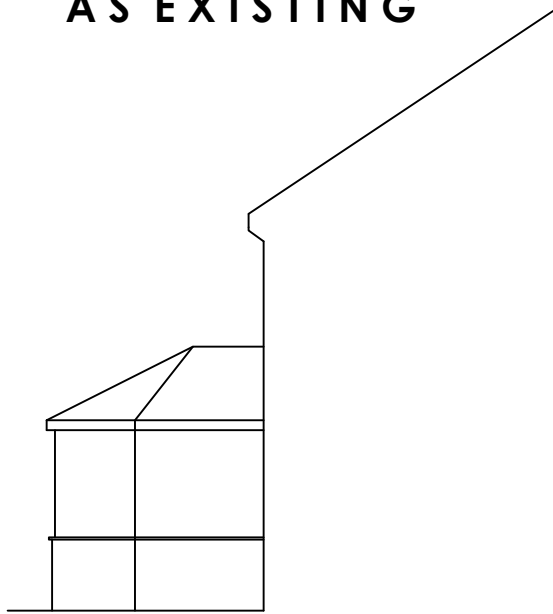

SIDE ELEVATION
AS EXISTING

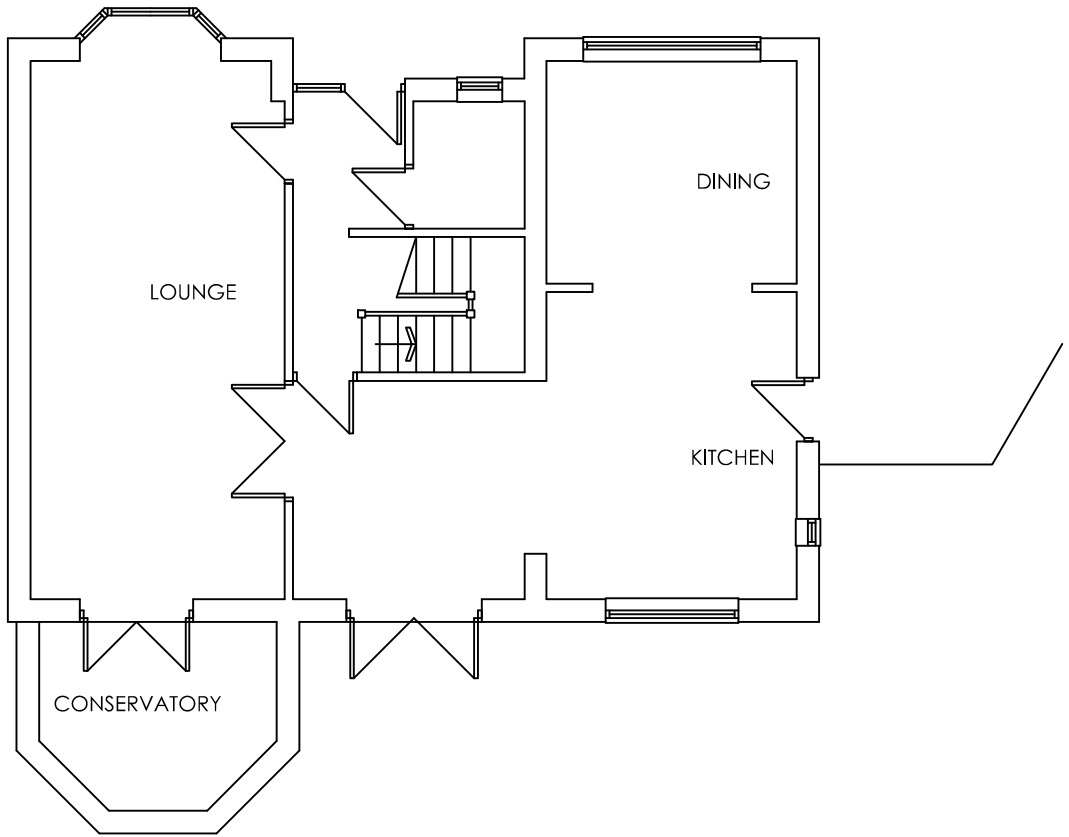

GROUND FLOOR PLAN
AS EXISTING

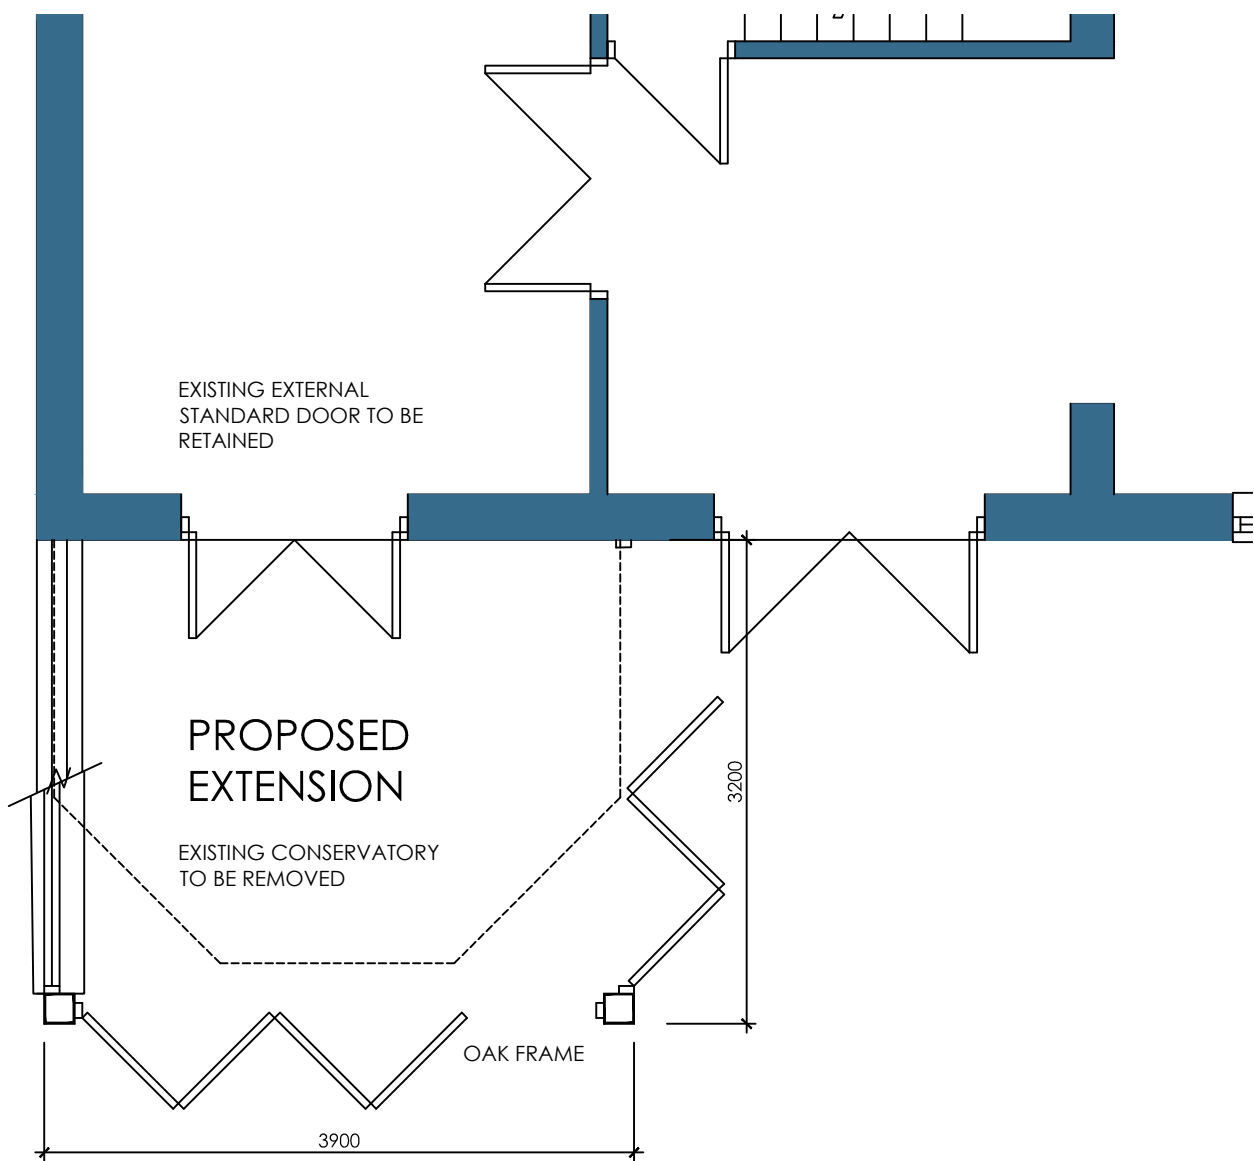

GROUND FLOOR PLAN
AS PROPOSED



BLOCK PLAN
SCALE 1:500

LOCATION PLAN
SCALE 1:1250

 White Agus PARTNERSHIP			OFFICE ONE 34 VICTORIA ROAD BARNLEY. S70 2BU			Phone: 01226 208482		
ARCHITECTURAL SERVICES						Email: info@whiteaguspартnership.co.uk Web: www.whiteaguspартnership.co.uk		
Project. PROPOSED EXTENSION 17 TOWNGATE, SILKSTONE BARNLEY				Client. MR & MRS LEECH				
Drawing Title. PLANS AND ELEVATIONS				Date. SEPT 2020		Scale. 1:50 & 1:100 @ A2		
				Ref. 20-129		Dwg. No. 01		Rev. A
Date	Suffix	Description		Date	Suffix	Description		
02-10-20	A	REVISED TO CLIENT'S REQUIREMENTS						