



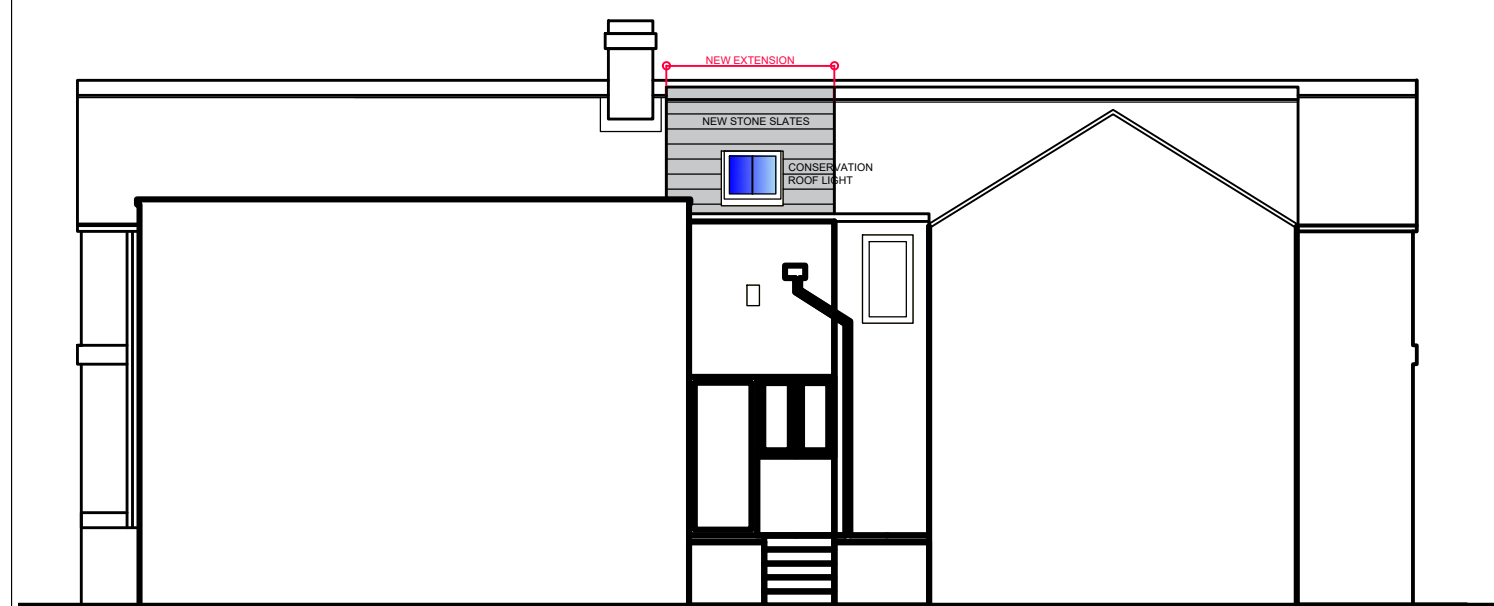


REAR ELEVATION SCALE 1:100

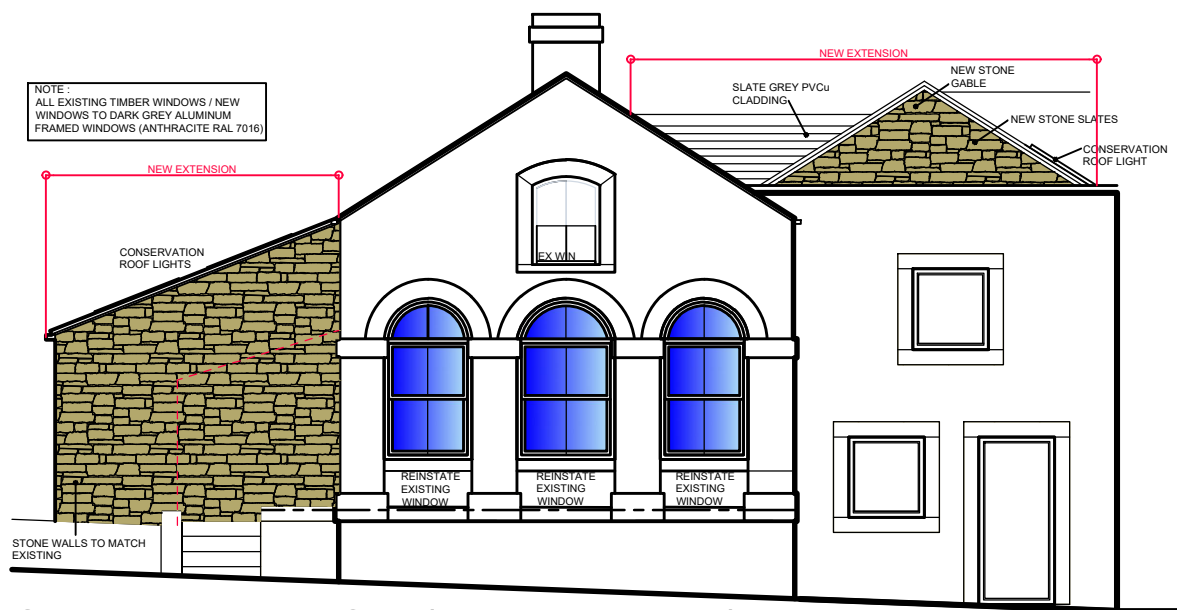


FRONT ELEVATION SCALE 1:100




SIDE ELEVATION (PARK DRIVE) SCALE 1:100

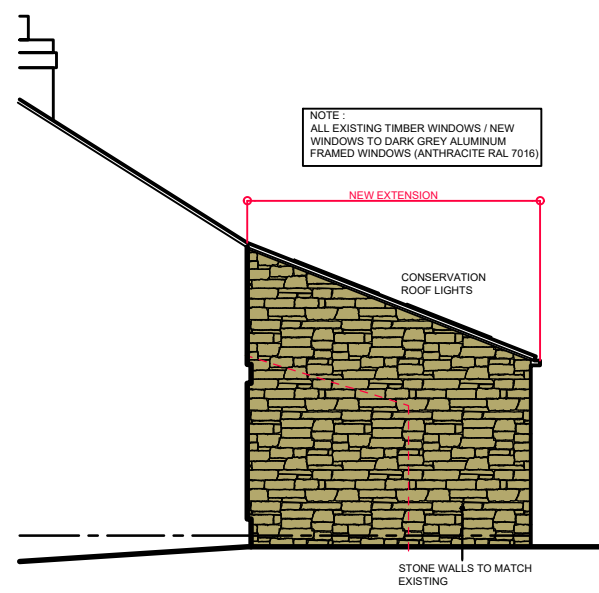


SIDE ELEVATION SCALE 1:100

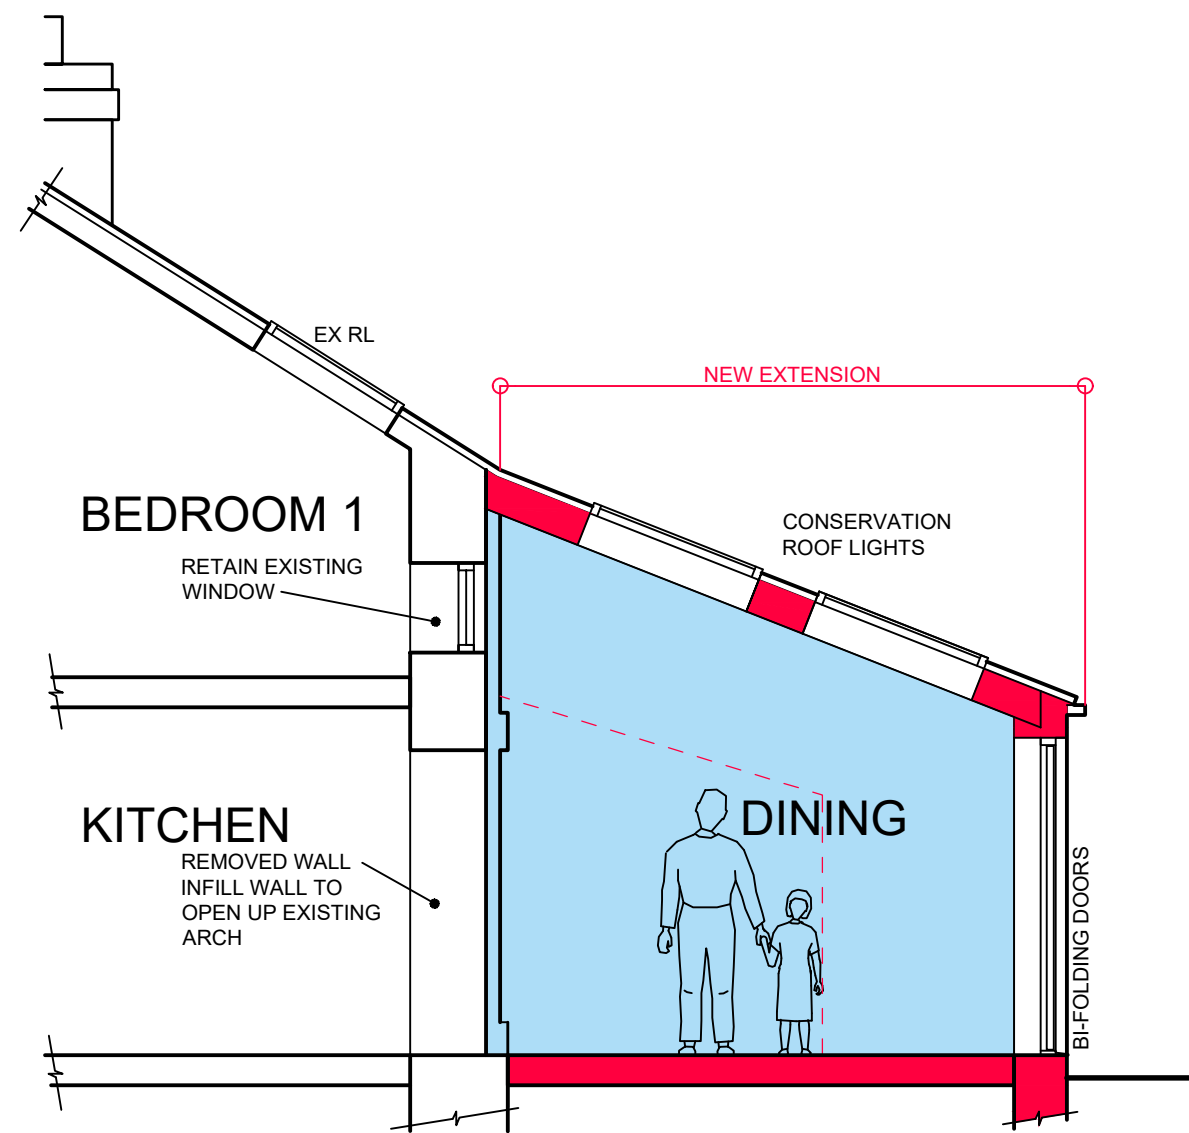


TYPICAL SECTION SCALE 1:50

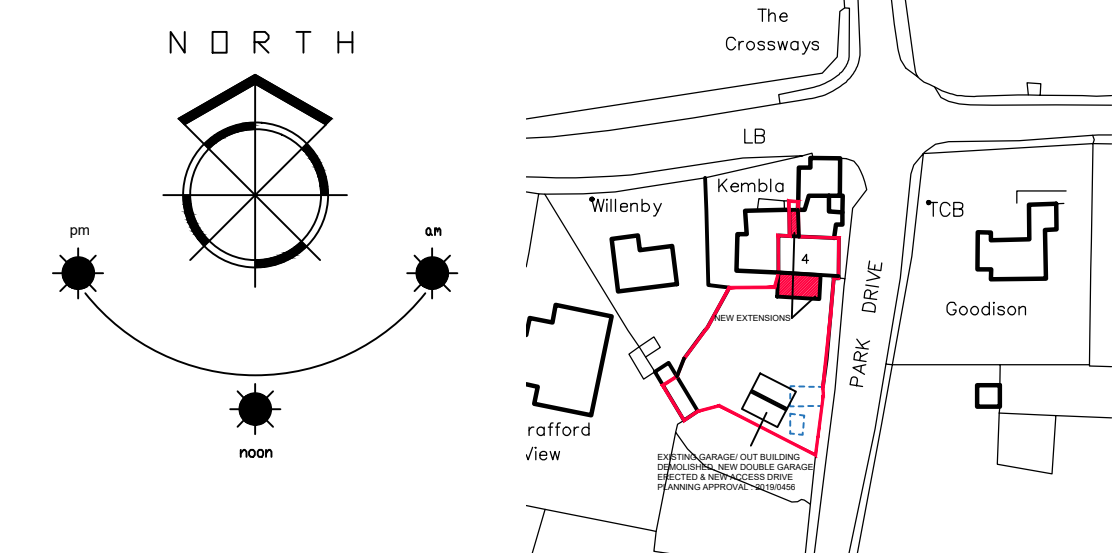


LOCATION PLAN SCALE 1:1250

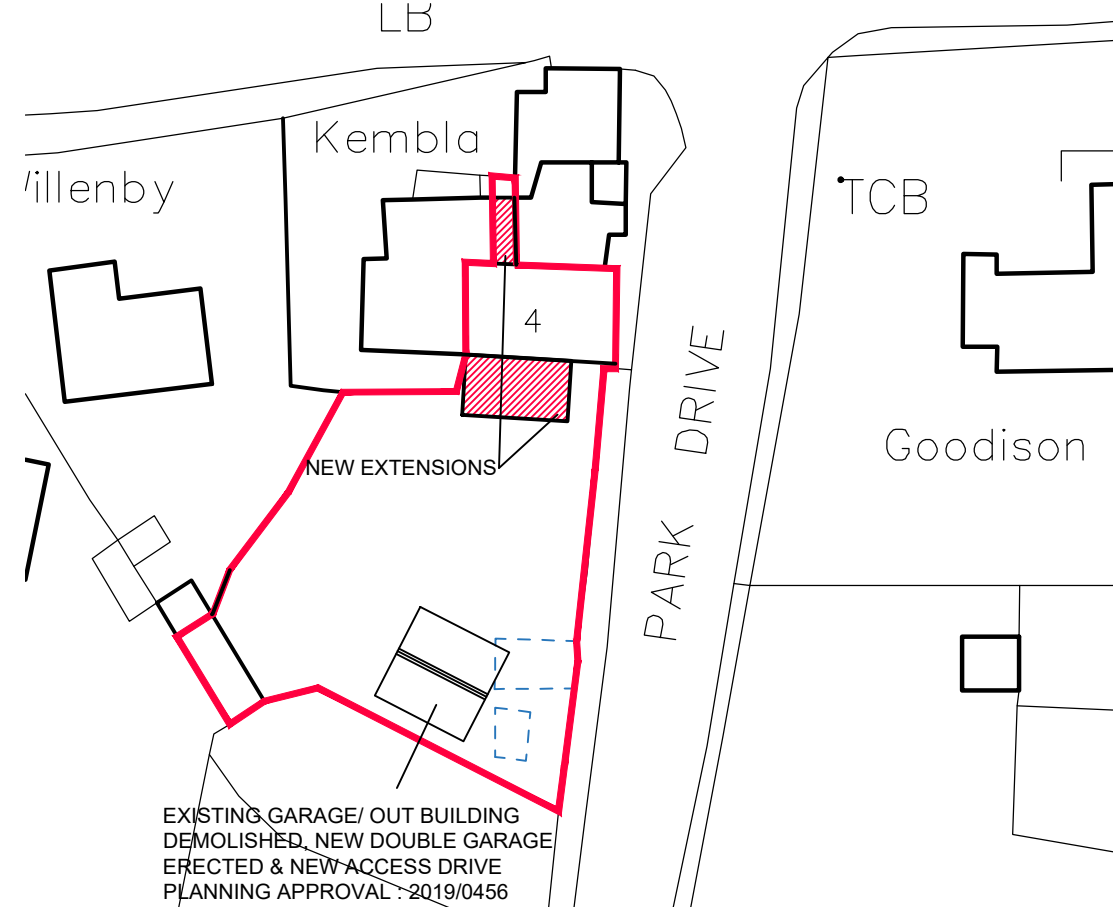


BLOCK PLAN SCALE 1:500

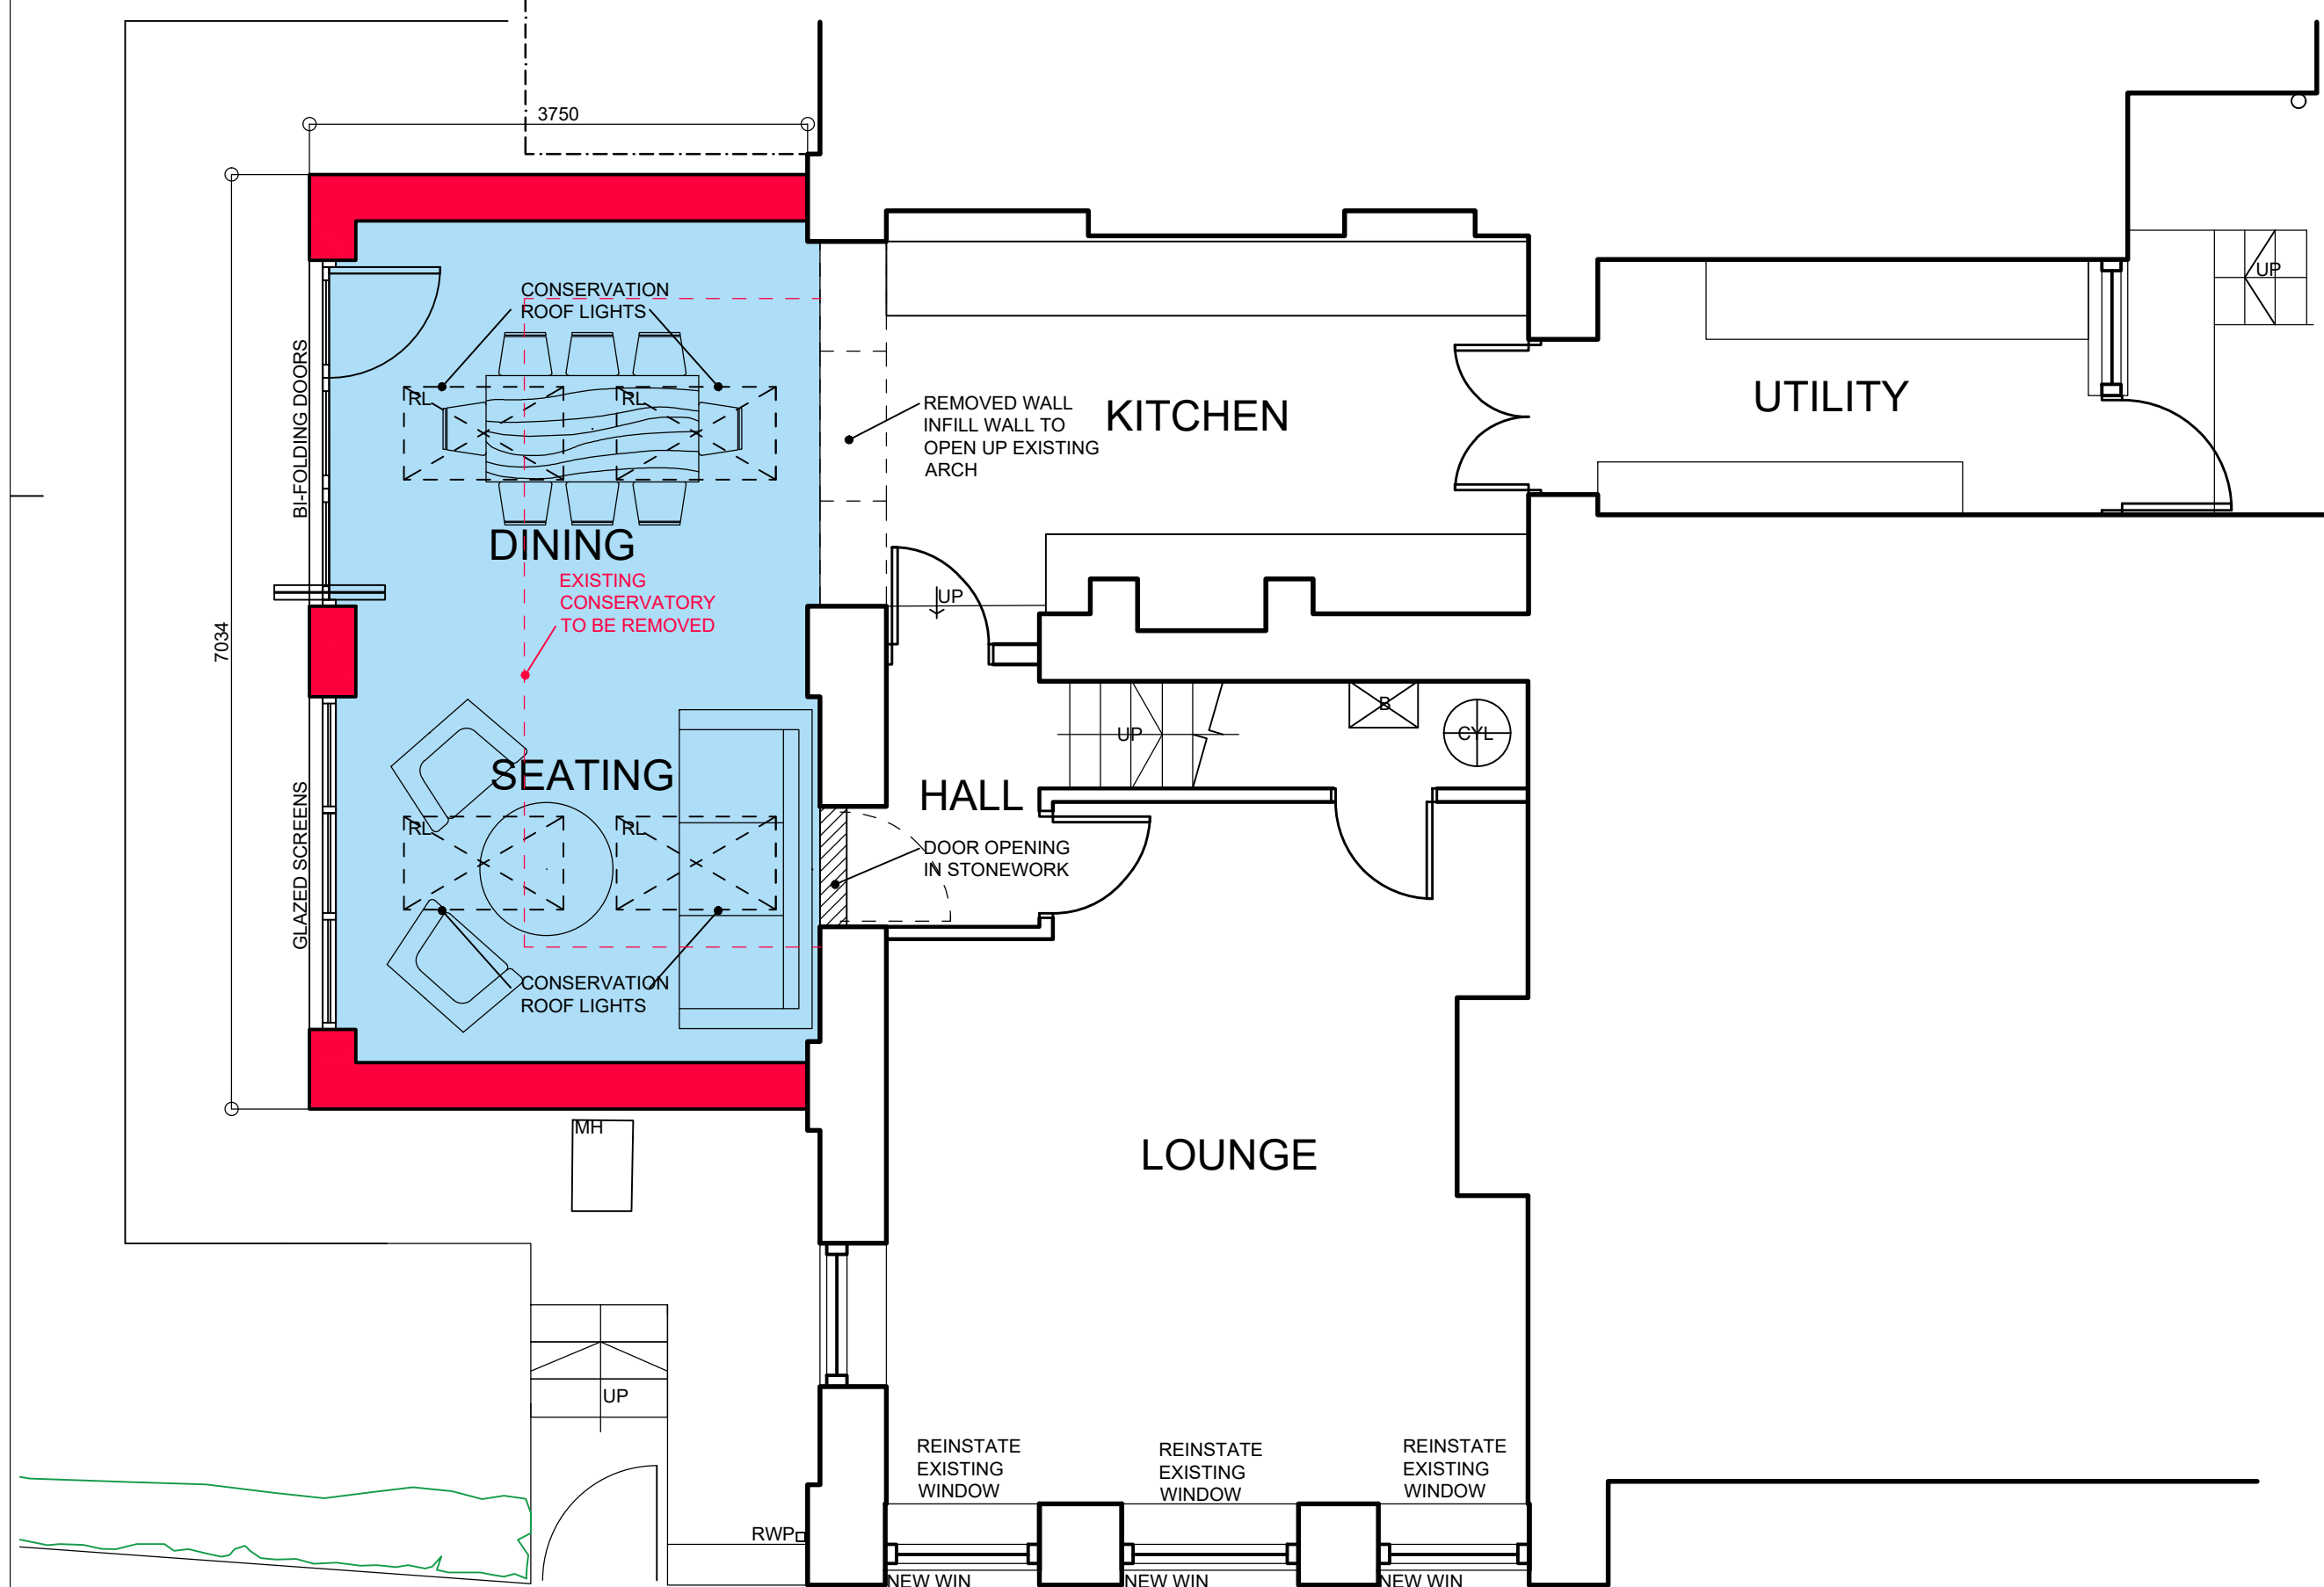

GROUND FLOOR PLAN SCALE 1:50

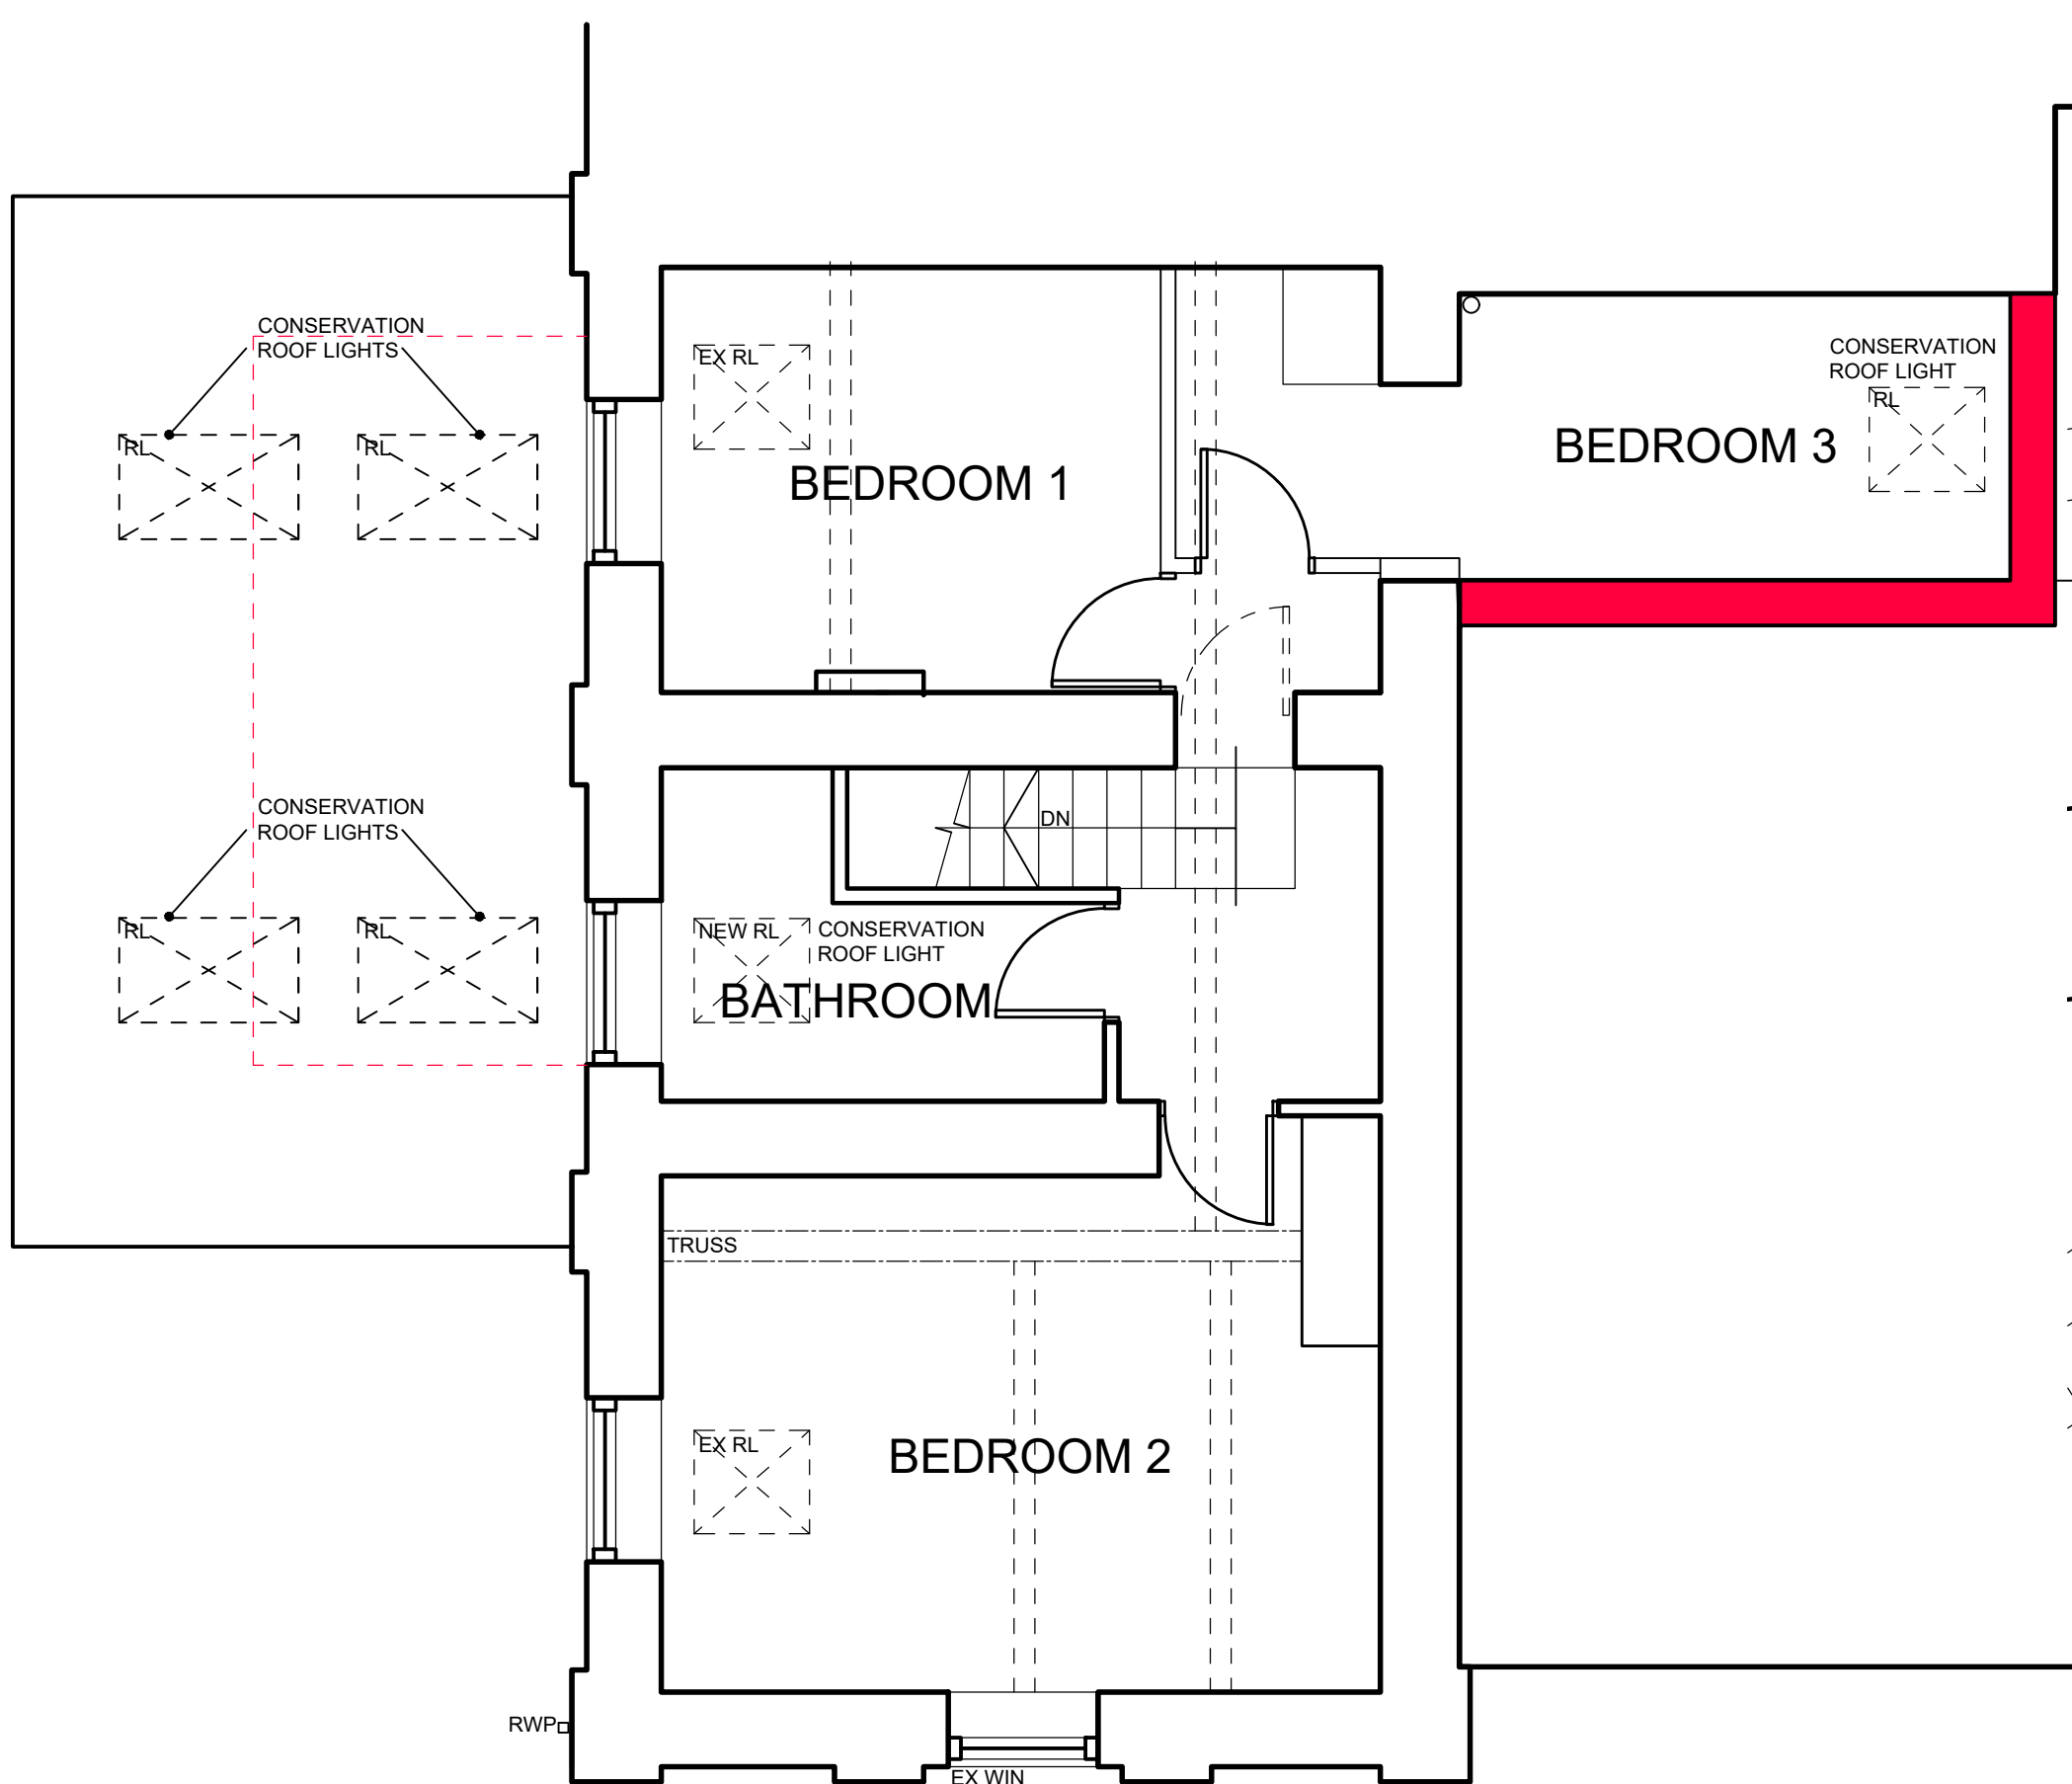

FIRST FLOOR PLAN SCALE 1:50

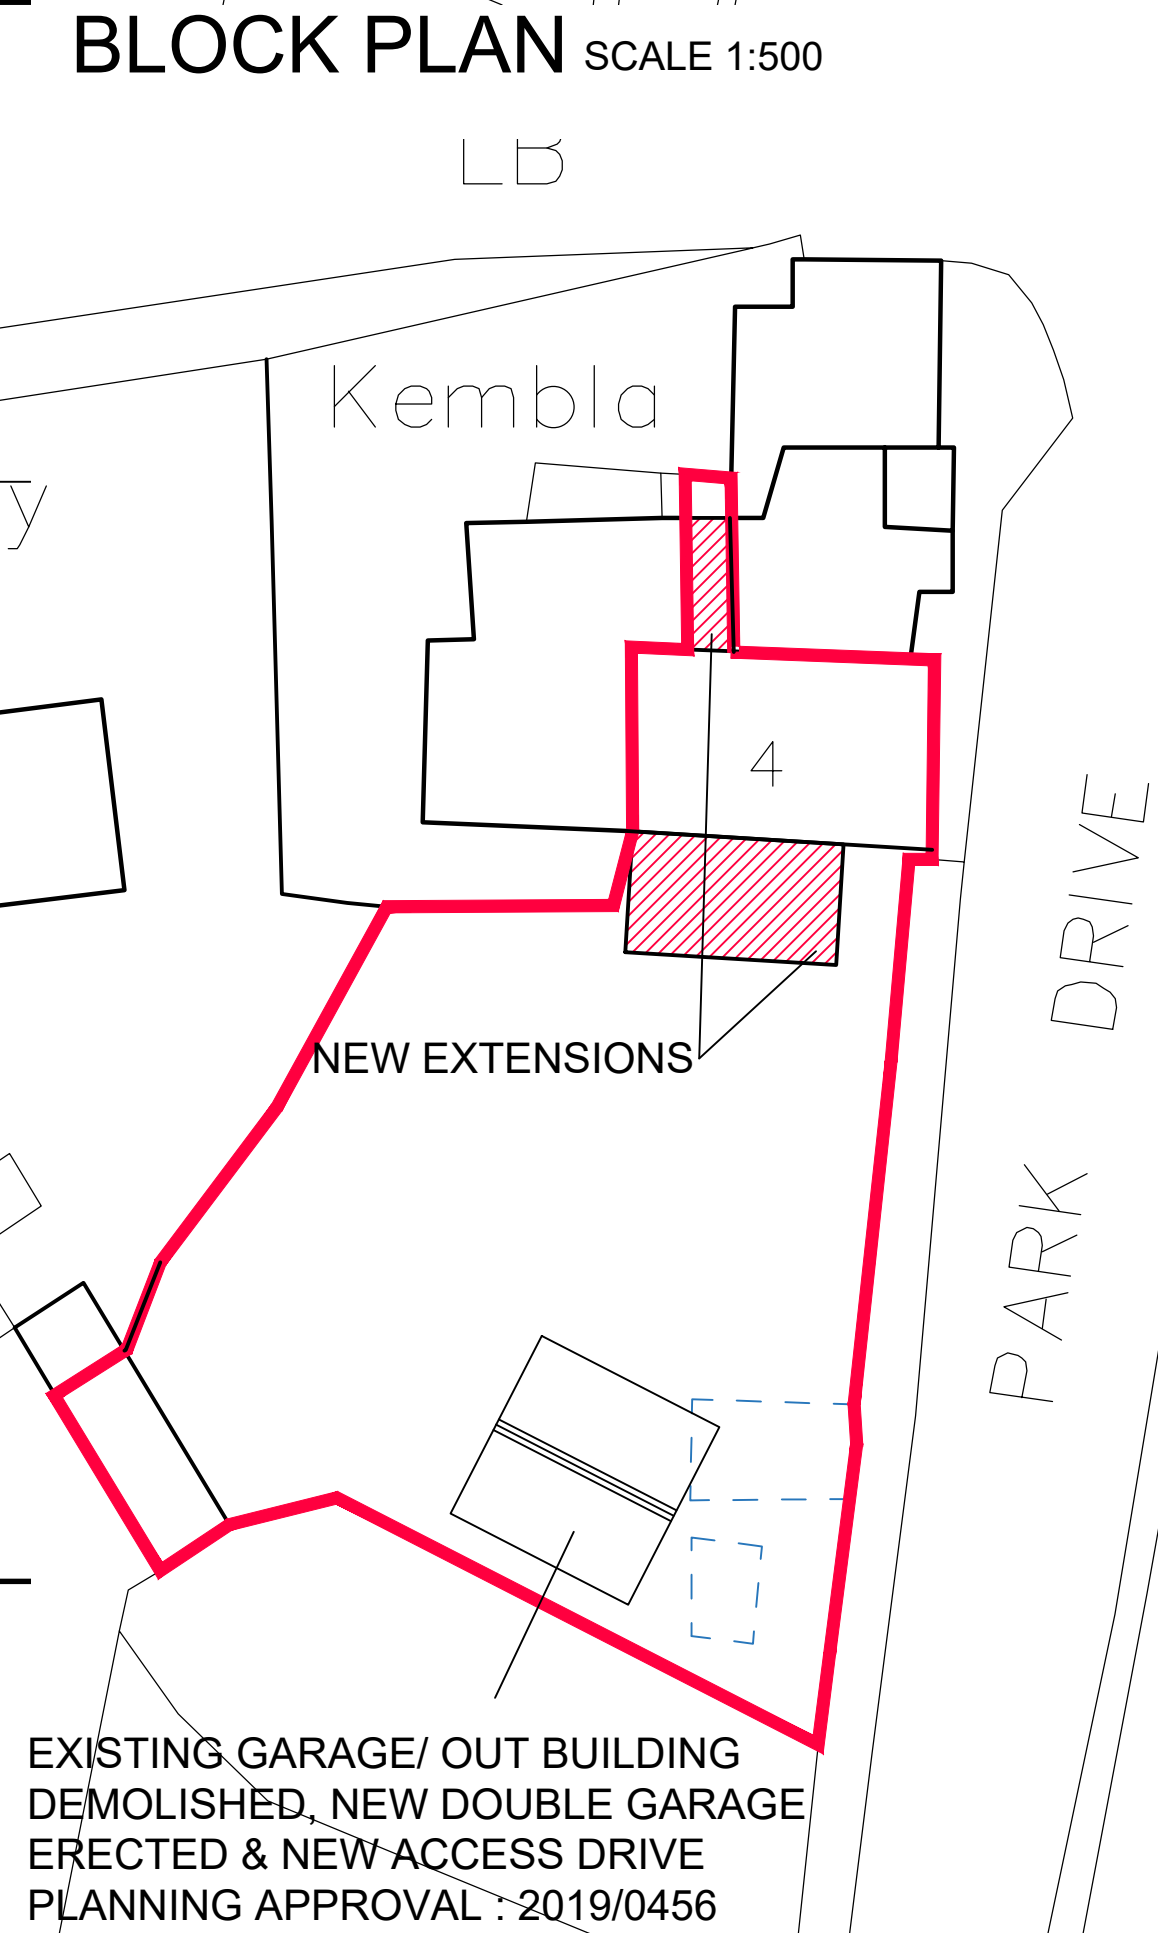

SITE PLAN SCALE 1:250

		<p>1. THIS DRAWING AND THE COPYRIGHTS AND PATENTS THEREIN ARE THE PROPERTY OF NYP ARCHITECTURAL SERVICES LLP. REGISTERED IN ENGLAND AND WALES No. 4631338 AND MAY BE USED OR REPRODUCED ONLY UNDER CONTRACT.</p> <p>2. CONTRACTORS AND SUB-CONTRACTORS MUST CHECK AND AGREE ALL DIMENSIONS BEFORE PREPARING SHOP DRAWINGS OR COMMENCING WORK ON SITE.</p> <p>3. CONTRACTORS ARE RESPONSIBLE FOR INFORMING THE DESIGNER OF ANY DISCREPANCY DISCOVERED ON THIS DRAWING OR BETWEEN THIS DRAWING AND ANY OTHER RELATED DOCUMENT ISSUED UNDER THE STANDARD FORM OF CONTRACT IN RESPECT OF THE WORK.</p> <p>4. WRITTEN DIMENSIONS ONLY ARE TO BE USED FROM THIS DRAWING. IF IN ANY DOUBT ASK FOR CLARIFICATION.</p>	Notes.		Revisions.						NYP ARCHITECTURAL SERVICES LIMITED BBC, Innovation Way, Barnsley, S75 1UL. Tel: 01226 200989. E-mail: scott@nypas.co.uk / stephen@nypas.co.uk				
					Date	Suffix	Description	Date	Suffix	Description	Project. 4 PARK DRIVE STAINBROUGH, BARNSELEY, S75-3EW	Client. D. TAYLOR			
											Drawing Title. PROPOSAL PLANS, ELEVATION & SECTION	Date. FEB 2021	Scale. AS INDICATED		
											Ref. 102/02	Dwg. No. 03	Rev. B		