




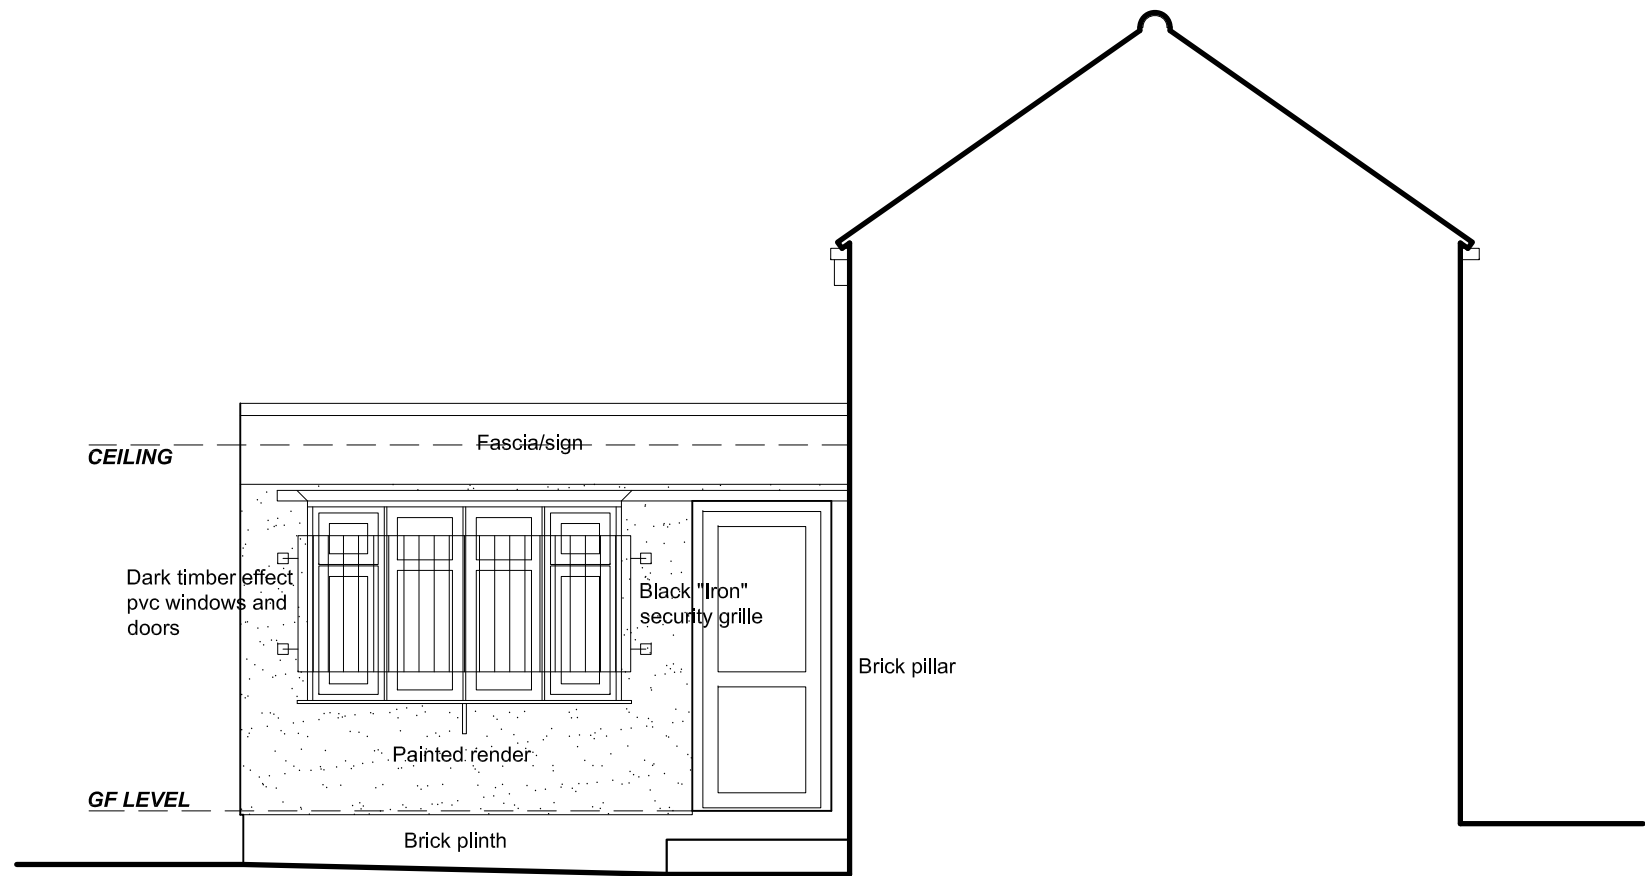


FRONT ELEVATION

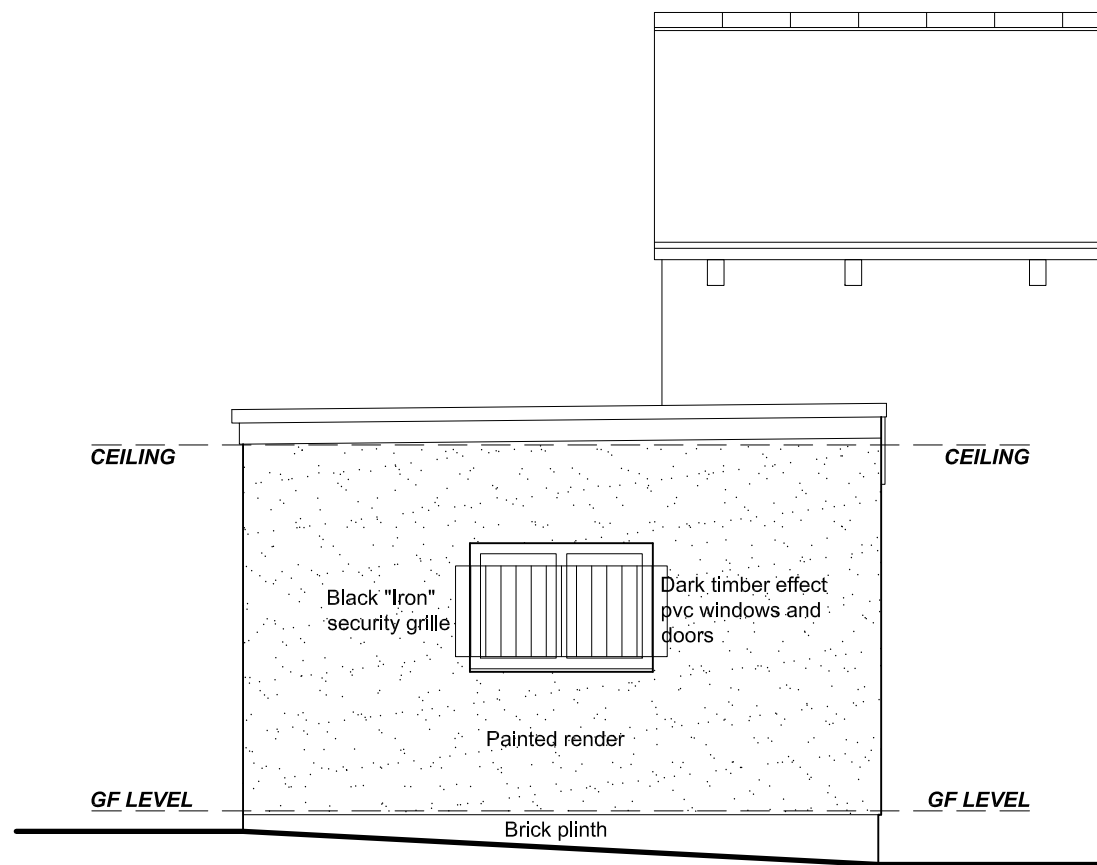


SIDE ELEVATION L

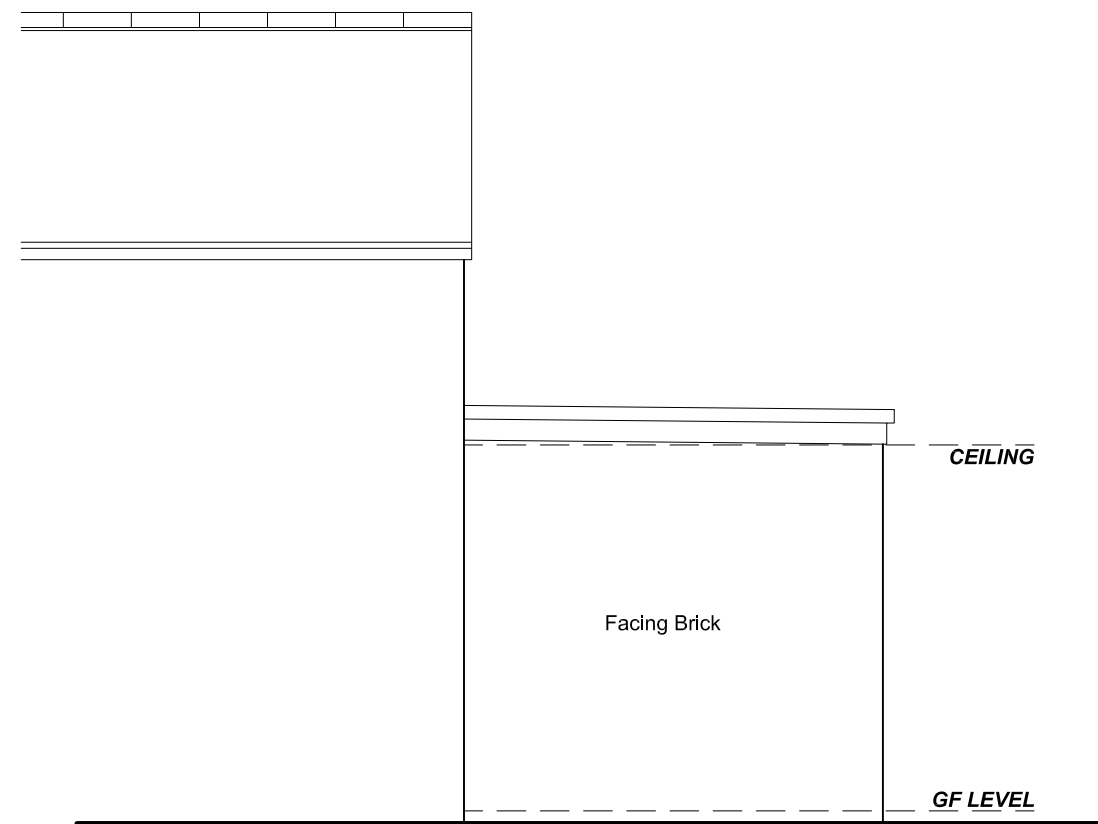

SIDE ELEVATION R

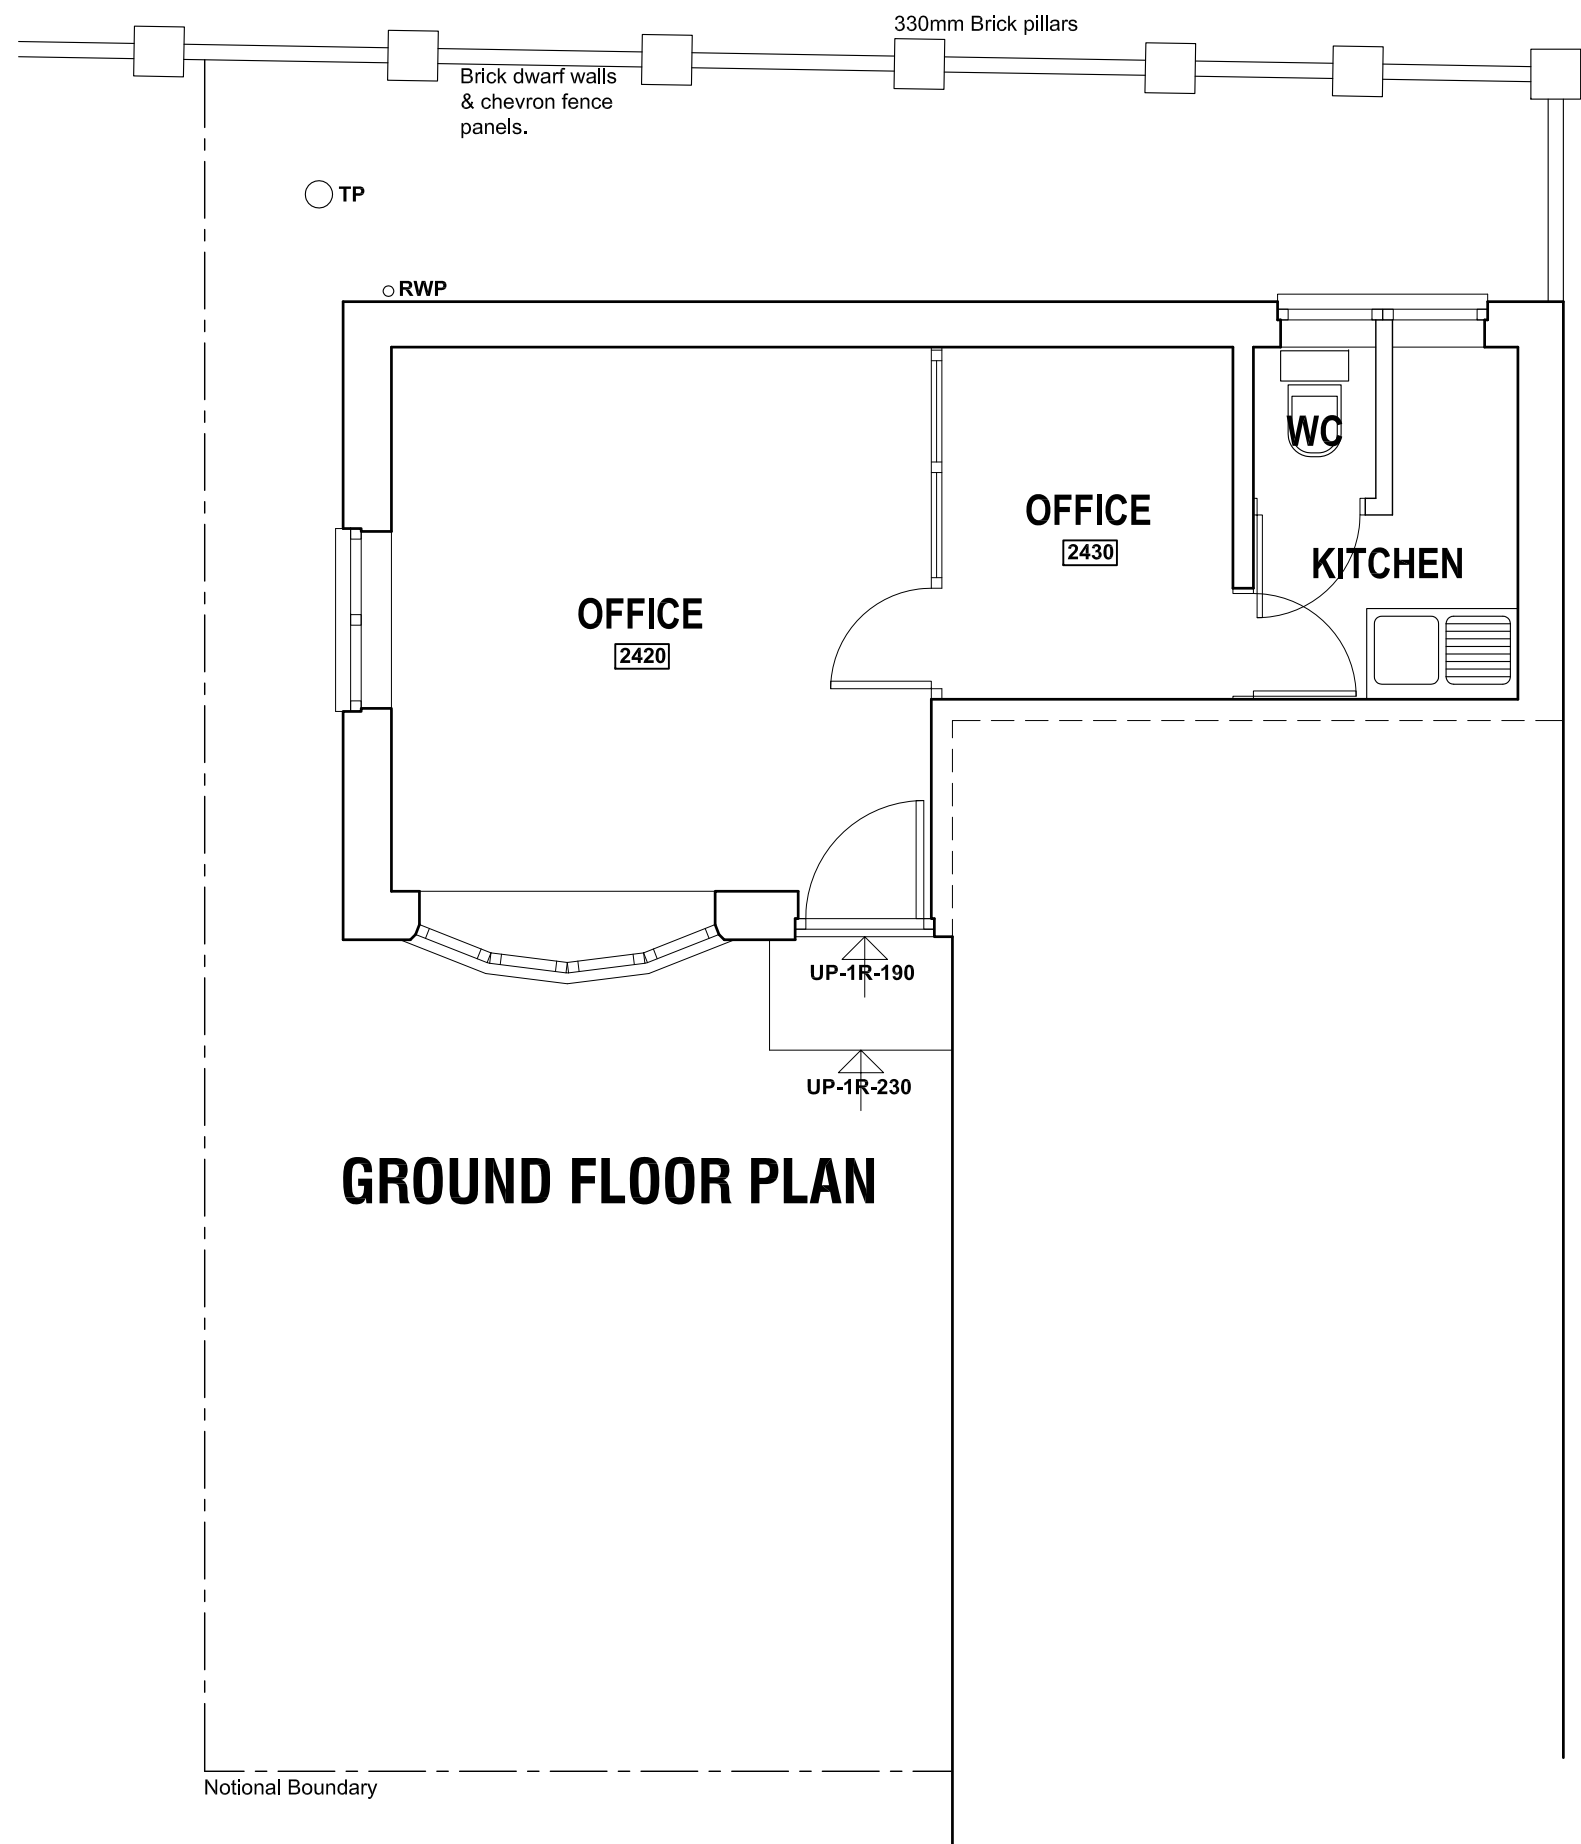

GROUND FLOOR PLAN

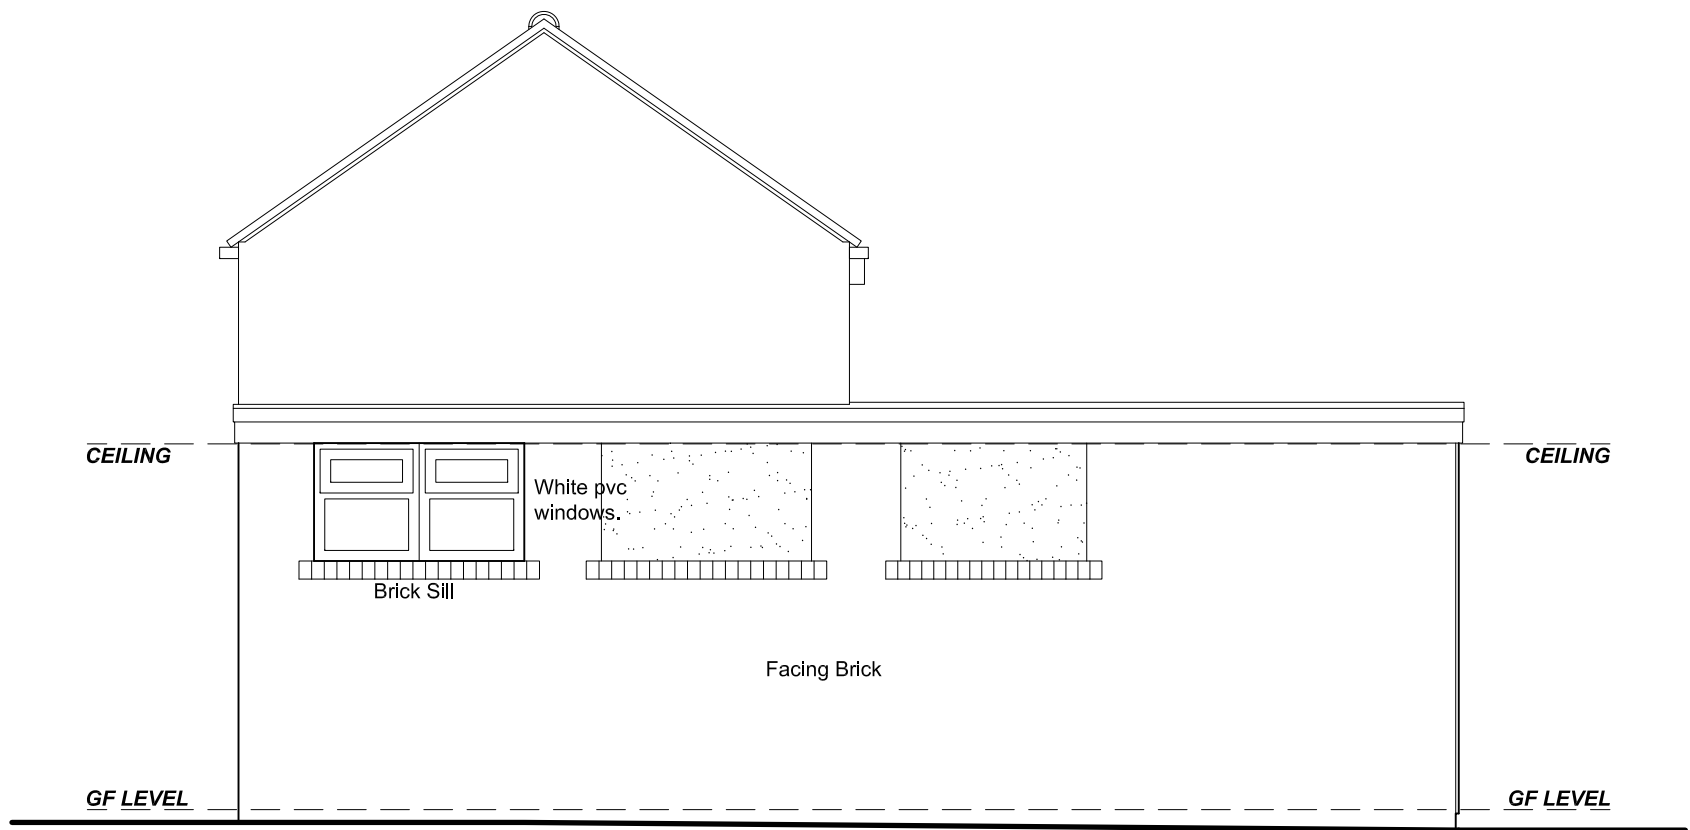

REAR ELEVATION

Revision	Date	Description	
PROPOSED EXTENSION & ALTERATIONS TO 340 HOUGH LANE, WOMBWELL, BARNLEY, S73 0LR.			
SURVEY Plans and Elevations.			
Mr. Jackson.			
 Building Design Services			
JE Architectural Ltd 23 Windmill Road, Wombwell, Barnley, S73 8PW. Tel: 01226 754507 Email: jealtd@btconnect.com			
This drawing and the copyright is the Architectural Company's property and maybe used or reproduced only by agreement. All Dimensions in Millimetres Unless specified otherwise and subject to verification on site.			
Scale: 1:50 @ A2		Date: DEC 2014	
Ref: 201304		Drwg No: 01	
0 cm	2 cm	4 cm	6 cm