



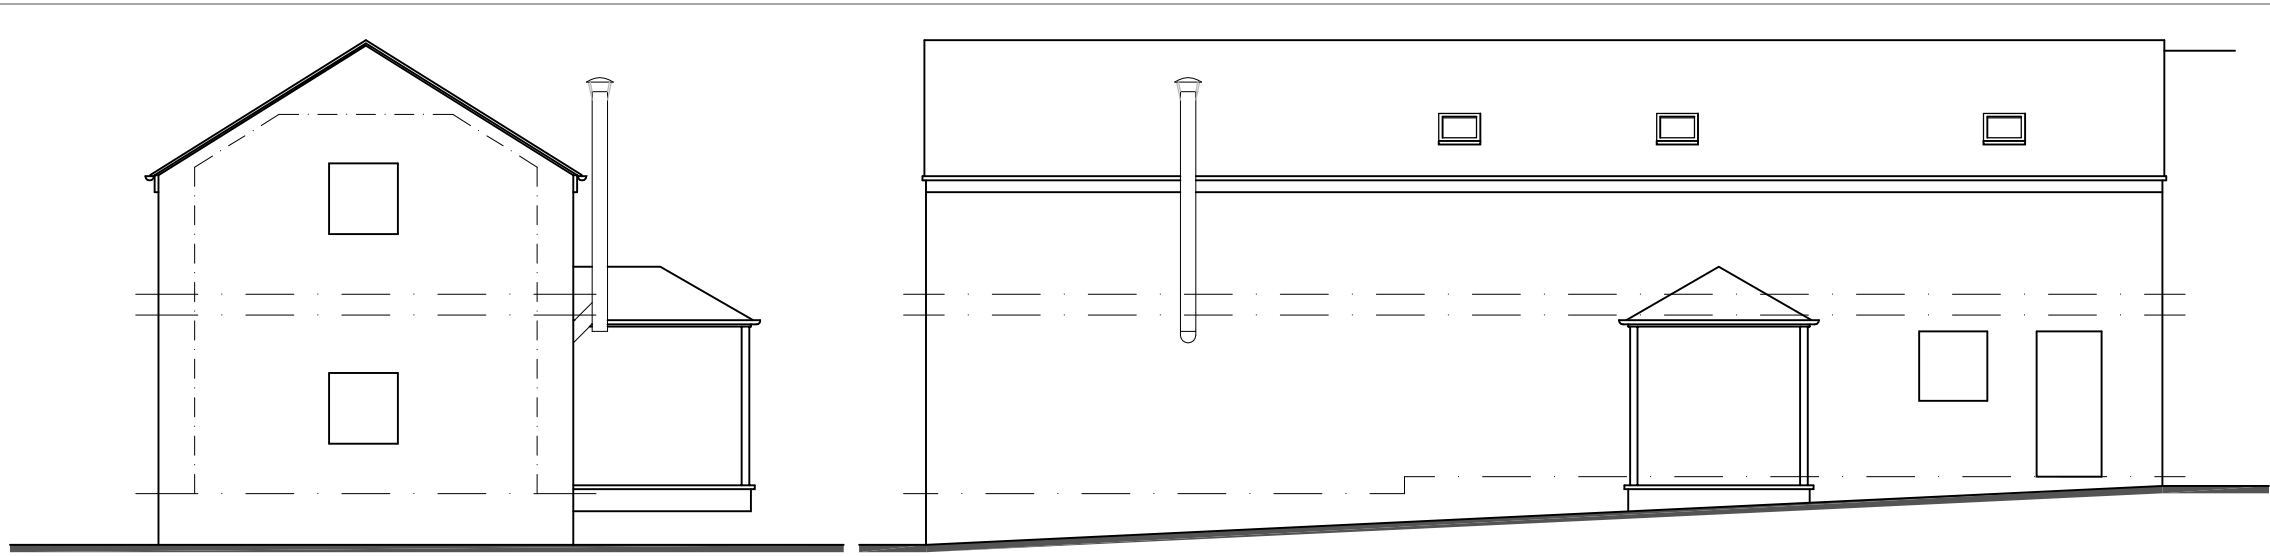


side elevation Scale: 1/100


rear elevation Scale: 1/100

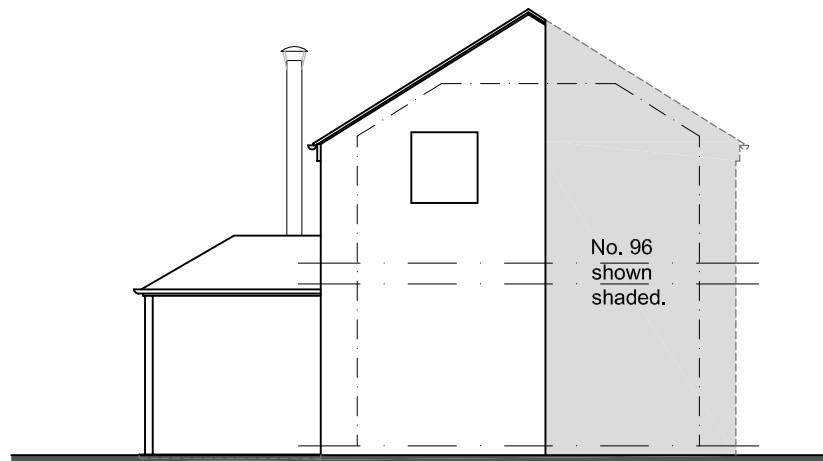


side elevation Scale: 1/100

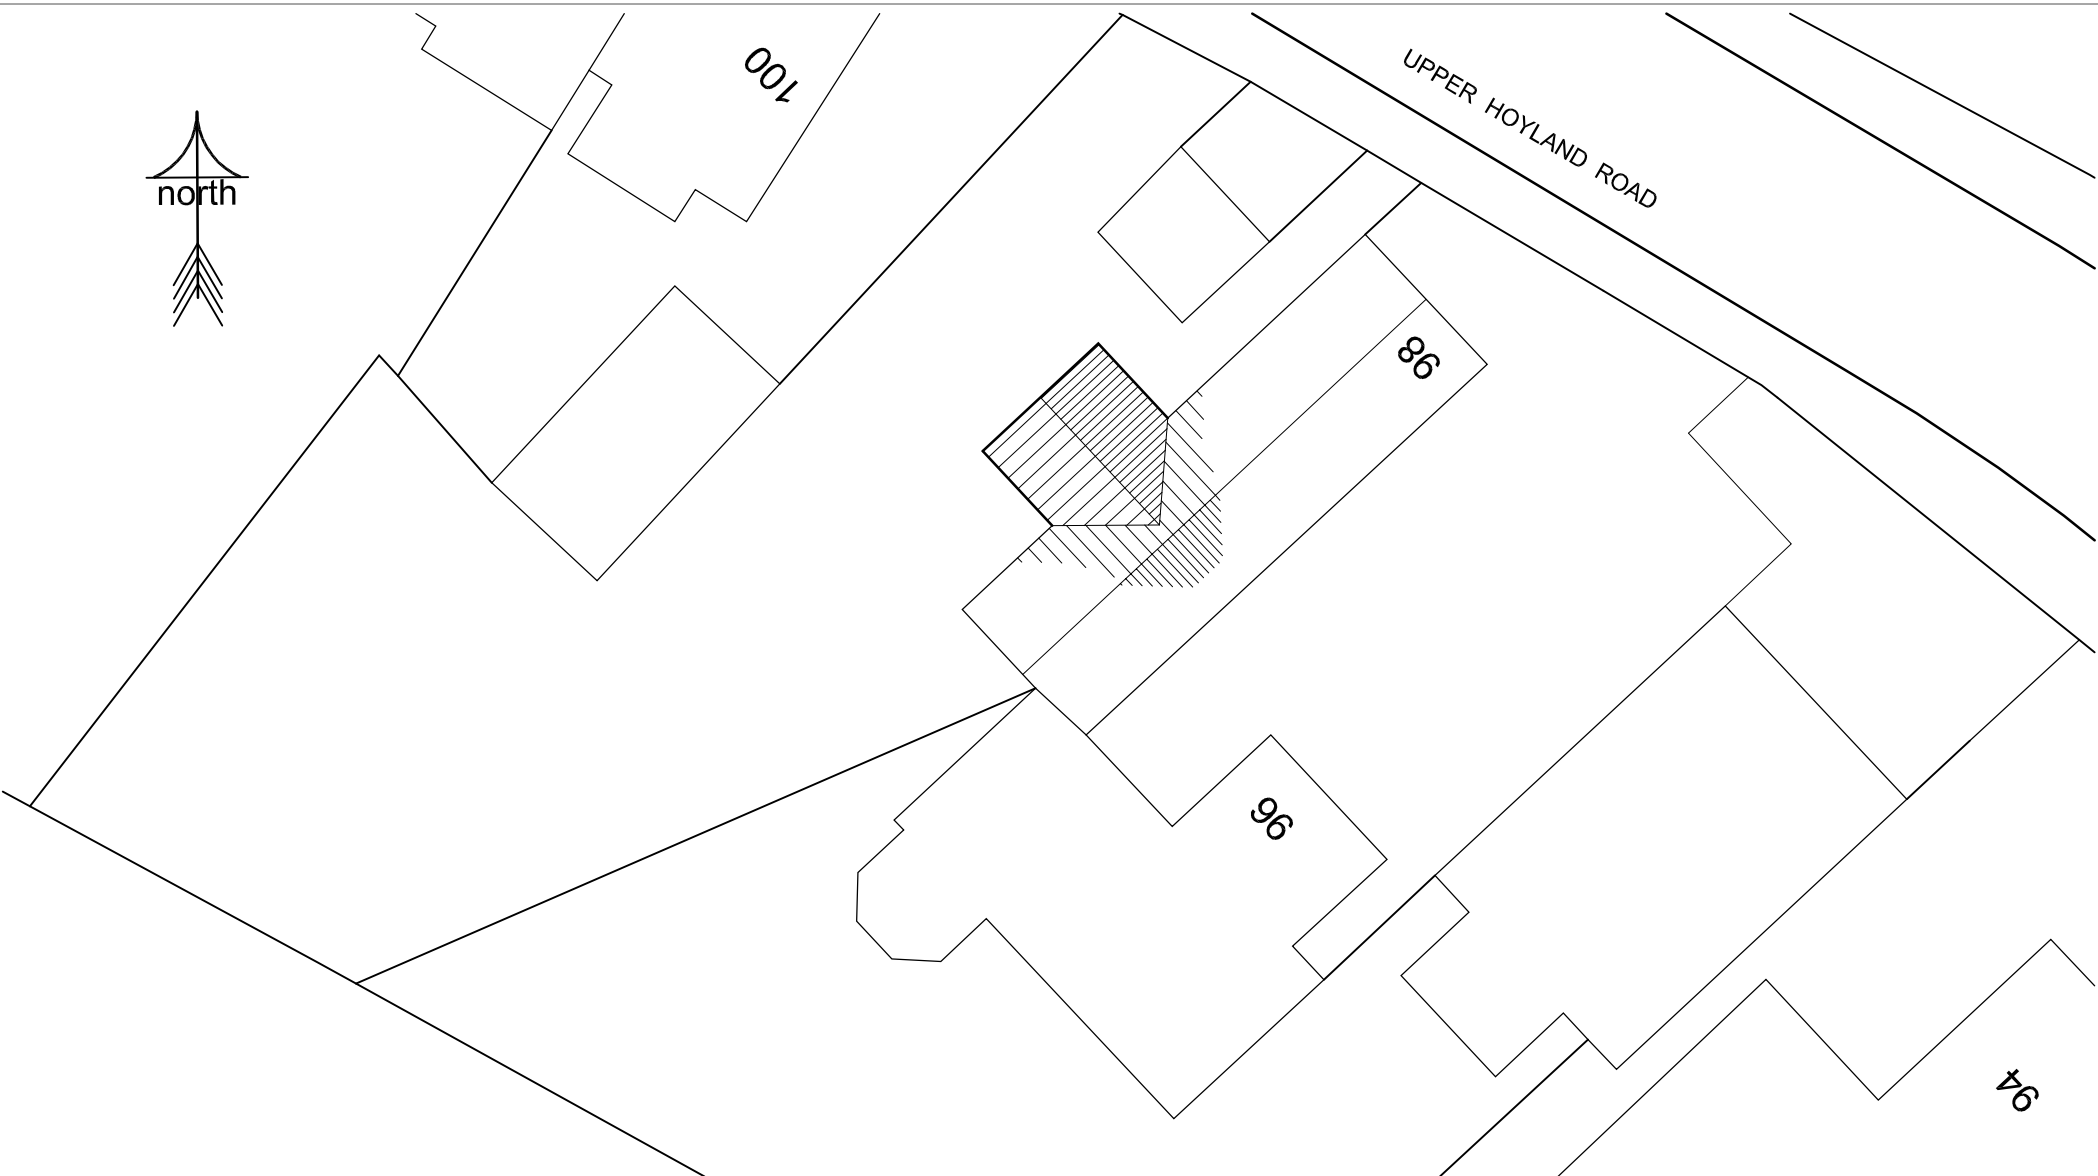


site plan Scale: 1/200

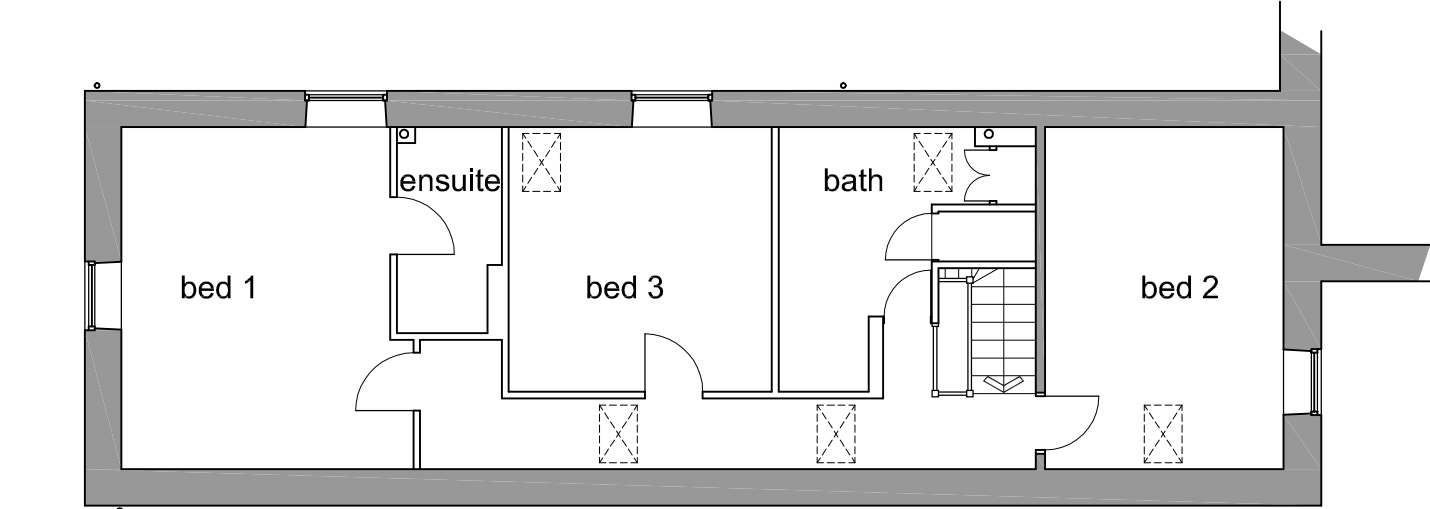

first floor plan Scale: 1/100

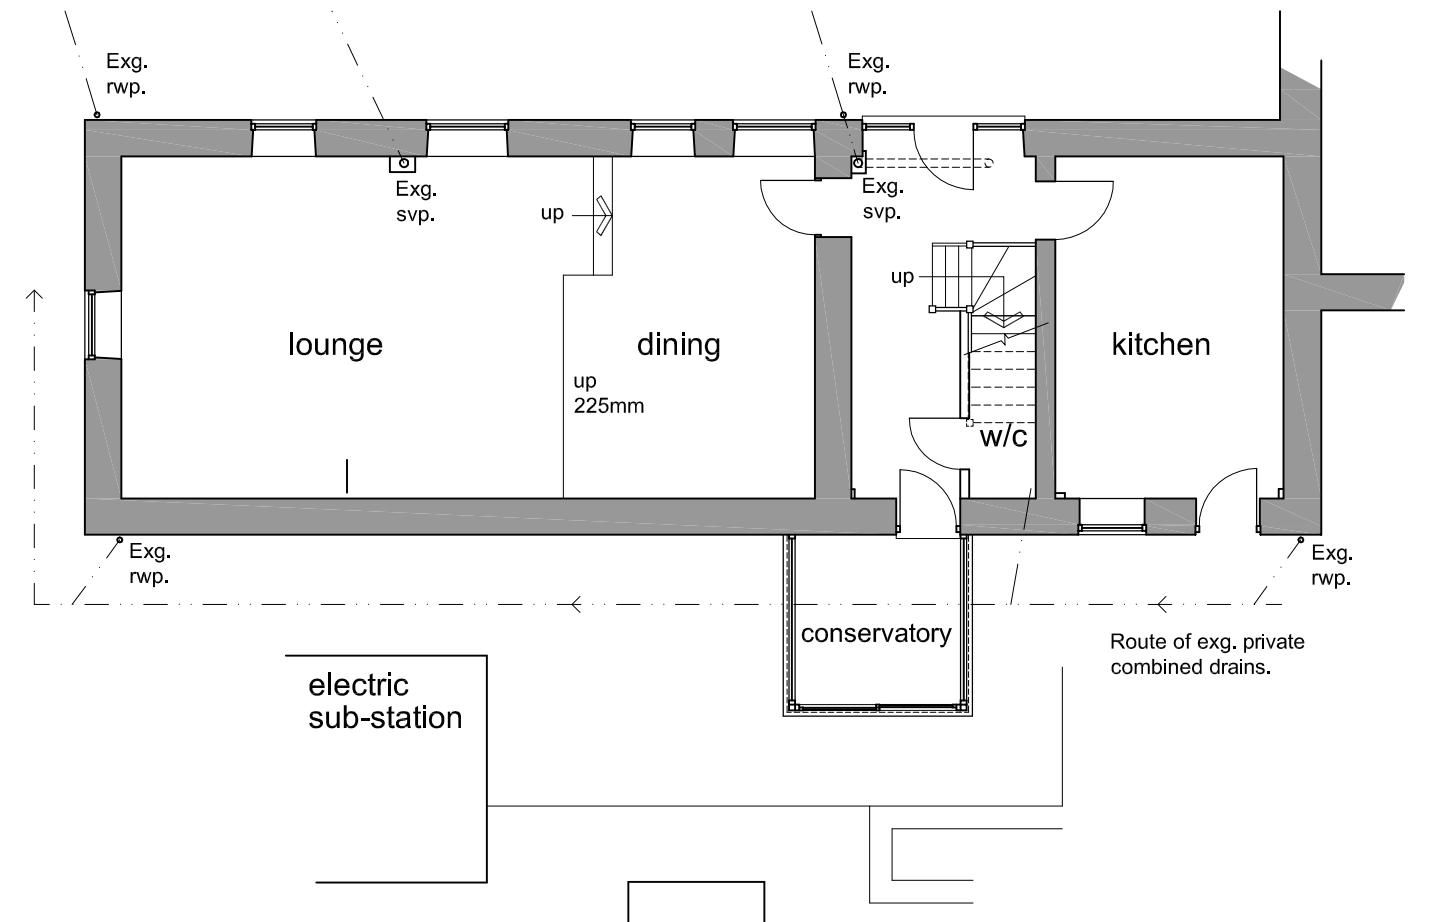

ground floor plan Scale: 1/100

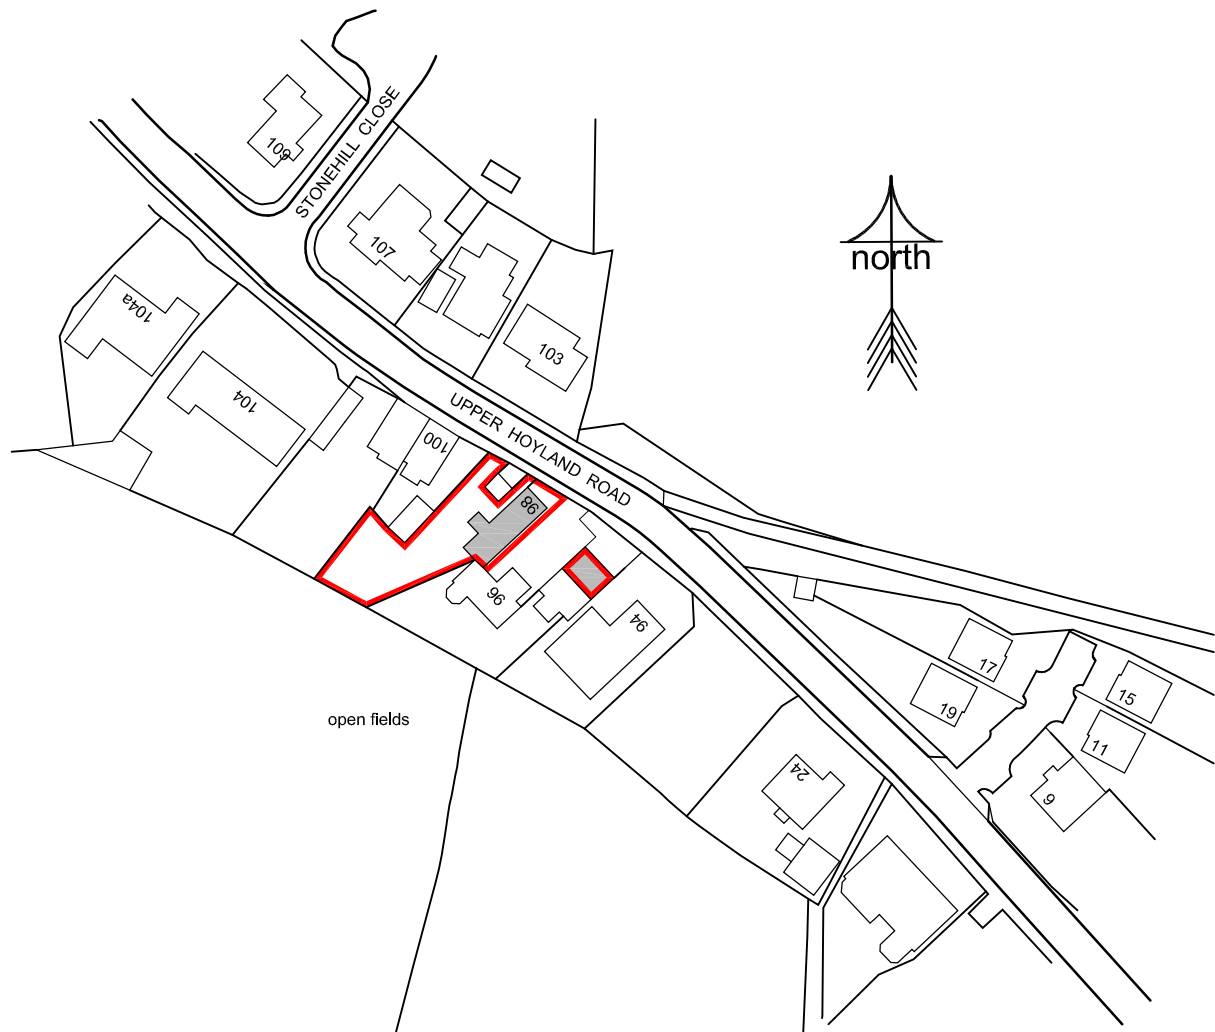

location plan Scale: 1/1250

Ordnance Survey © Crown Copyright 2023.
All rights reserved. Licence number 100022432.

Rev. B By: TTB 18/07/2023

Site Plan amended to show lower ridge line to roof.

Rev. A By: TTB 05/06/2023

Red Line amended.

REVISION:

TITLE
PLANS AS EXSITING & SITE PLAN

PROJECT
PROPOSED EXTENSION
AT
98 UPPER HOYLAND ROAD
HOYLAND
BARNSELEY
S74 9NL
FOR
MR D PERRY & MS H WINGFIELD

SCALE (A2)
1/100 + 1/200 + 1/1250
DATE
JUN 2023
DRAWN
TTB

PROJECT NO
492
DRAWING NO
01
REVISION
B

Barber Design Limited
21 Mountbatten Drive
Burncross
Sheffield
S35 1WF
Tel: (0114) 2460608
Mob: 0776 7072109
Email: todd@barberdesignltd.co.uk

© COPYRIGHT. EXISTS ON THE DESIGNS AND INFORMATION SHOWN ON THIS DRAWING
All dimensions to be verified on site prior to commencing any work. DO NOT SCALE FROM DRAWING